



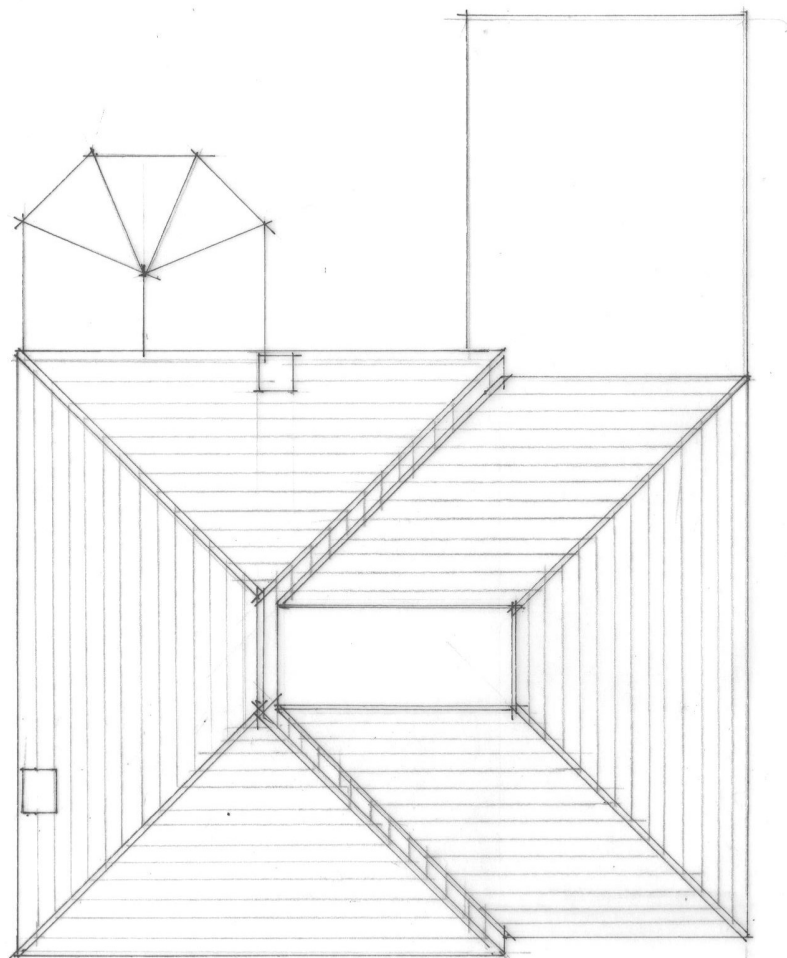

ROOF PLAN

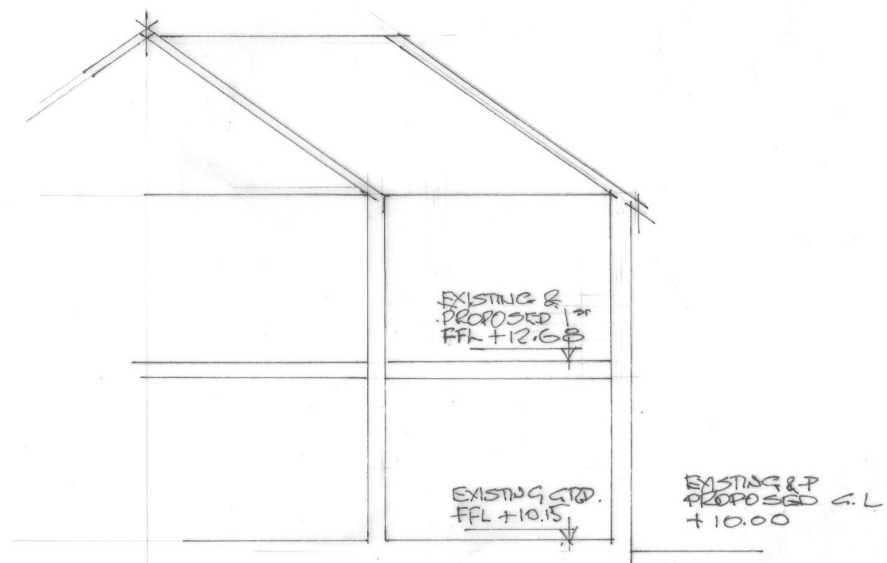

TYP. SECTION

Proposed 1st Floor Addition At 54 Park Avenue
Spalding

Proposed Roof Plan & Typ Section

Drg No 5418 / 4 Date Nov 2018 Scale 1: 100

Old Court Builders, Matheson House, Oxcroft Bank, Shepau Stow, Lincs, PE12 0TY.
Tel 01406 330724