




This drawing is copyright and may not be reproduced in whole or part without written authority
Do not scale off this drawing

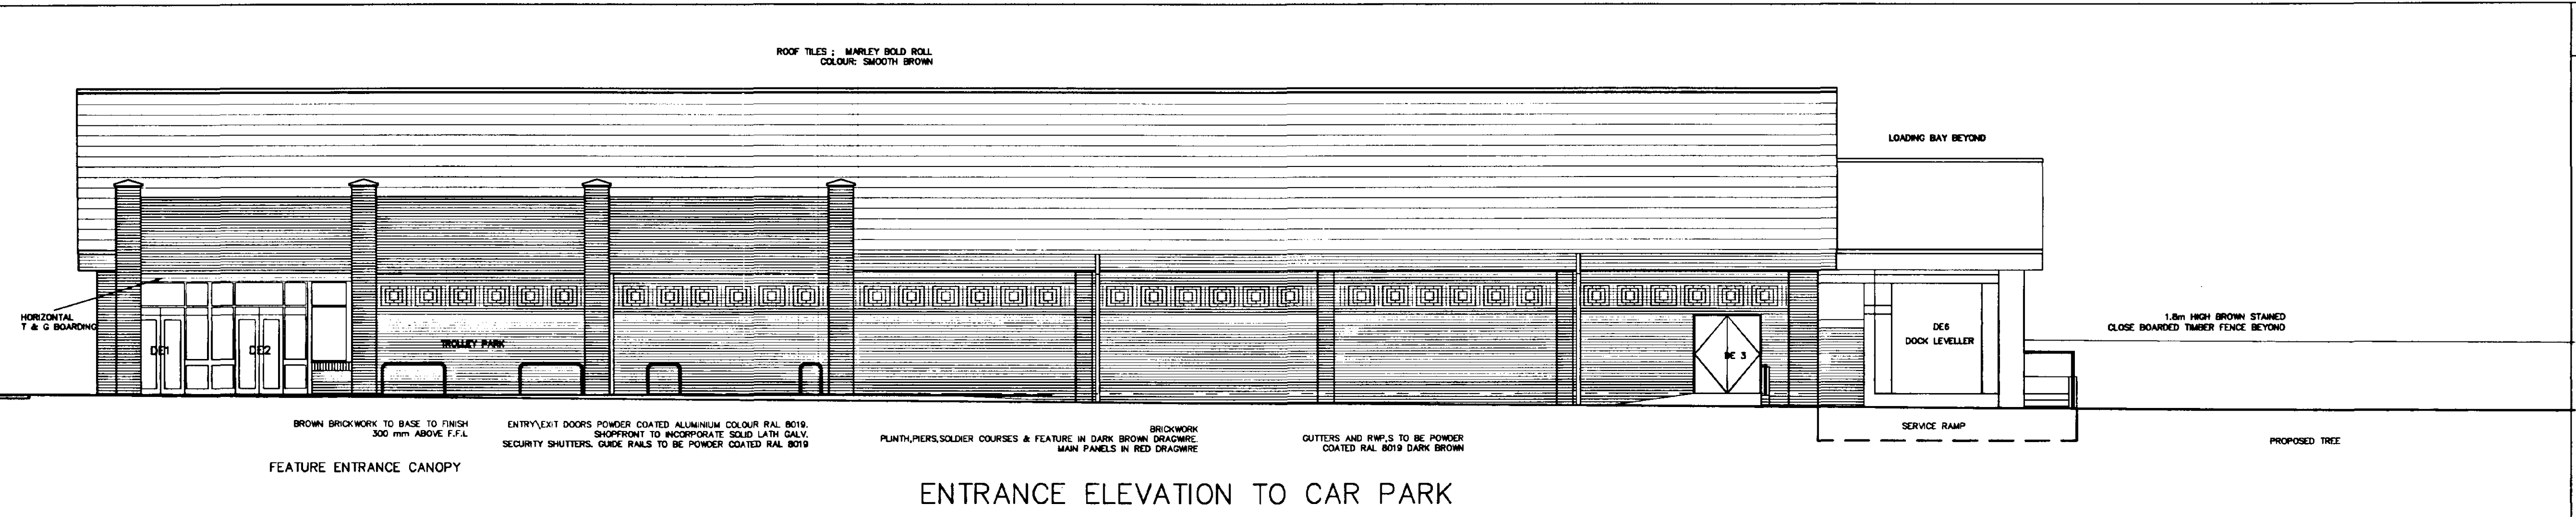


ENTRANCE ELEVATION TO CAR PARK

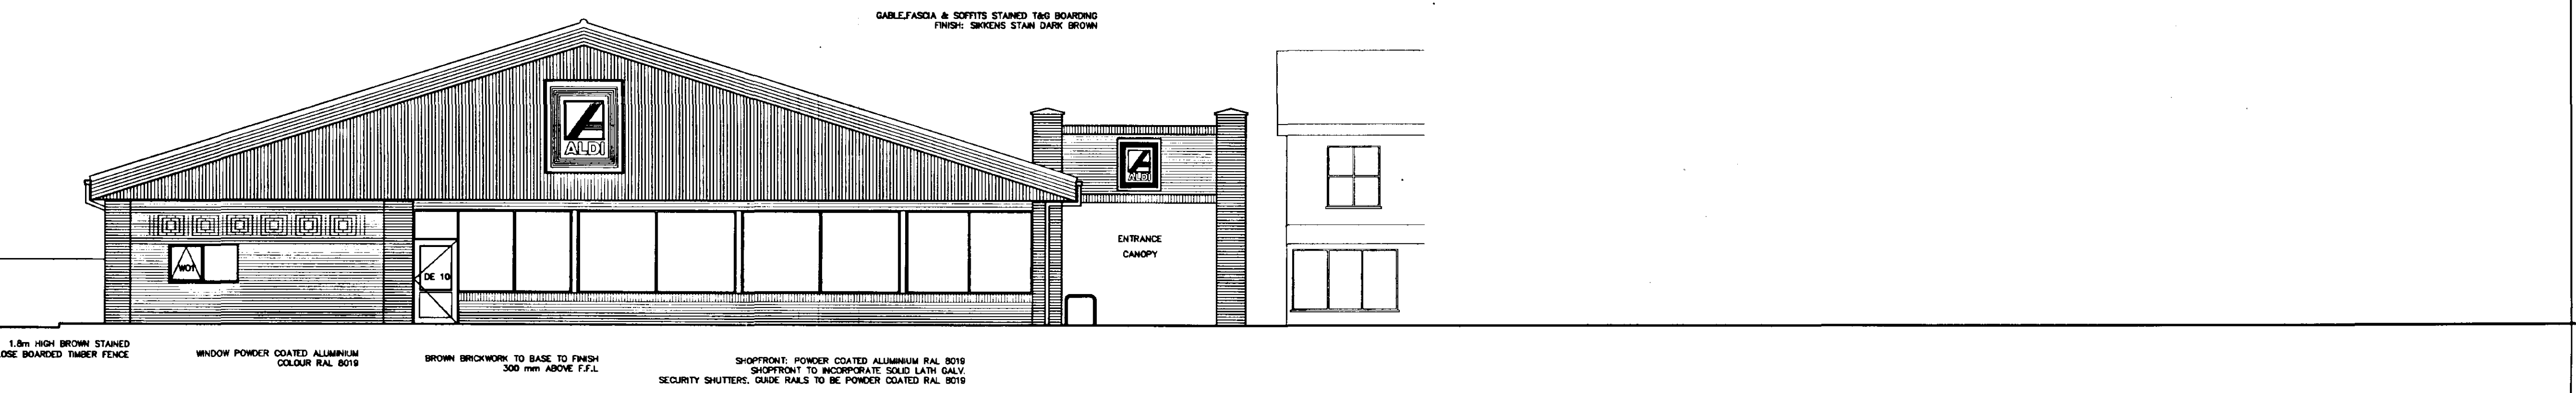

SOUTHWEST ELEVATION

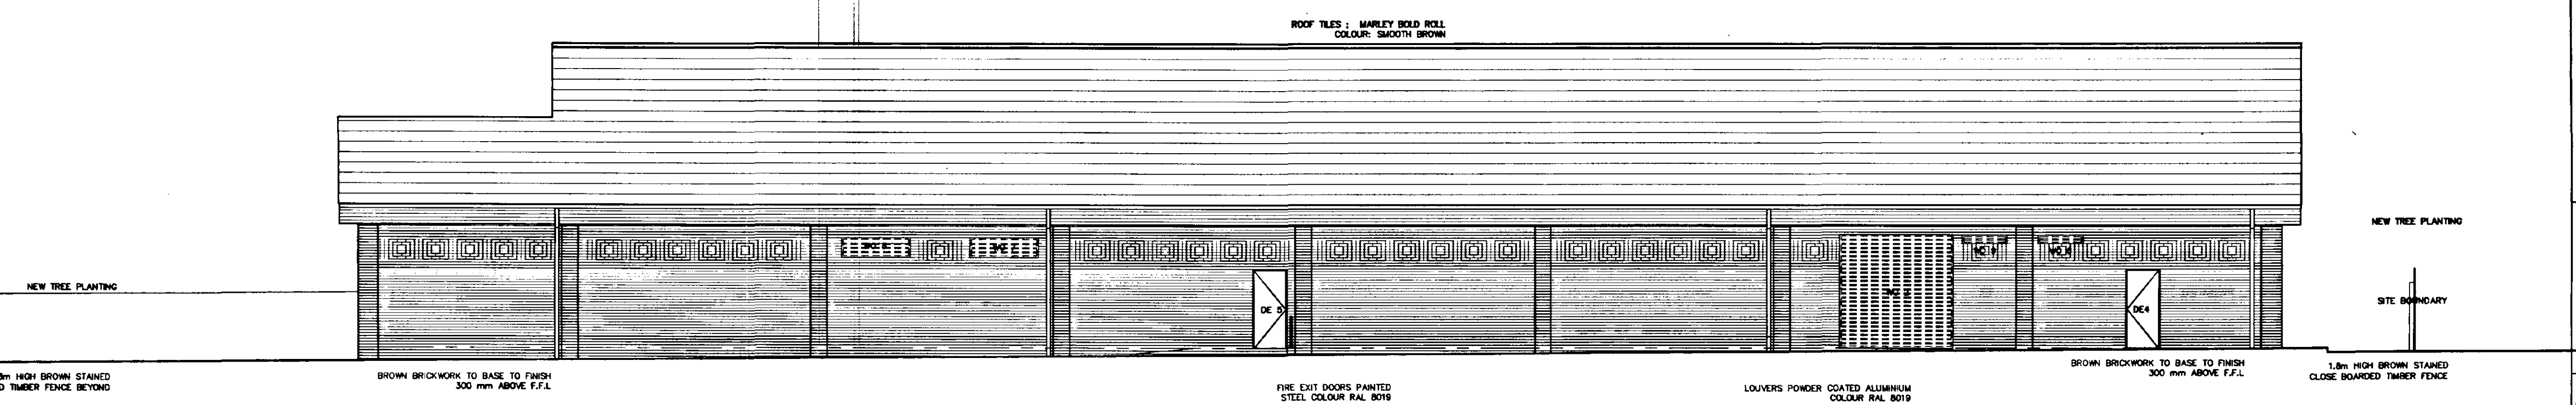

REAR SOUTHEAST ELEVATION

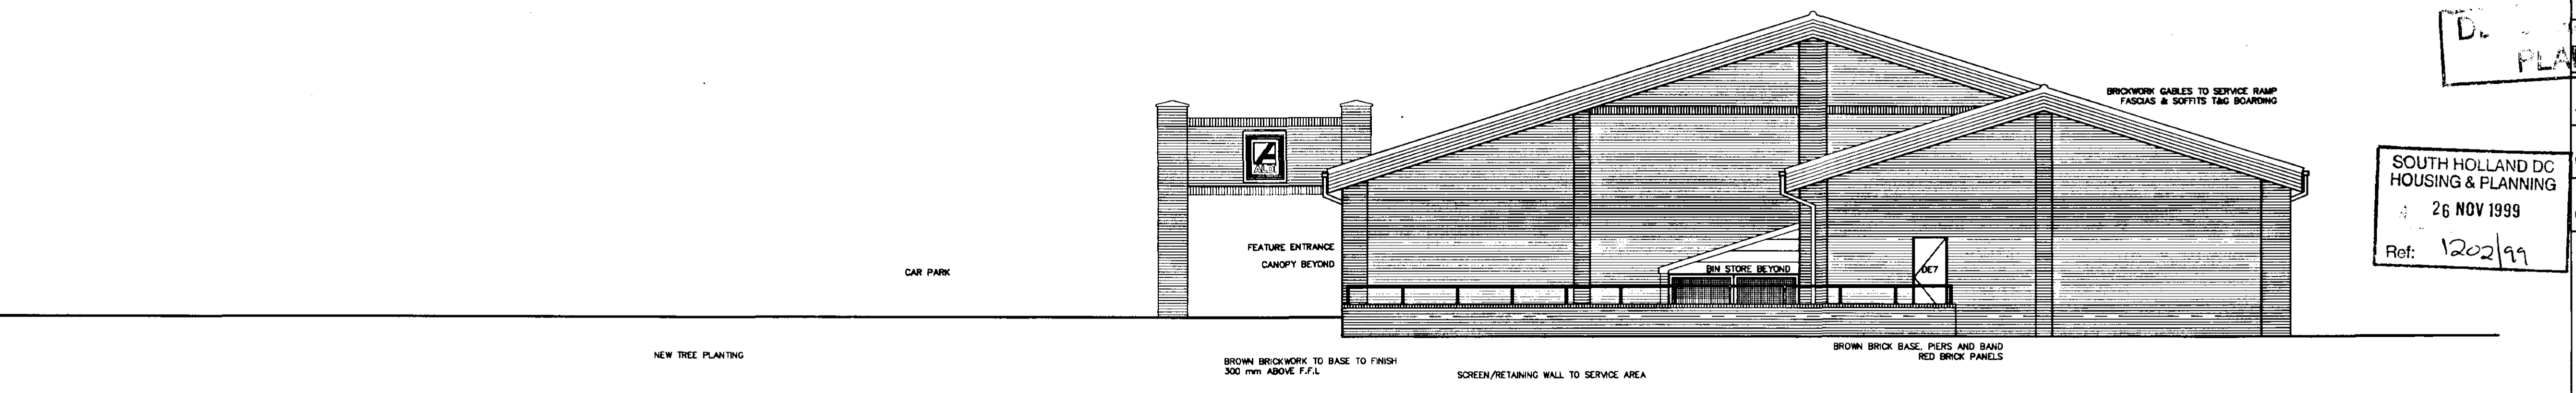

ELEVATION TO SERVICE AREA

Revisions

ALDI STORES LTD

Project
PROPOSED FOODSTORE
WINSOVER ROAD
SPALDING

Drawing Title
PROPOSED ELEVATIONS

Job No	Drawing No	Revision
4614	05	B

Date
03.02.99

Scale
1:200

CAD File Reference
C5:\PROJECT\4614\4614-05B

4 BASSETT COURT
NEWPORT PAGNELL MK16 0JN
Tel. (01908) 211577
Fax. (01908) 211722
Email: admin@harrispartnership.com


THE HARRIS PARTNERSHIP

Offices also at:
Manchester
Wakefield

ARCHITECTS

PROJECT MANAGERS • INTERIOR DESIGNERS

●

 

Ref: 1202/99

THE
HARRIS
PARTNERSHIP

Wakefield

DETERMINED

PLANNING ARCHITECTS

PROJECT MANAGERS • INTERIOR DESIGNERS

