


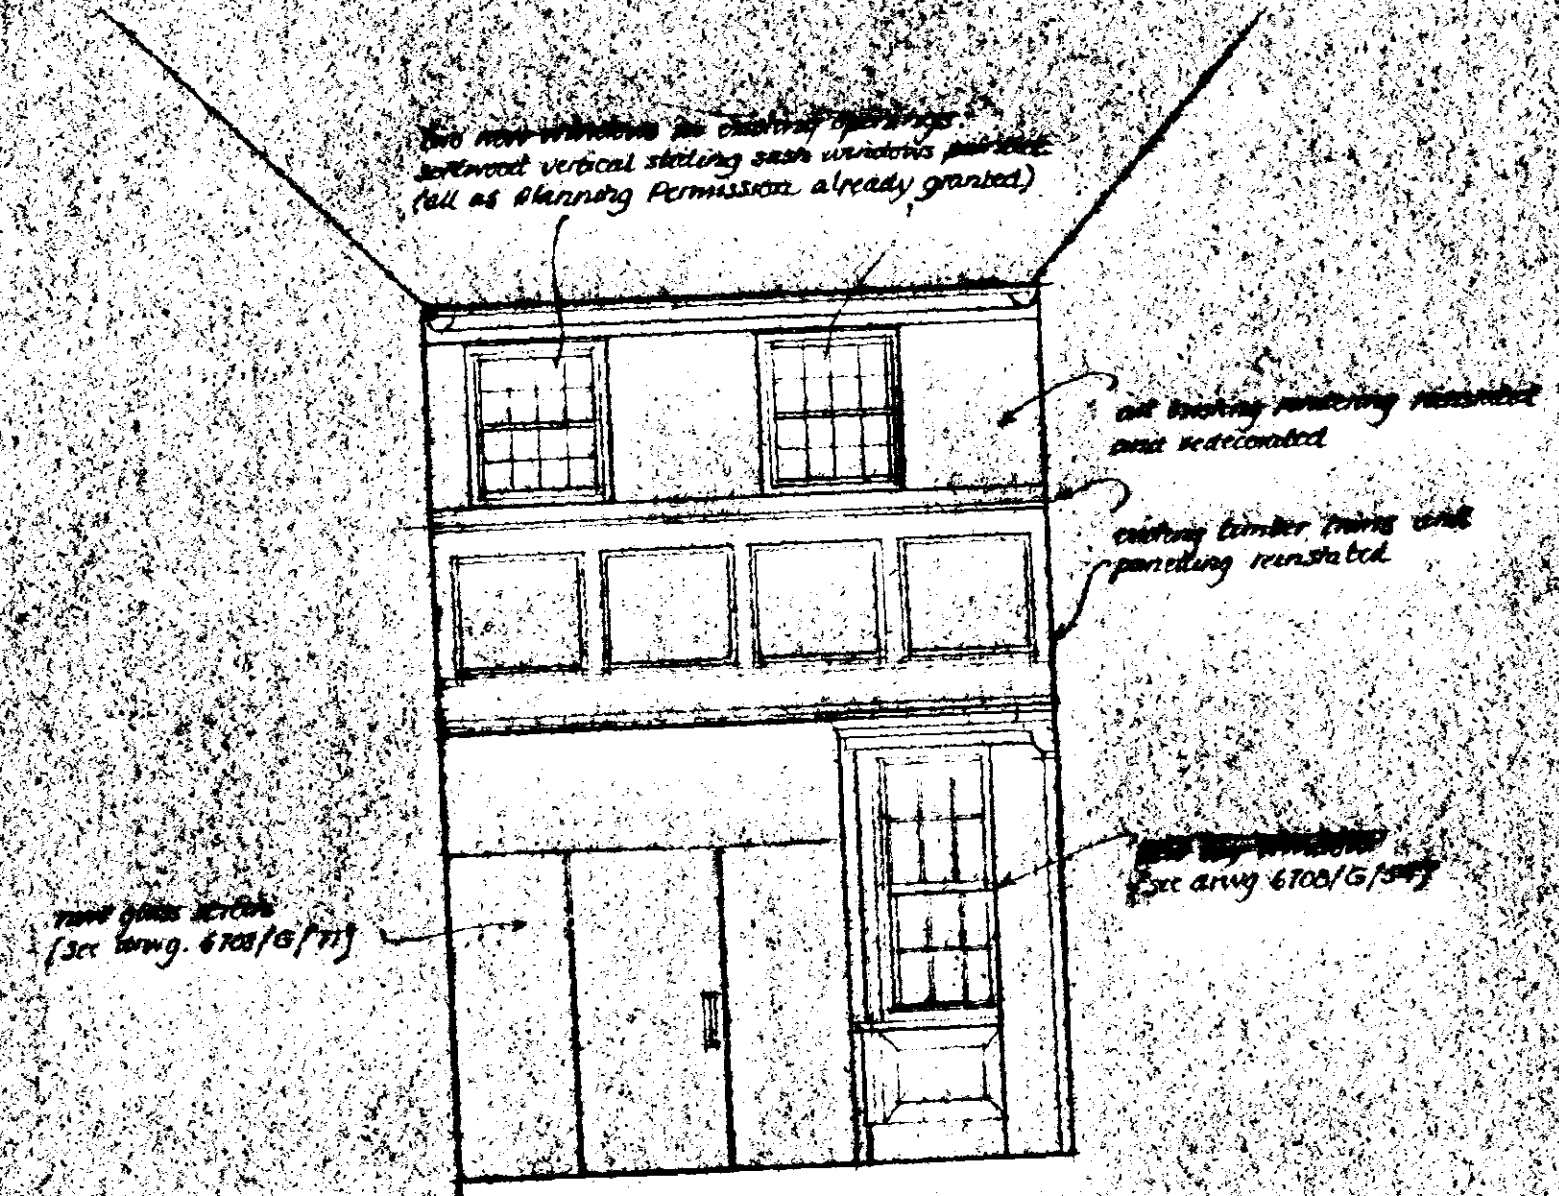

AWARDED PLAN
Ref.

SOUTH HOLLAND DC
HOUSING & PLANNING
- 3 MAR 1989
Ref: 1203/98

THE WHITE HART MARKET PLACE, SPALDING
PROPOSED REDEVELOPMENT


GROUND FLOOR PLAN

6708/G/506 SCALE 1:50

MOSELEY & PARTNERS
OLIVEYFORD
15, MAIN RIDGE, BOSTON LINES.


DETERMINED
PLAN

DETERMINED
PLAN

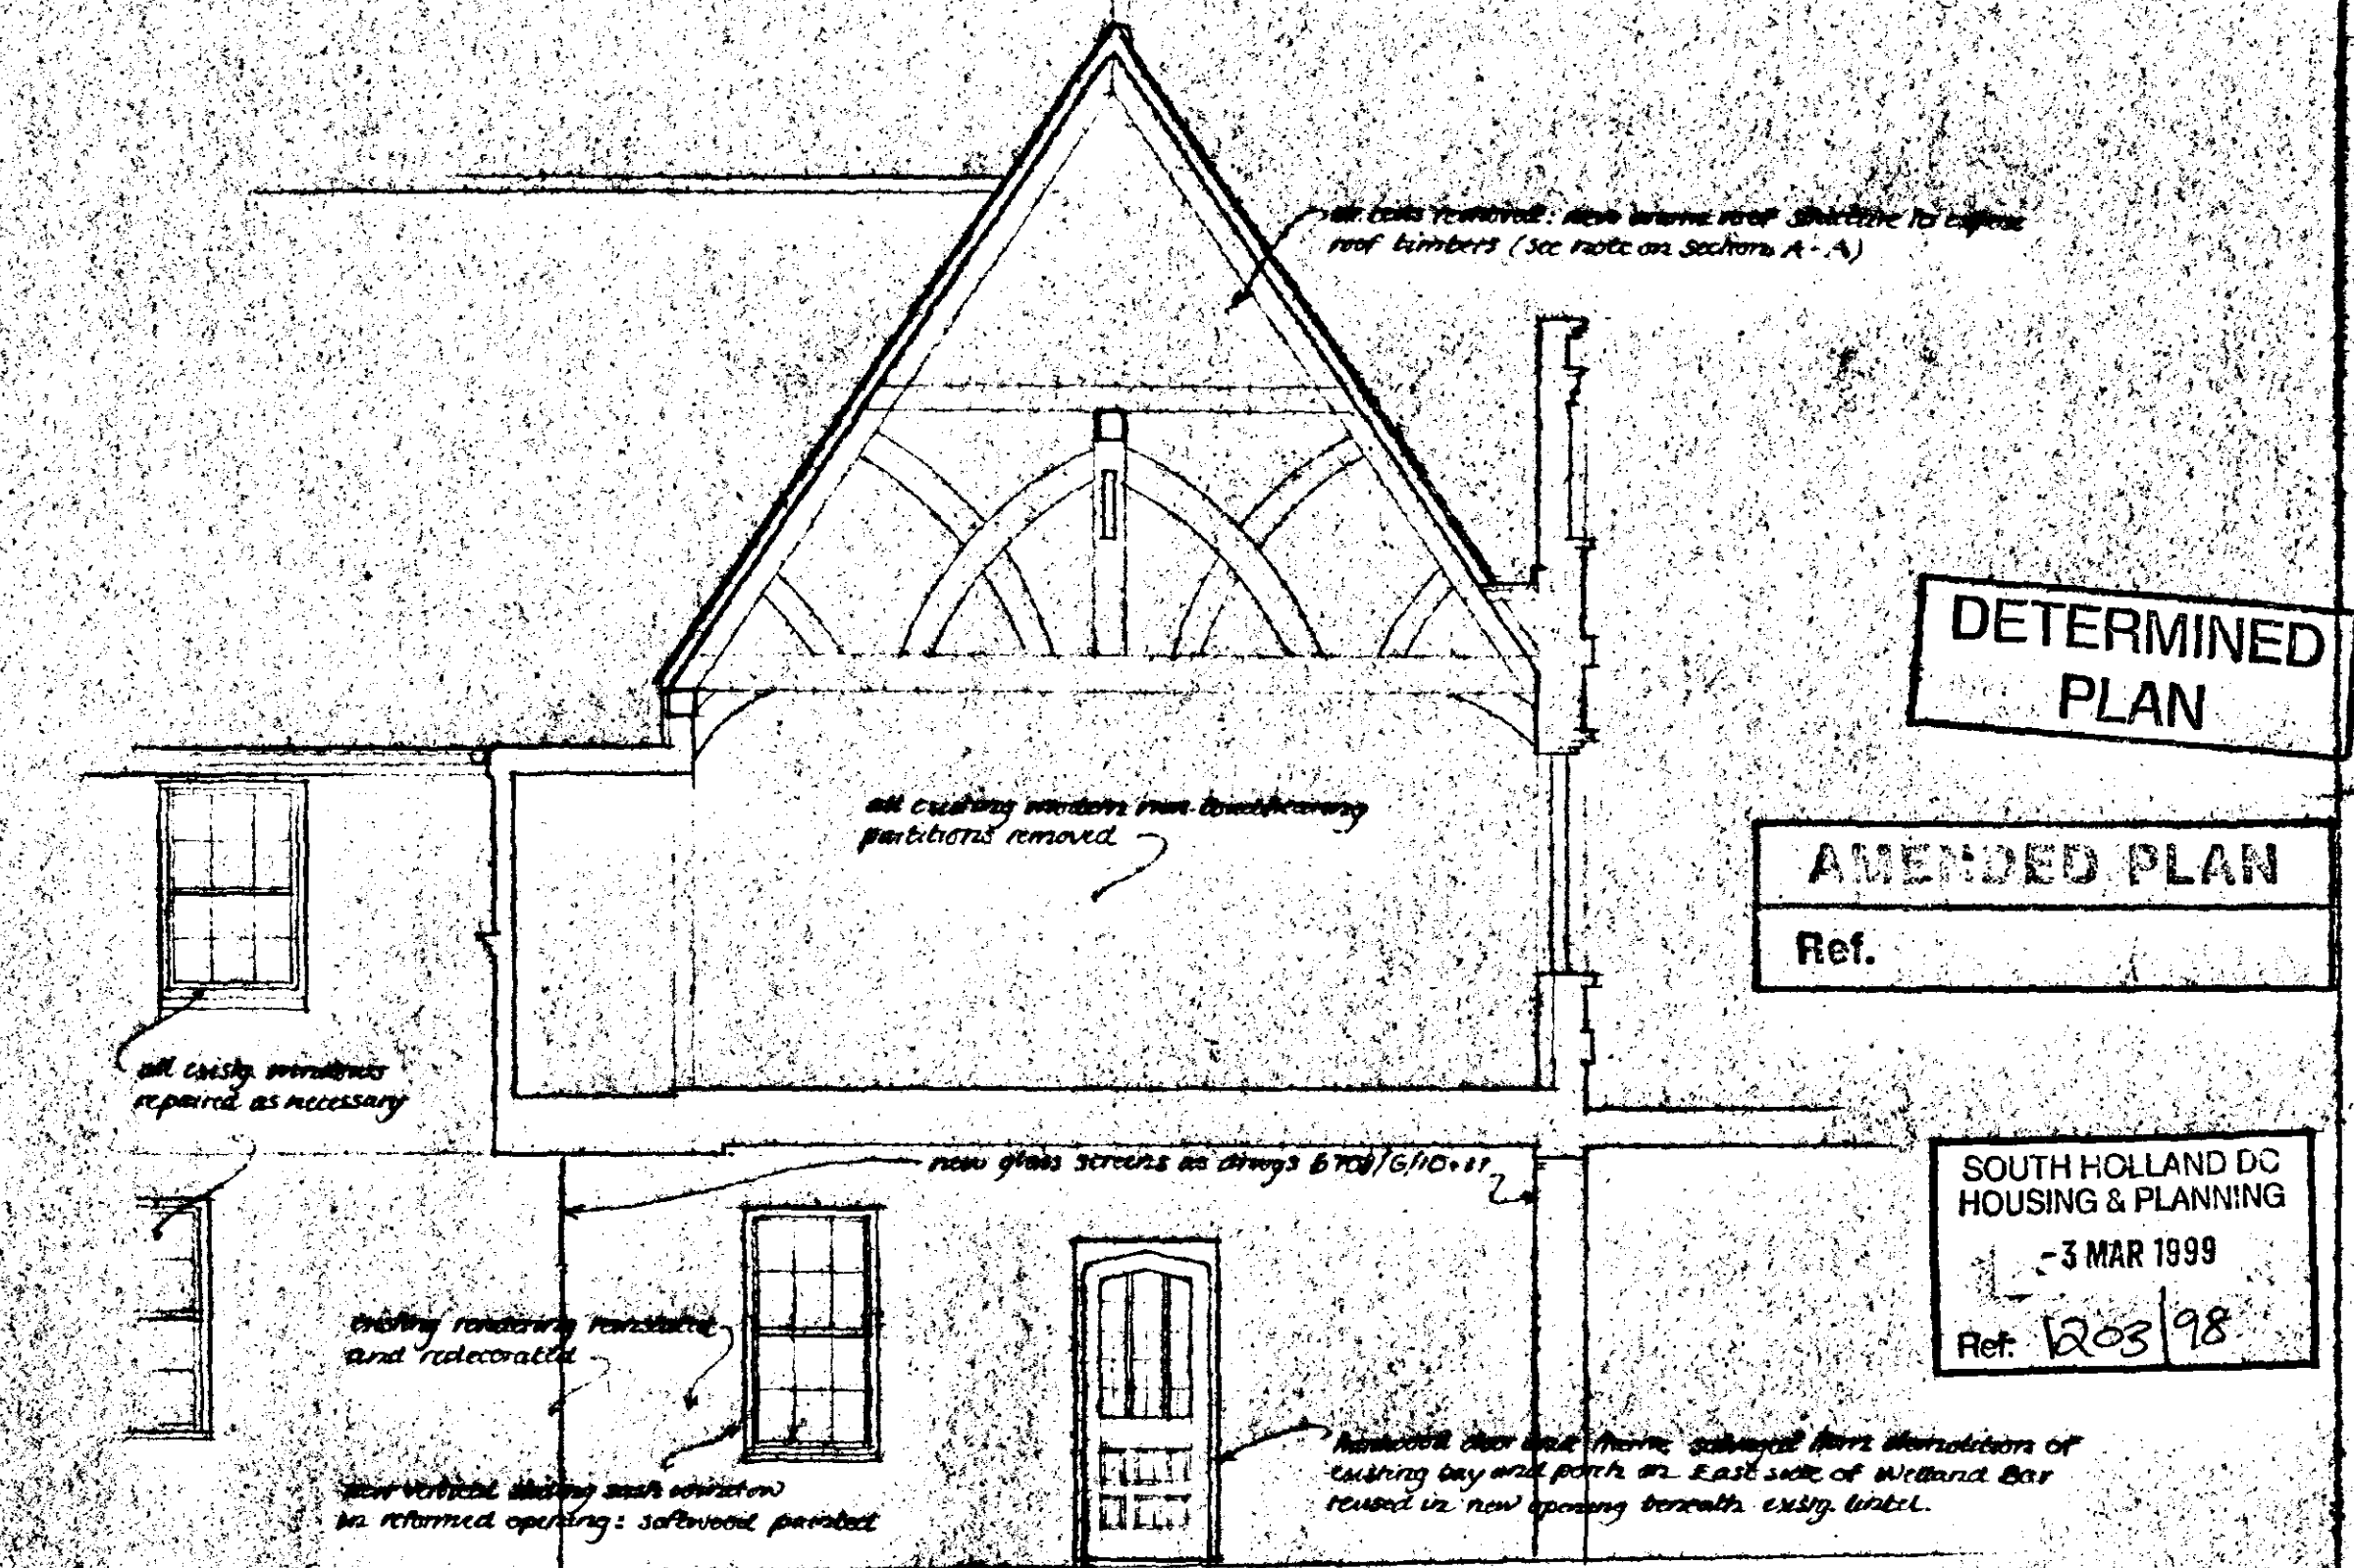


WEST ELEVATION (SECTION B-B)

28.99

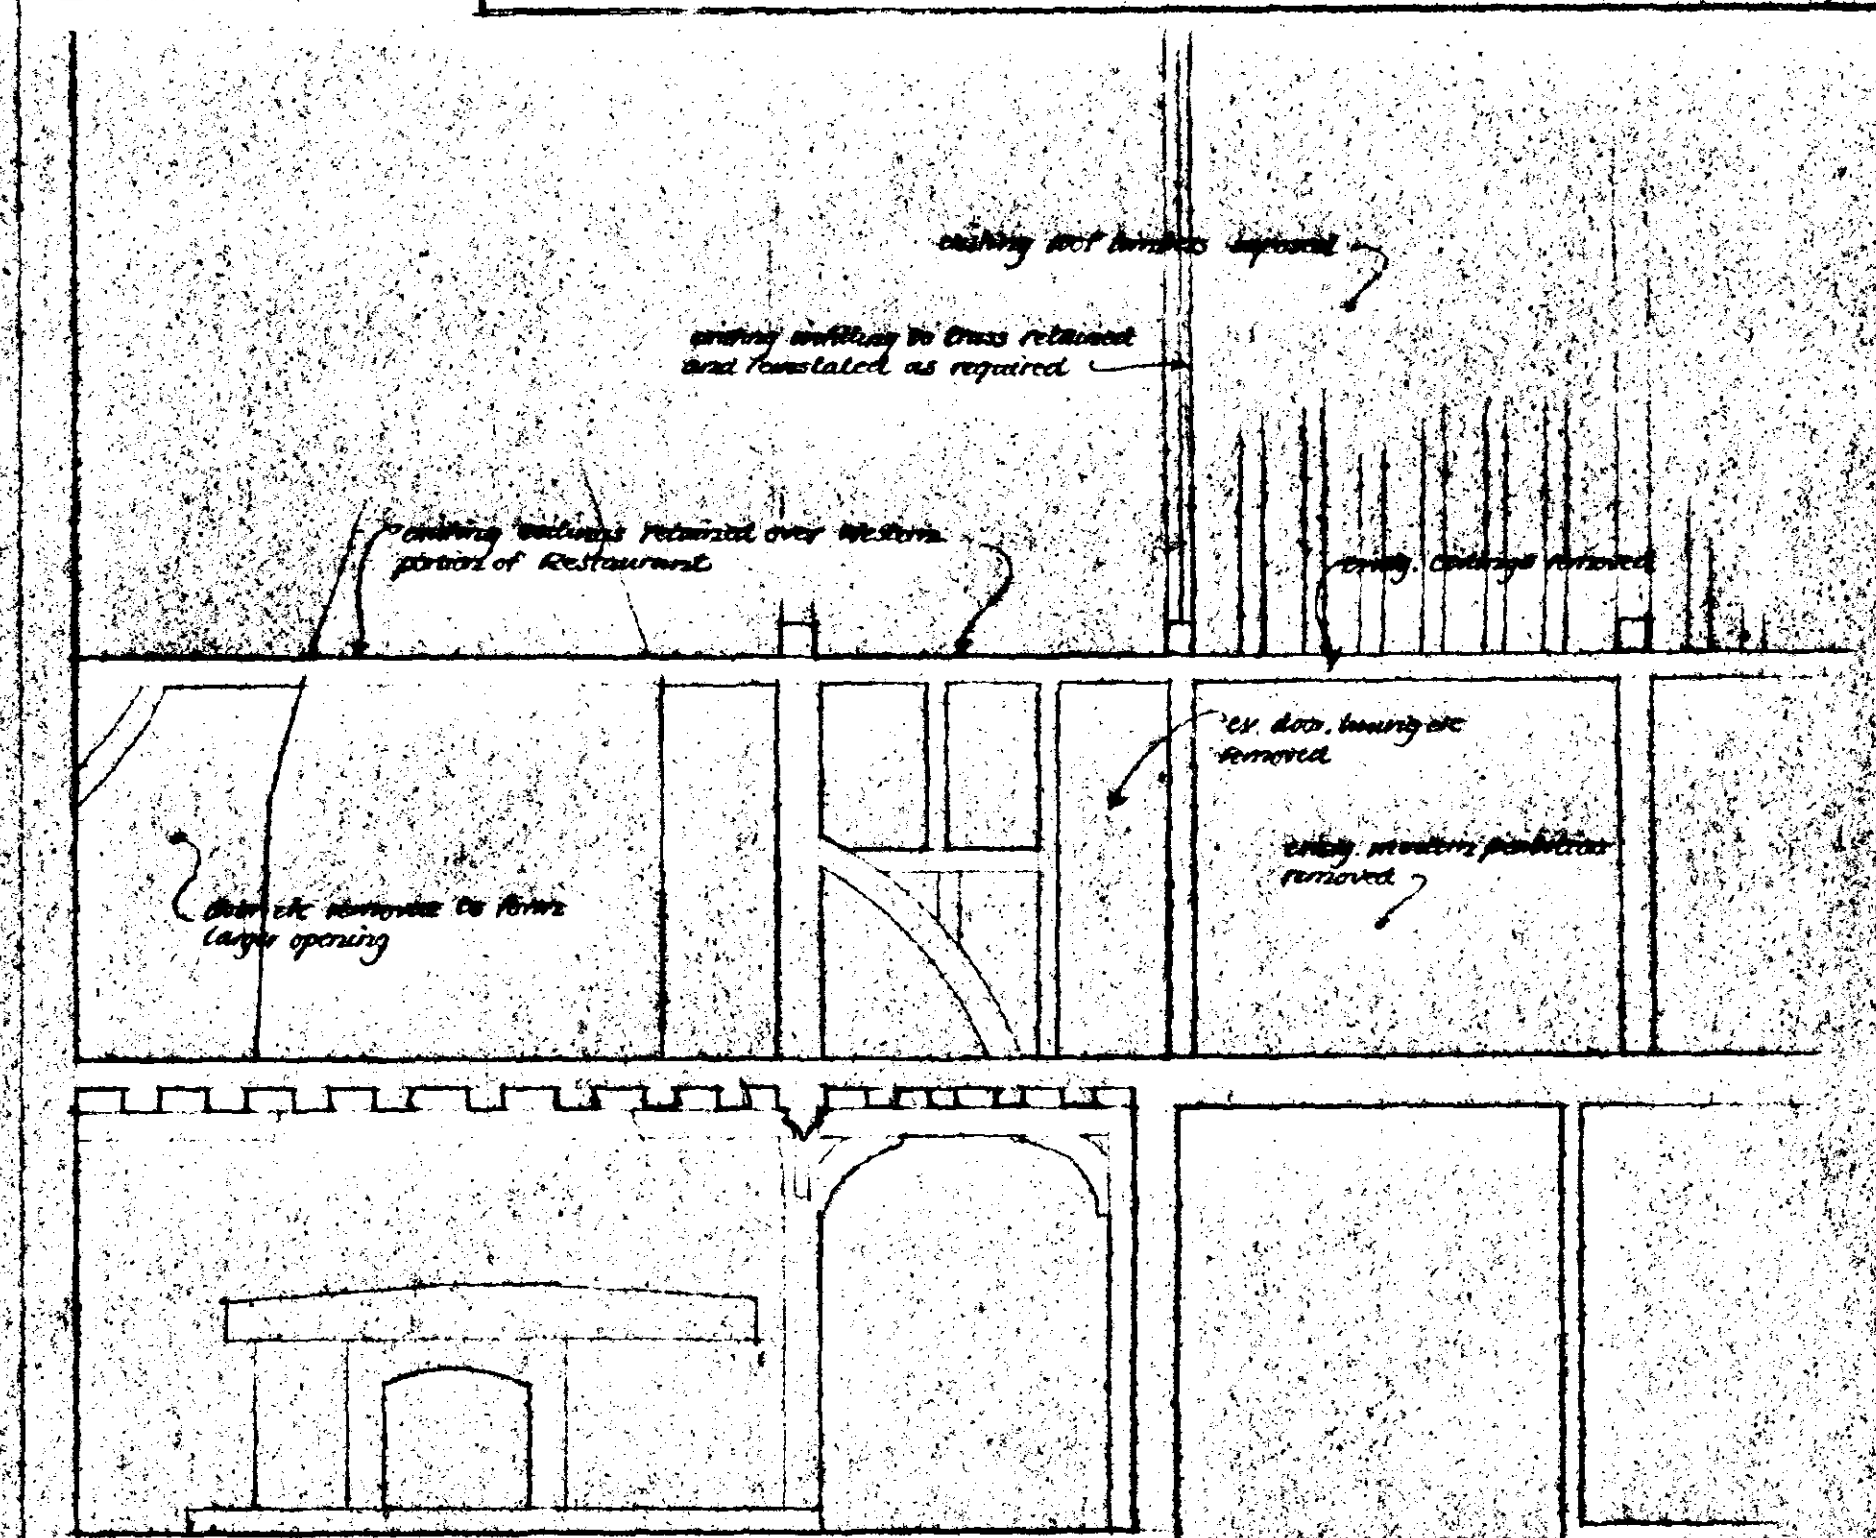

SECTION C-C

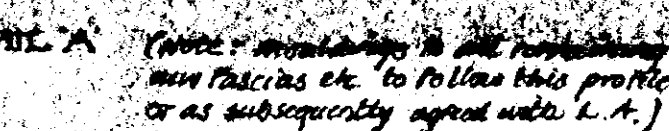

THE WHITE HART HOTEL MARKET PLACE, SPALDING
LAYOUT AS EXISTING

6708/G/1.

SCALE 1:100


HOLSON & PARTNERS
SURVEYORS
13, AVALON RIDGE, BOSTON LINES.

JUNE '96.


SOUTH HOLLAND DC
HOUSING & PLANNING
- 7 DEC 1998
Ref: 1203/98

N.B. This drawing is based on information contained in the Design Submittal, dated 12/11/95-96, and various other survey drawings.


DETERMINED
PLAN

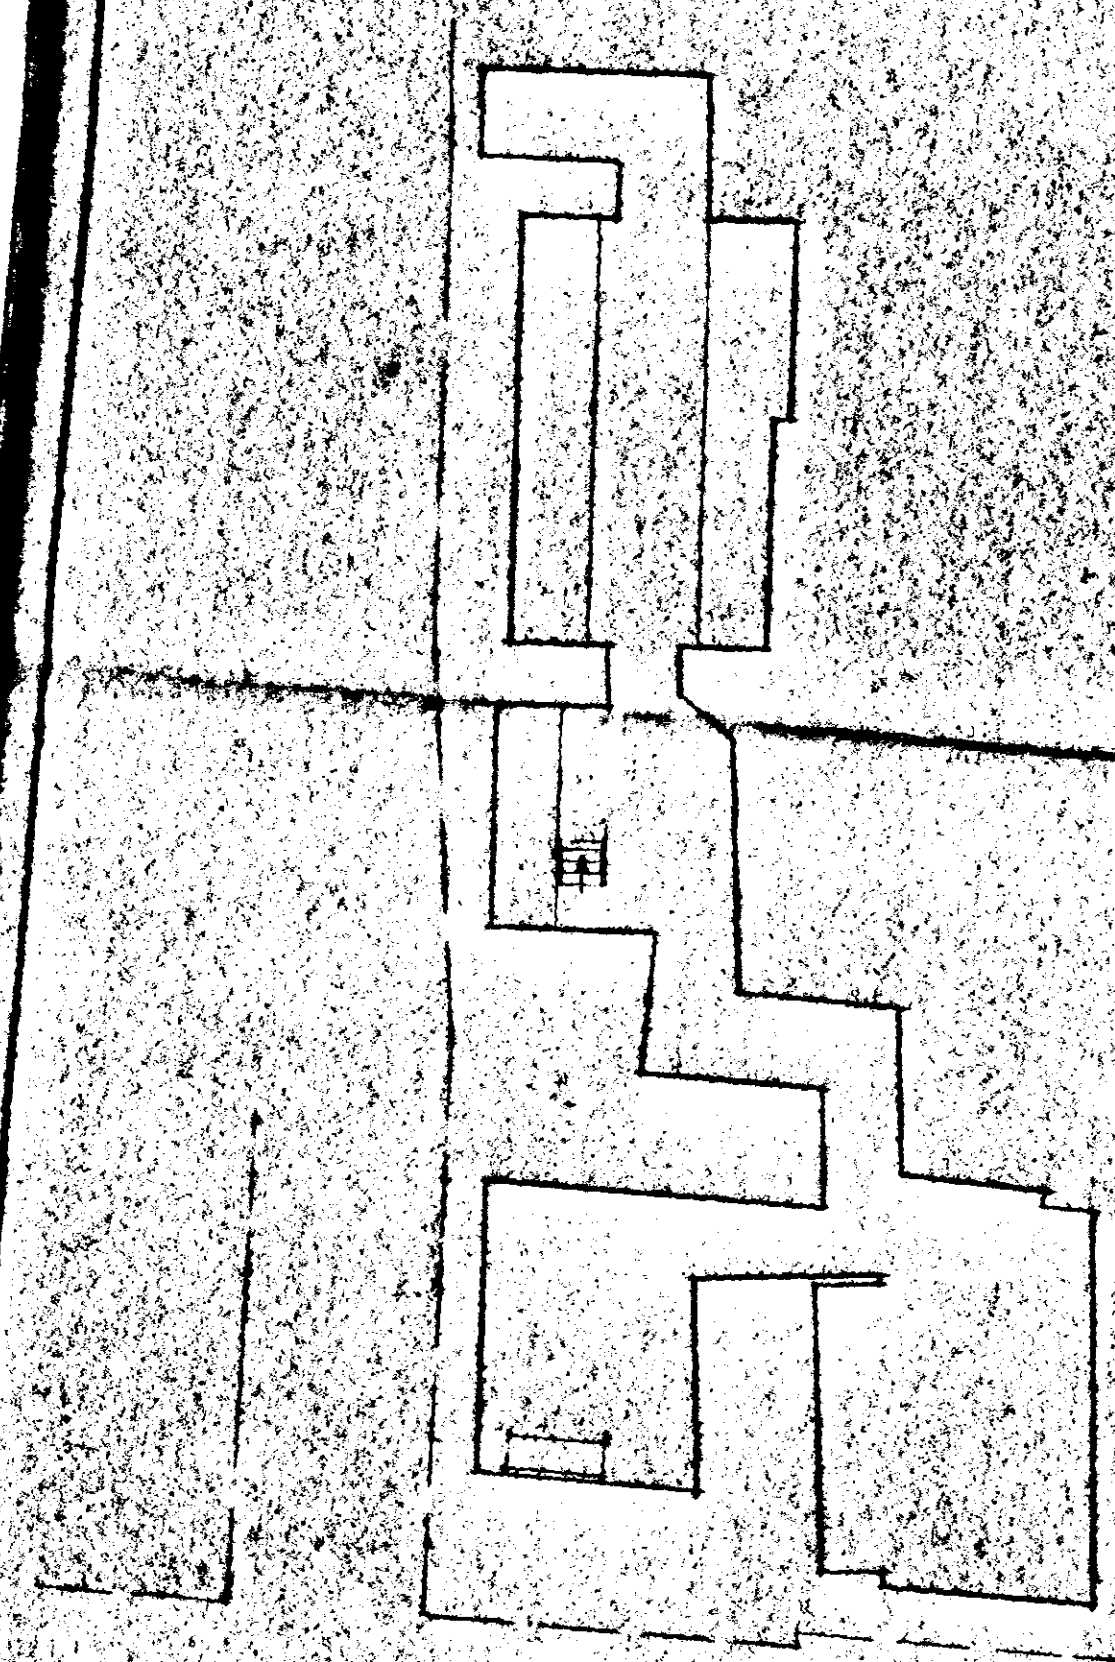


CELLAR PLAN

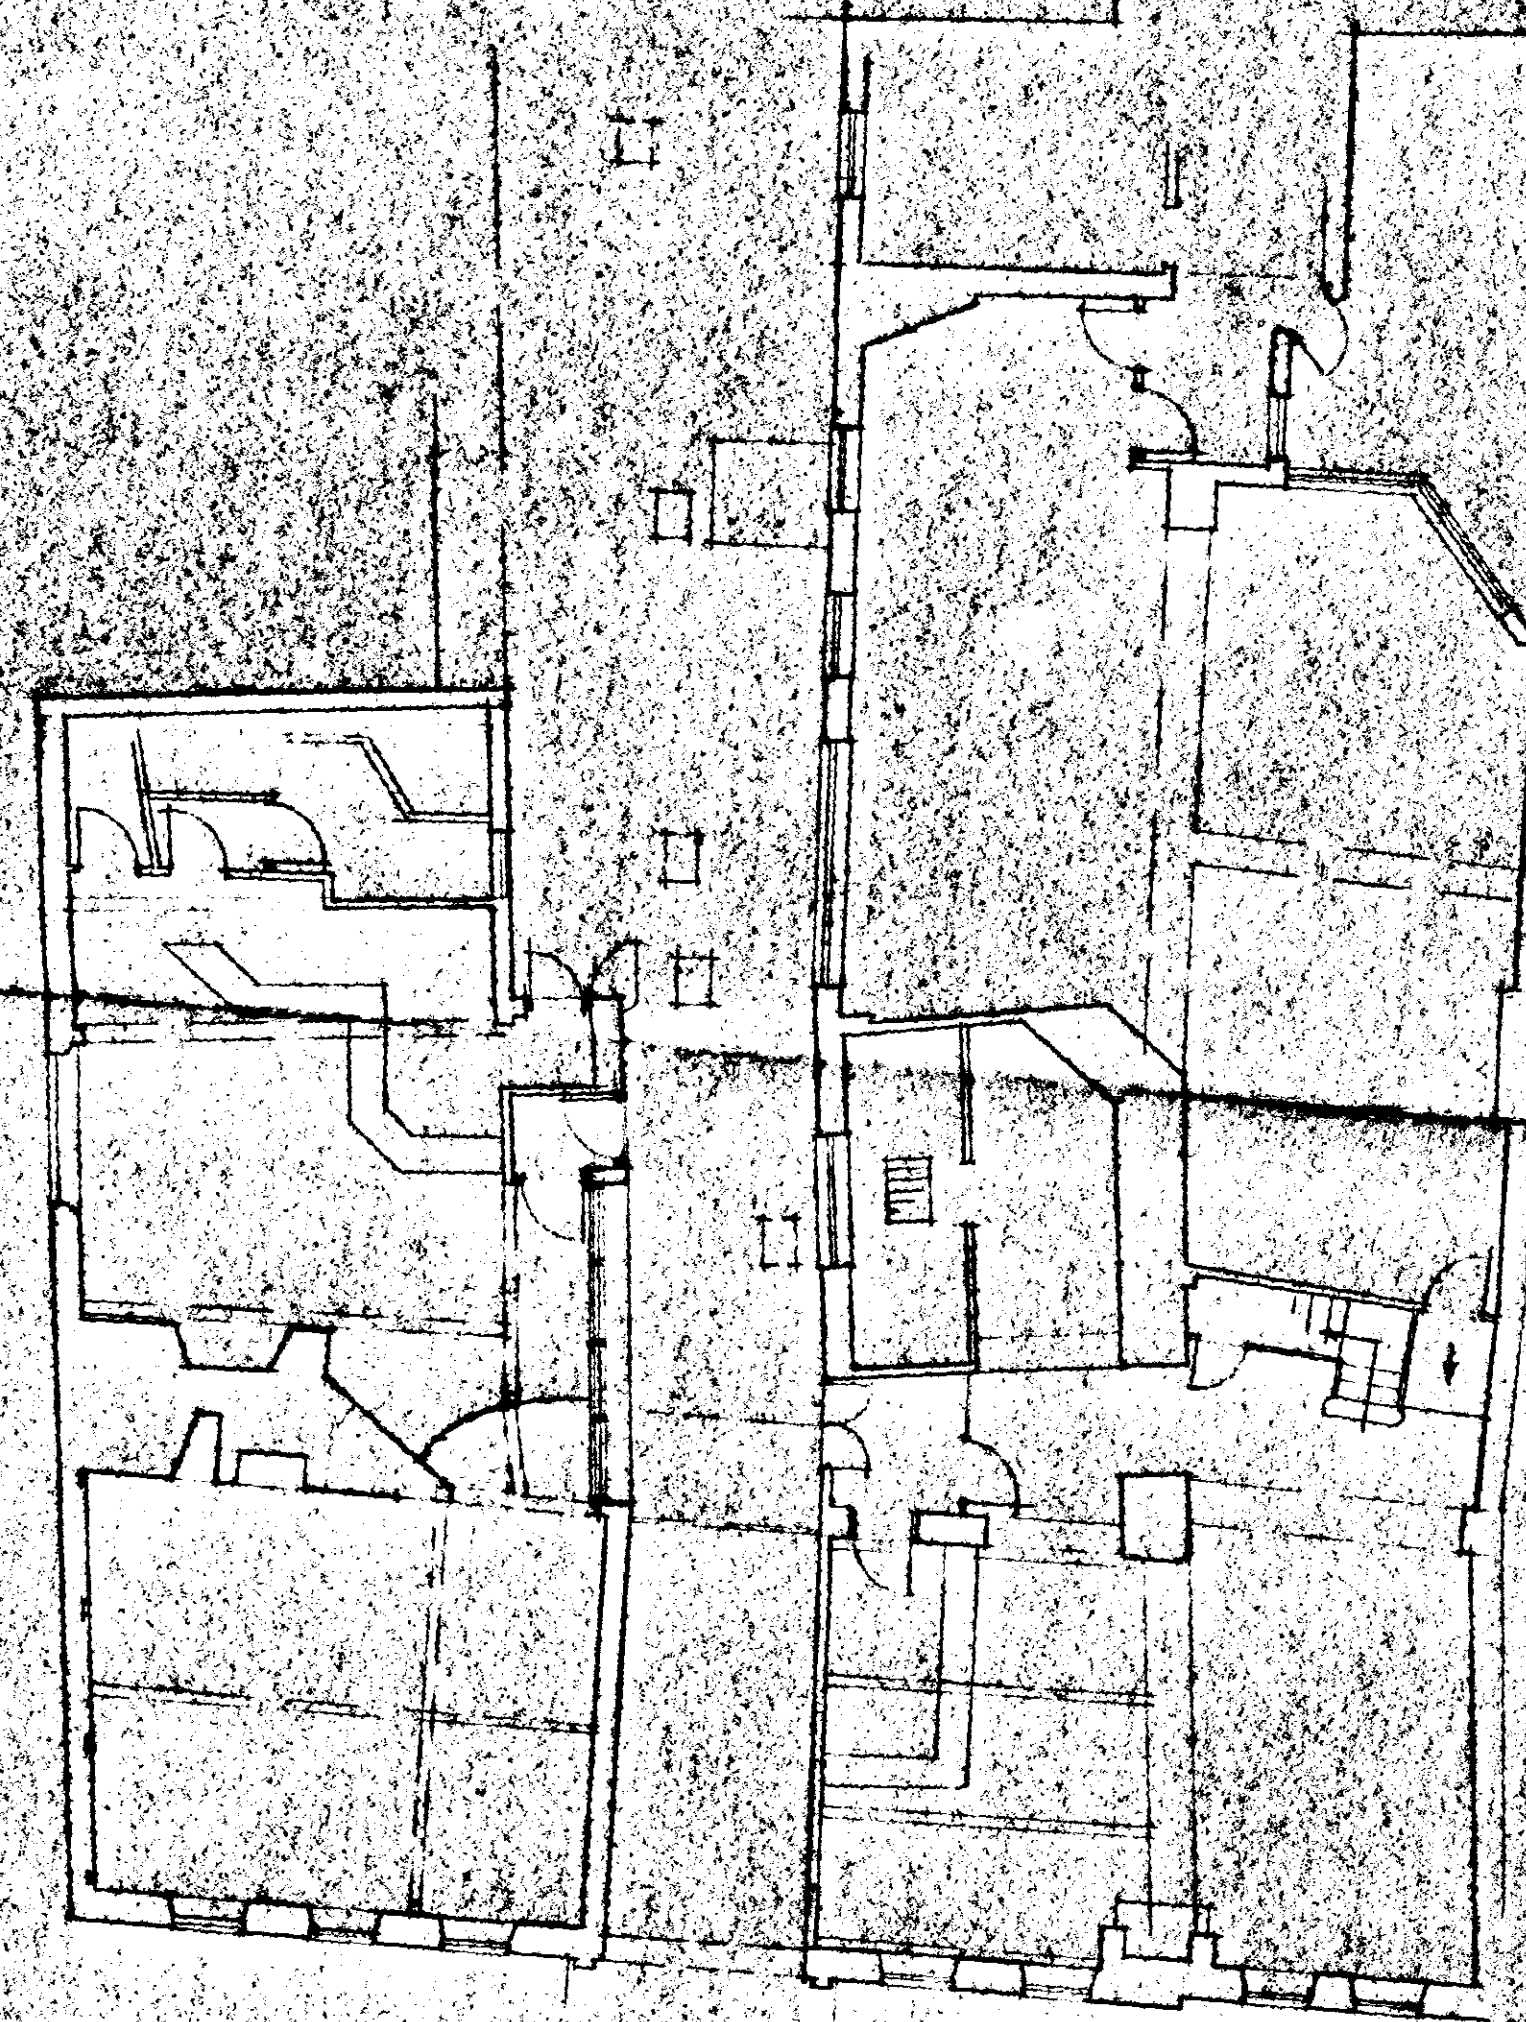

GROUND FLOOR PLAN

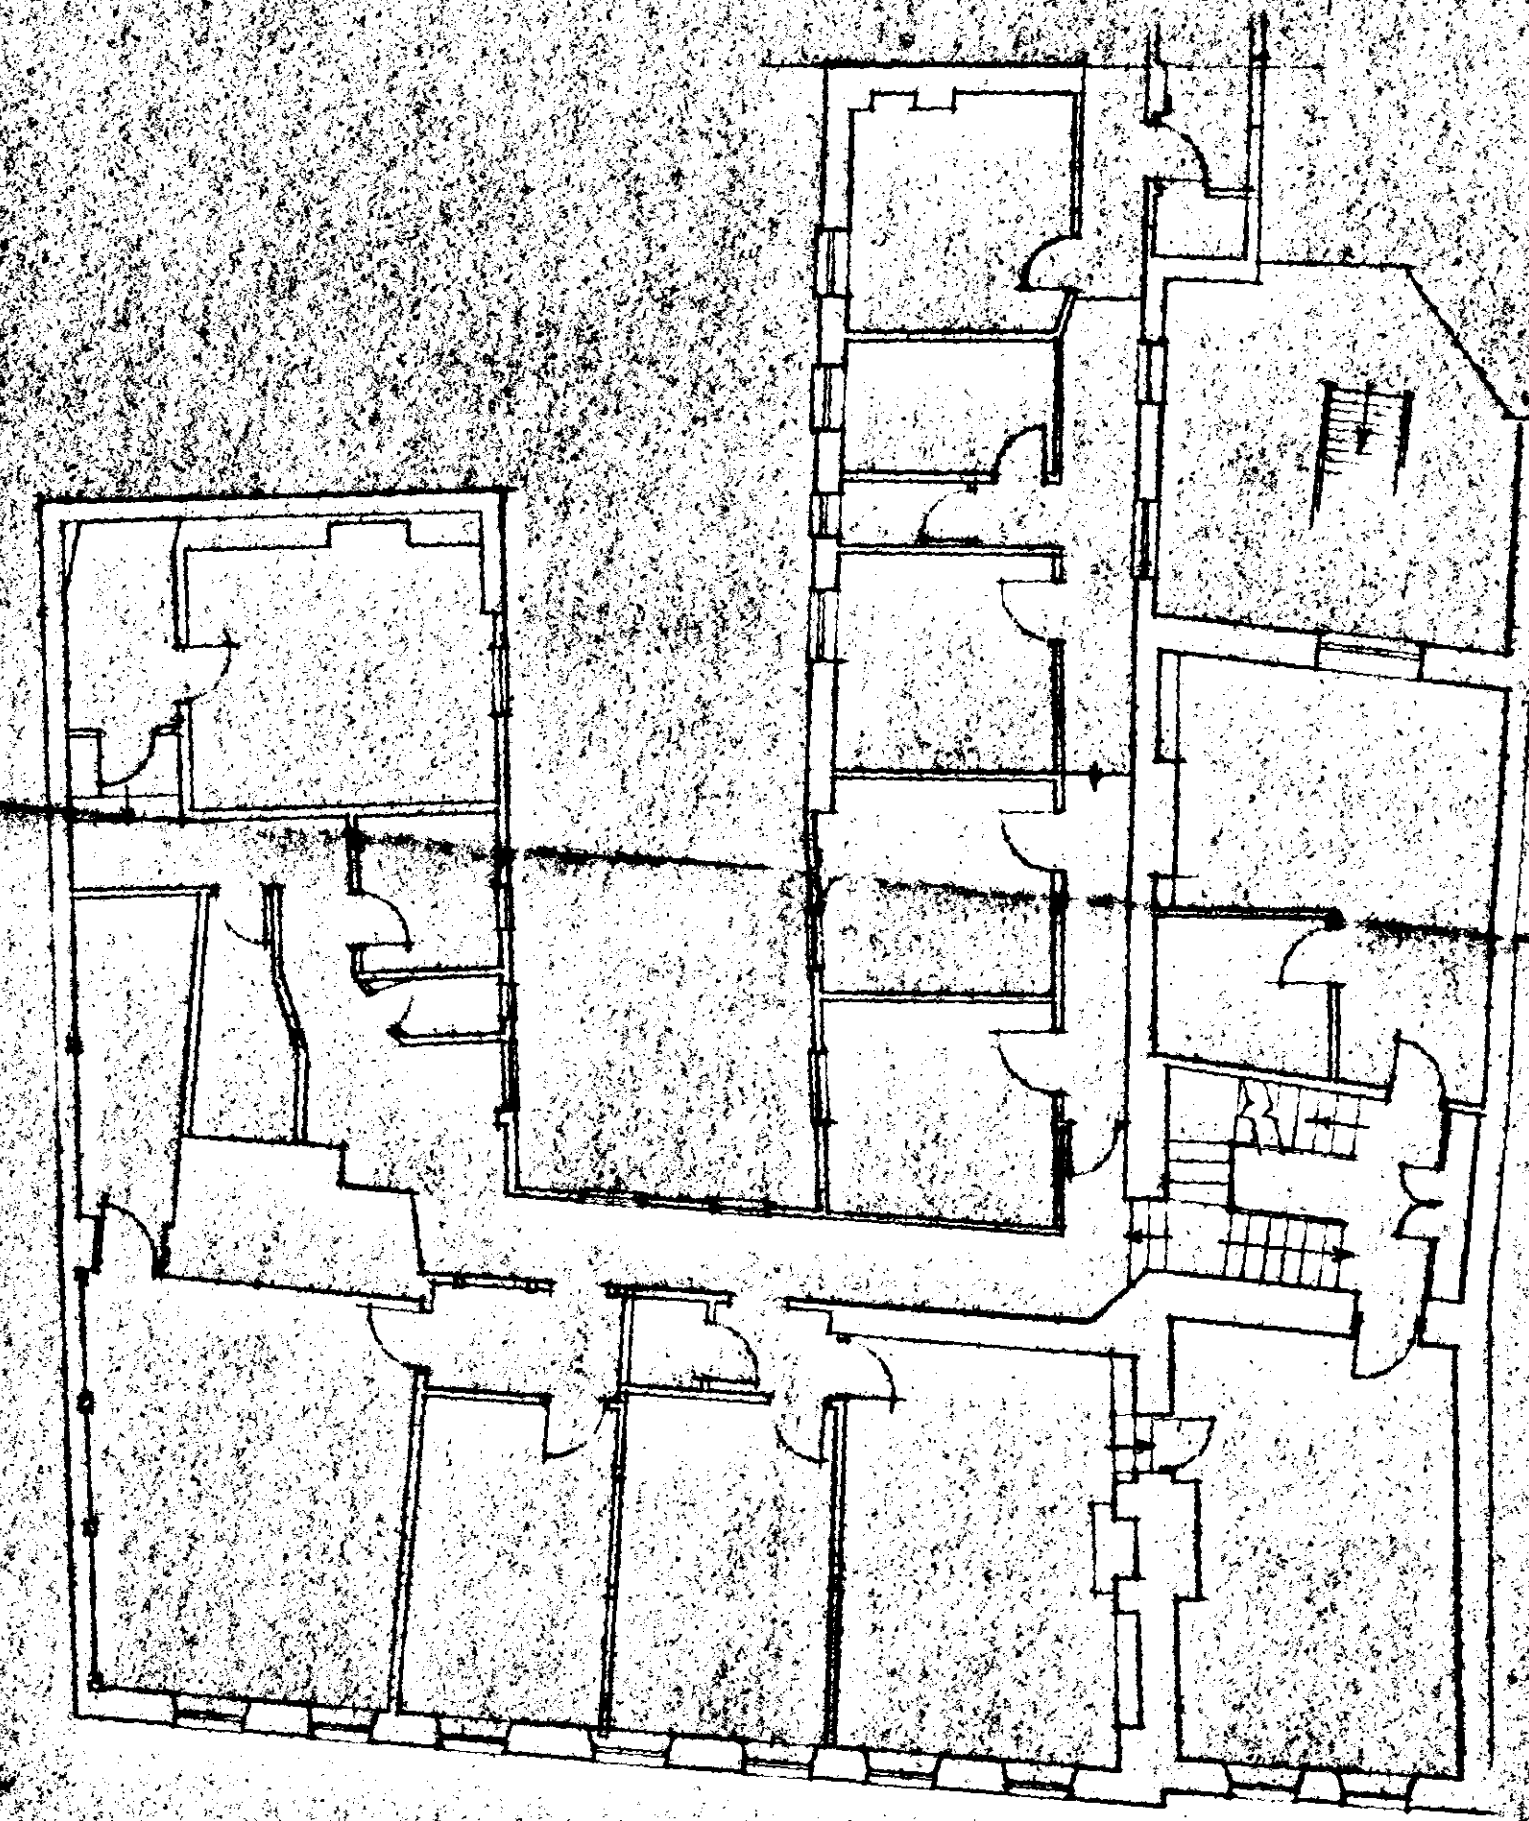


1ST FLOOR PLAN

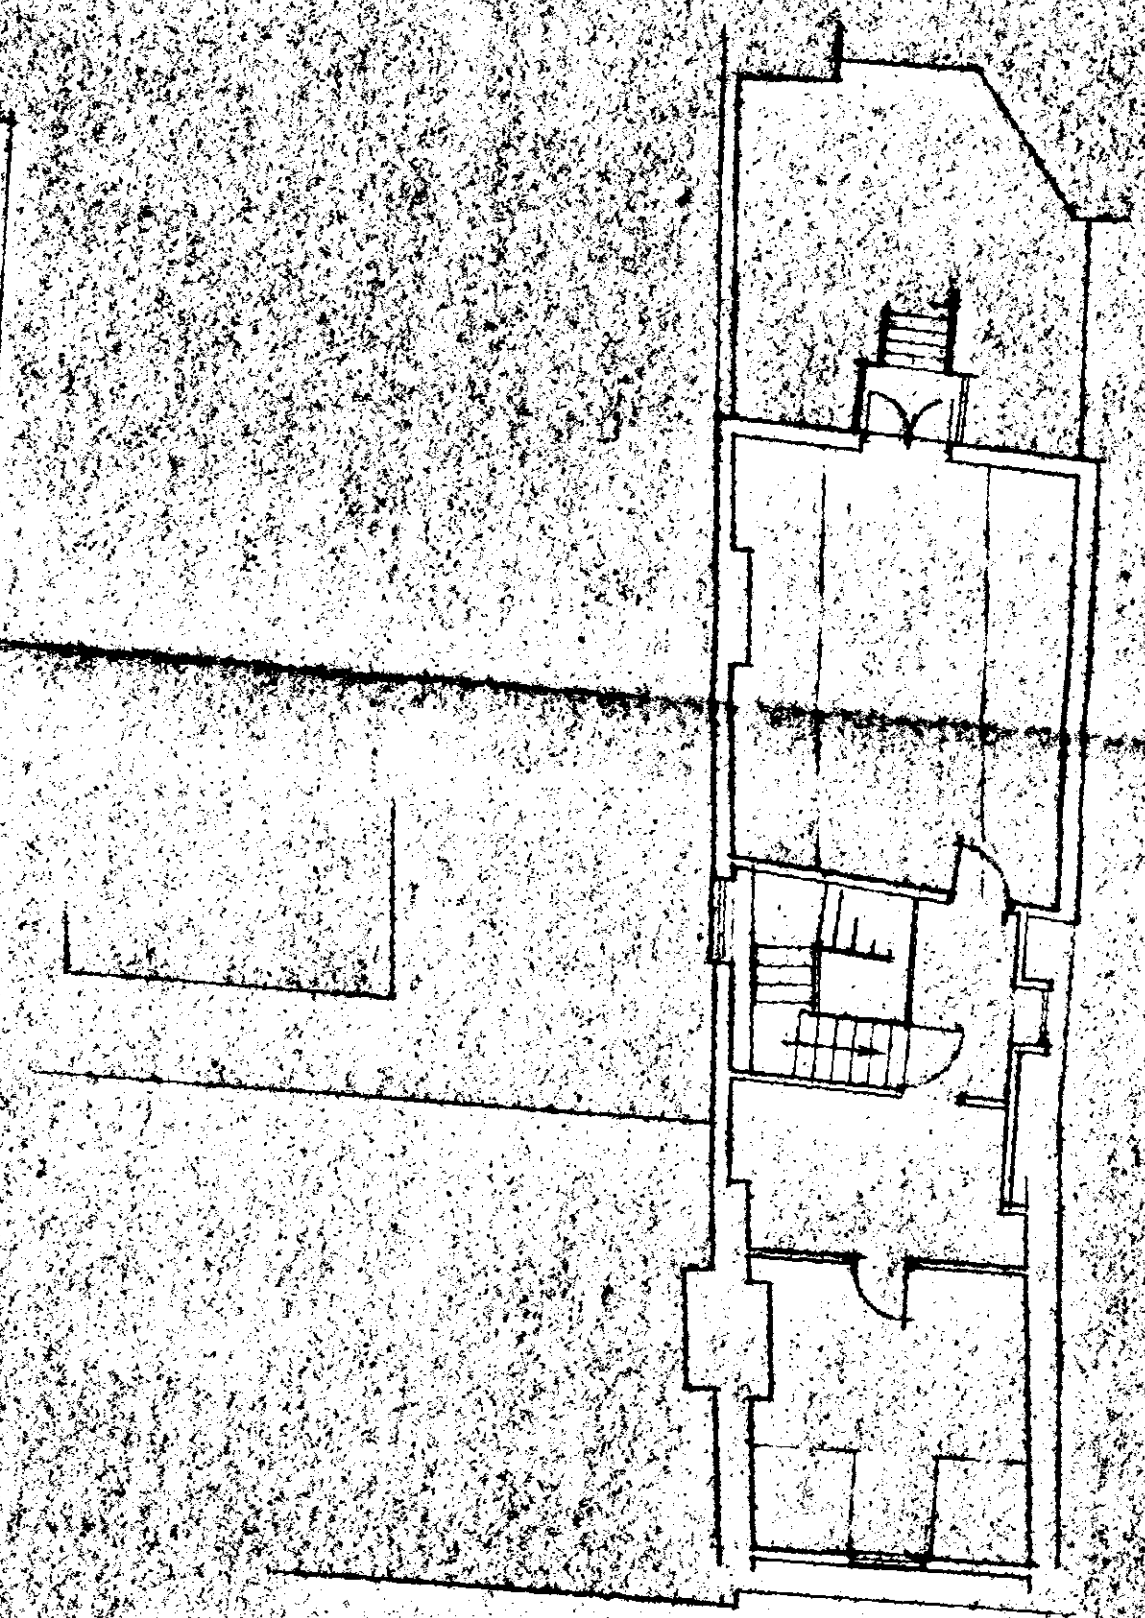


2ND FLOOR PLAN

SOUTH HOLLAND DC
HOUSING & PLANNING
-7 DEC 1998
Ref: 1203/98

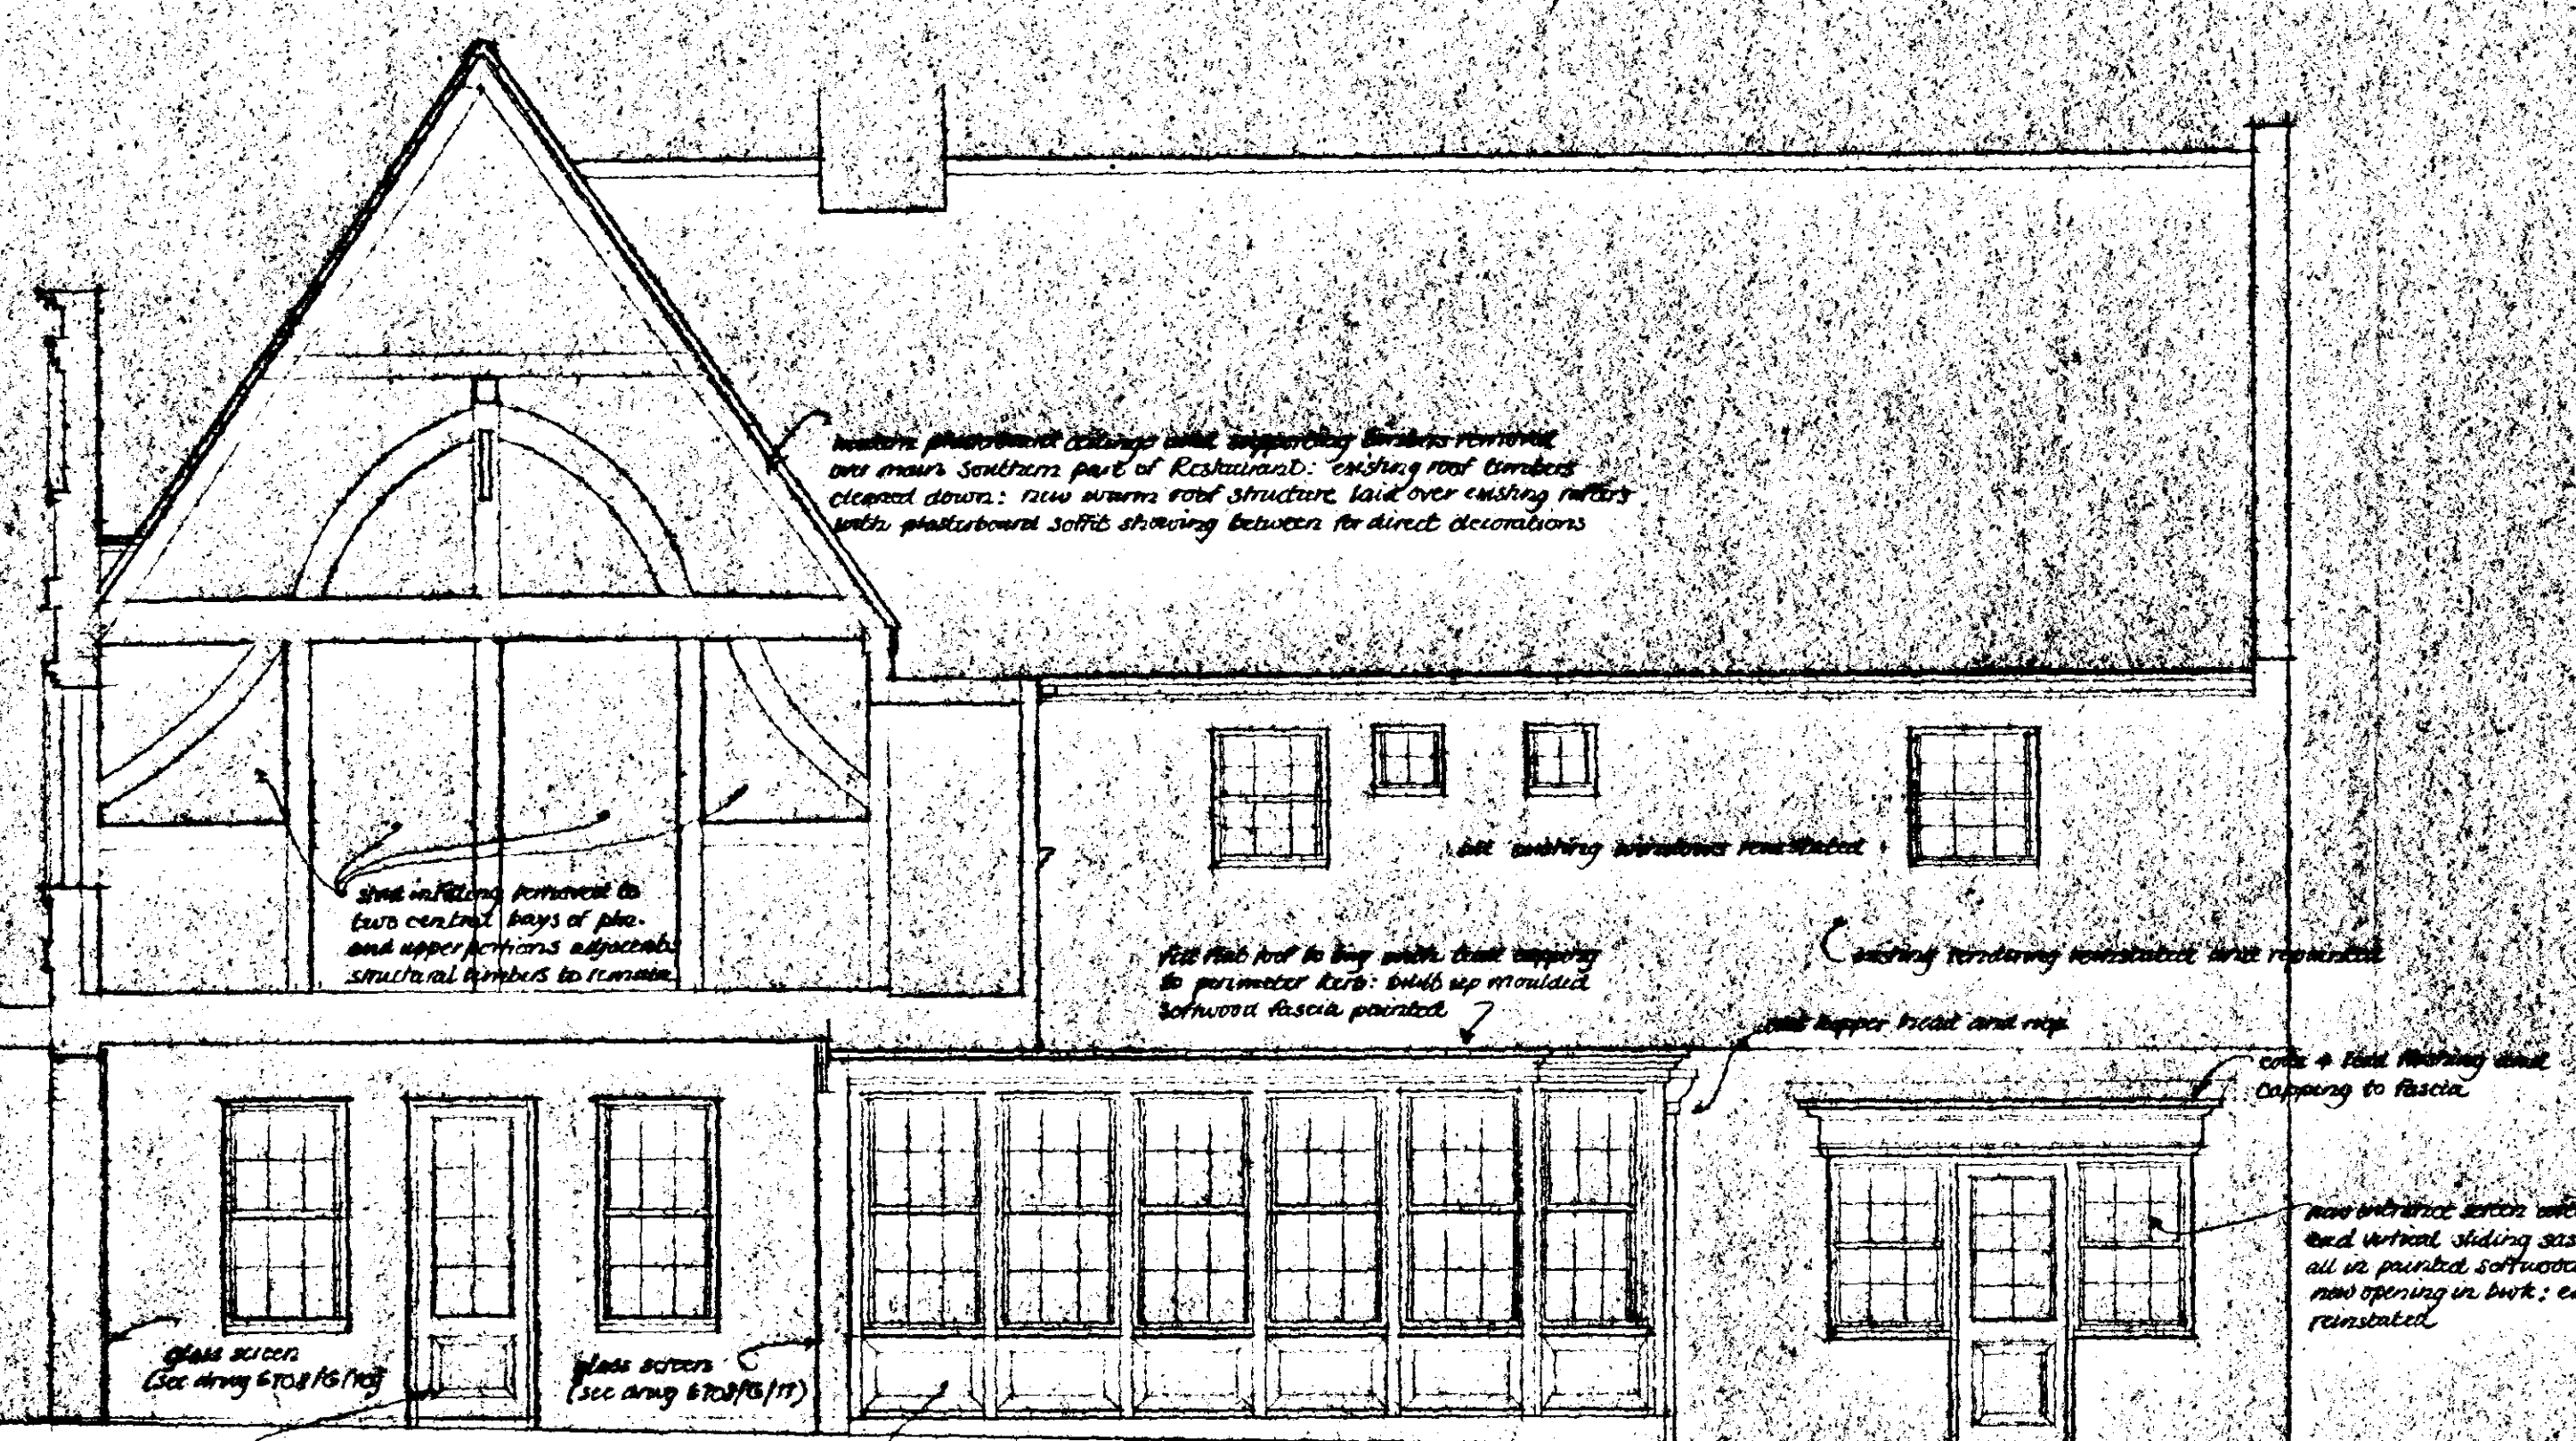

EAST ELEVATION (SECTION A-A)

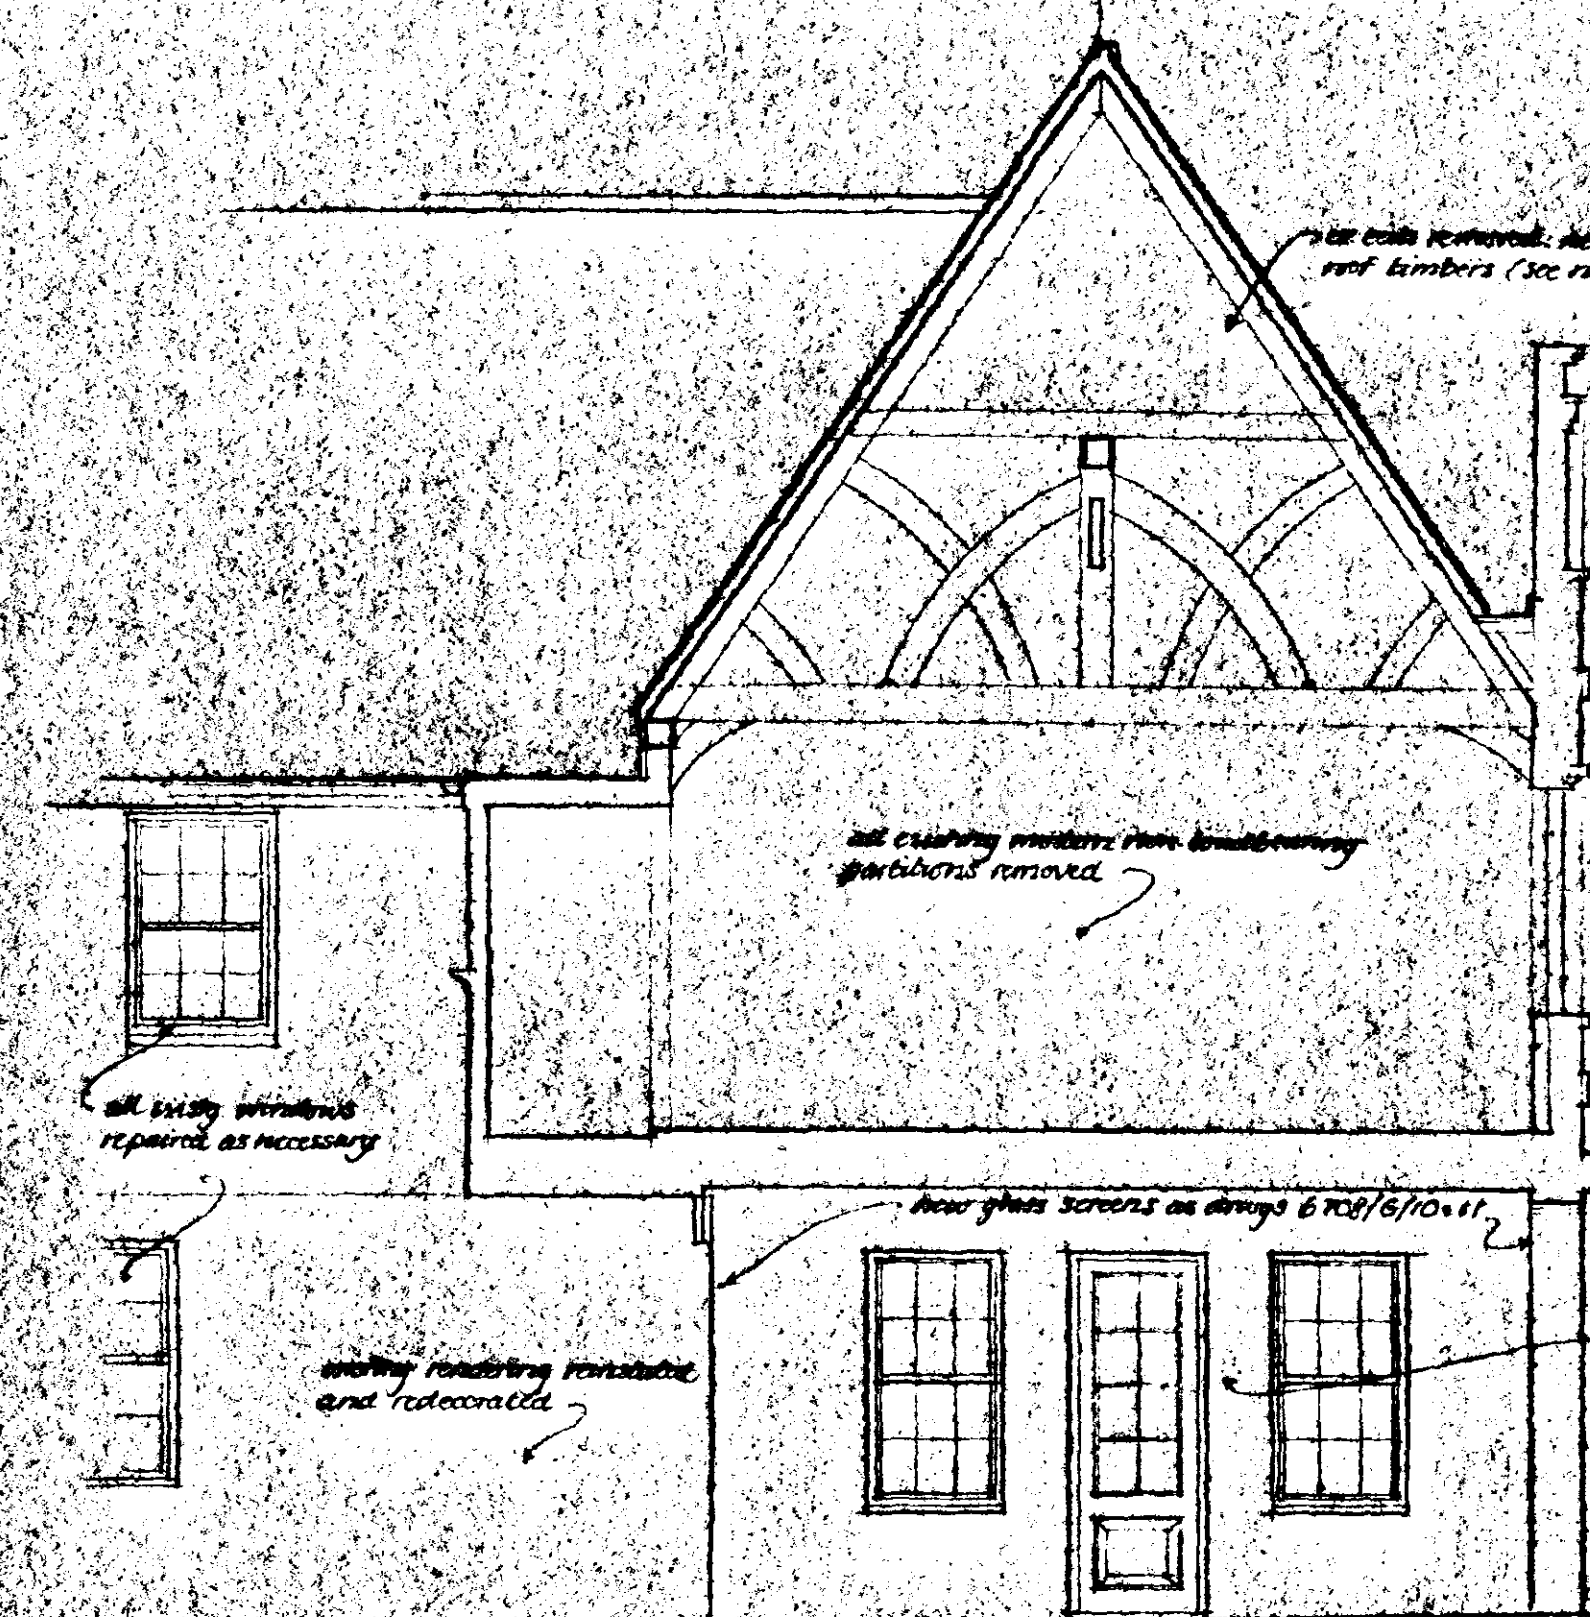


WEST ELEVATION (SECTION B-B)


THE WHITE HART, MARKET PLACE, SPALDING.
PROPOSED REDEVELOPMENT

6708/G/54.6 SCALE 1:50 NOV 98

MOLSON & PARTNERS
SURVEYORS
15, MAIN FLOOR, BOSTON, LINES

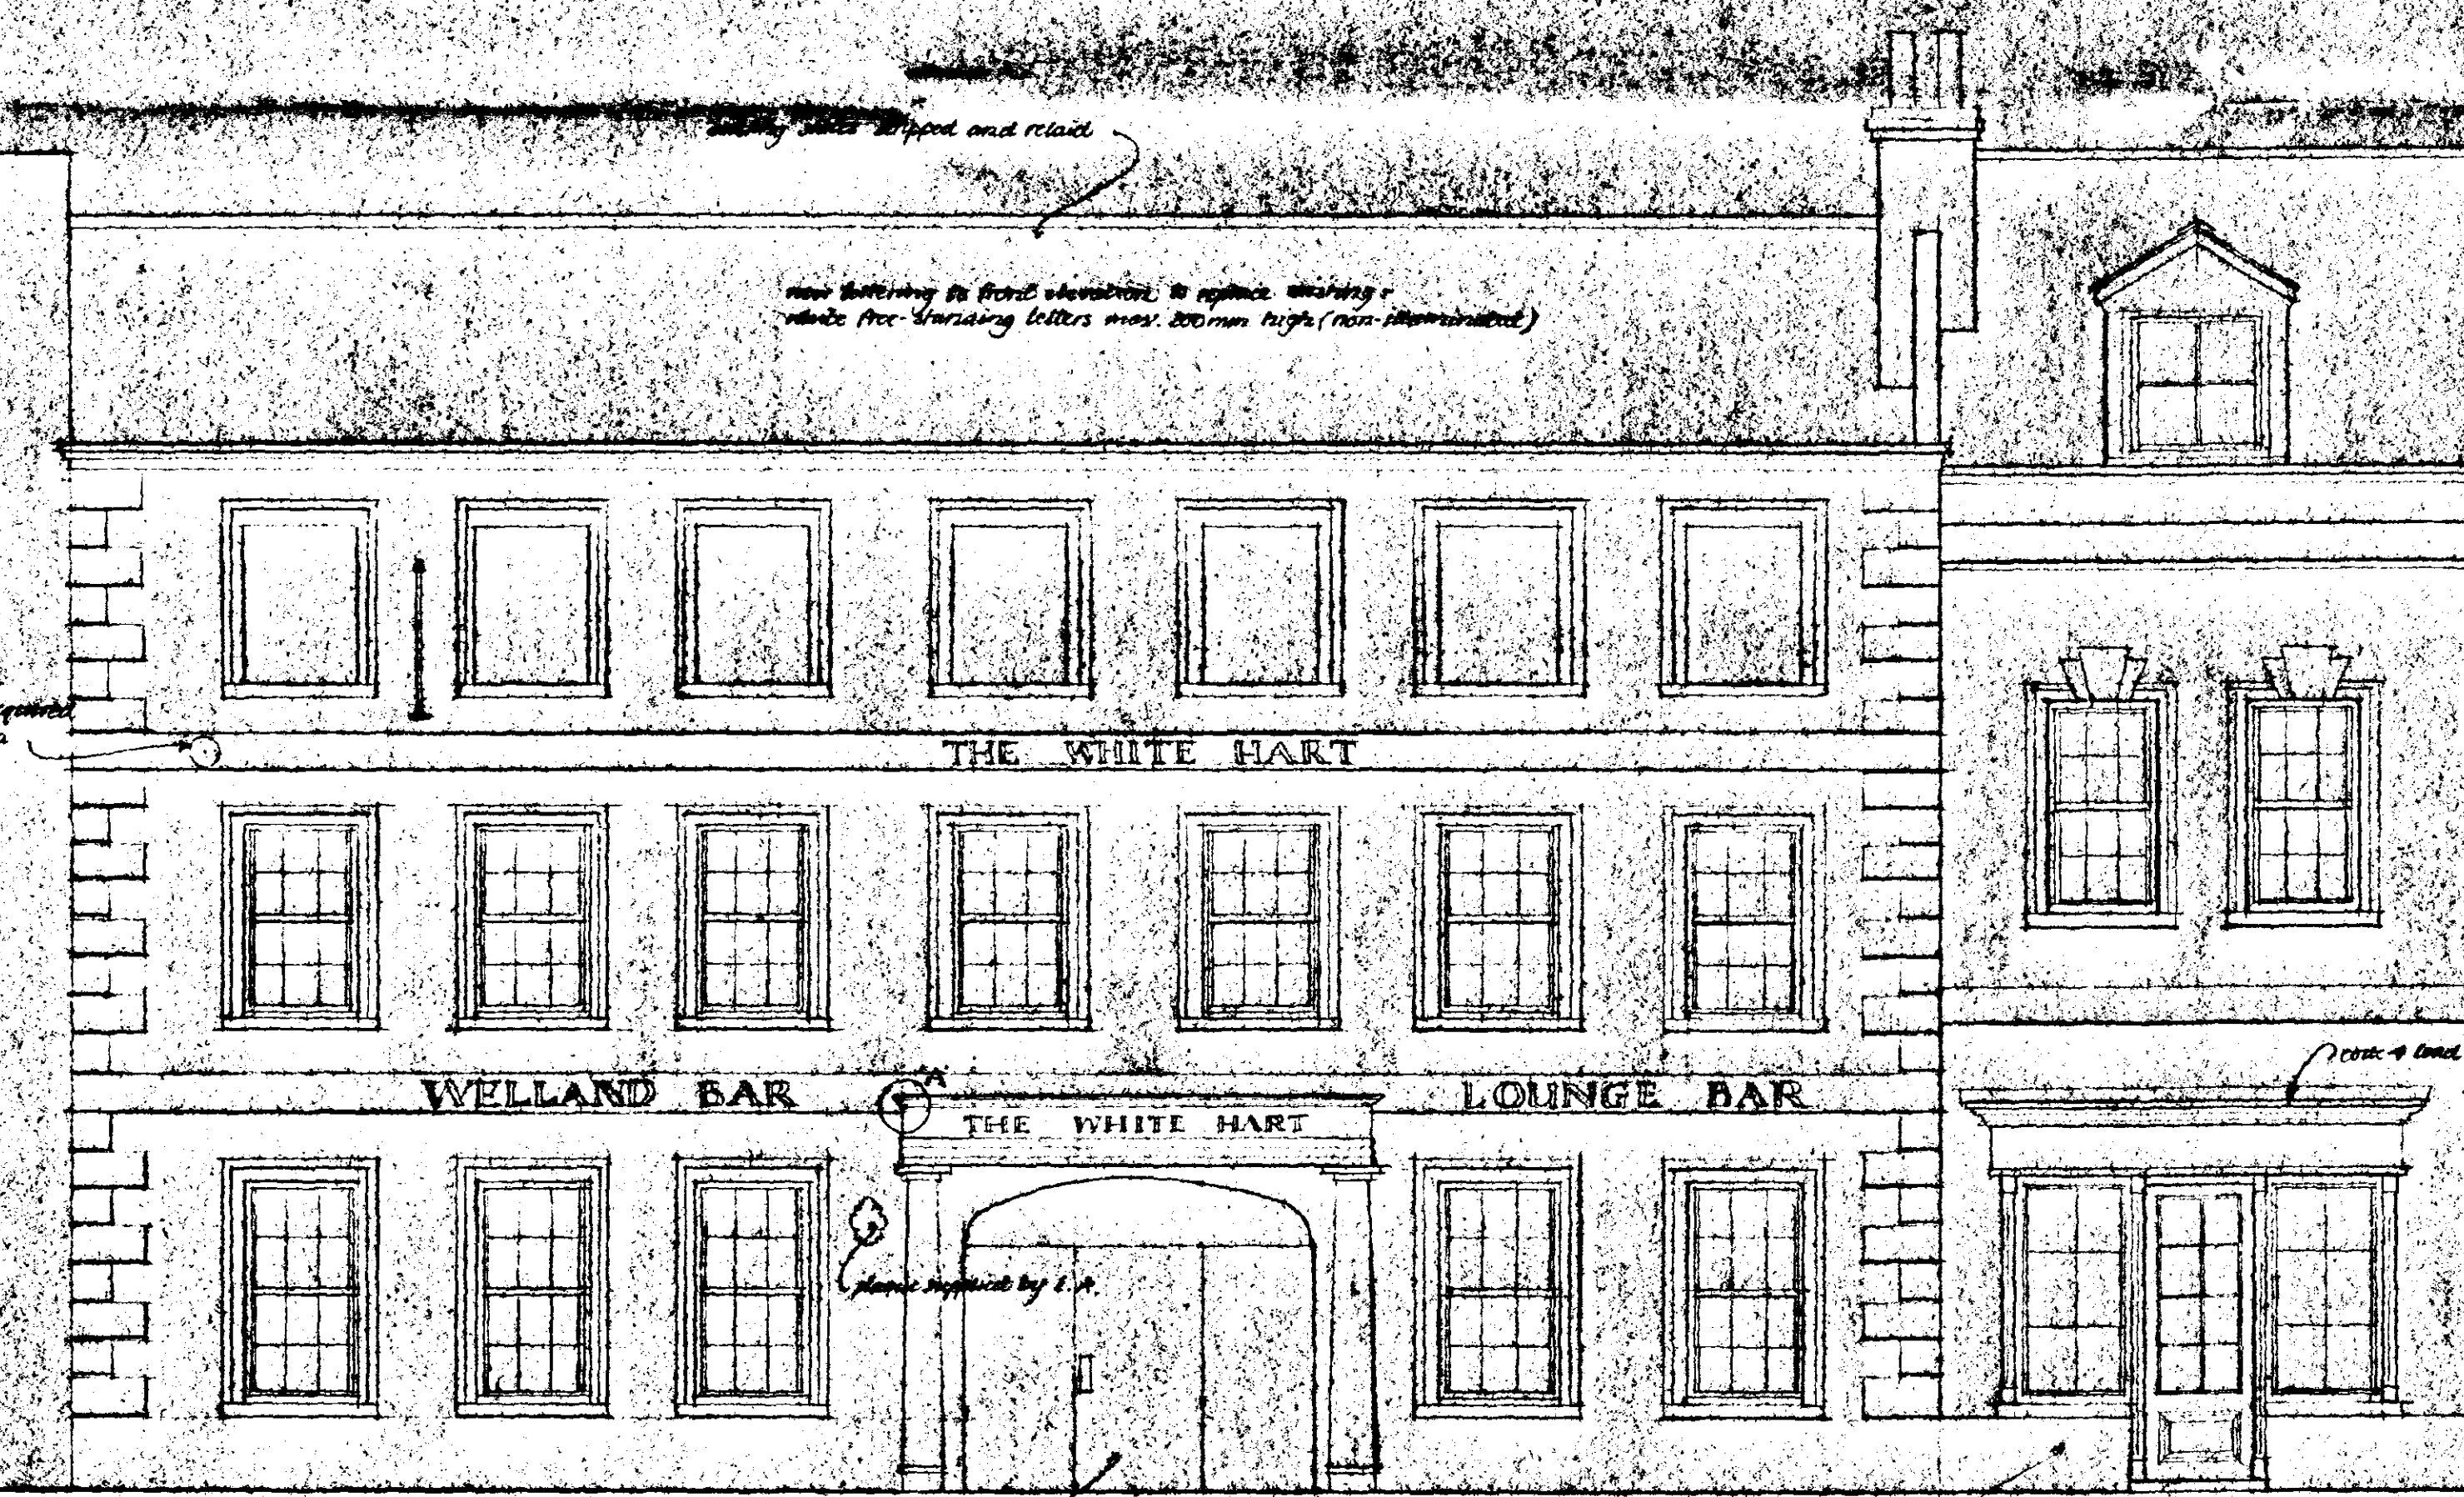


SOUTH ELEVATION


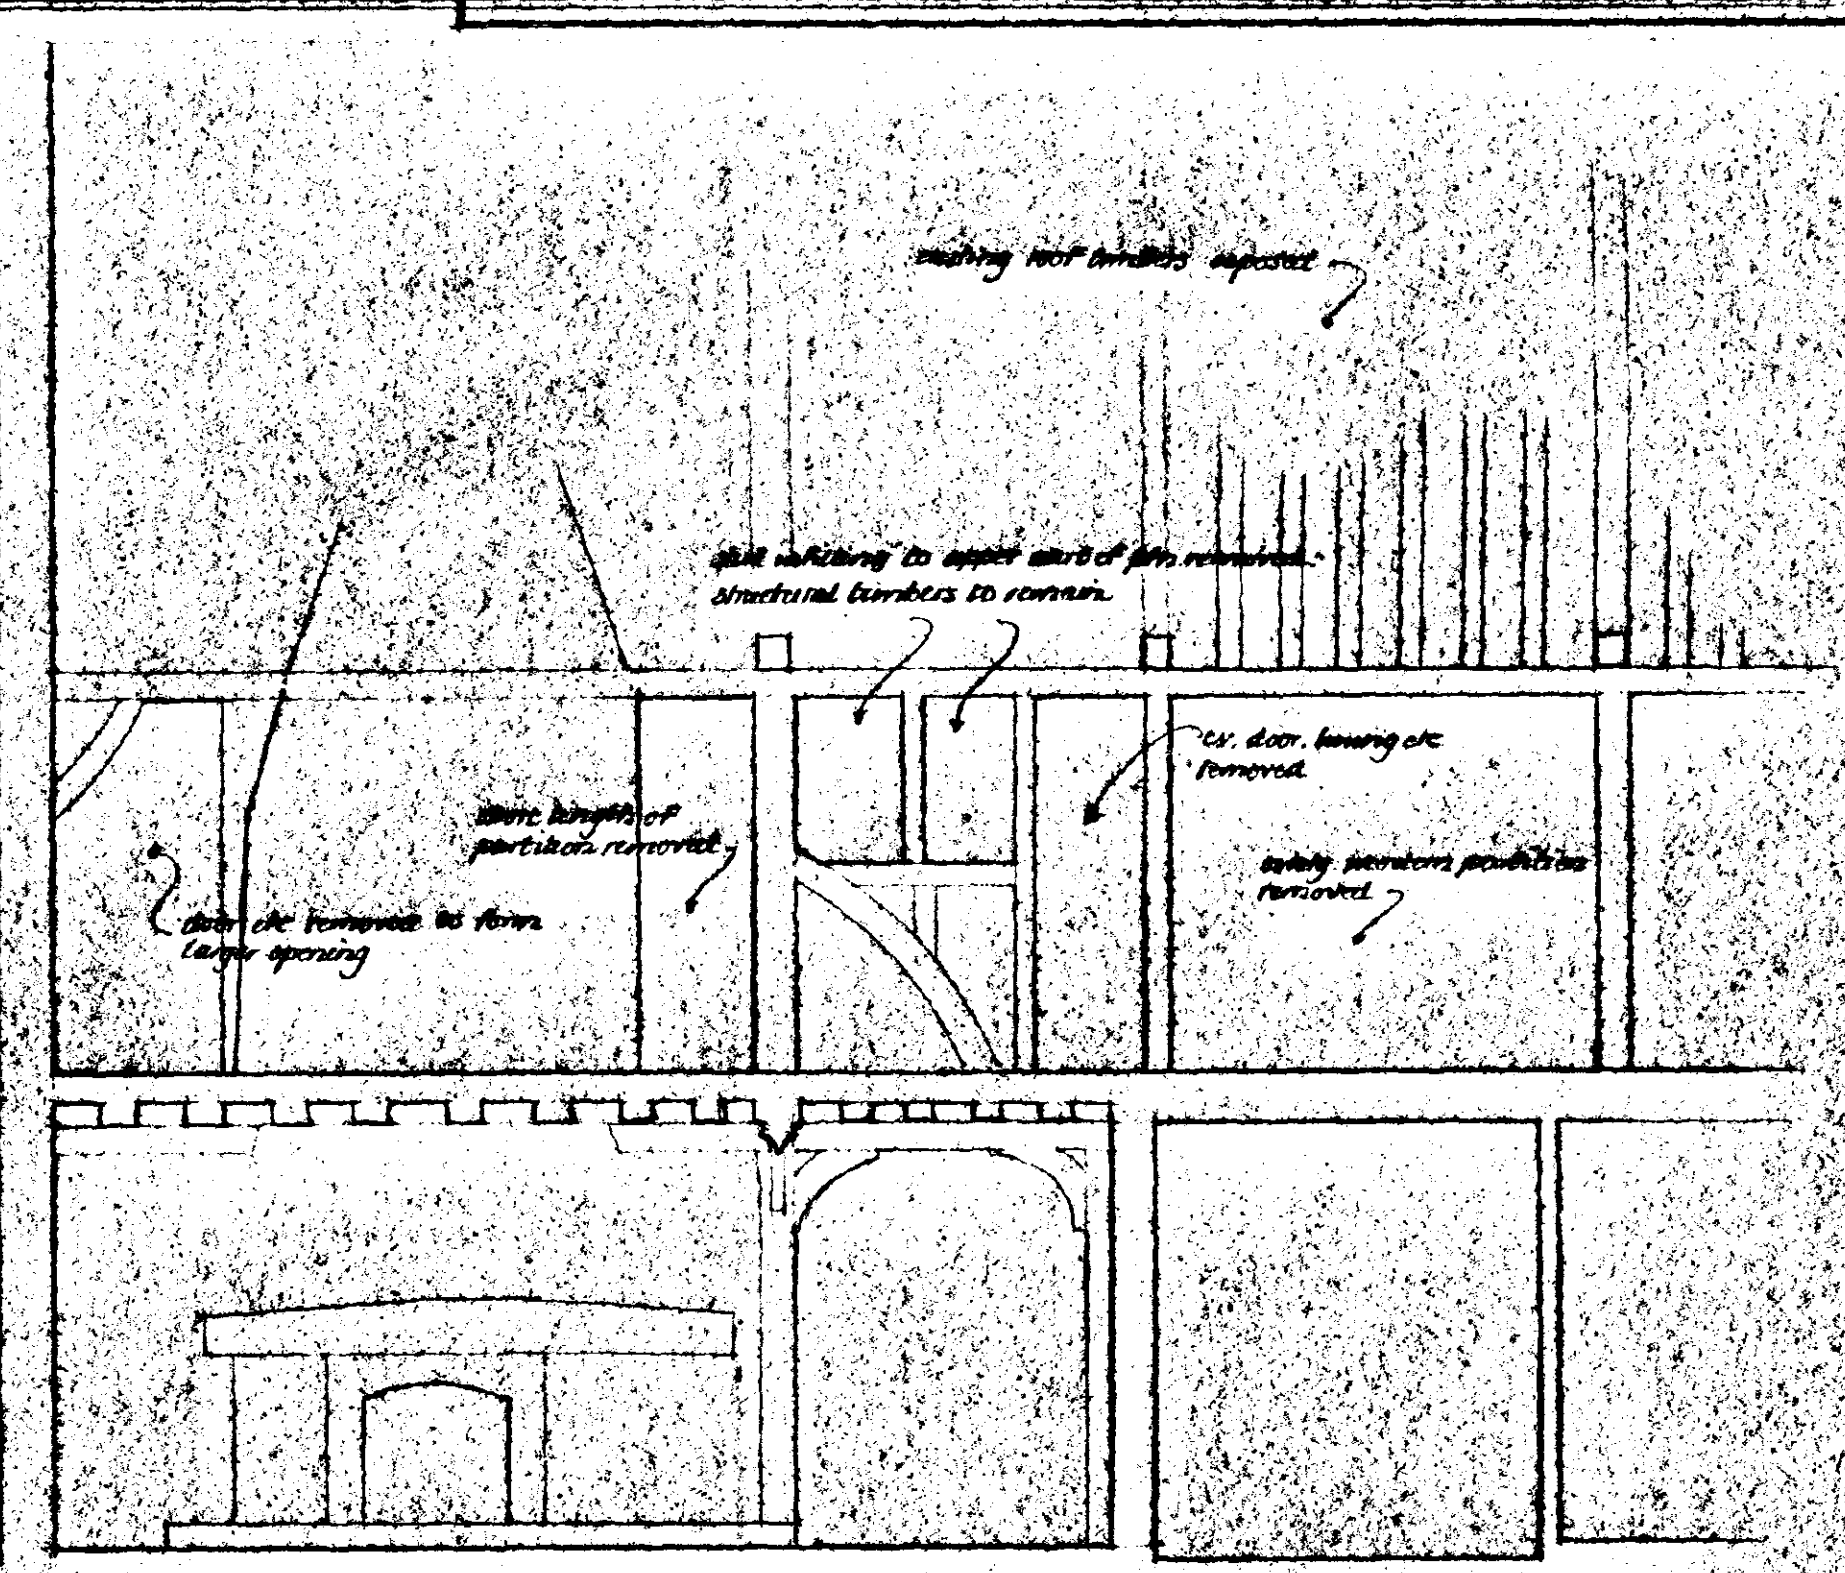


SECTION C-C

SUPPLEMENTED

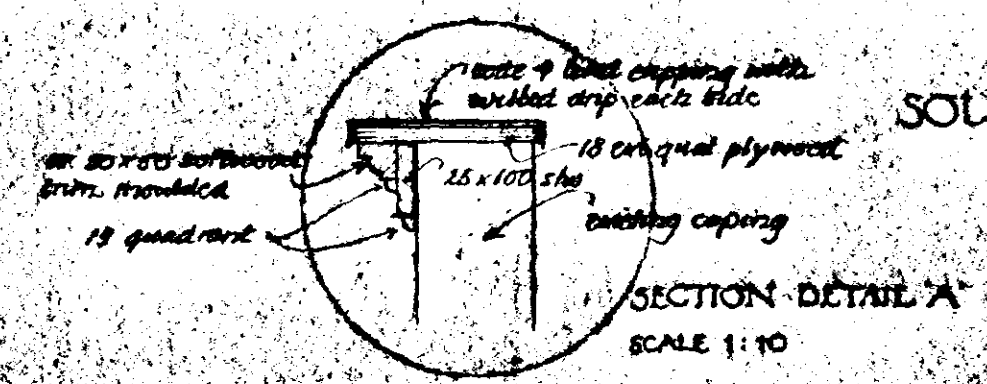

SECTION DETAIL A
SCALE 1:10

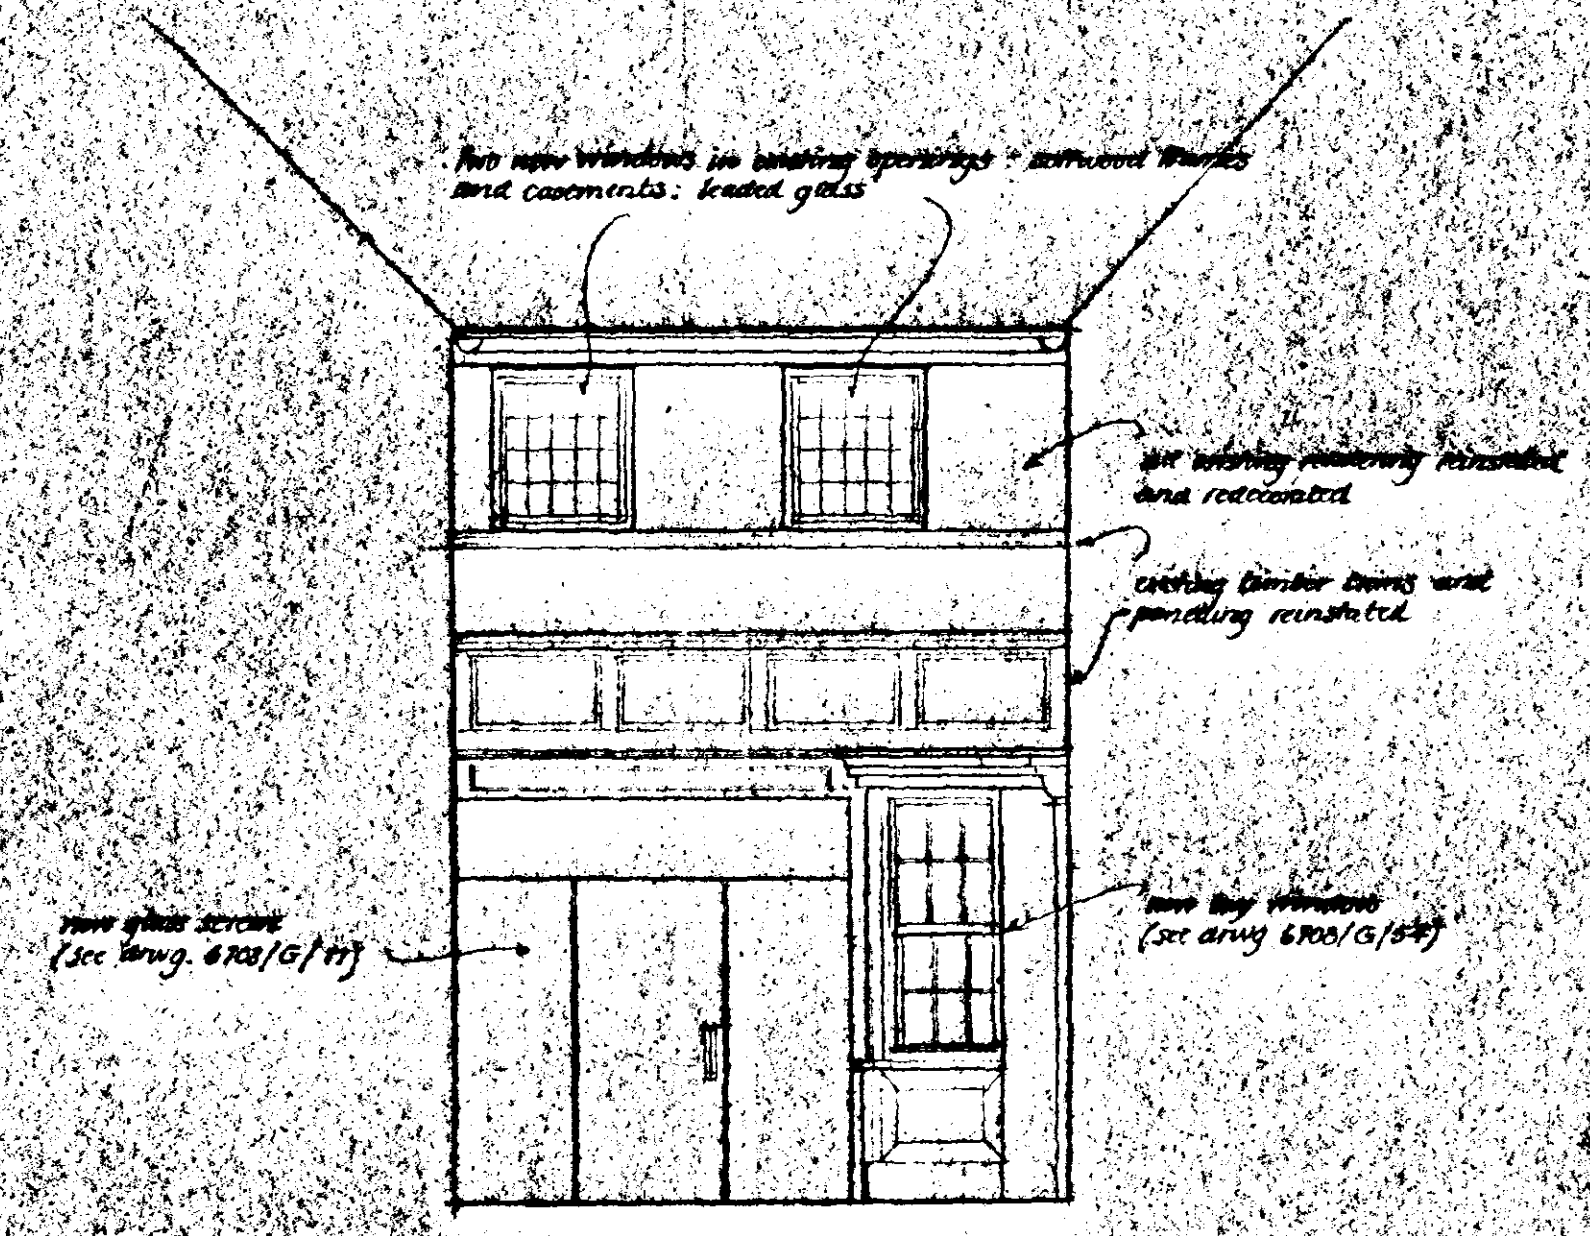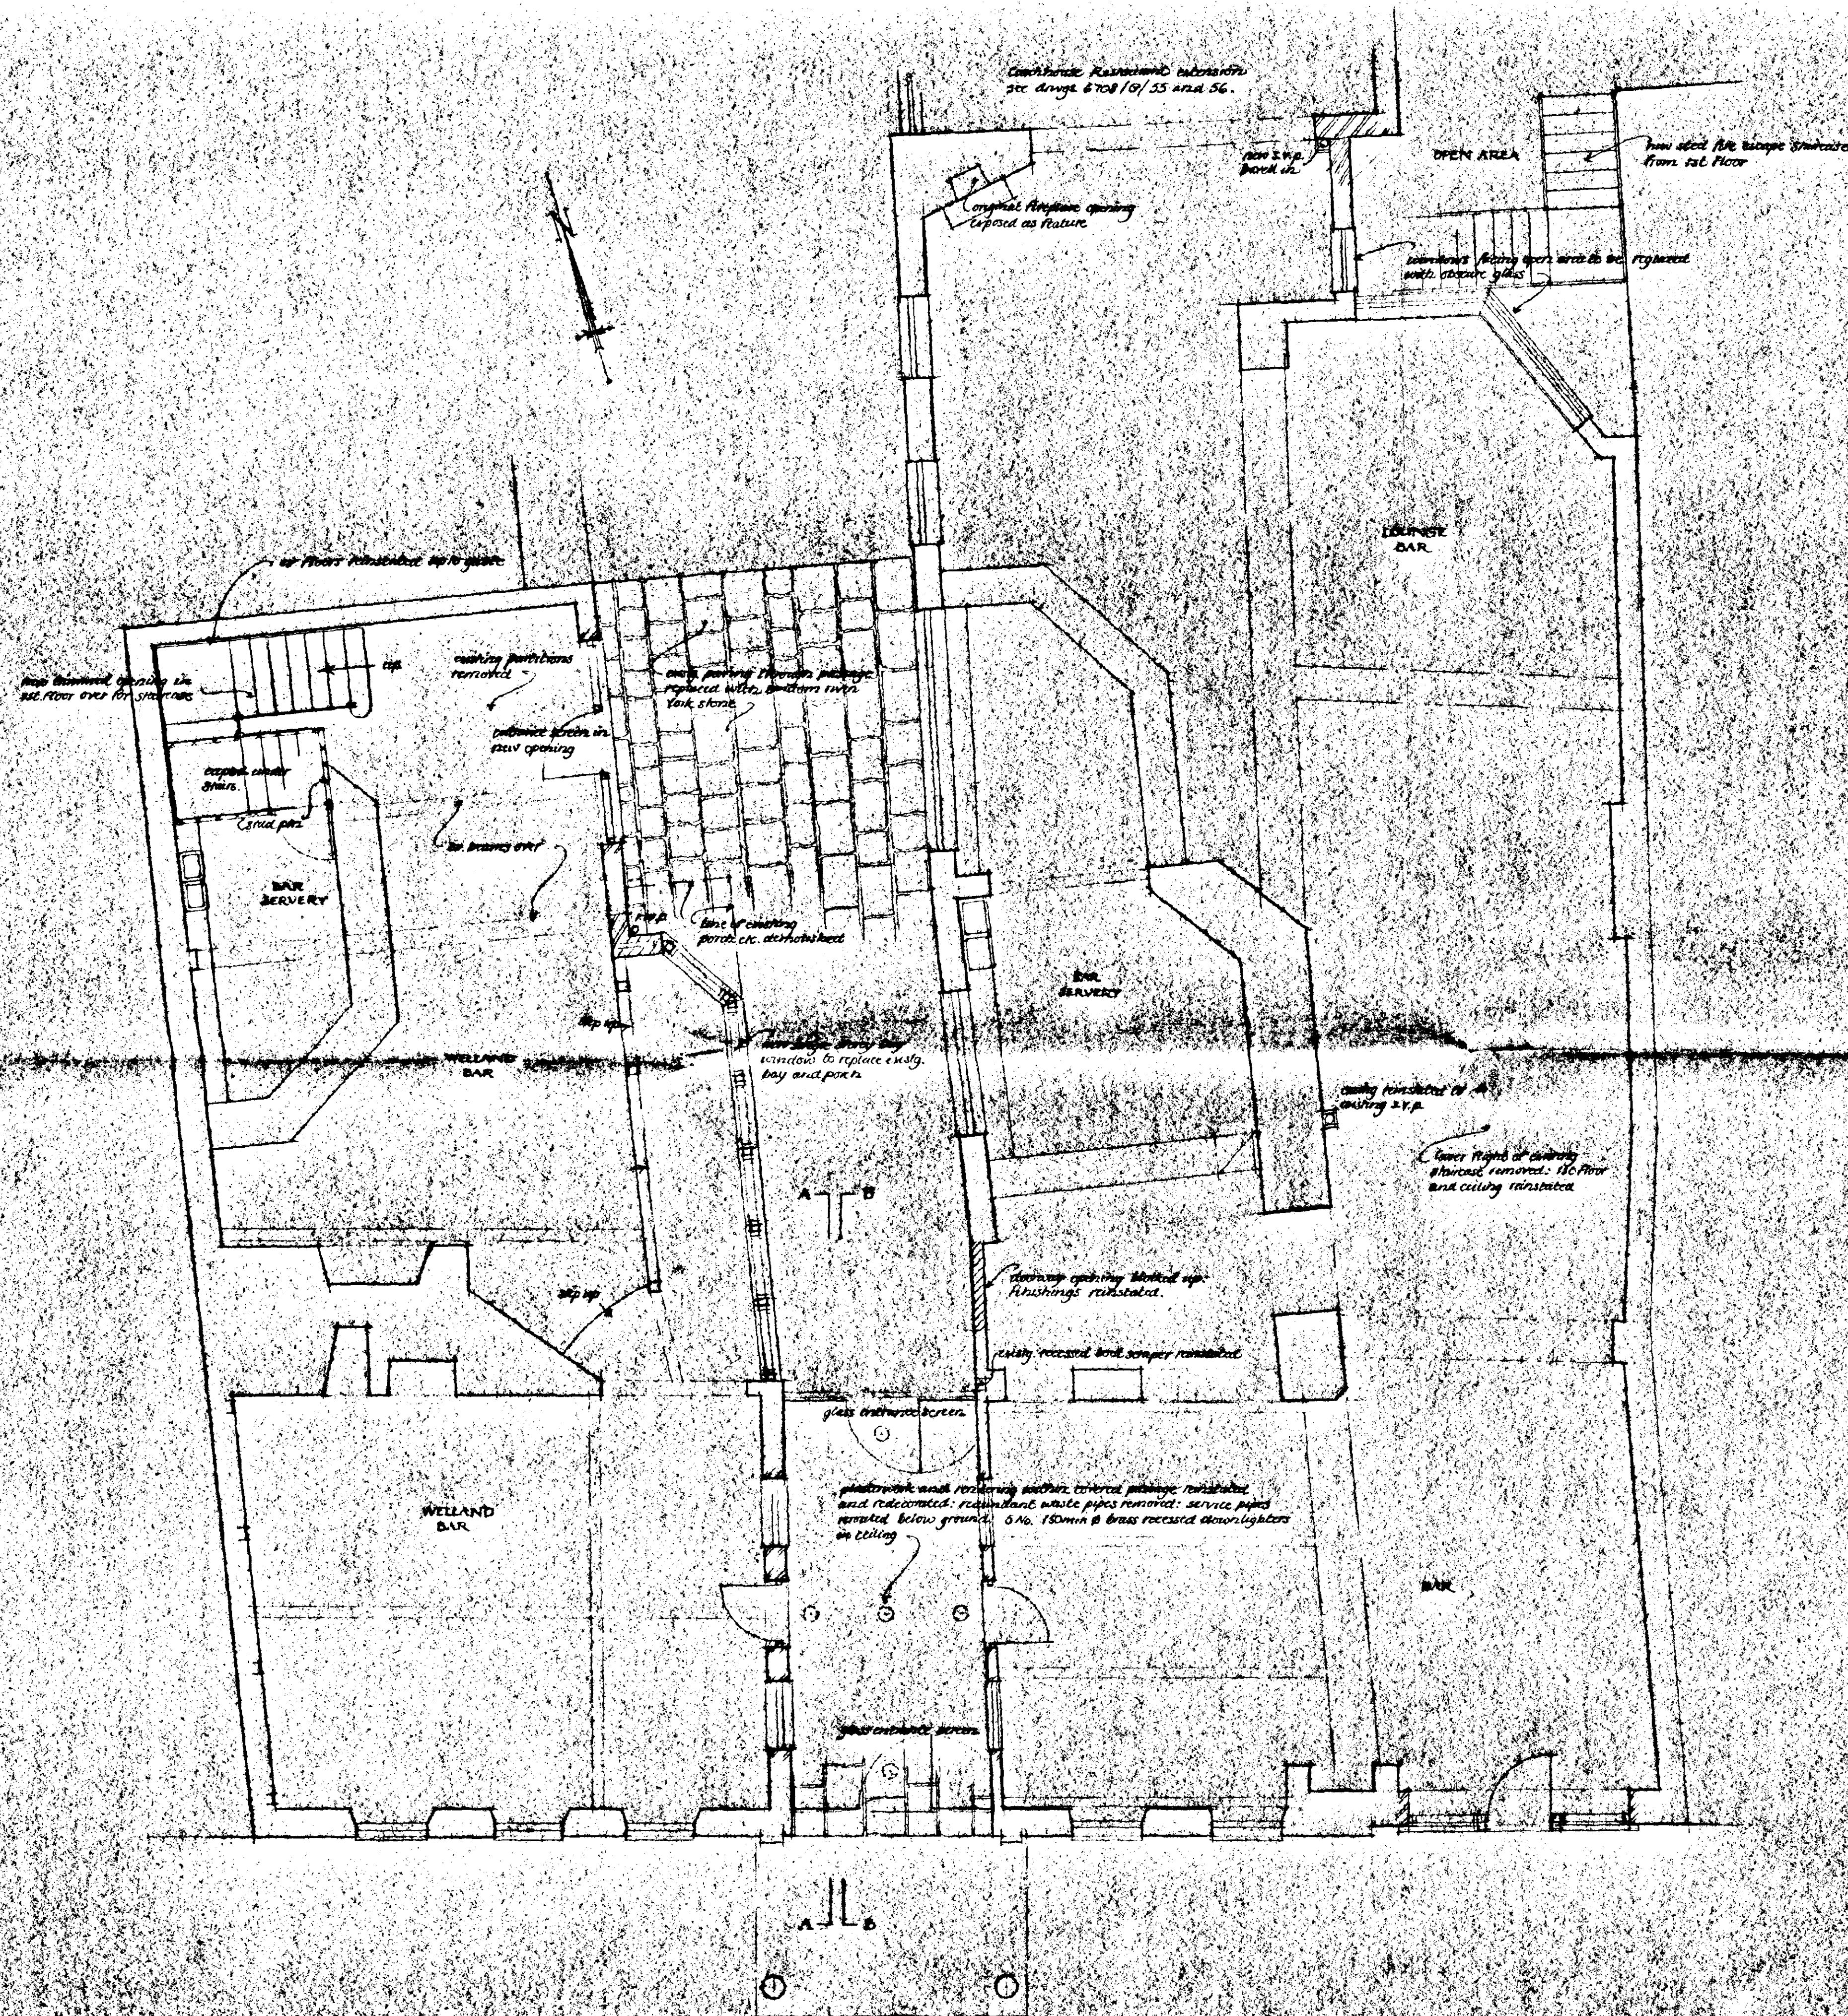

SOUTH HOLLAND DC
HOUSING & PLANNING
7 DEC 1998
Ref: 1203/98

THE WHITE HART MARKET PLACE, SPALDING
PROPOSED REDEVELOPMENT

GROUND FLOOR PLAN

6708/G/50 & SCALE 1:50 NOV 98

WILSON & PARTNERS
SURVEYORS
23 MAIN RIDGE, BOSTON, LINCS

Ref
SUPERSEDED

