




EXISTING REAR ELEVATION

EXISTING SIDE ELEVATION

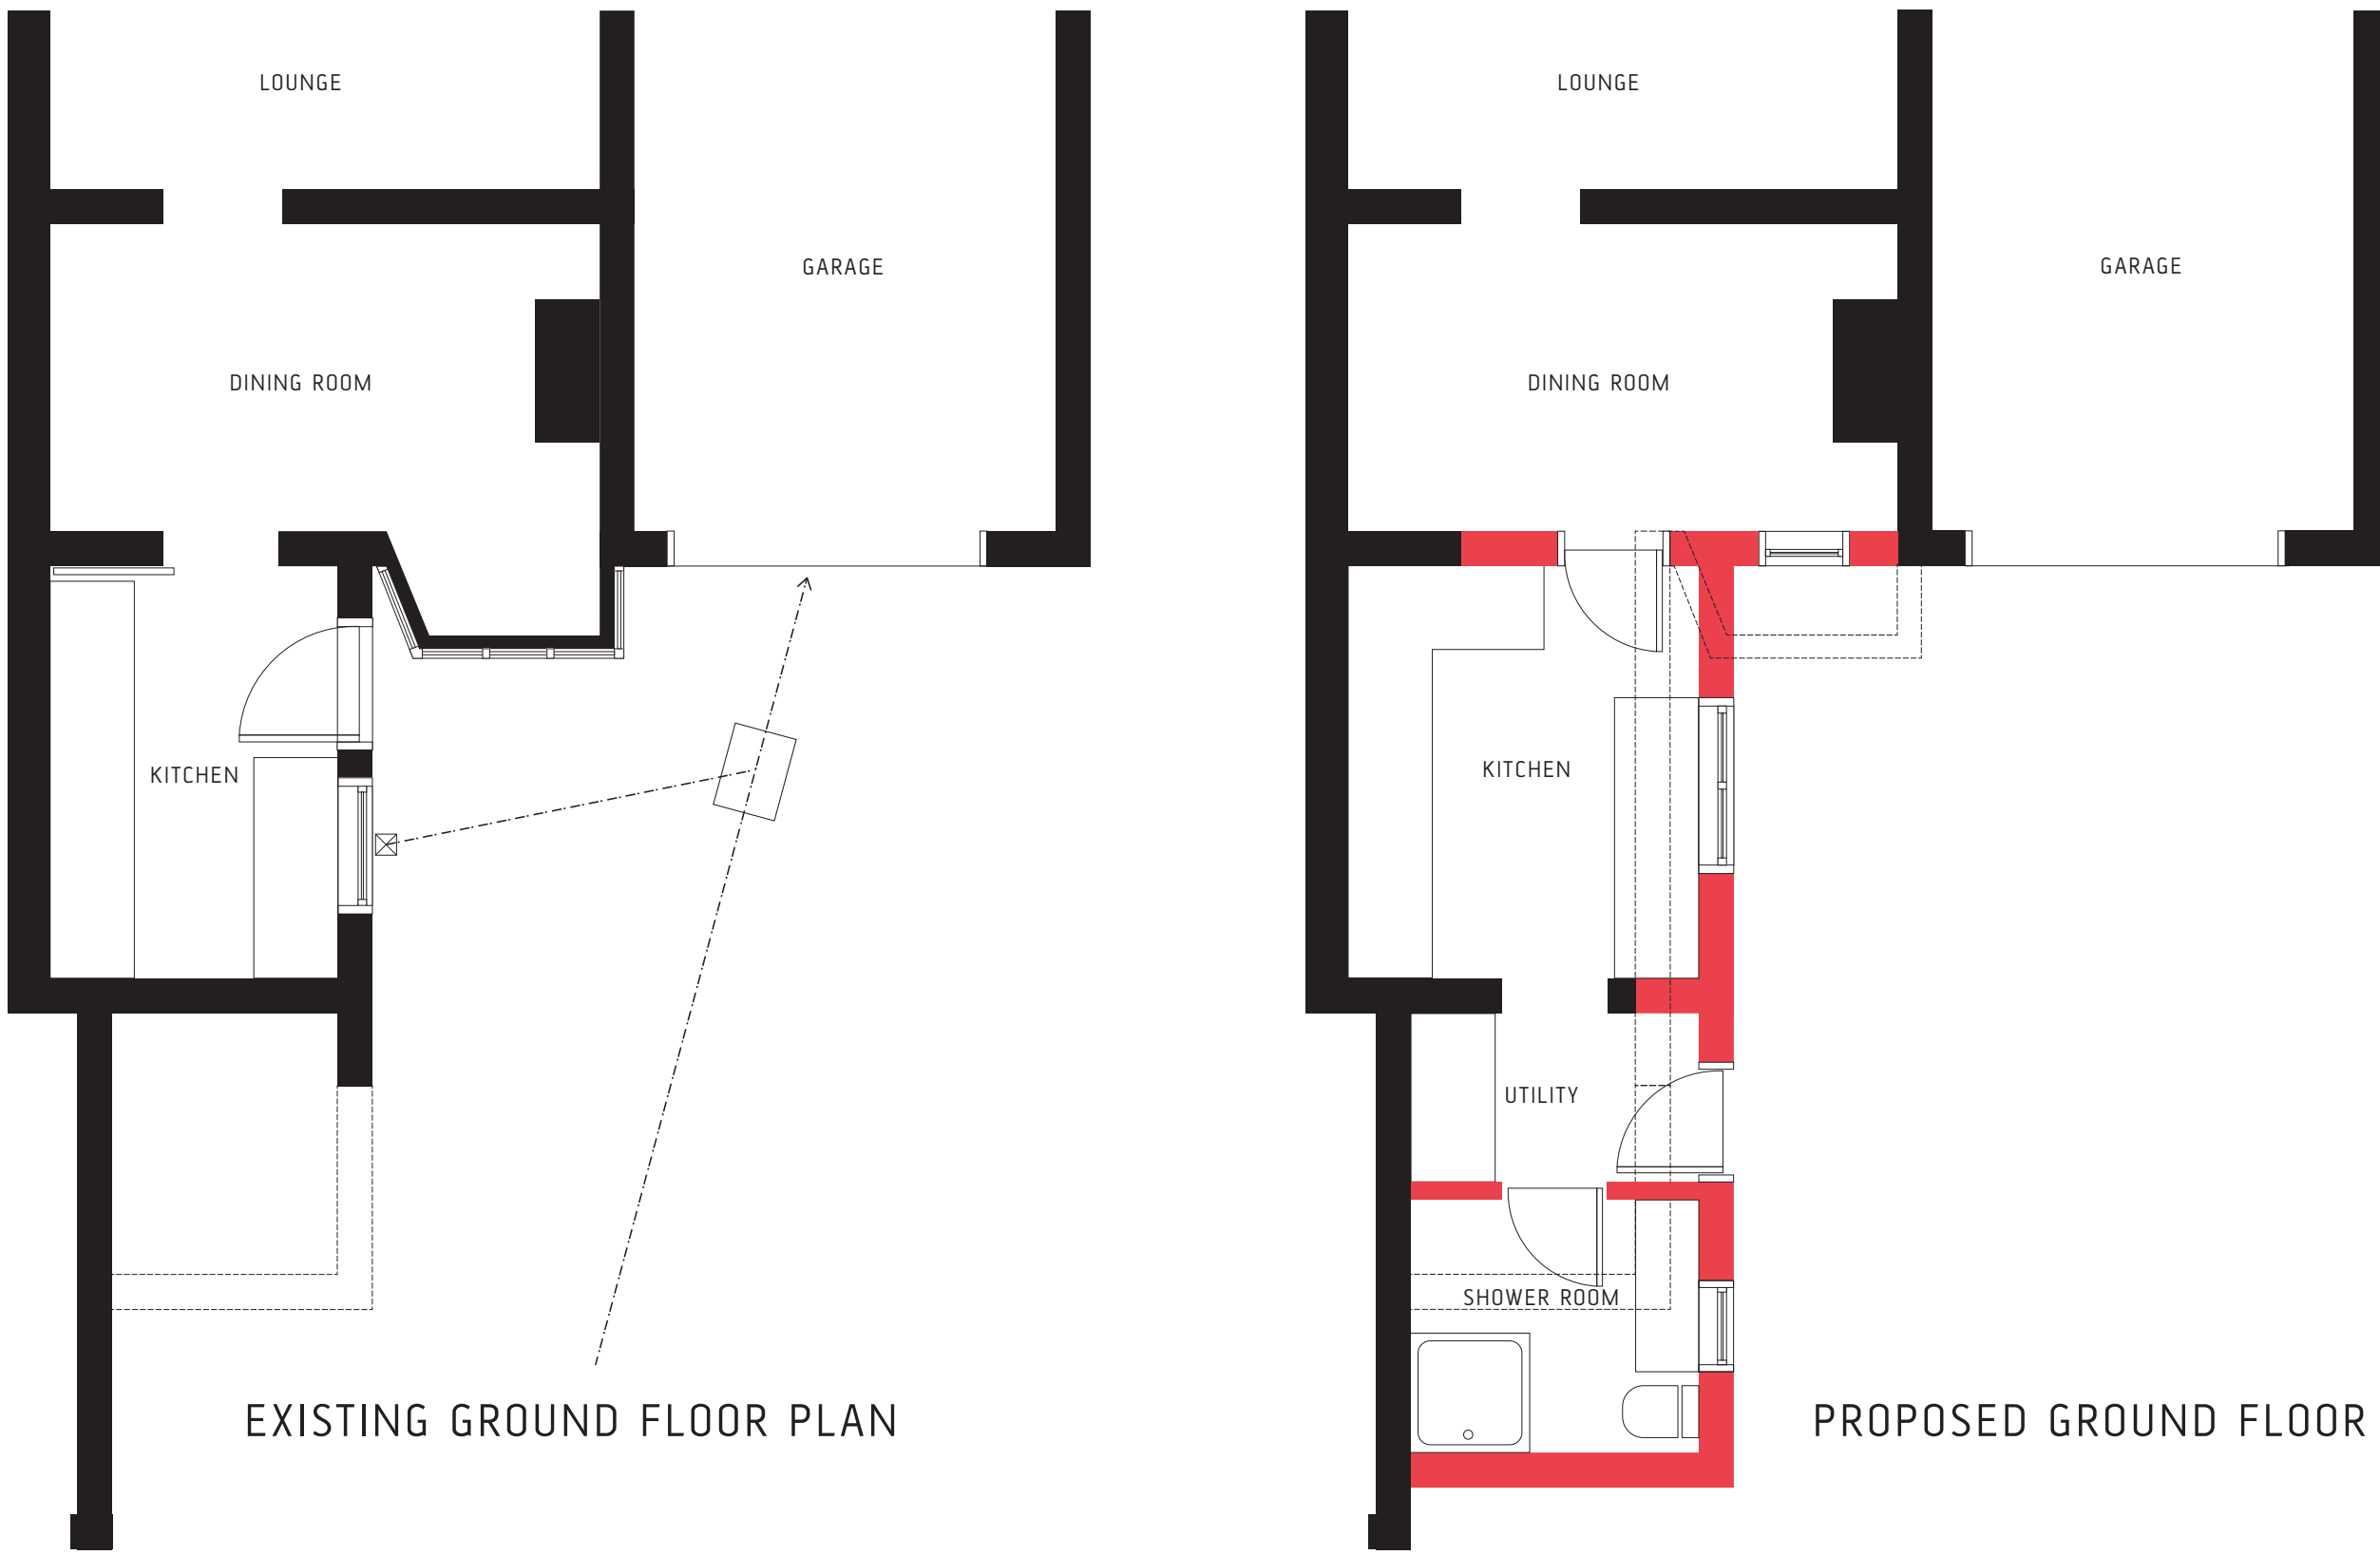


EXISTING GROUND FLOOR PLAN

PROPOSED GROUND FLOOR PLAN




PROPOSED REAR ELEVATION


PROPOSED SIDE ELEVATION

 

SCALE 1:50

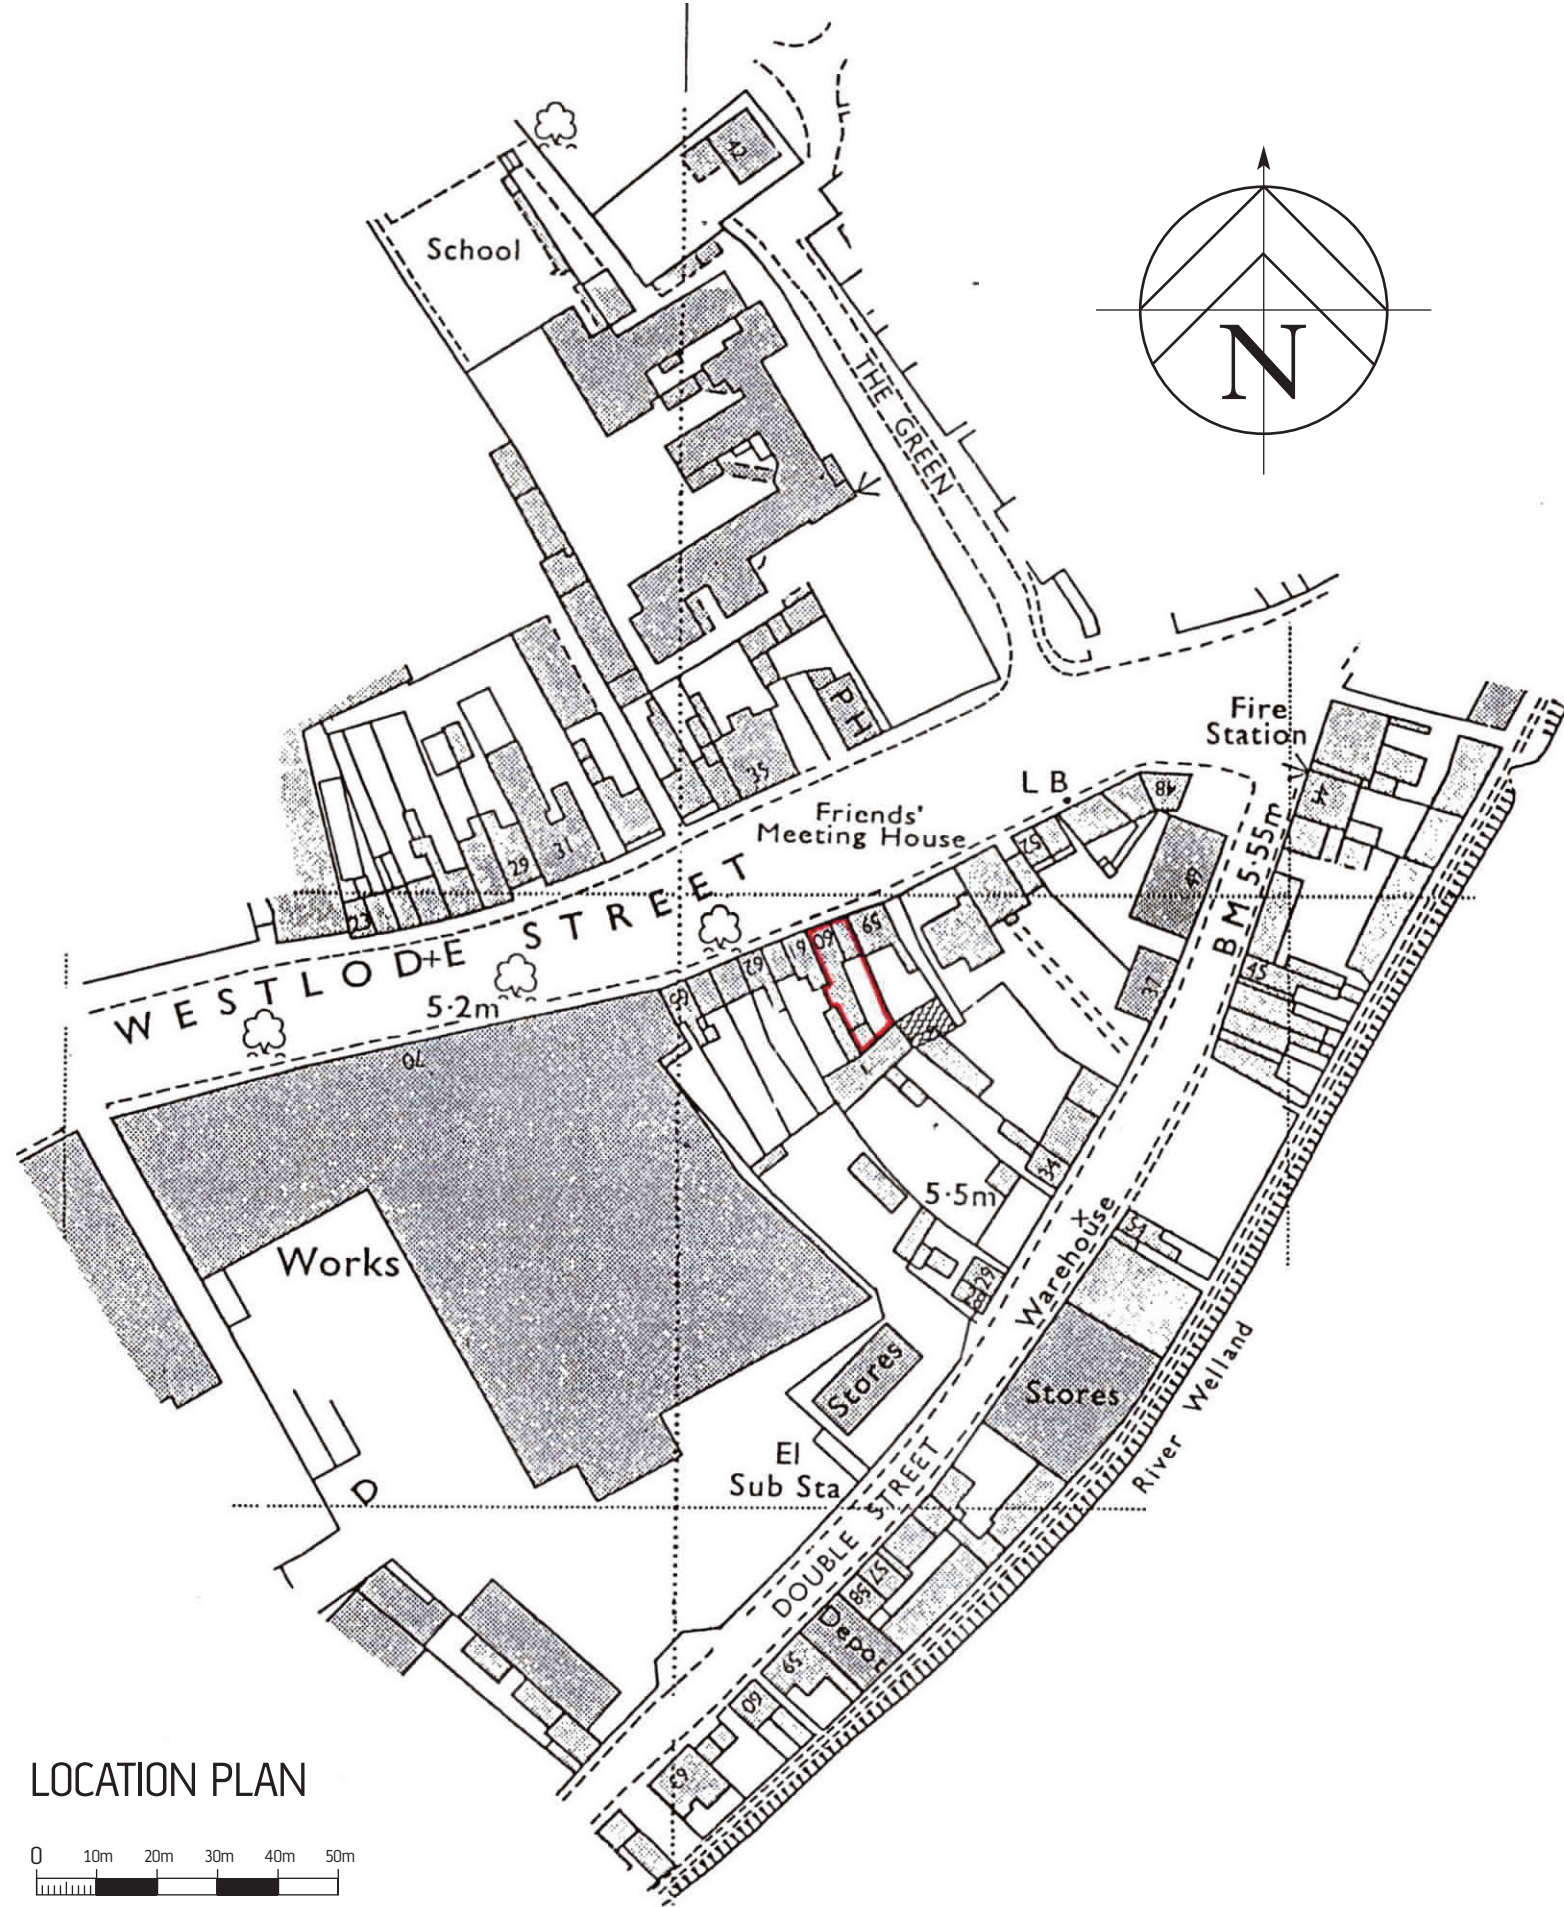

LOCATION PLAN

 

SCALE 1:1250

DRAWING NO: **SN/2021/001**

ADDRESS:
**60 WESTLODE STREET
SPALDING
SOUTH HOLLAND
LINCOLNSHIRE
PE11 2AE**

TITLE: **PROPOSED EXTENSION**

SCALE: **1:50**

DATE: **22nd November 2021**