




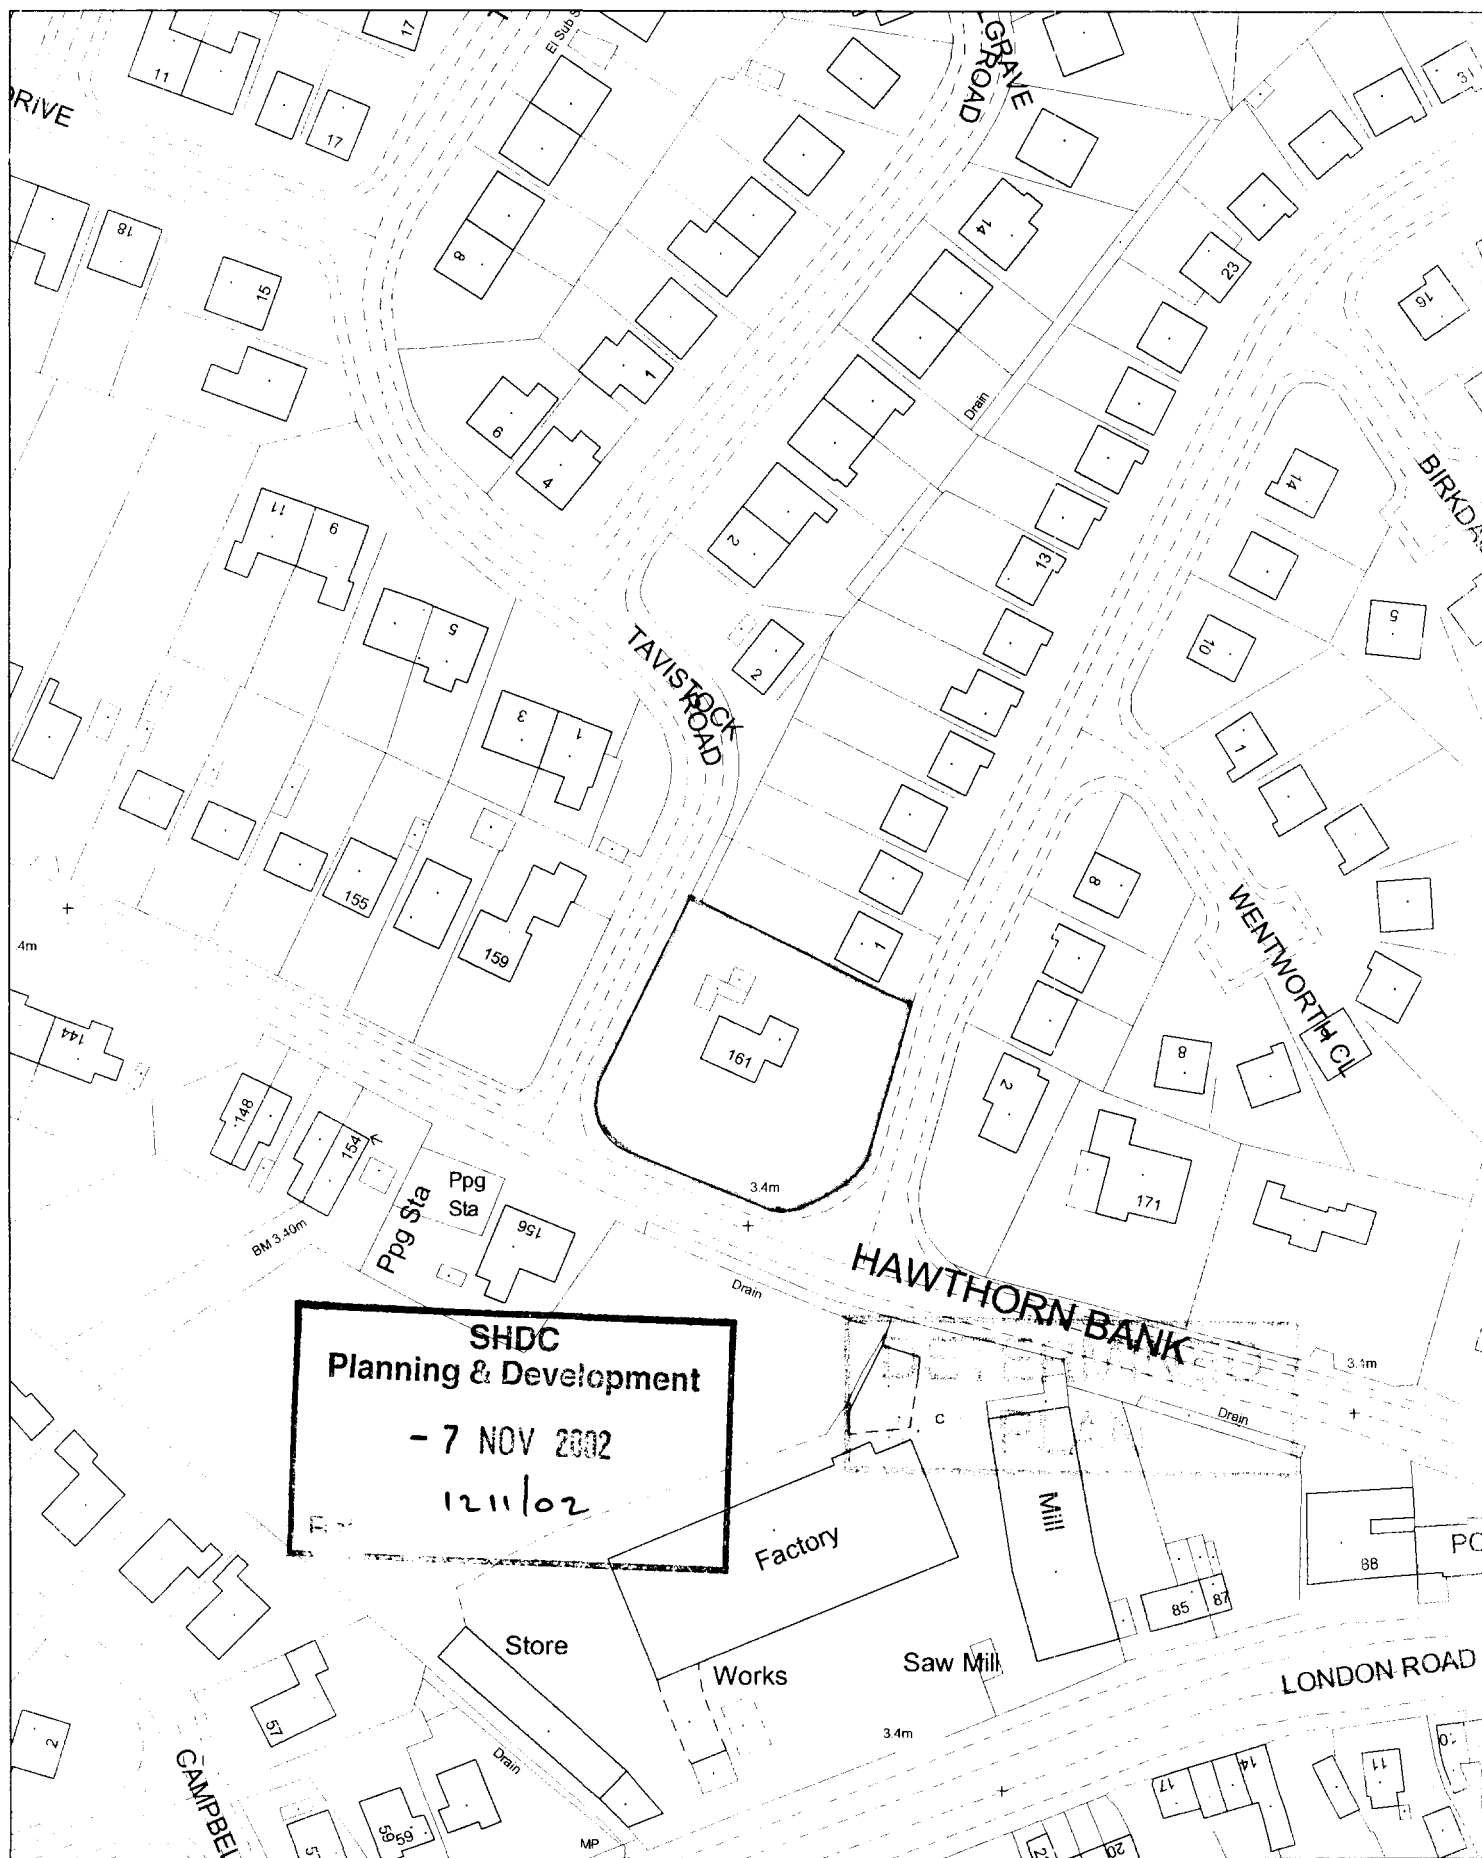


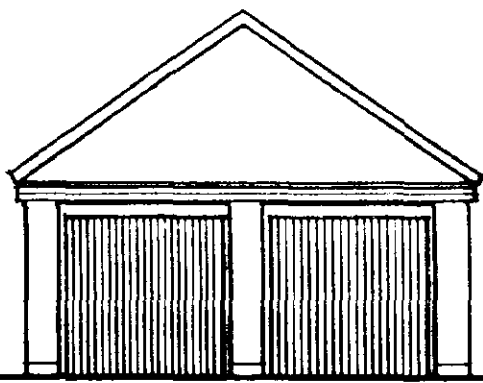


Front Elevation

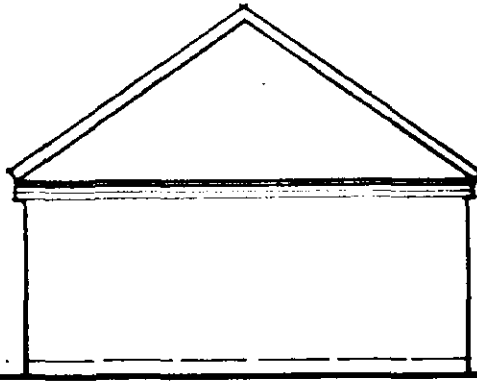


Side Elevation

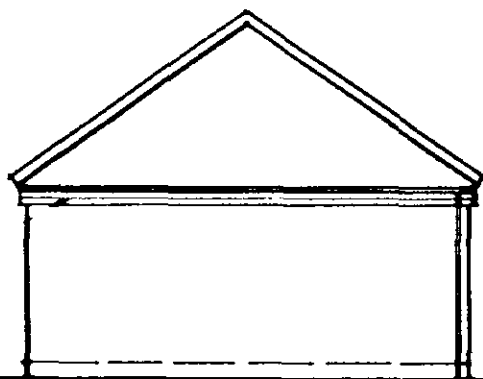

Rear Elevation

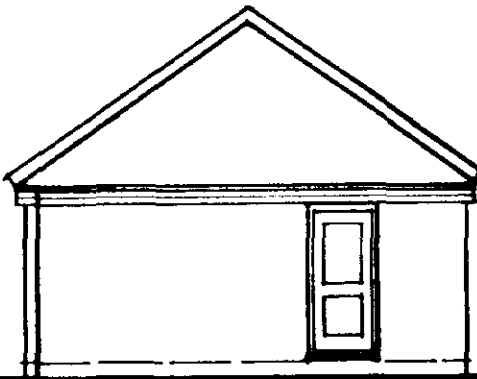

Side Elevation

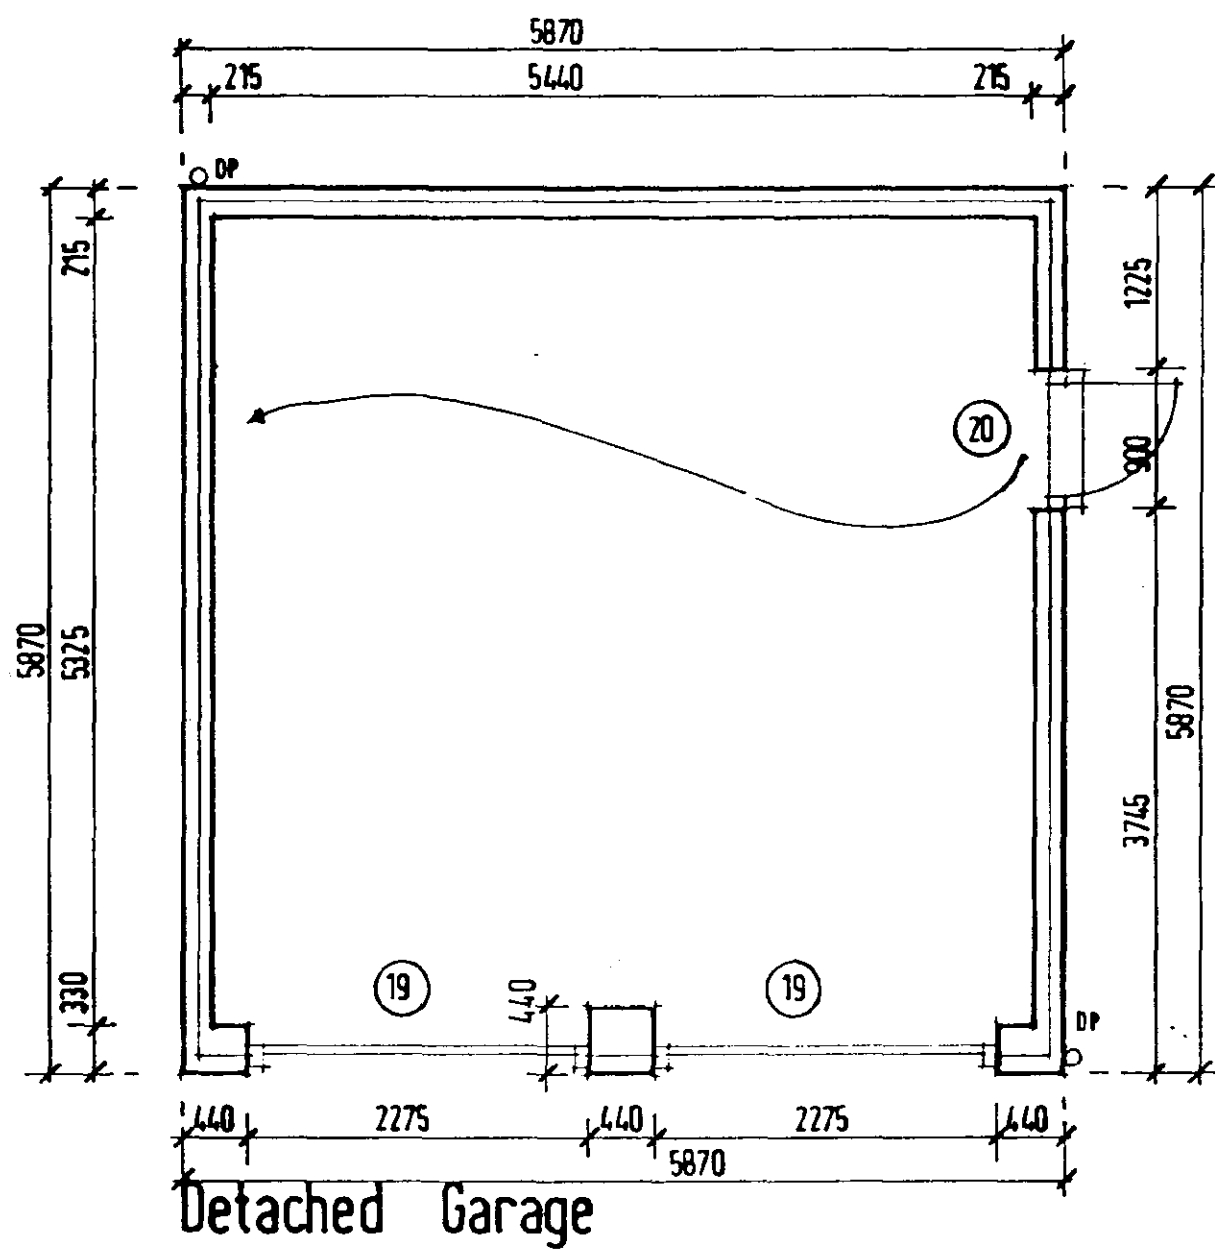

Detached Garage

DETERMINED
PLAN



PROPOSED RESIDENTIAL DEVELOPMENT OFF
HAWTHORN BANK SPALDING

DESIGN SHEET

STANDARD DETACHED DOUBLE
GARAGE

Nov 2002

Scale 1:100 & 1:50

SWDC
Planning & Development
- 7 NOV 2002
Ref 1211/02


T
A
V
I
S
T
O
C
K

R
O
A
D

S
T

A
N
D
R
E
W
S

R
O
A
D

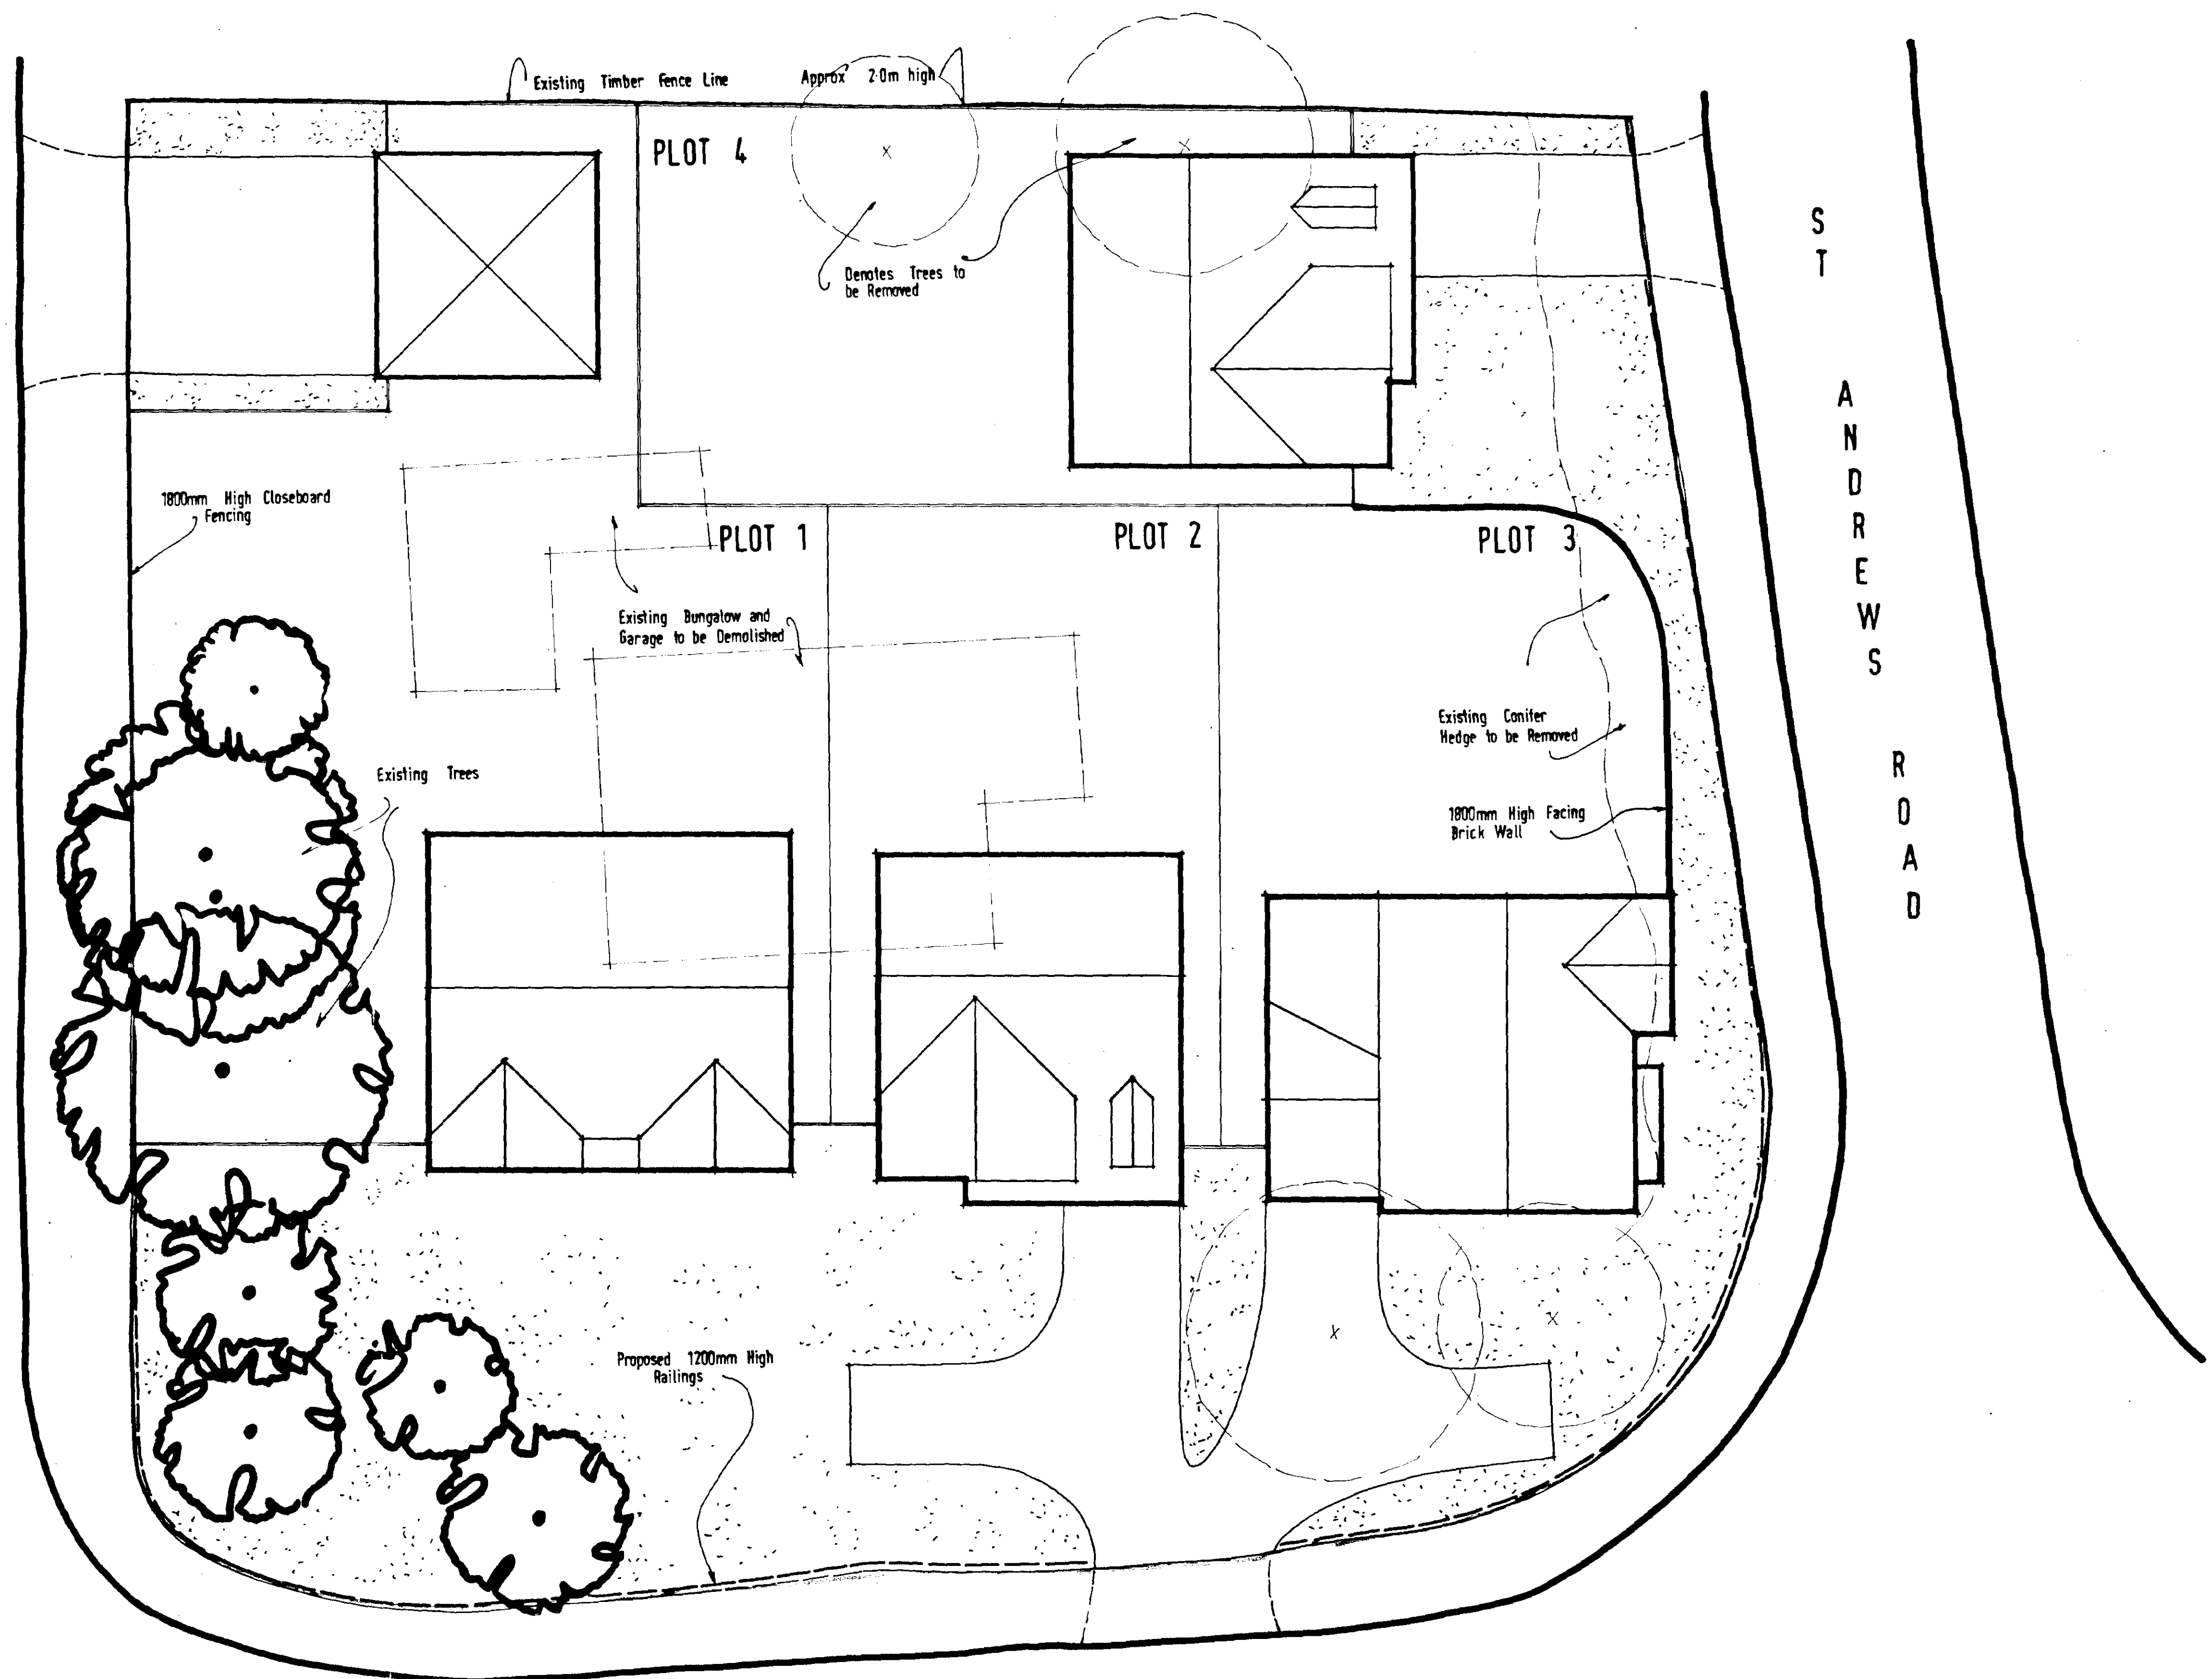

DETERMINED
PLAN

SHDC
Planner: [signature]
- 7 NOV 02
12/1/02




FIELDVIEW
HOMES

PROPOSED RESIDENTIAL DEVELOPMENT OFF
HAWTHORN BANK SPALDING


SITE LAYOUT

Nov 2002 Scale 1:100

FVH/112

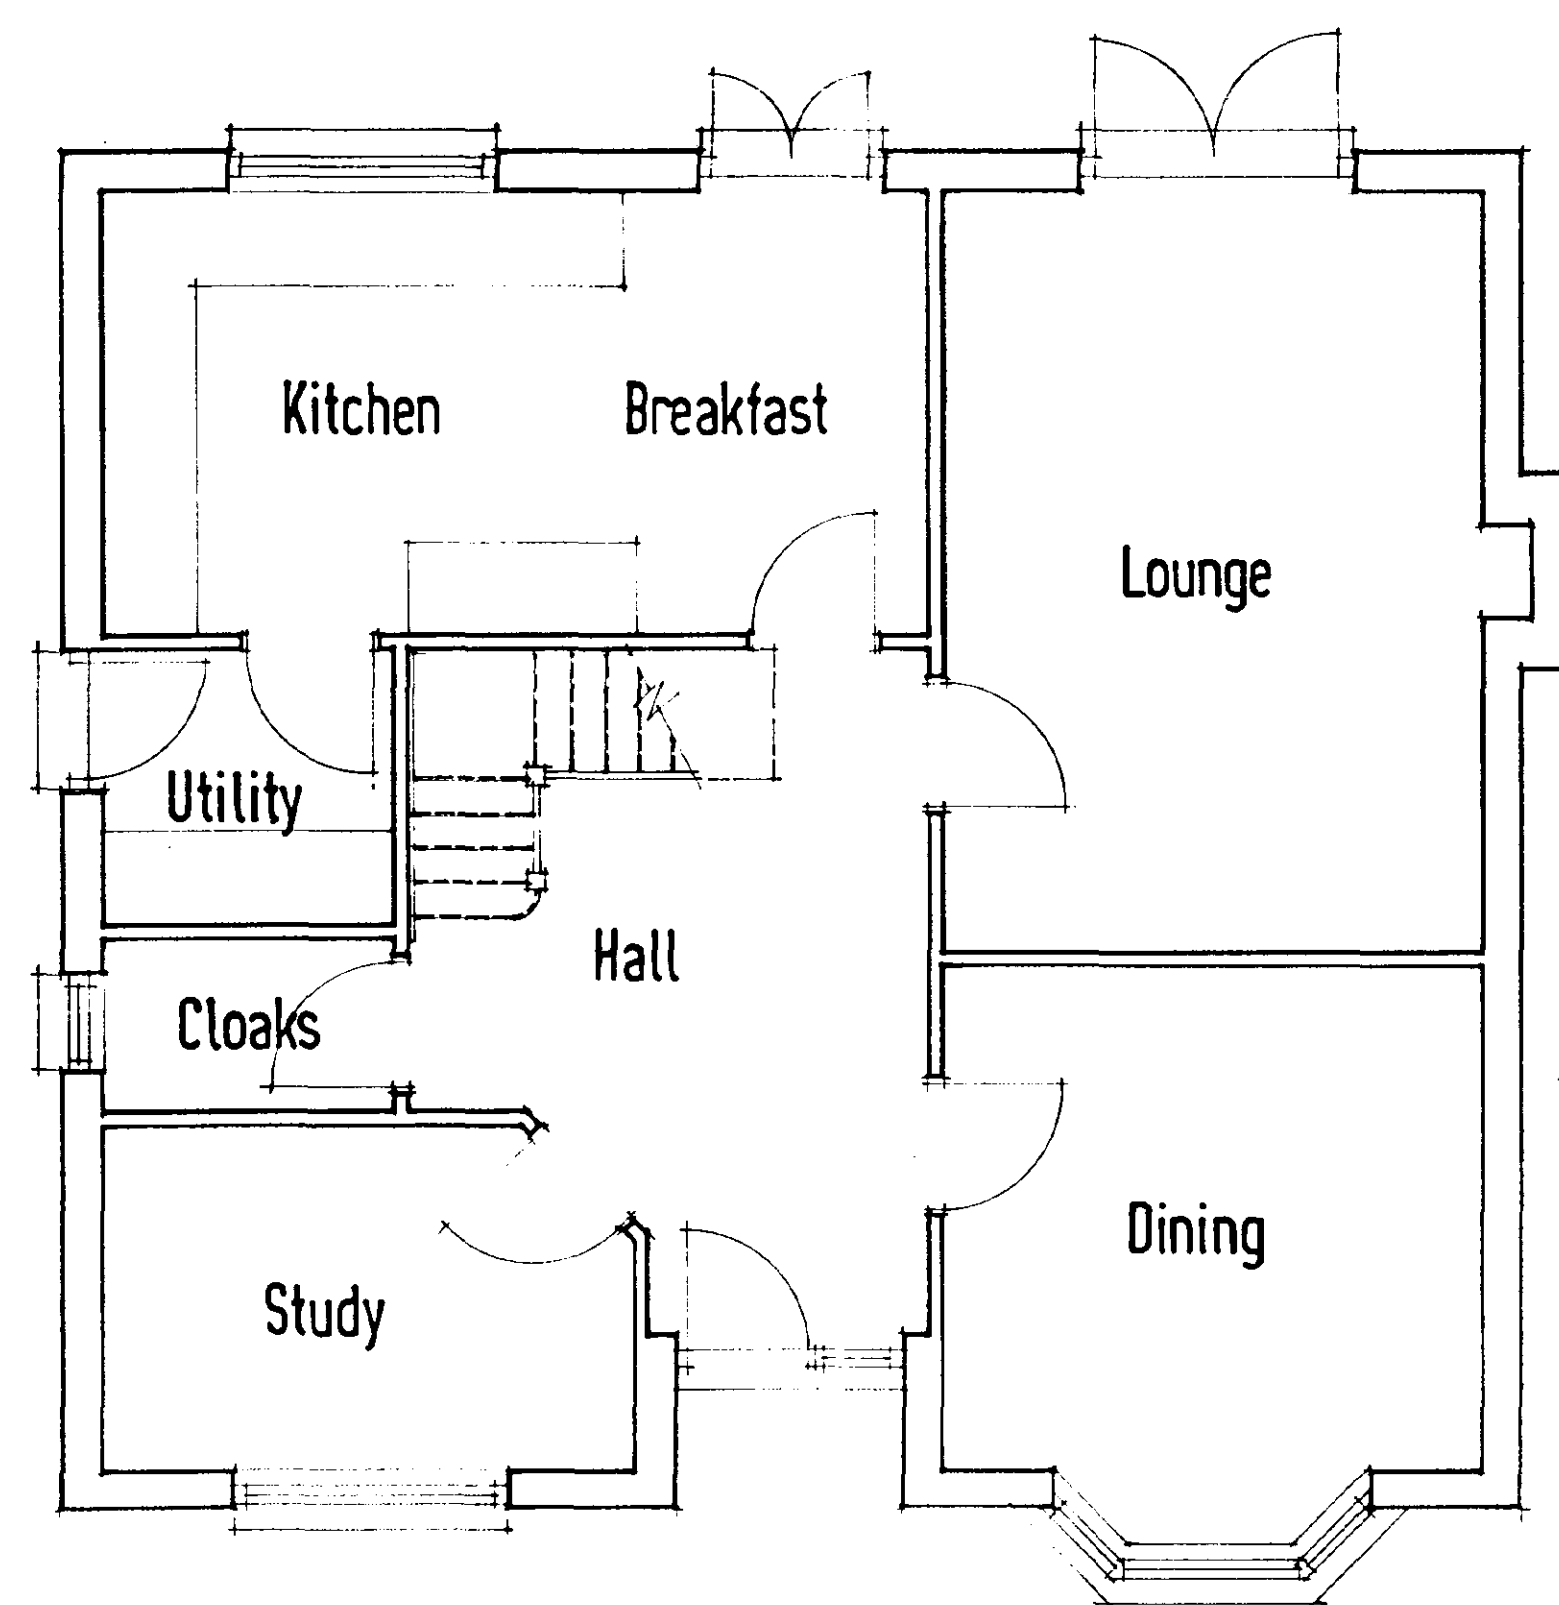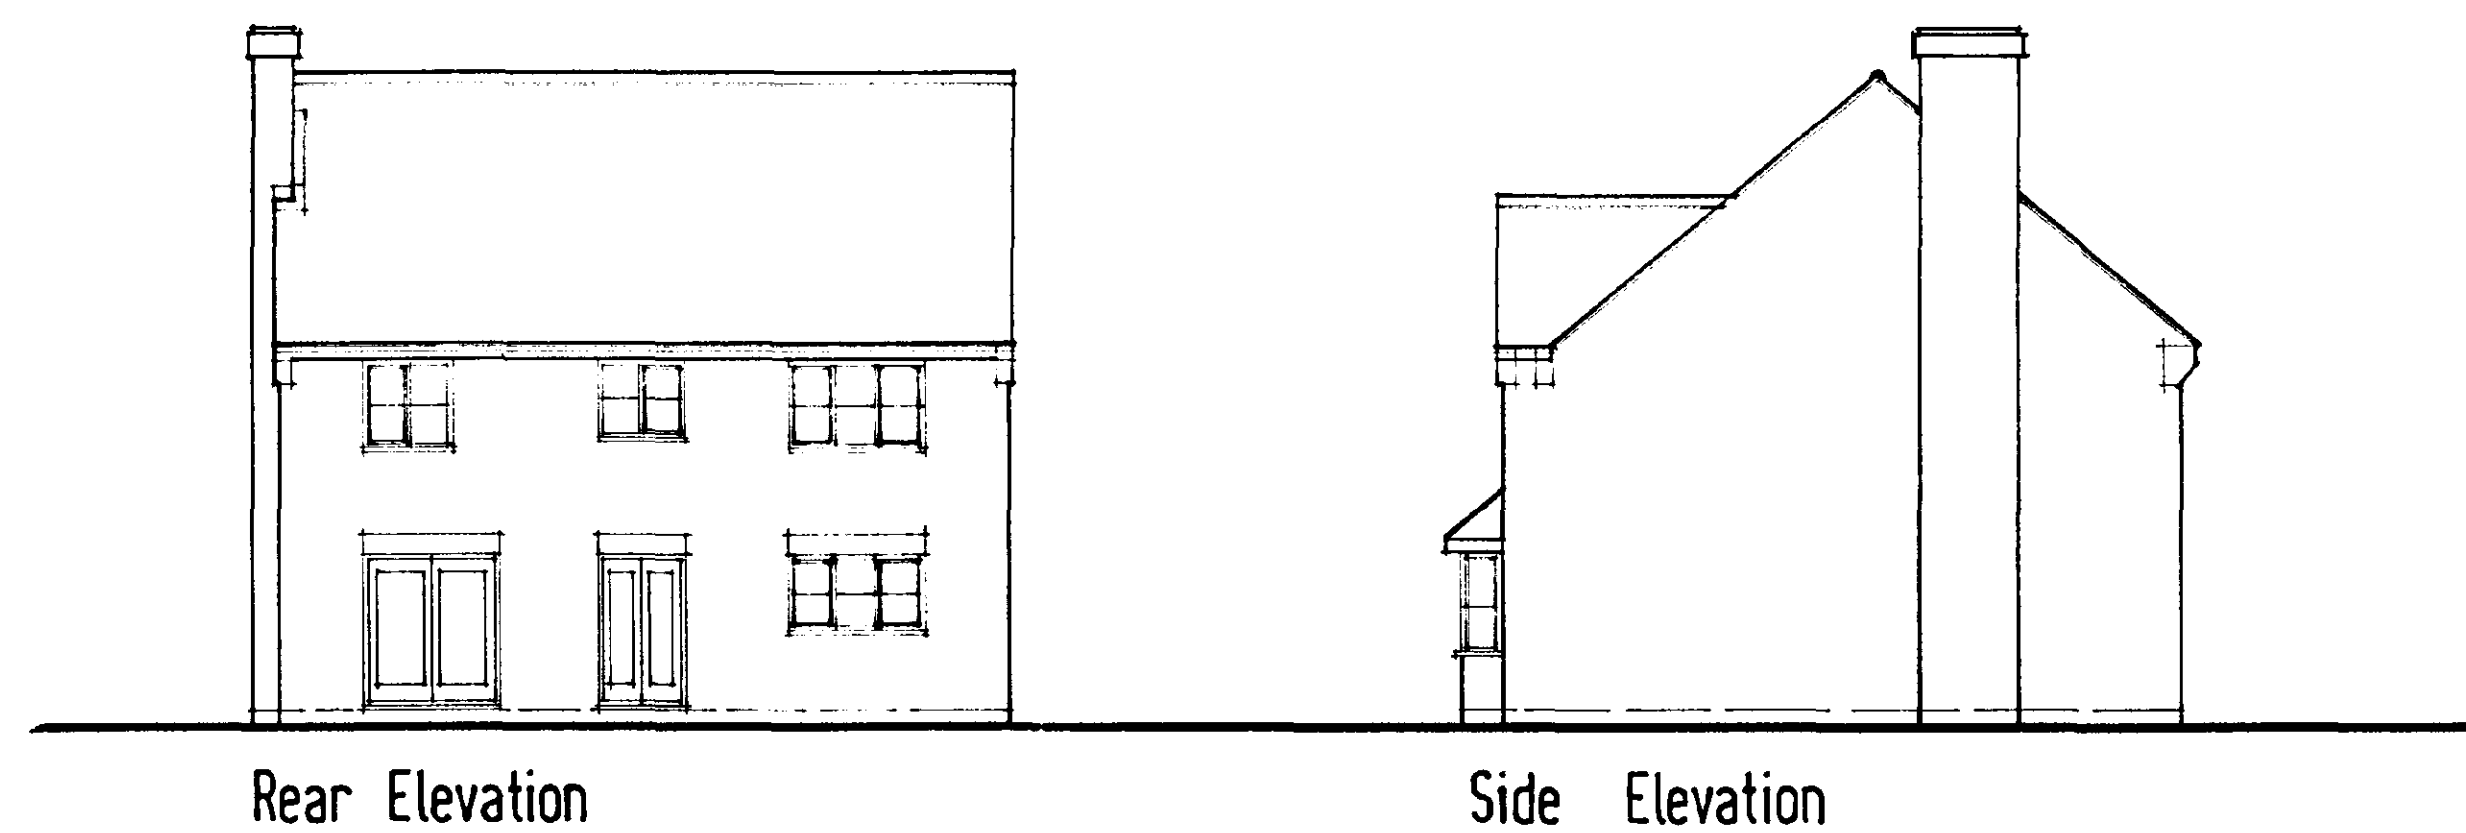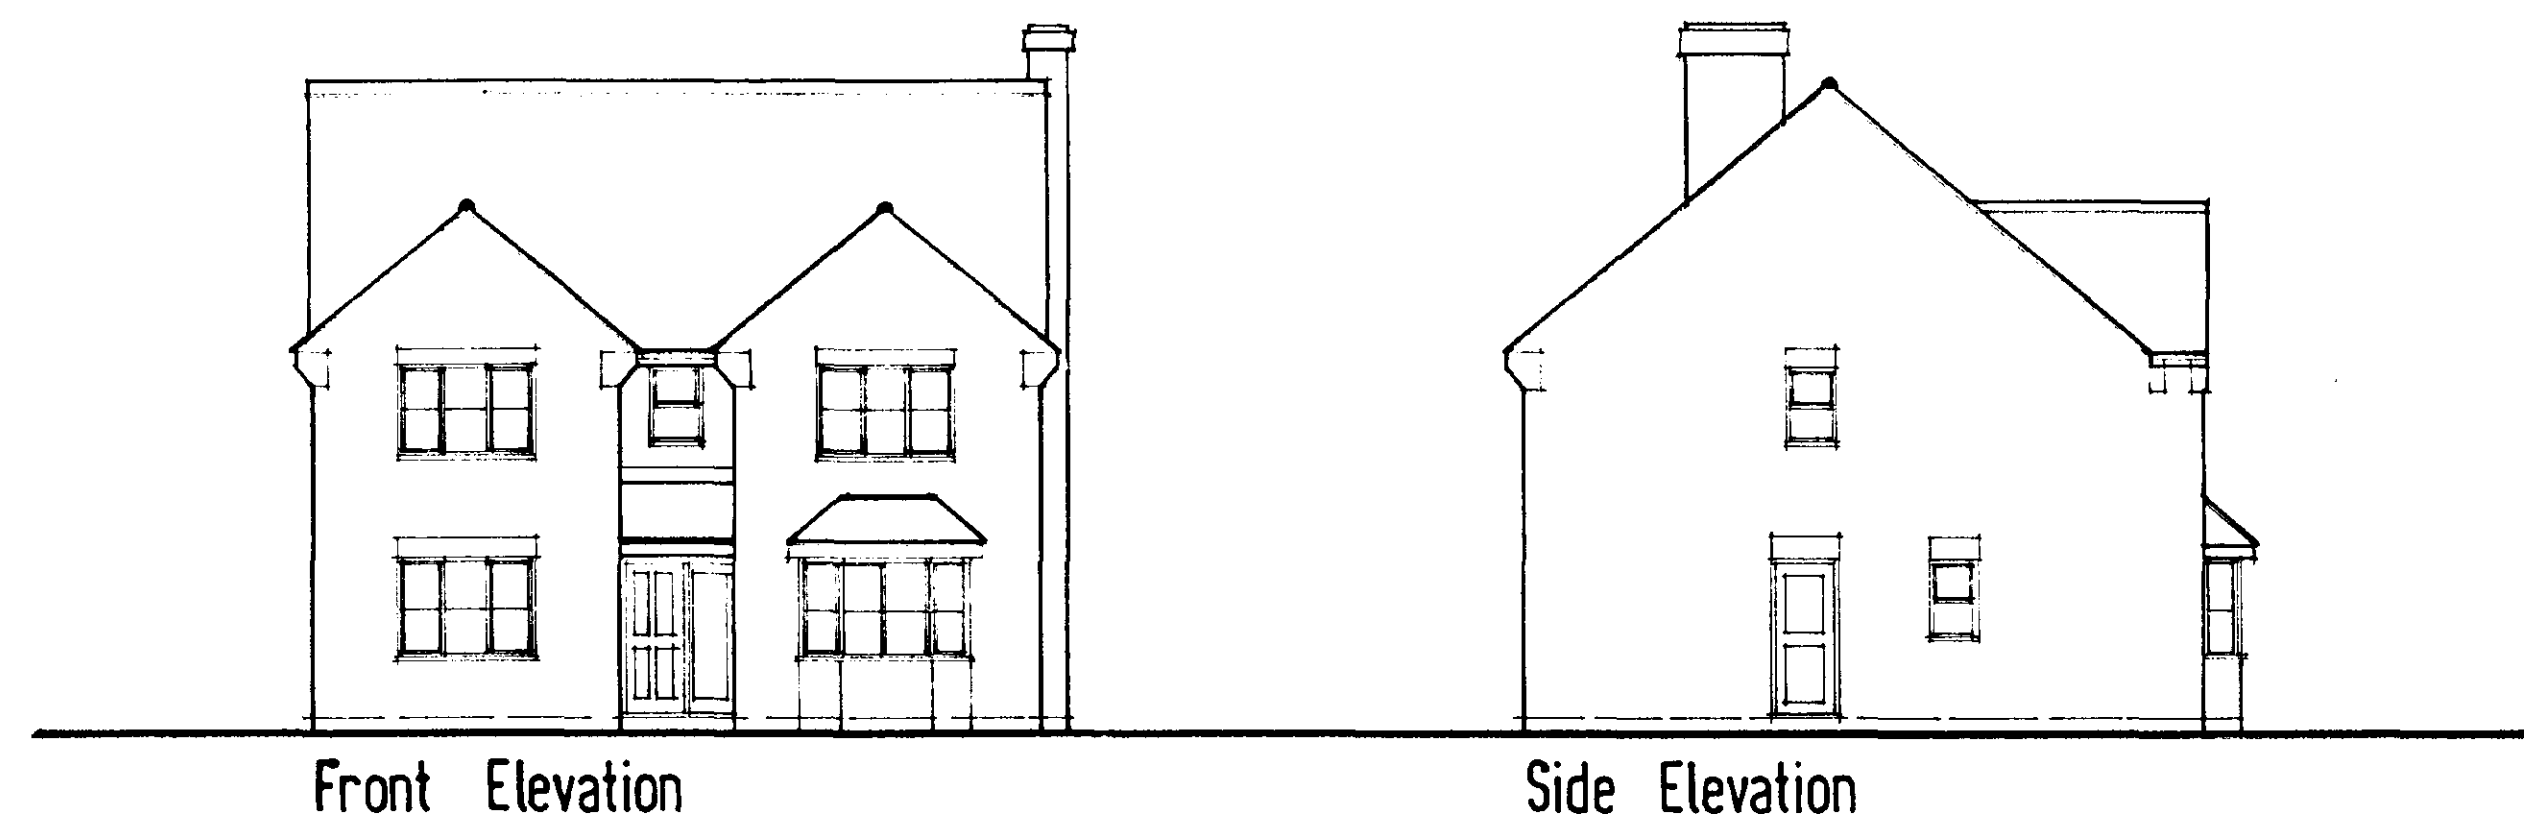

Ground Floor Plan

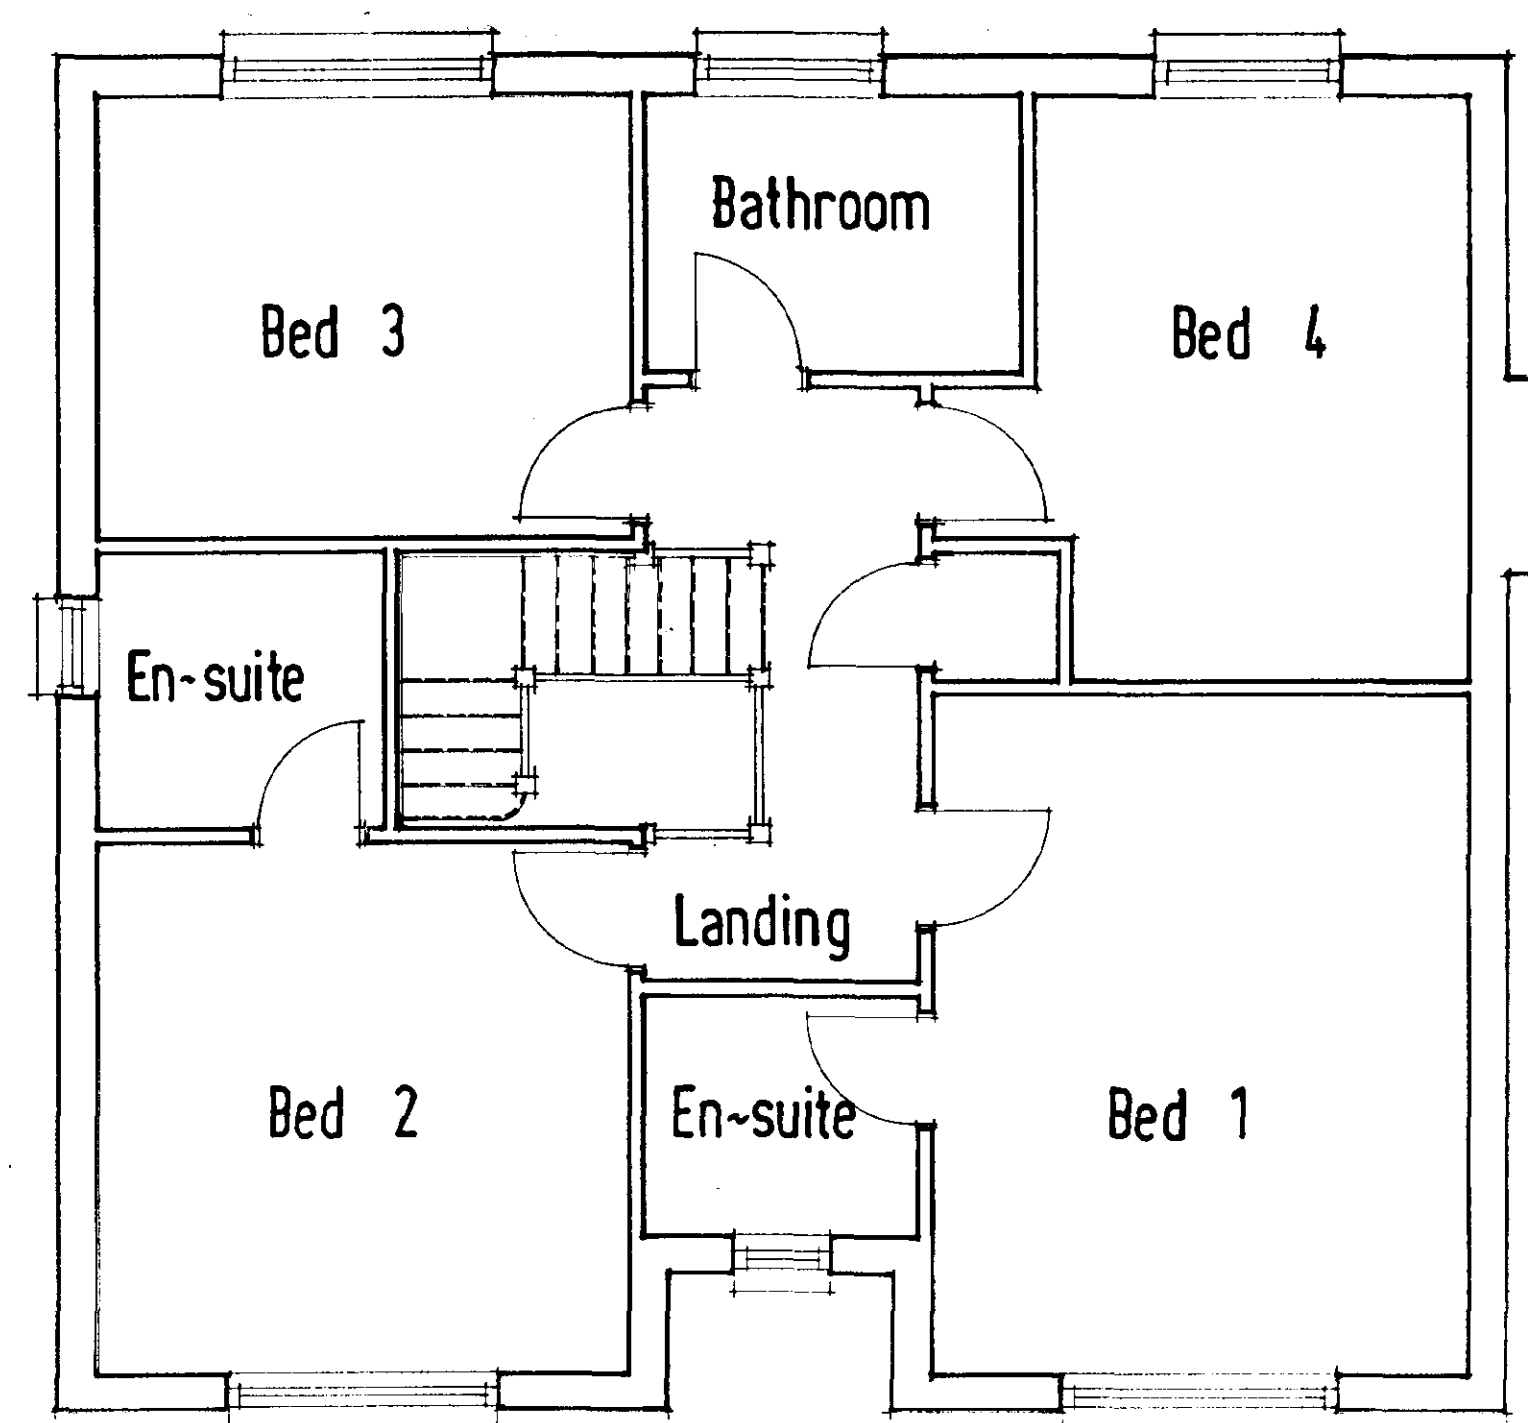

First Floor Plan

DETERMINED
PLAN

SPDC
Planning Department
- 7 NOV 2002
1211/02




PROPOSED RESIDENTIAL DEVELOPMENT OFF
HAWTHORN BANK SPALDING

DESIGN SHEET

PLOT 1


Nov 2002 Scale 1:100 & 1:50

FVH/112/1

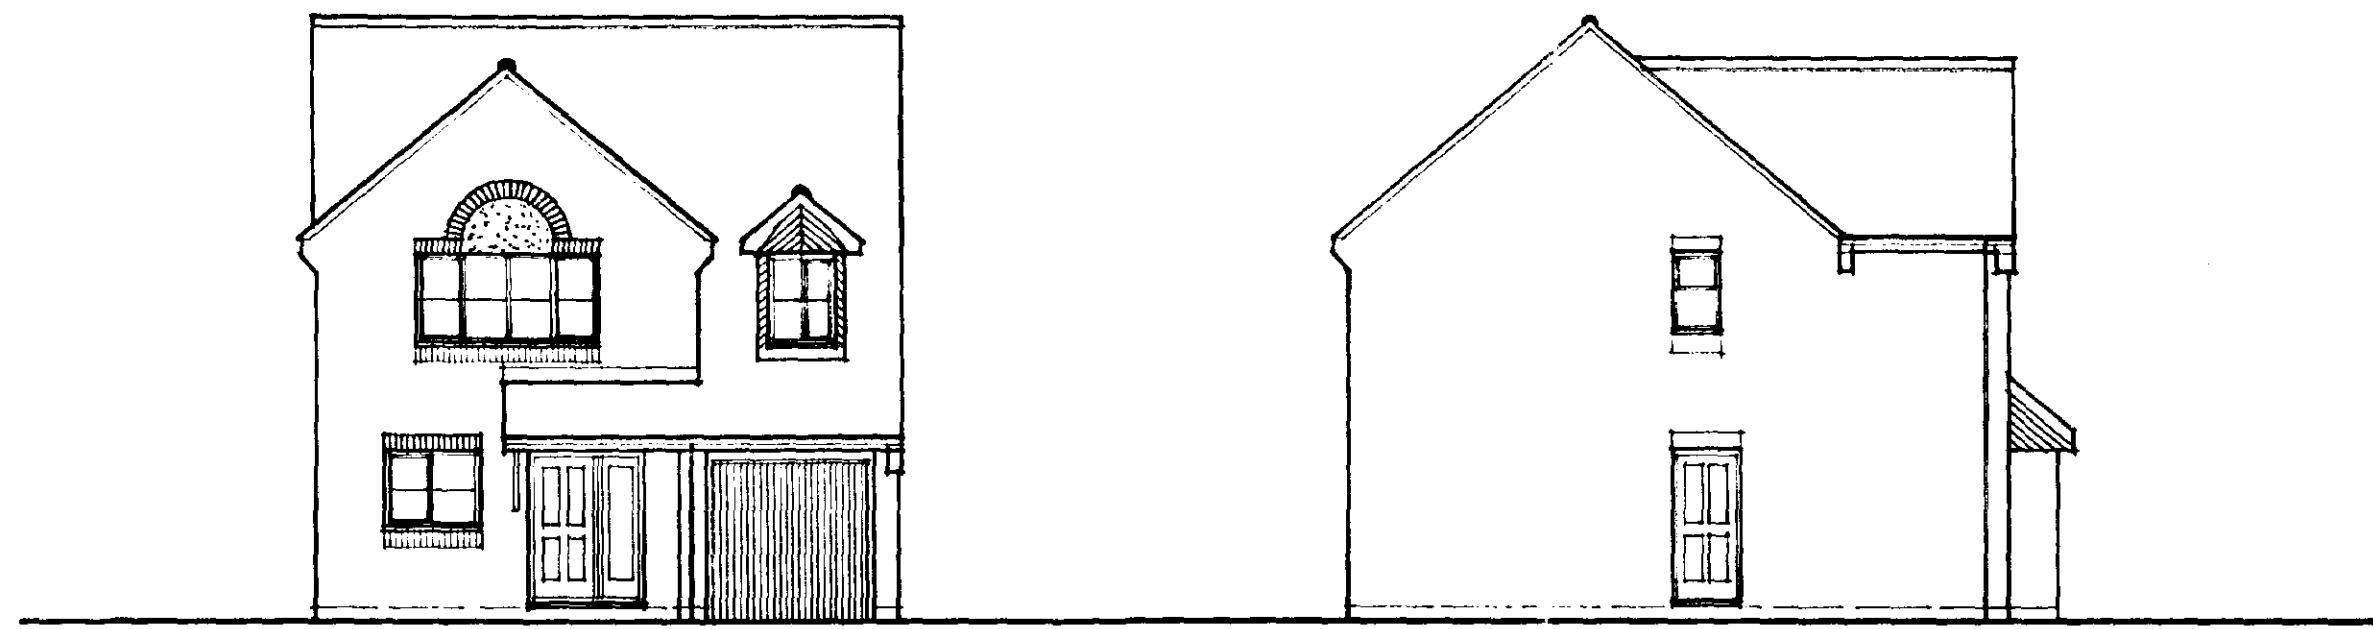


Front Elevation

Side Elevation

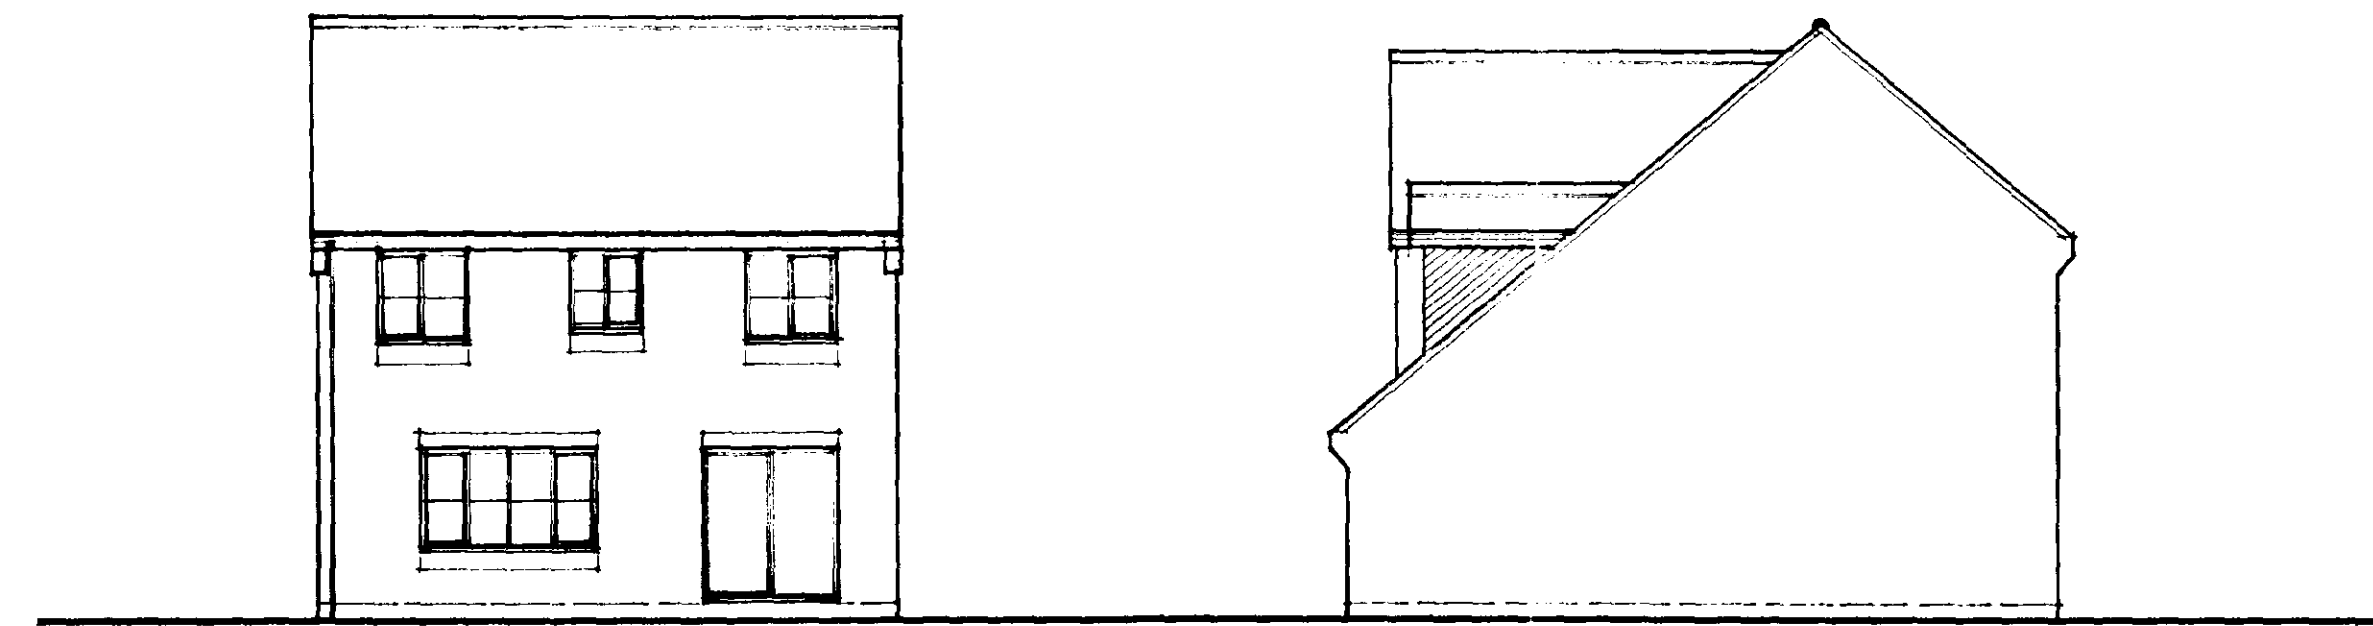


Rear Elevation

Side Elevation

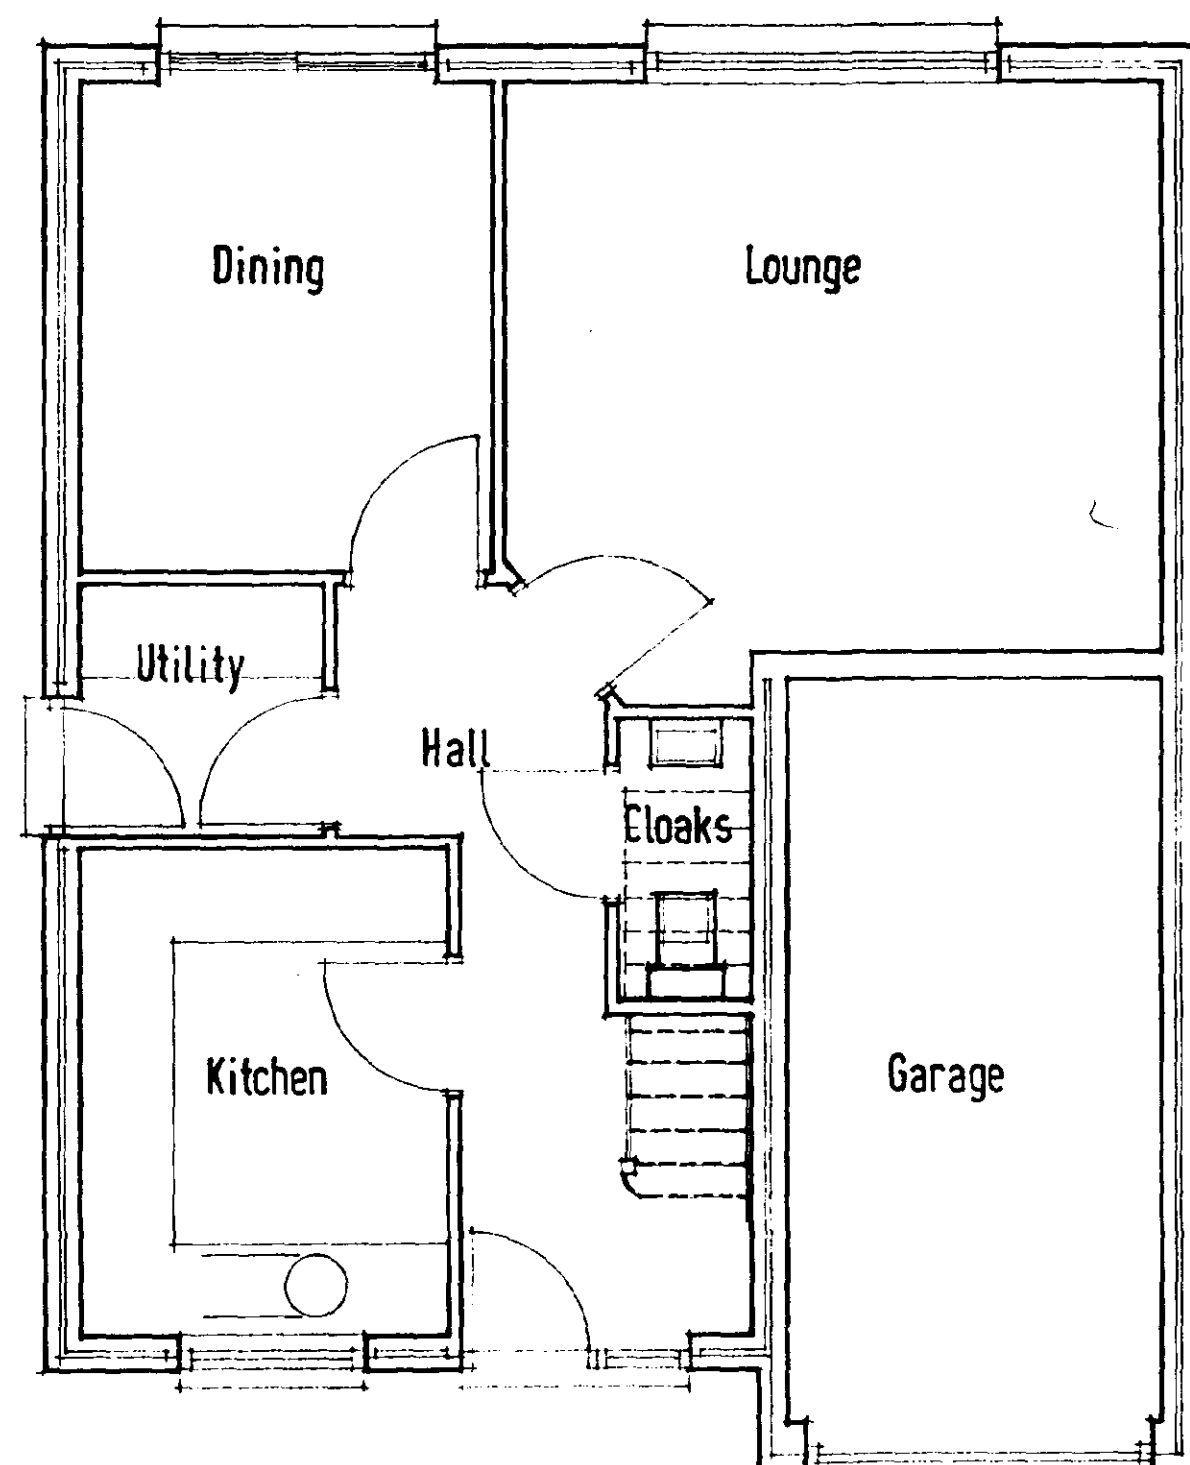

Ground Floor Plan

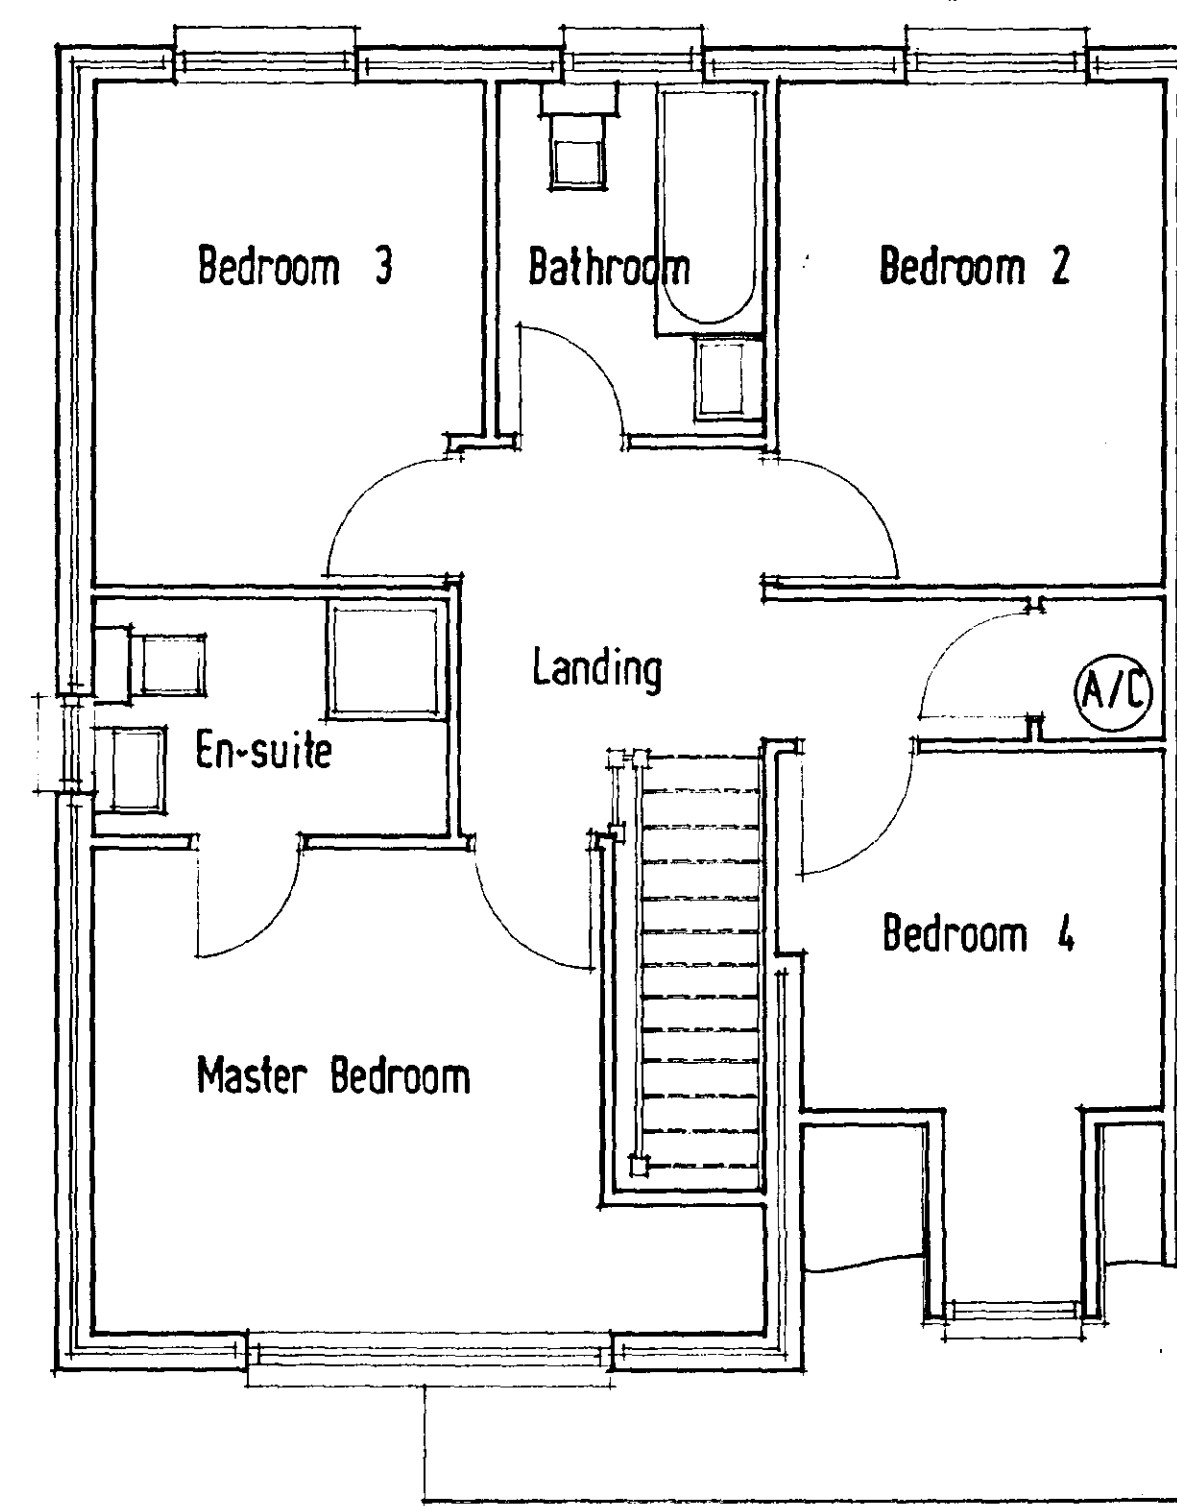

First Floor Plan

**DETERMINED
PLAN**



PROPOSED RESIDENTIAL DEVELOPMENT OFF
HAWTHORN BANK SPALDING


DESIGN SHEET

PLOTS 2 & 4

Nov 2002 Scale 1:100 & 1:50


FVH/112/2

SHDC
Planning & Development
- 7 NOV 2002
Ref 124102

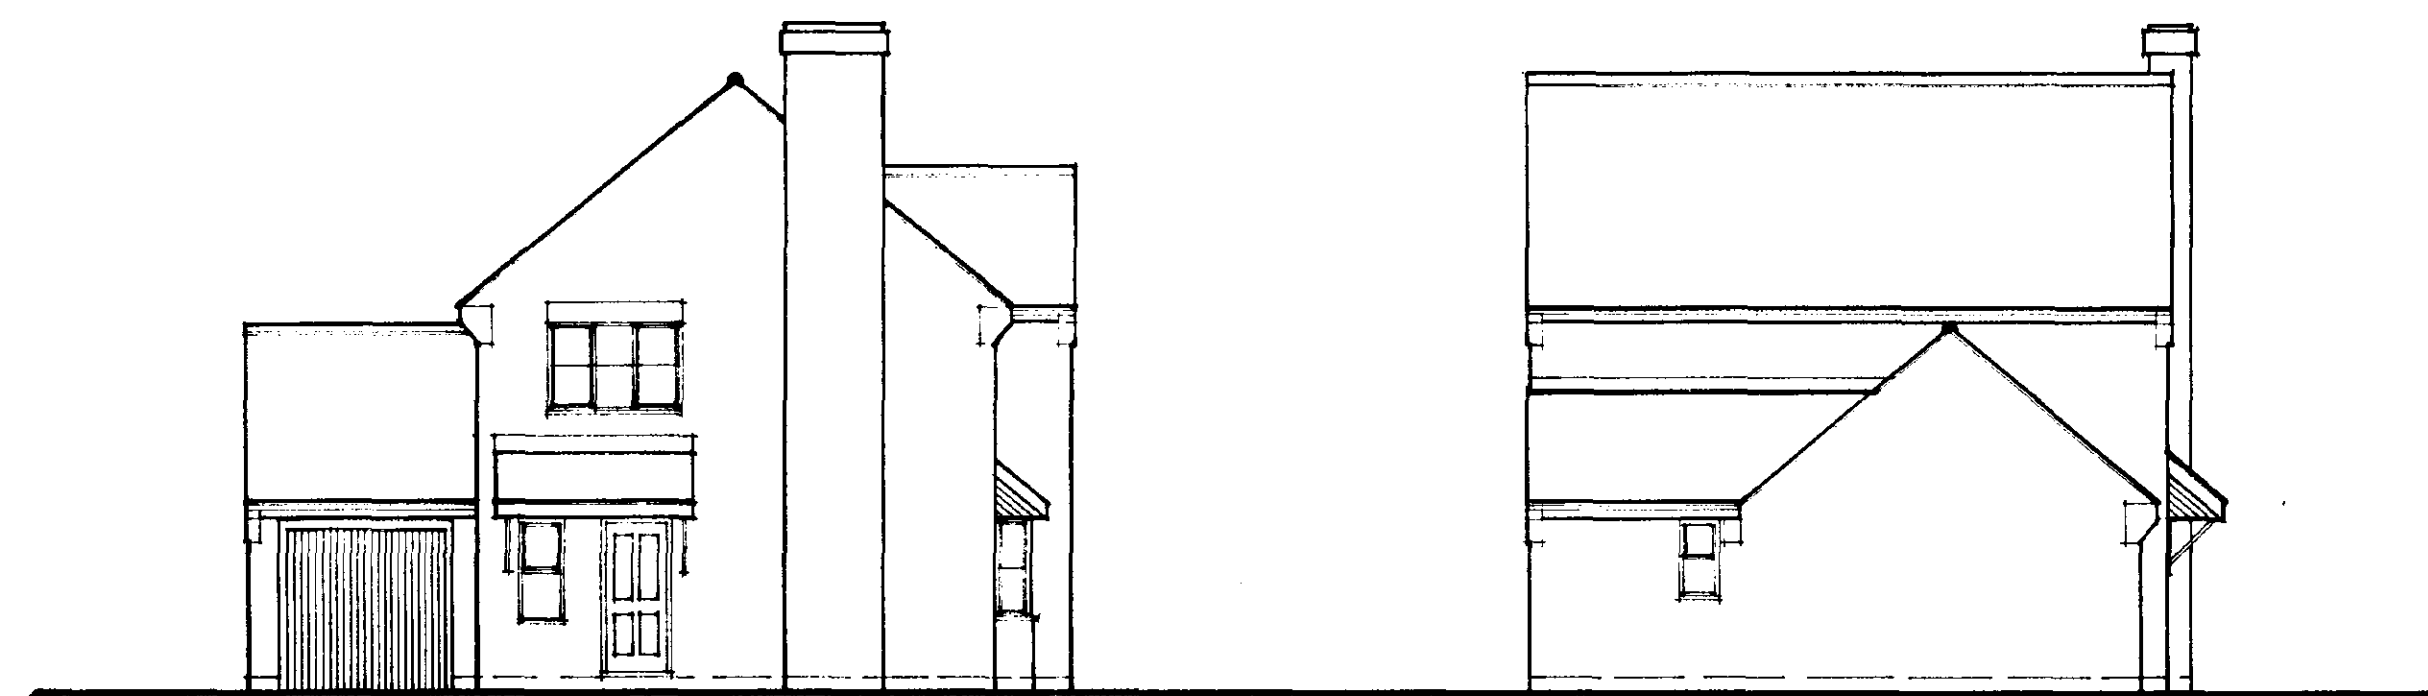


Front Elevation

Side Elevation

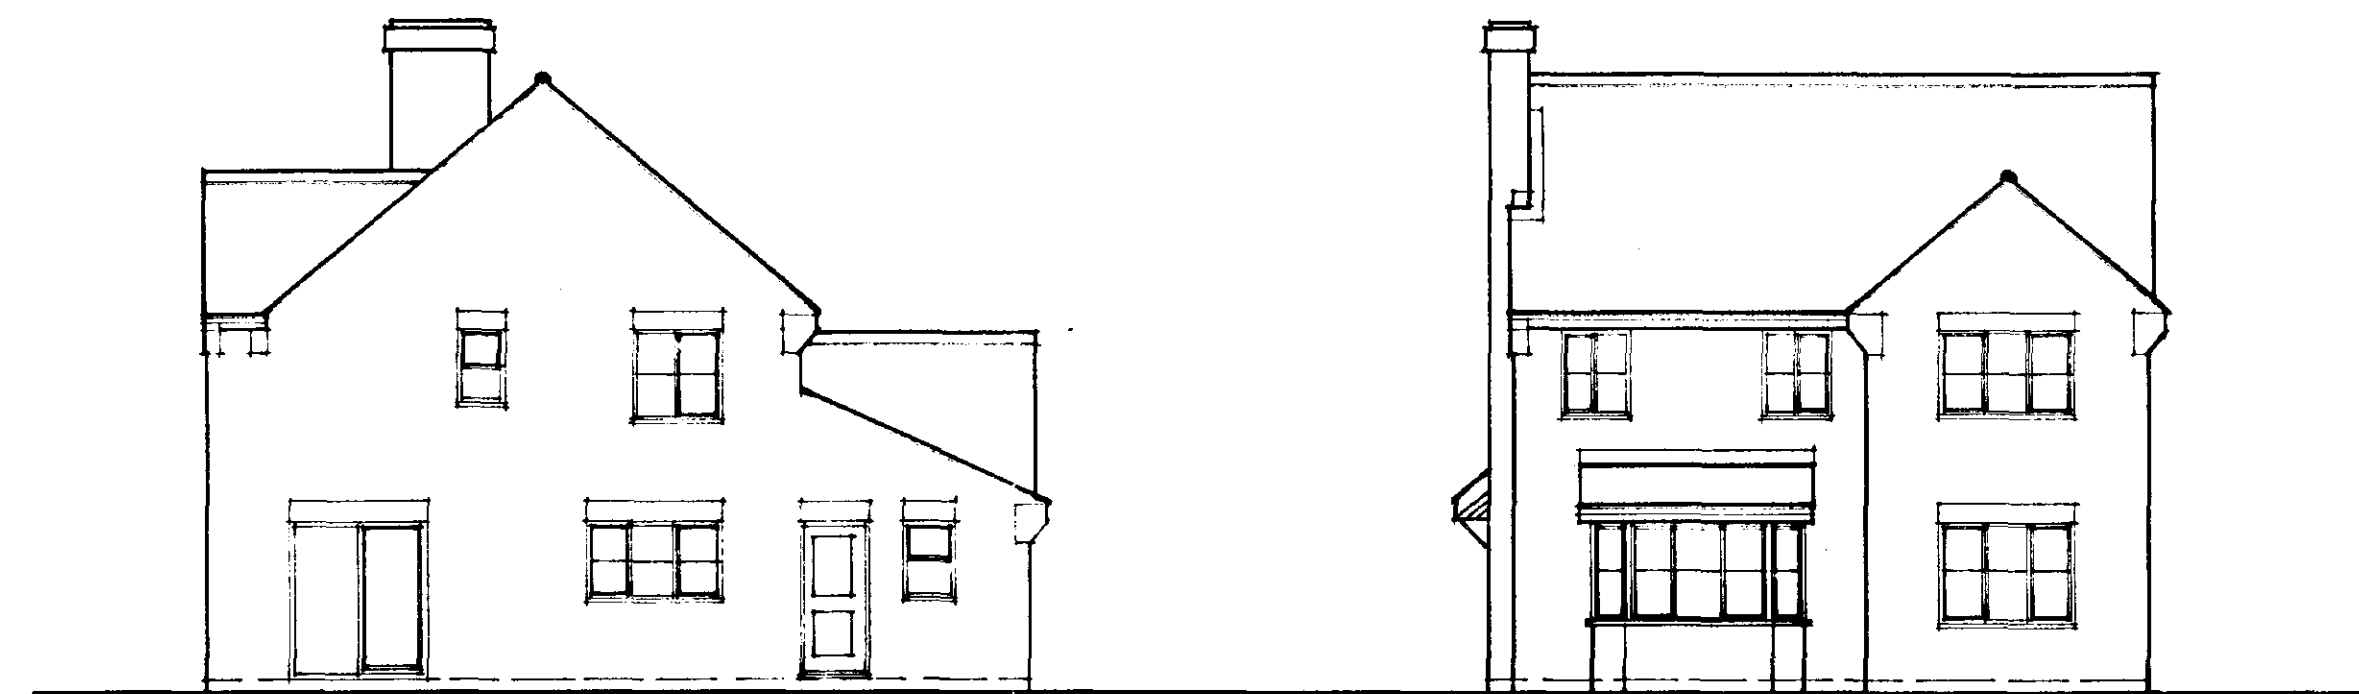


Rear Elevation

Side Elevation

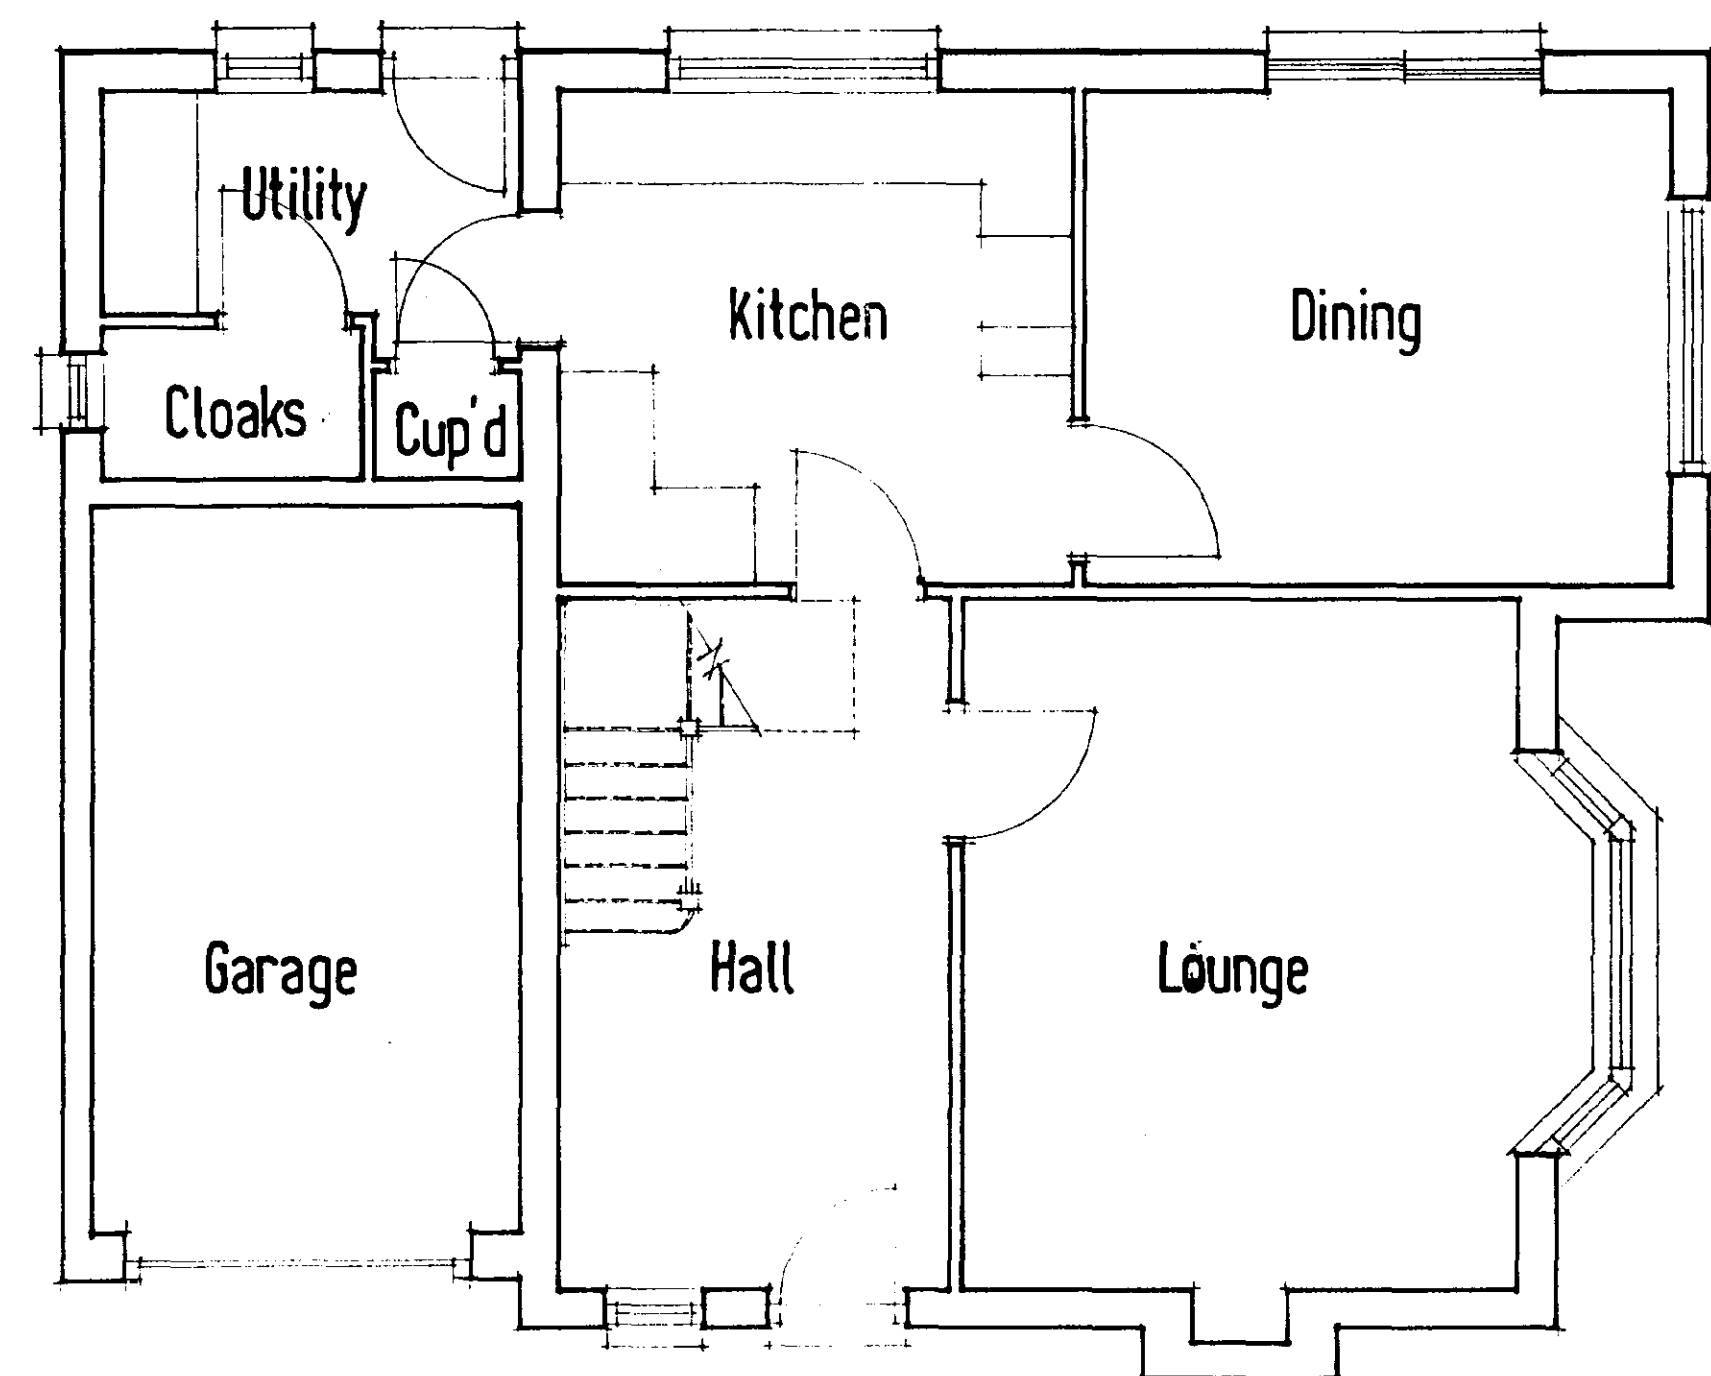

Ground Floor Plan

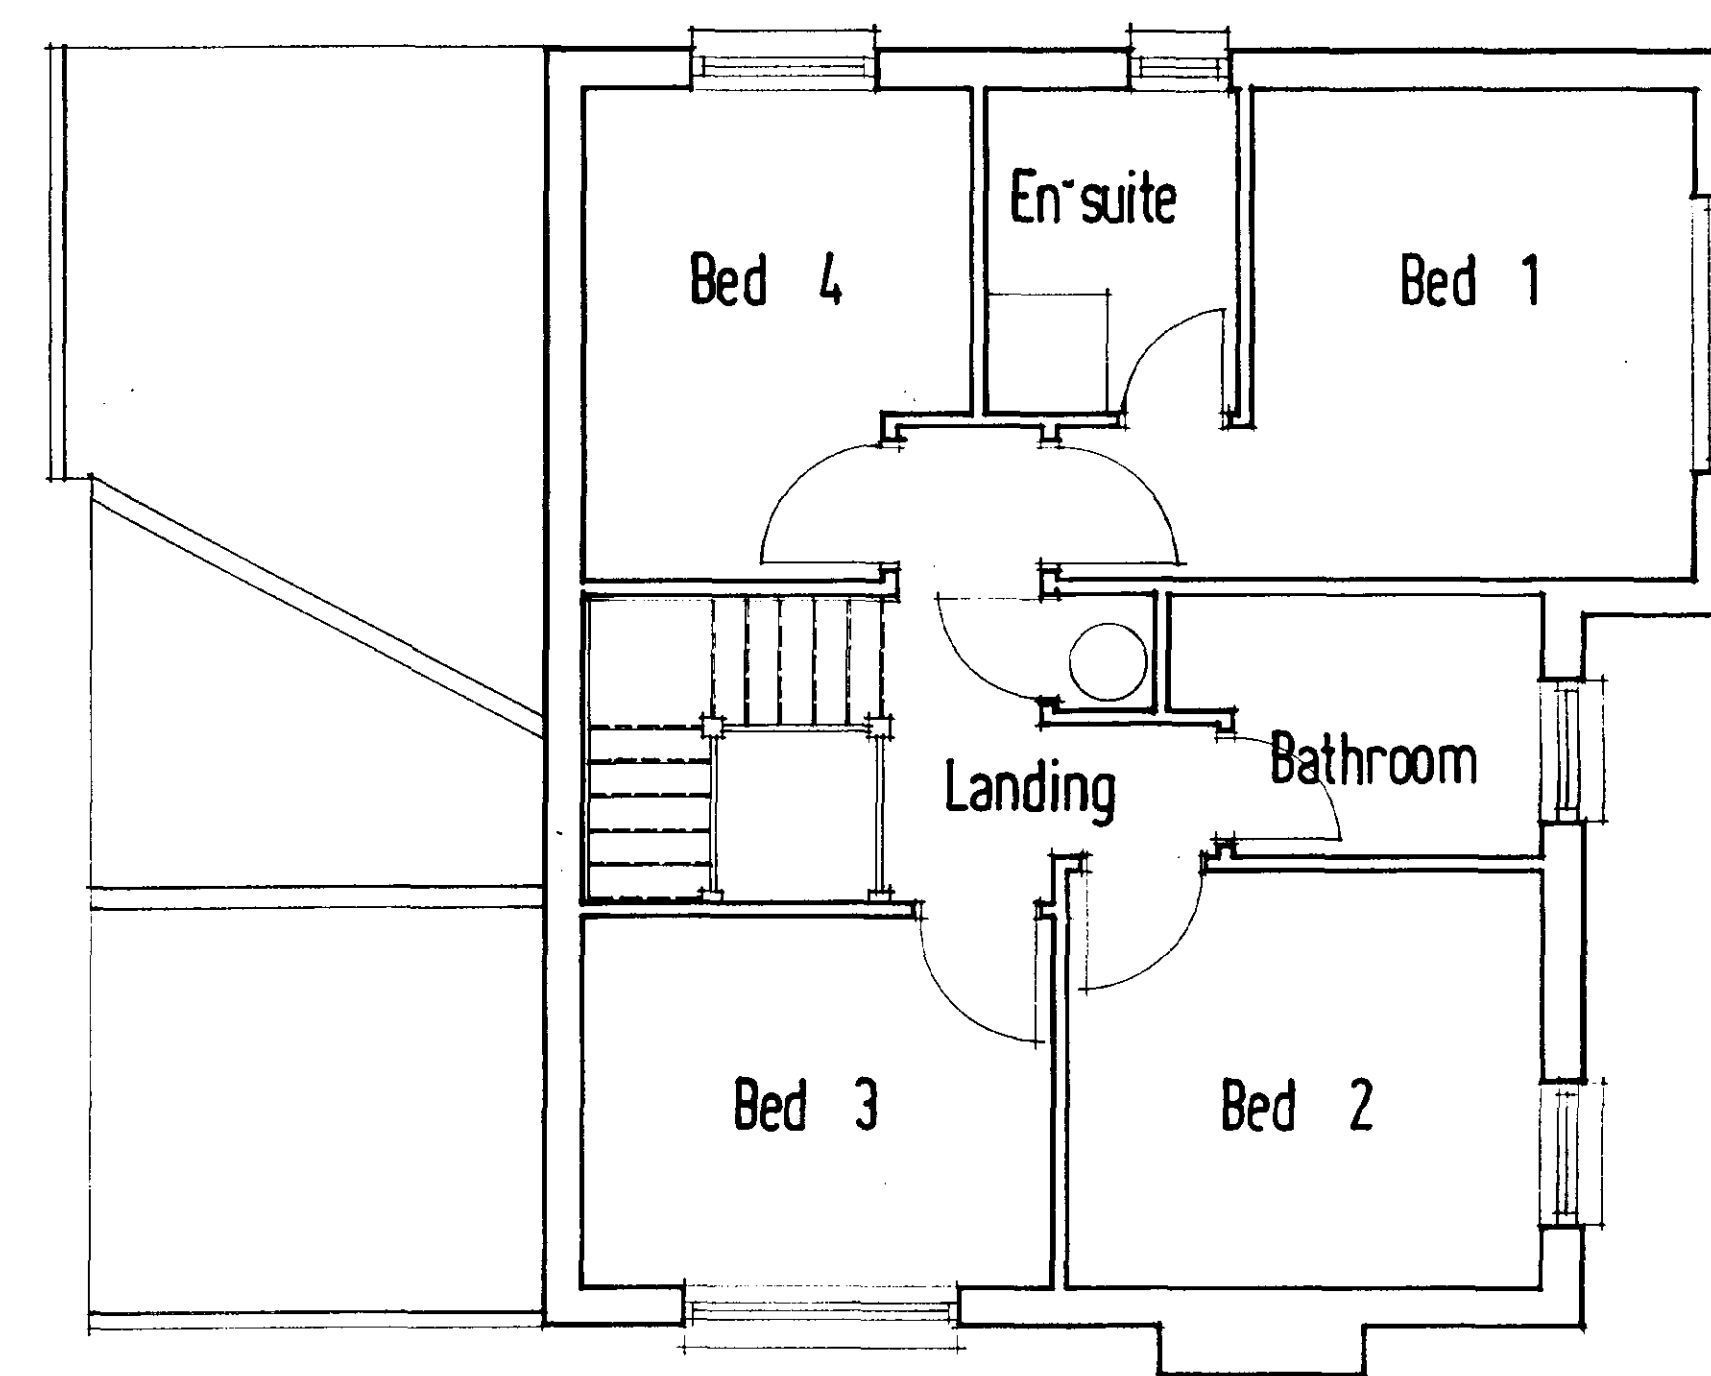

First Floor Plan

**DETERMINED
PLAN**



PROPOSED RESIDENTIAL DEVELOPMENT OFF
HAWTHORN BANK SPALDING

DESIGN SHEET

PLOT 3

Nov 2002

Scale 1:100 & 1:50

FVH/112/3

