
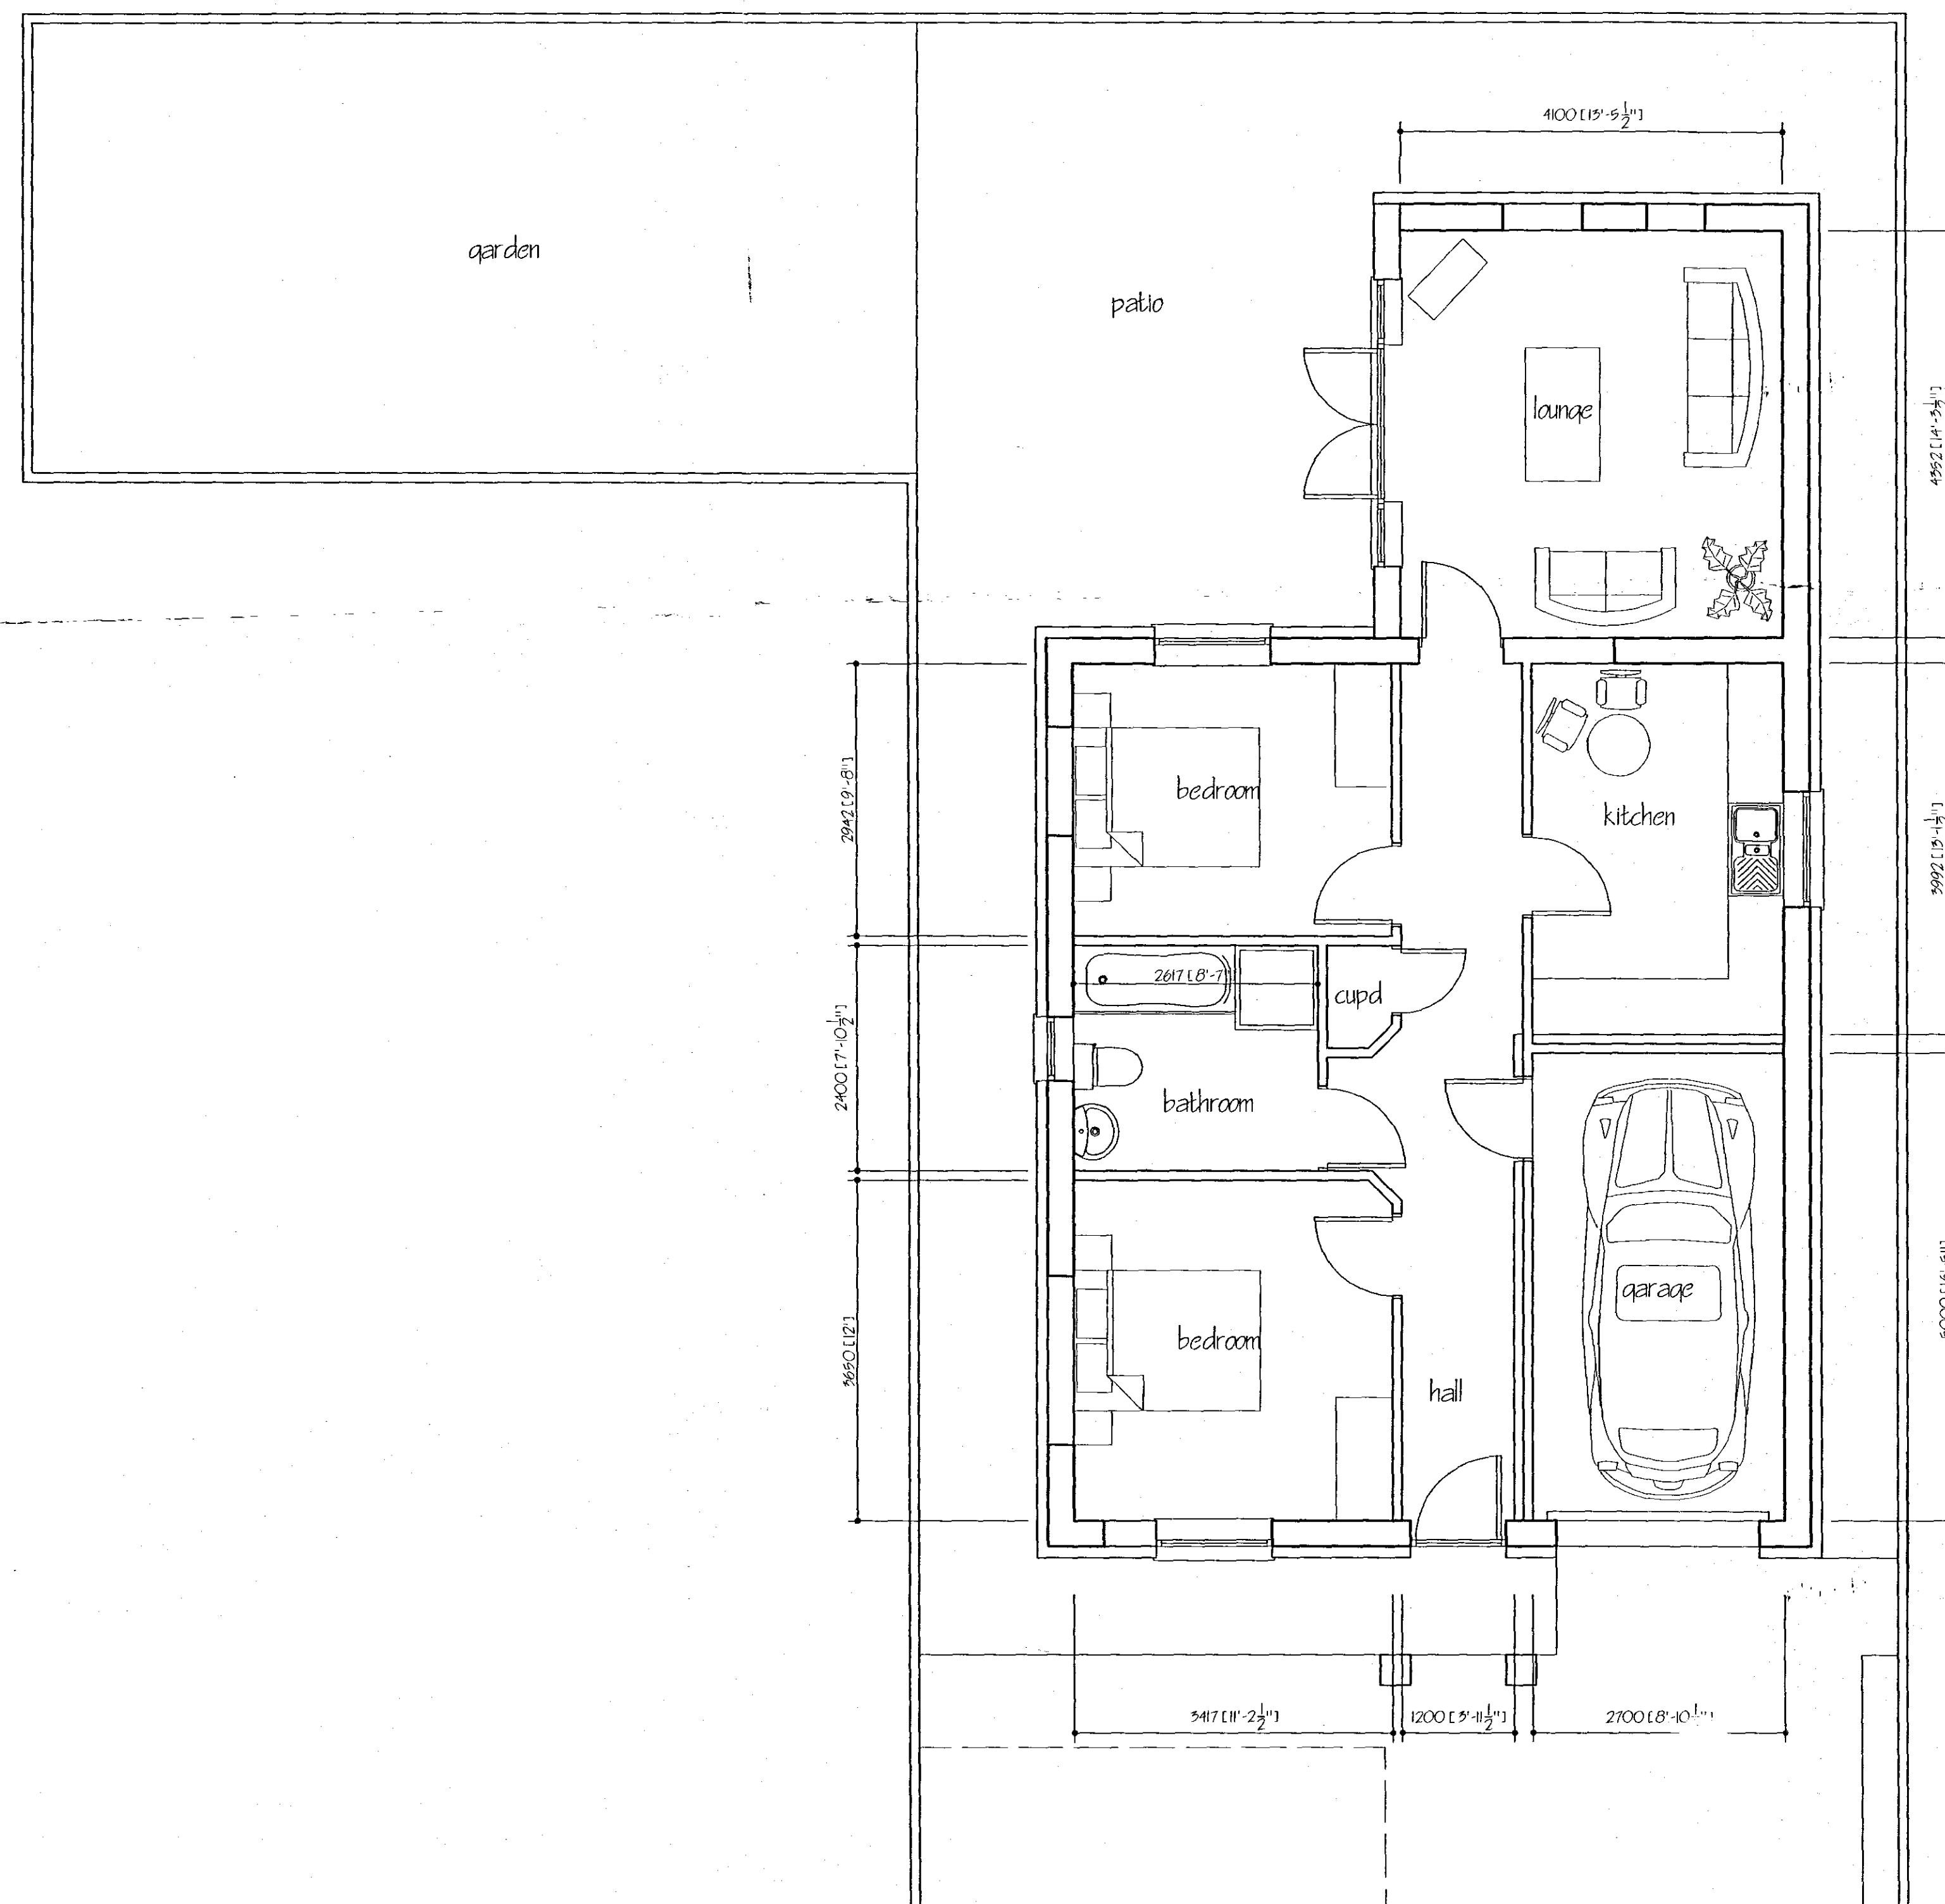


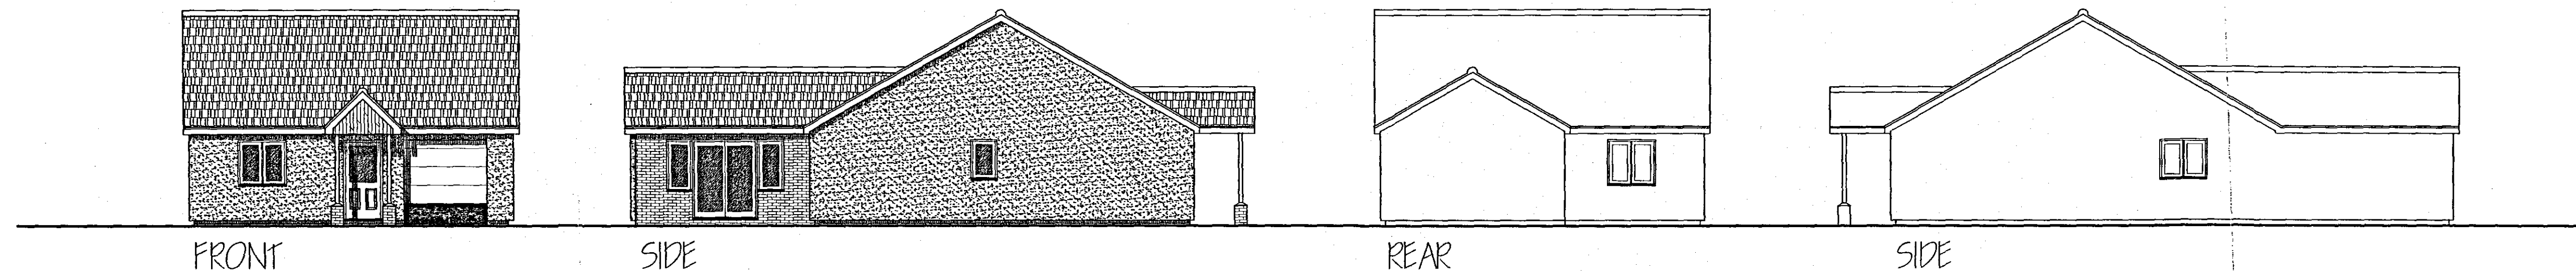

ref	revision	date

G. R. MERCHANT LTD.
I.ENG AMICE FIWO
ARCHITECTURAL, STRUCTURAL
AND LAND DRAINAGE
CONSULTANTS
 4 Wrights Mews
 12A Park Road, Holbeach,
 Spalding, Lincs. PE12 7EE
 Tel: 01408 490800
 Fax: 01408 425744
 E-Mail: gr.merchant@btconnect.com

Project
 PROPOSED RESIDENTIAL DEVELOPMENT
 REAR OF 2 CARRINGTON ROAD
 SPALDING
 Lincs

Client
 DGM PROPERTIES LTD

Drawing
 PROPOSED FLOOR PLAN
 & ELEVATIONS

Job Ref.
 1651/07

Date
 AUG '07

Drawing No.
 02

Drawn
 SLH

Scales
 1/50 1/100

DO NOT SCALE FROM THIS DRAWING
 This drawing is copyright and may not be altered, copied, photographed or used for any other purpose other than that for which it is issued. The General Contractor is to check all dimensions on site and report any discrepancies to the Architect. All details shown on this drawing including foundations are based upon typical site conditions related to the area. No responsibility can be accepted for abnormal conditions which may be discovered during construction unless reported to the Architect as that design amendments may be considered. Site and surveys are recommended in respect of foundations to establish specific site conditions before foundation work is undertaken. The drawing is limited to the amount of information contained and does not purport to contain a full specification of the works. It is solely for the purpose of obtaining Planning (Building Regulation) approval. This drawing must not be used as a contract document. The works will not be supervised or inspected on site by G.R. Merchant or any representative thereof. It is the client's responsibility to ensure that the works are carried out in accordance with the specification, variations to contract etc. as shown on this drawing. The Employer/Client shall ensure that the selected contractor is conversant with and complies with all requirements for Health and Safety legislation for Building other and Work places. The Employer/Client is advised that should the works need to comply with the County Council Design and Management Regulations in independent planning. Supervisor will be required. The works shall comprise of all that is shown on the drawing and details work that may not specifically be shown but may be reasonably inferred as necessary to carry out the works shall be deemed to be included. It is the client's responsibility to be aware of the Party Wall Act 1999, when building in close proximity to adjoining neighbors boundaries.

SHDC
 Planning & Development
 10 SEP 2007
 Ref: 1216107

DETERMINED
PLAN