



Contractor to check all Dimensions on site prior to ordering materials / commencing work. Do Not Scale from this Drawing - If In doubt then please ask

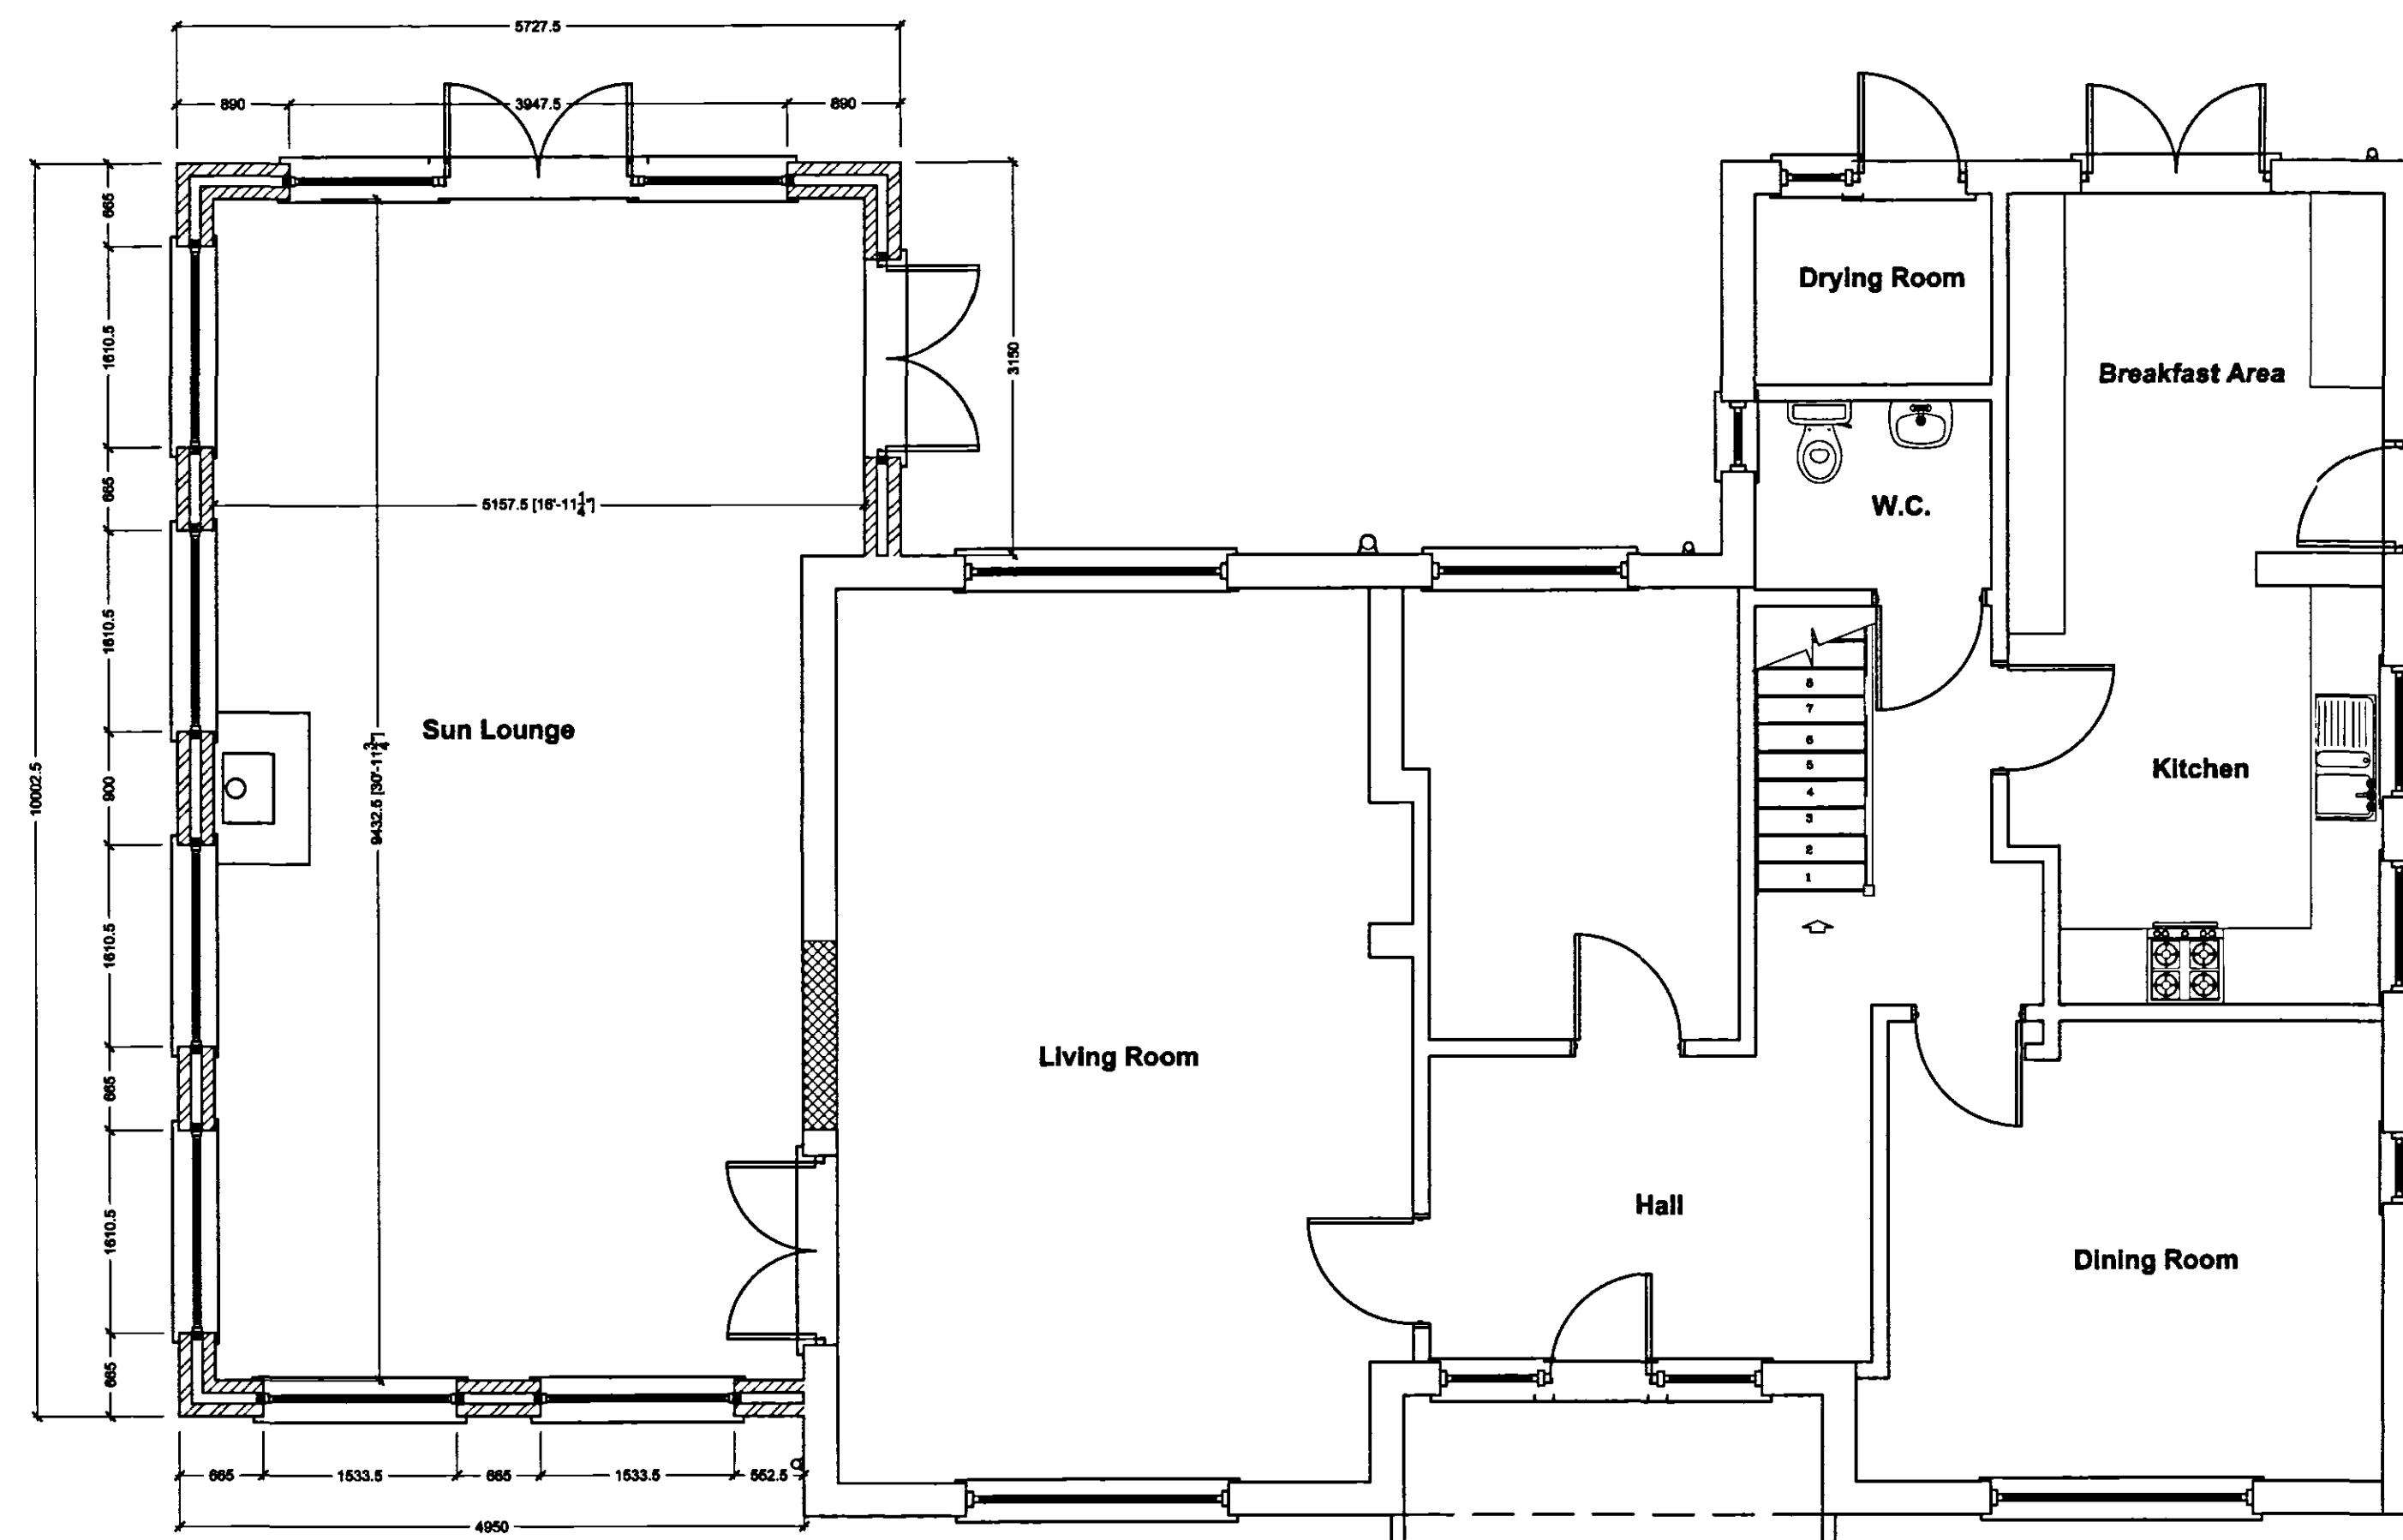

Proposed Ground Floor Plan
Scale 1:50

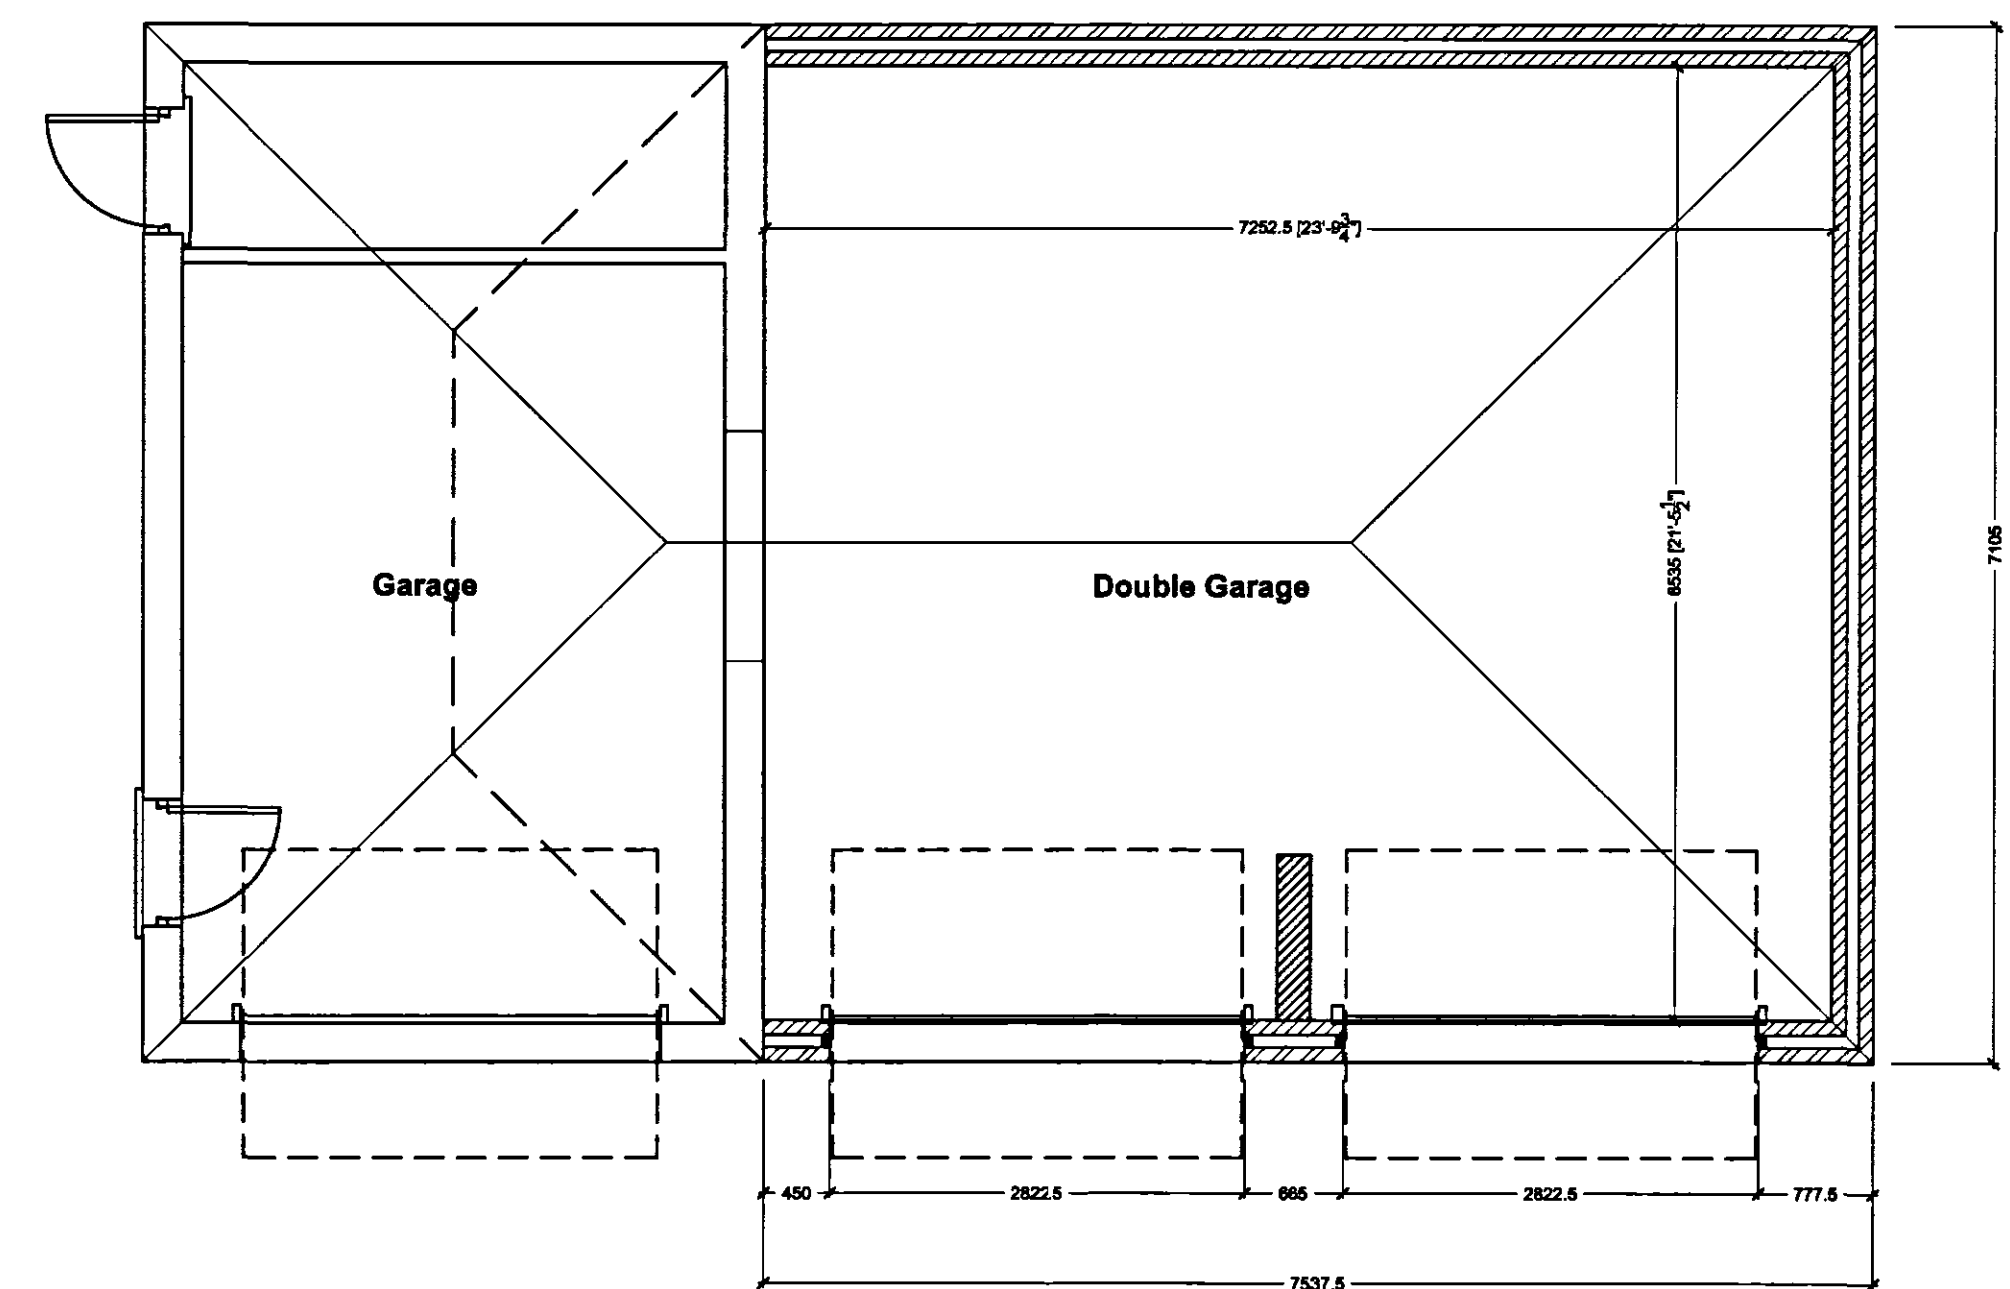

Proposed Garage Floor Plan
Scale 1:50




Proposed Front Elevation
Scale 1:100




Proposed Side Elevation
Scale 1:100




Proposed Rear Elevation
Scale 1:100

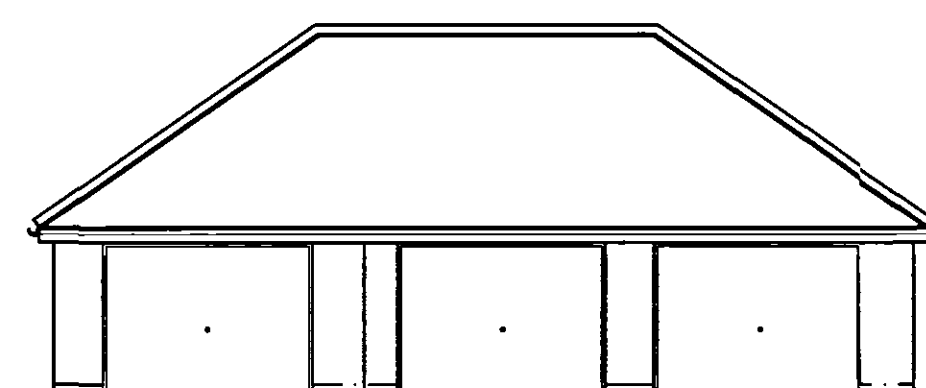


Garage Front Elevation
Scale 1:100

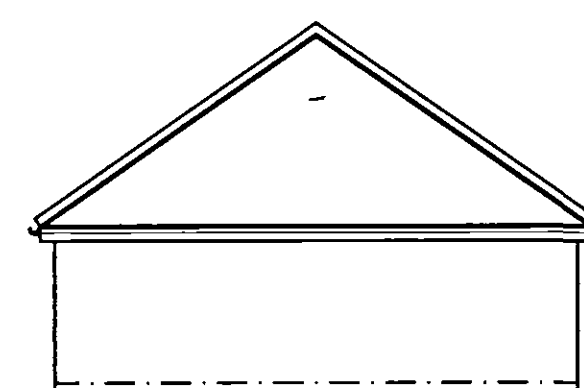

Garage Side Elevation
Scale 1:100

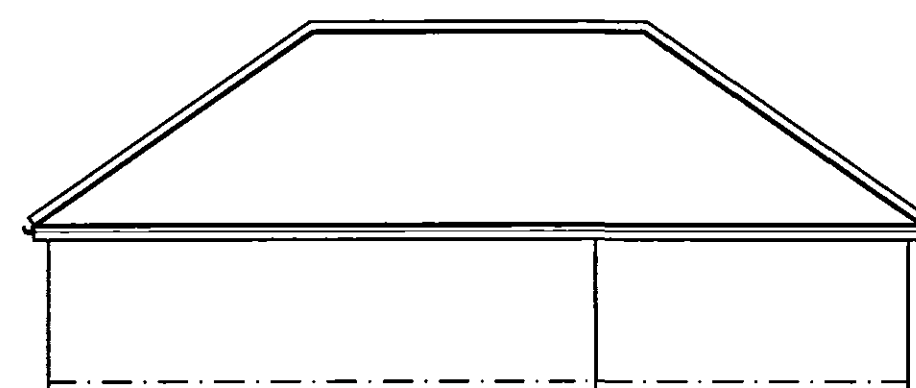

Garage Rear Elevation
Scale 1:100

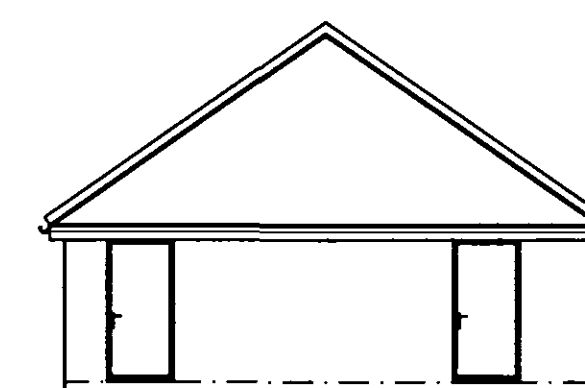

Garage Side Elevation
Scale 1:100

rev "B" - 28.10.08 - Amended to suit the Clients
comments

rev "A" - 08.10.08 - Amended to suit the Clients
comments

GENERAL CONDITIONS
Contractors are responsible for checking all dimensions on site when work commences and before ordering any materials. Any discrepancies should be brought to the attention of the Client for remedial action before commencing further.

The notes shown are mainly to cover the requirements of Building Regulations and should not be treated as full specification.

All materials not specified to be of a standard suitable for the work proposed and be fit for purpose. All work to be in accordance with good building practice and all necessary BS codes for Workmanship on Building Sites.

Client :

Mr K Kent
59, West Elloe Aveune
Spalding
PE11 2BJ

Site :

Garage Modifications with Side Extension to Form Sun -Lounge

Drawing Title

Proposed Floor Plans

Planning & Development
26 NOV 2008
Ref: 1216/08

DEPT. OF THE ARMY



**2nd Floor - 5B Sheepmarket
Spalding
PE 11 1BH
Tel : 01775 768 921
e-mail: enquiries@remwaydesign.co.uk**

Jun 08

Scale : As Noted

1527 - 02 "B"

PLEASE NOTE:
Due to areas of the structure being covered, unexposed or otherwise inaccessible the notes / specifications of existing materials are subject to confirmation of site when it is feasible to expose the relevant areas of construction.