

**PETER HADDON
AND PARTNERS**
CHARTERED ARCHITECTS

The Old Rectory
Milton Malsor
Northampton
tel 0604 858916 fax 0604 859123

NN7 3AQ

REVISIONS

- A. DRWG. UPDATED TO INDICATE 3BAY EXTENSION
10.97 OCB.CNF
- B. DRWG. UPDATED TO INDICATE 4 BAY EXTENSION
5.99 OCB.CNF
- C. PLANT ROOM EXTENSION INDICATED
5.99.58.CNF
- D. WIP CHILVER EXTENSION ADDED
11.99.08.CNF

SOUTH HOLLAND DC
HOUSING & PLANNING
18 OCT 2001
Ref: 1220101

Contractors must check all dimensions on site : all discrepancies
must be reported immediately to the architect before proceeding.

PROPOSED DEVELOPMENTS

ADAMS PORK PRODUCTS Ltd
MEAT PLANT FULNEY LANE SPALDING Lincs.

LOCATION PLAN


SCALE
1:2500


DATE
FEB 97

DRAWN
E. P.

DWG NO 2580 / 7


This drawing is copyright

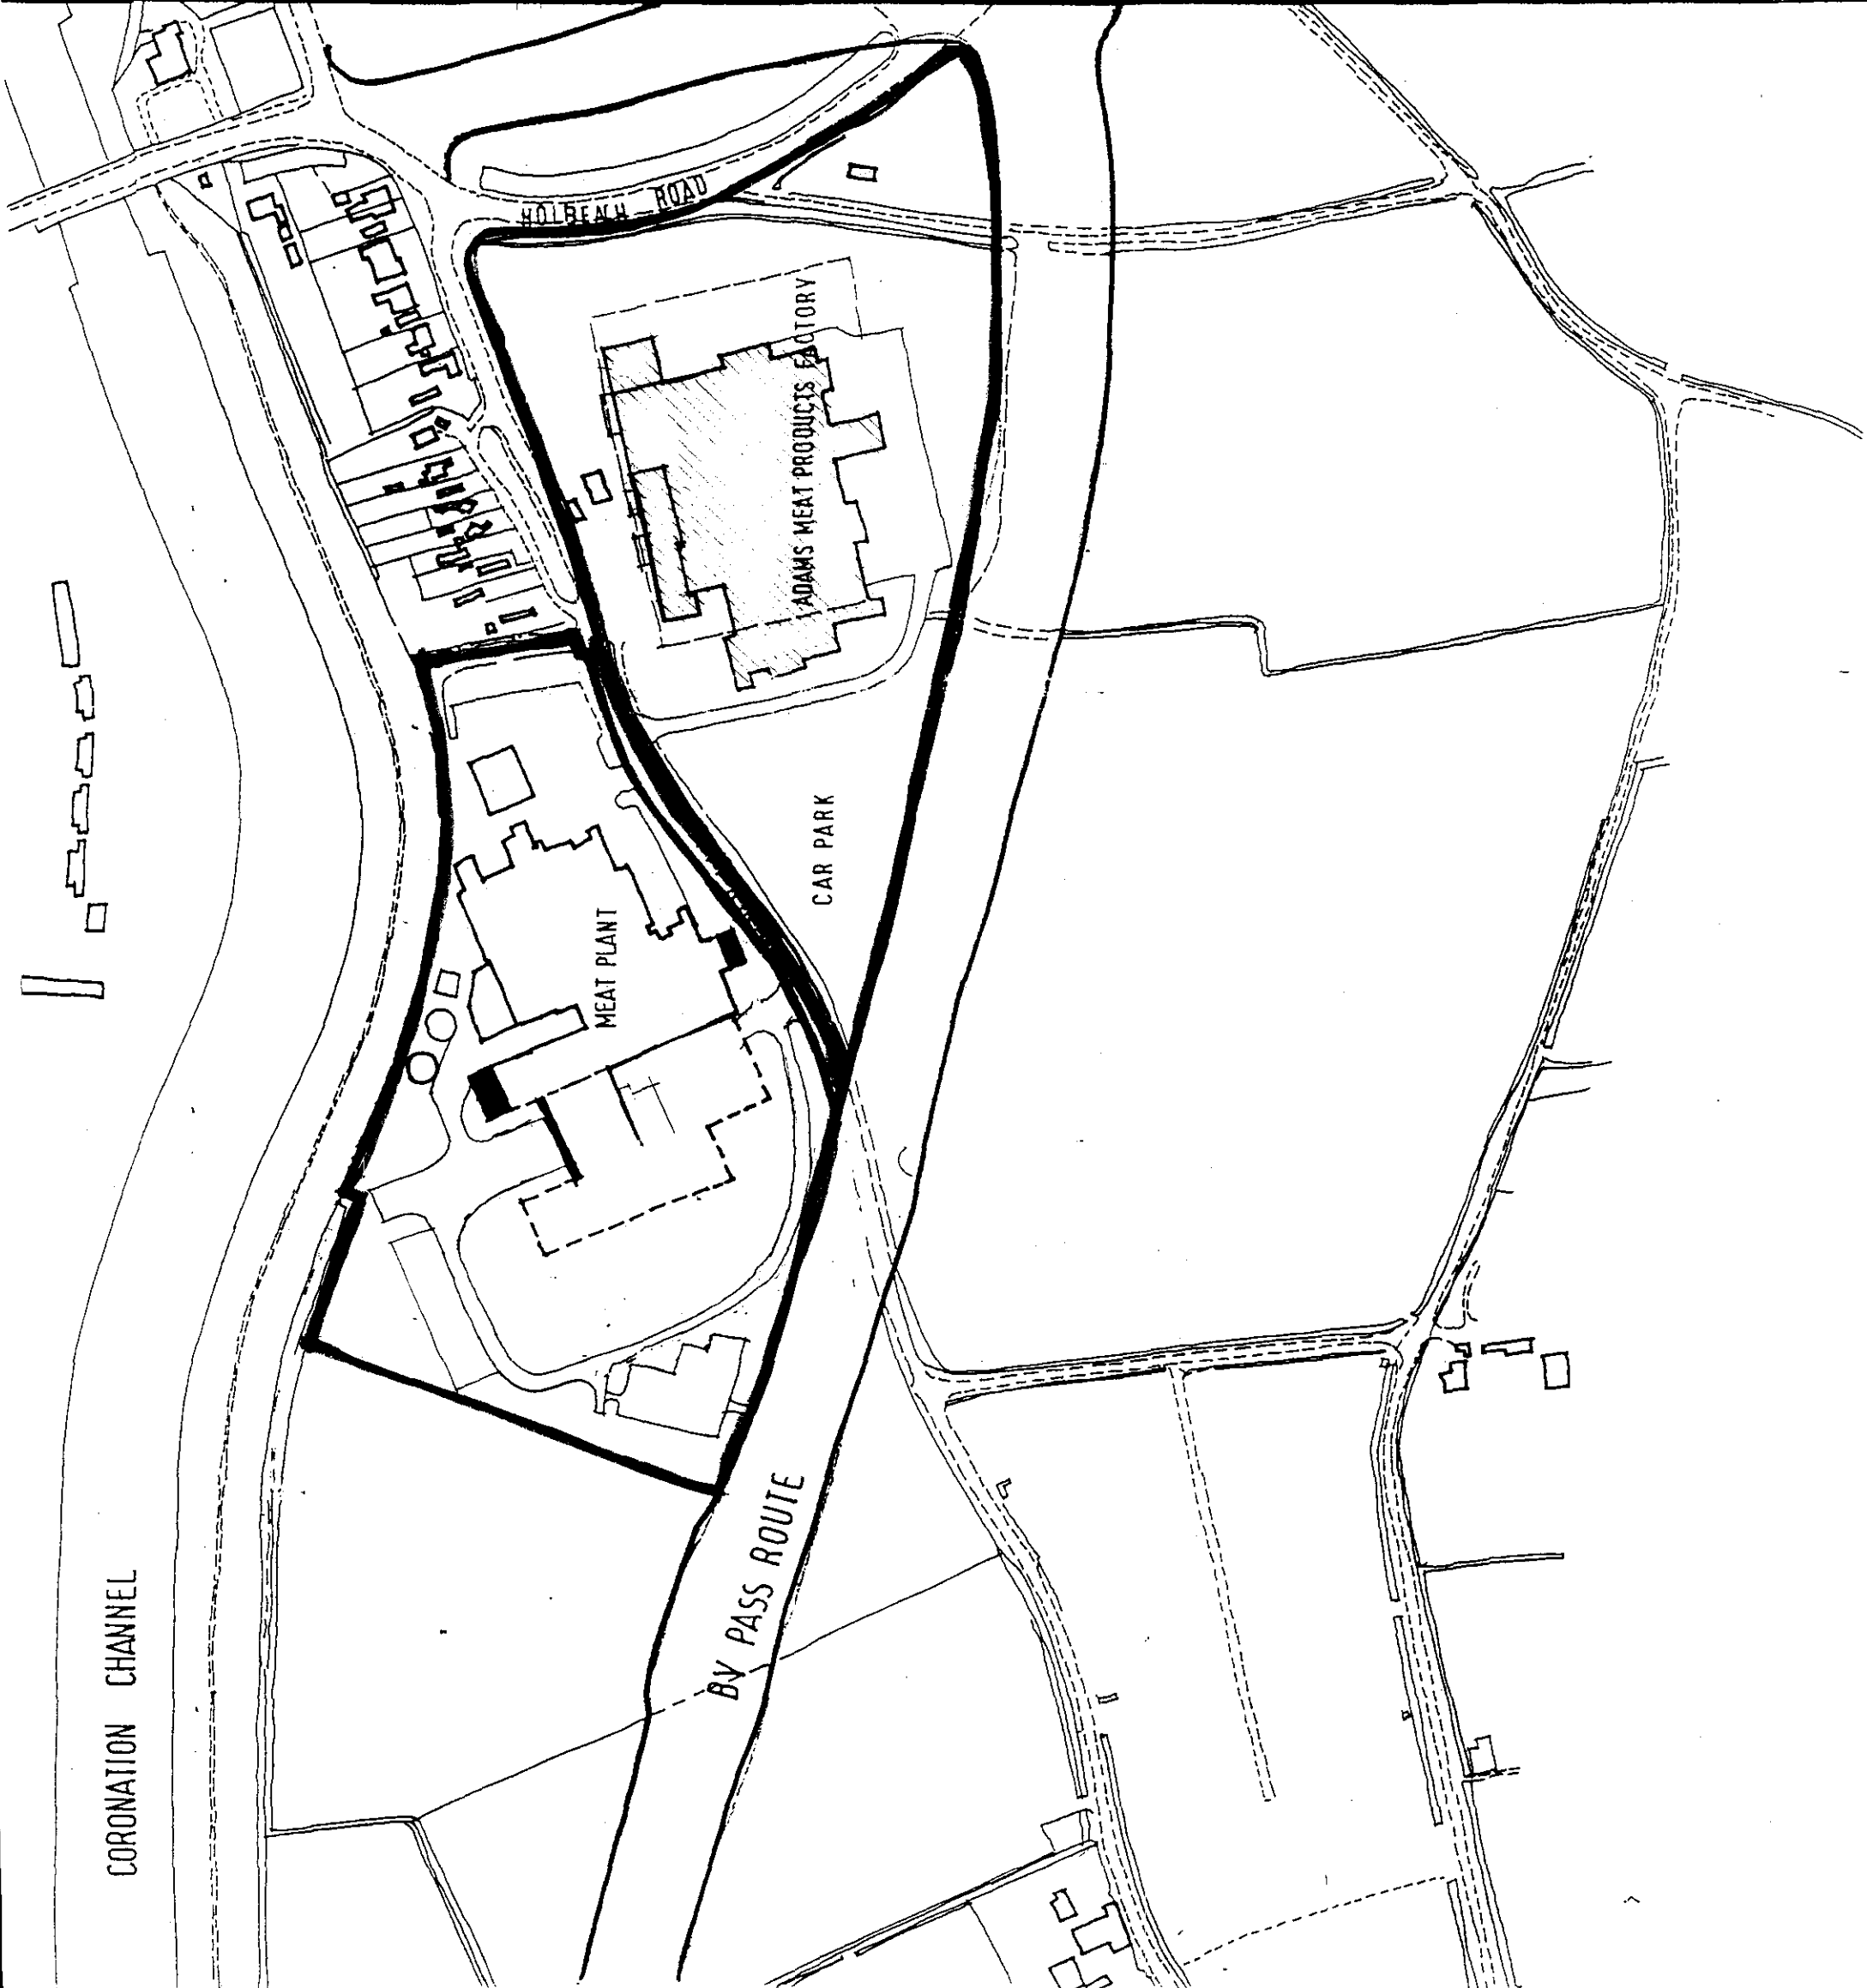

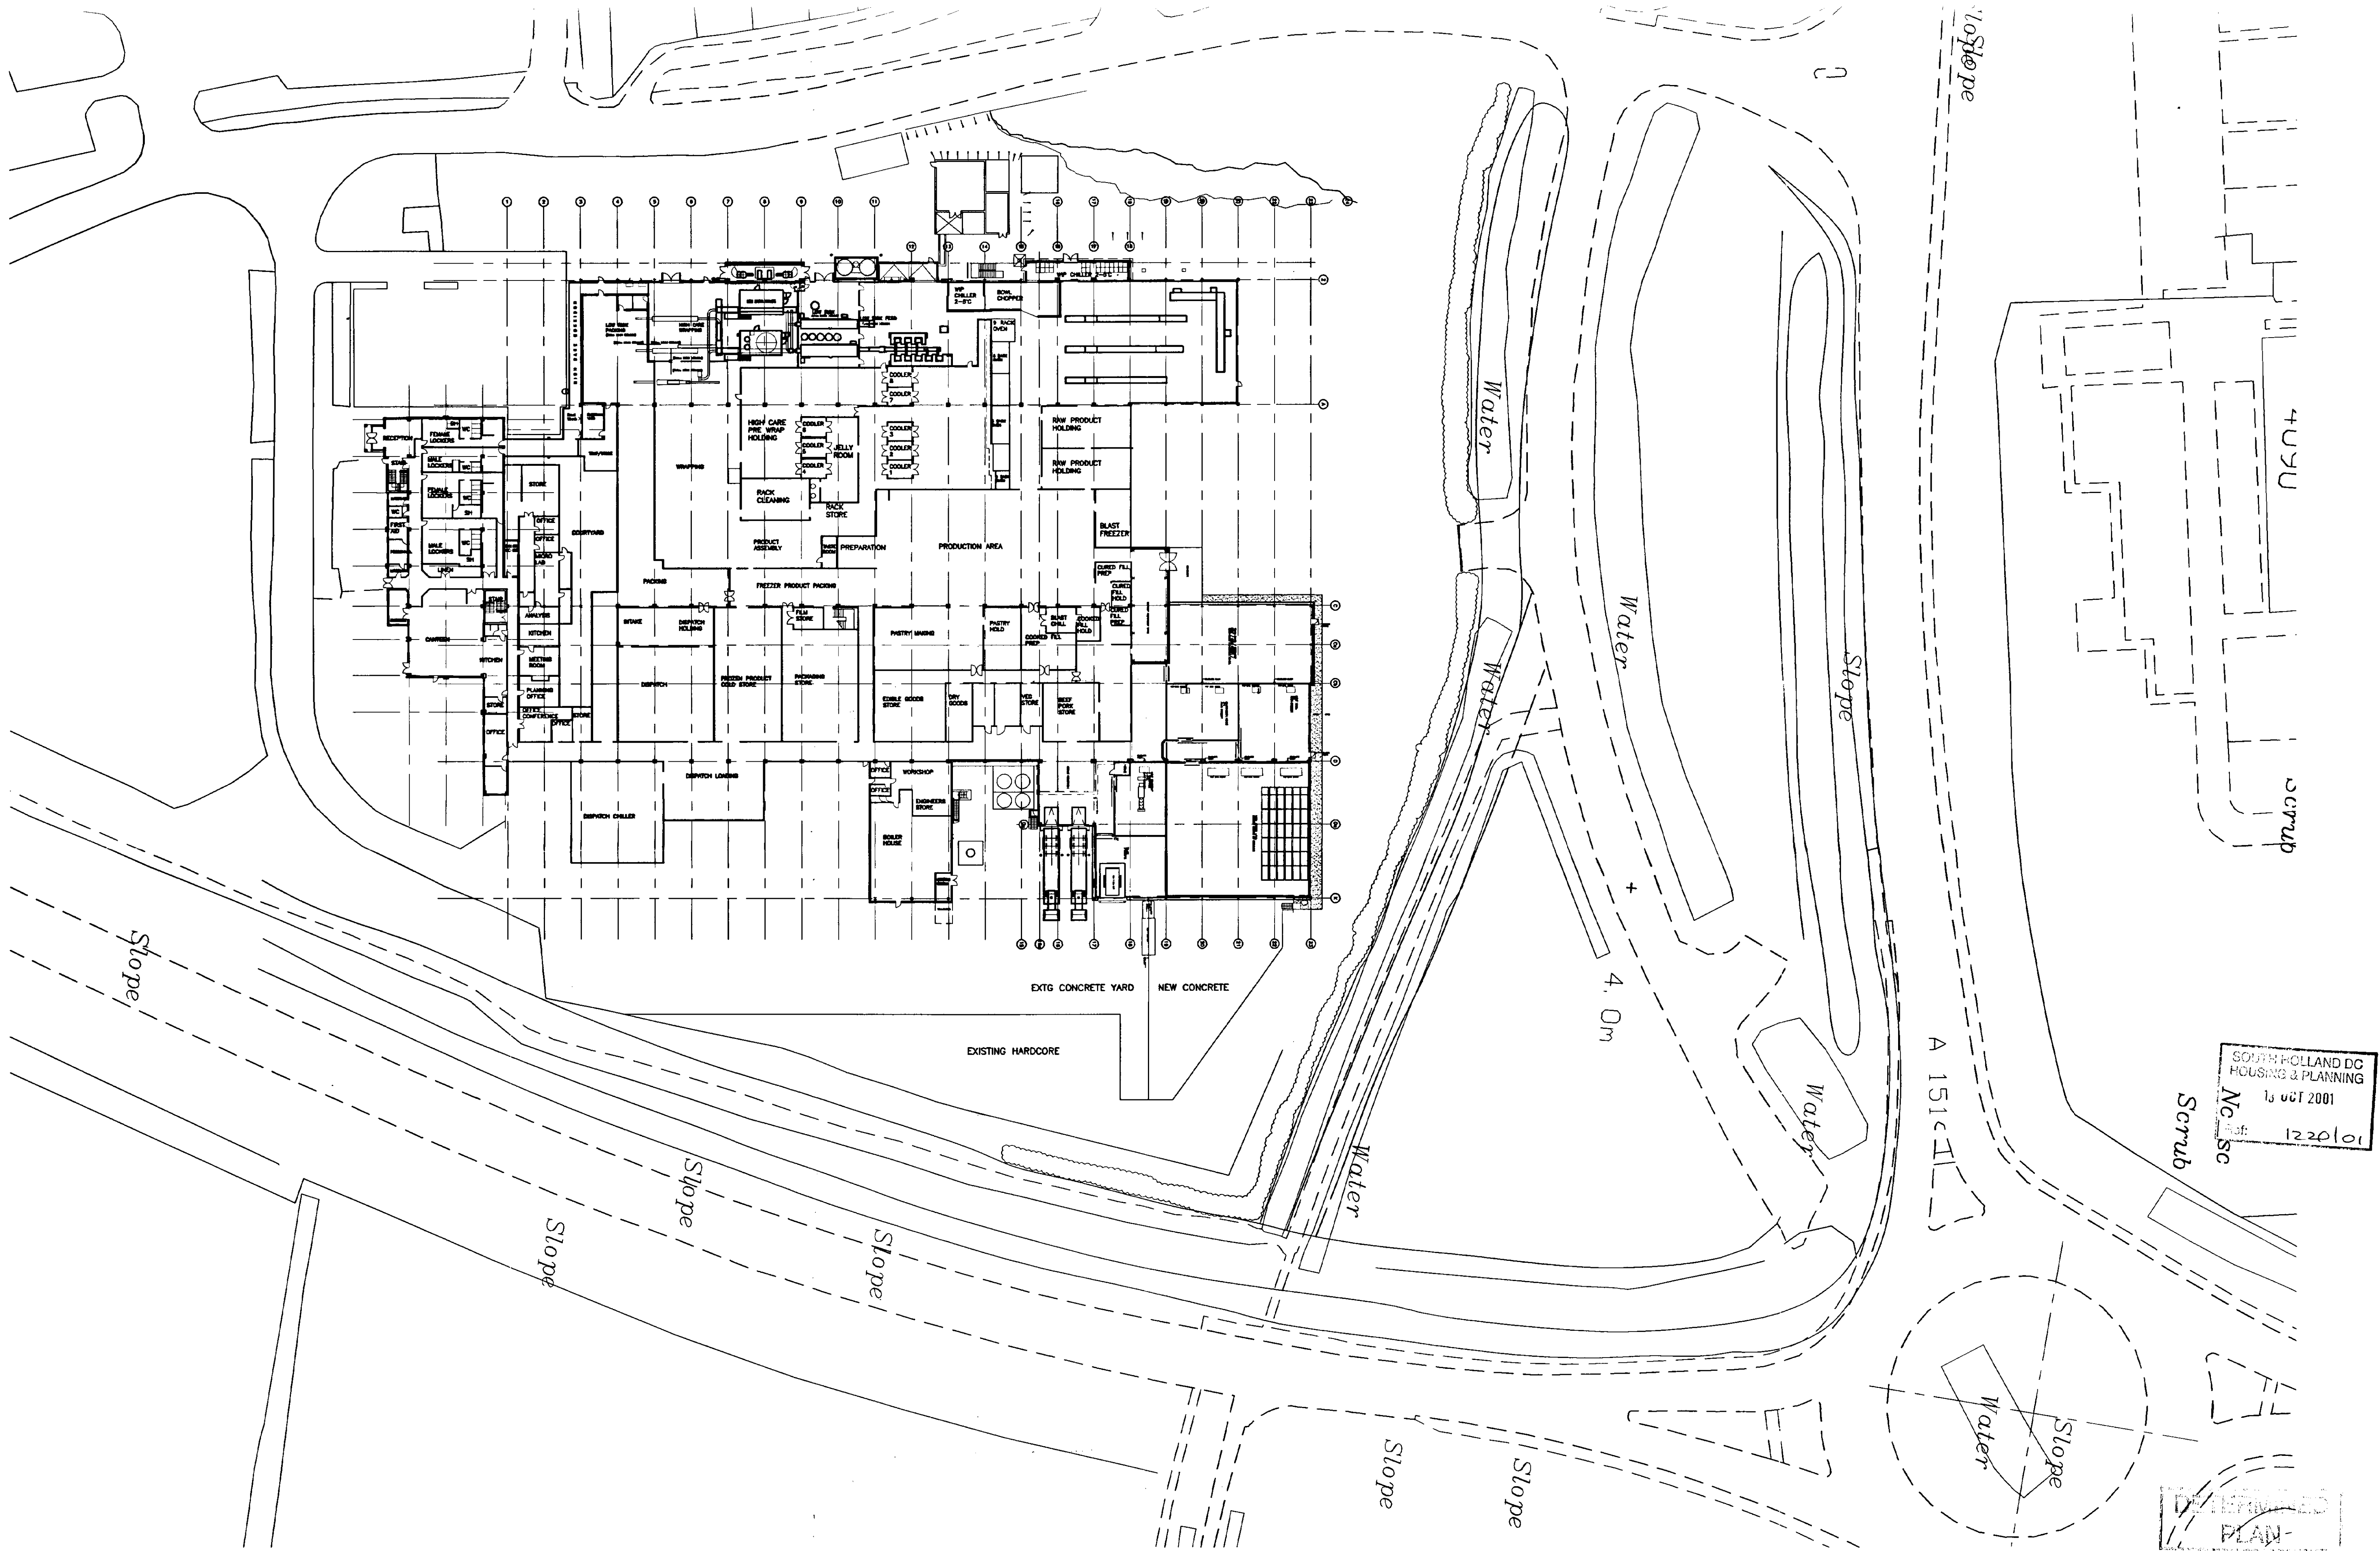

SOUTH HOLLAND DC
HOUSING & PLANNING
13 OCT 2001
No Sc
1220/01

DEFERRED
PLAN

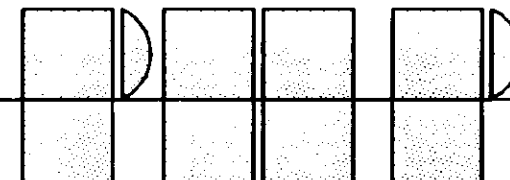


COPYRIGHT RESERVED
Do not scale. Dimensions to be checked on site.
Discrepancies to be reported before proceeding.

NOTES:
Planning Application Issue: Checked by:
Building Regulations Application Issue: Checked by:
Tender Issue: Checked by:
Final Issue: Checked by:


REVISIONS:
A: General revision 19.07.01 cjp
B: General revision 25.07.01 cjp
C: General revision 01.08.01 cjp
D: Concrete yard amended as built. Plan updated as Ground floor plan. 21.08.01 cjp
E: EXTENT OF EXTERNAL CONCRETE CLARIFIED. SEP 2001 CJD

MLAT PRODUCTS FACTORY - CORPORATE DEVELOPMENTS
GEO ADAMS & SONS
FULNEY LANE SPALDING
PROPOSED SITE PLAN
PETER HADDON AND PARTNERS
architects
010 Ref: GAS01 Date: JULY 2001
Scale: 1:500 Draw: CJE

3144/02 E
The Old Rectory, Rectory Lane, Milton Malsor
Northampton NN7 3AQ
Tel: 01604 858916 Fax: 01604 859123
e-mail: mail@peter-haddon.com

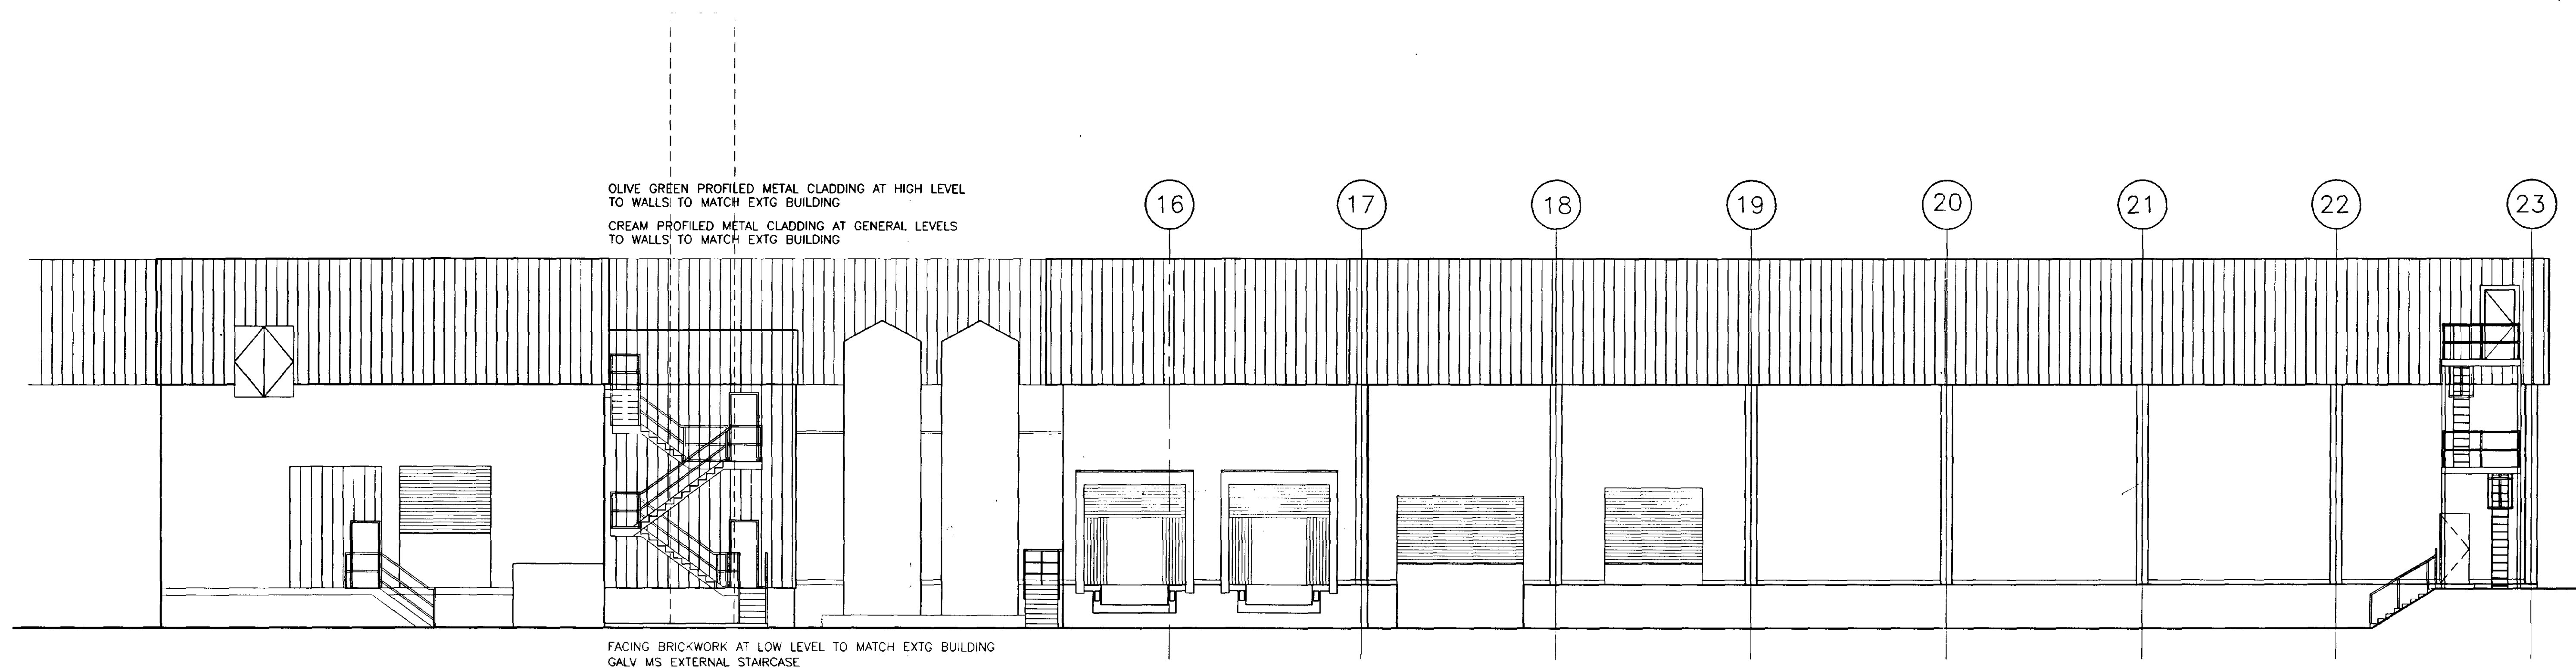


PROPOSED SOUTH ELEVATION

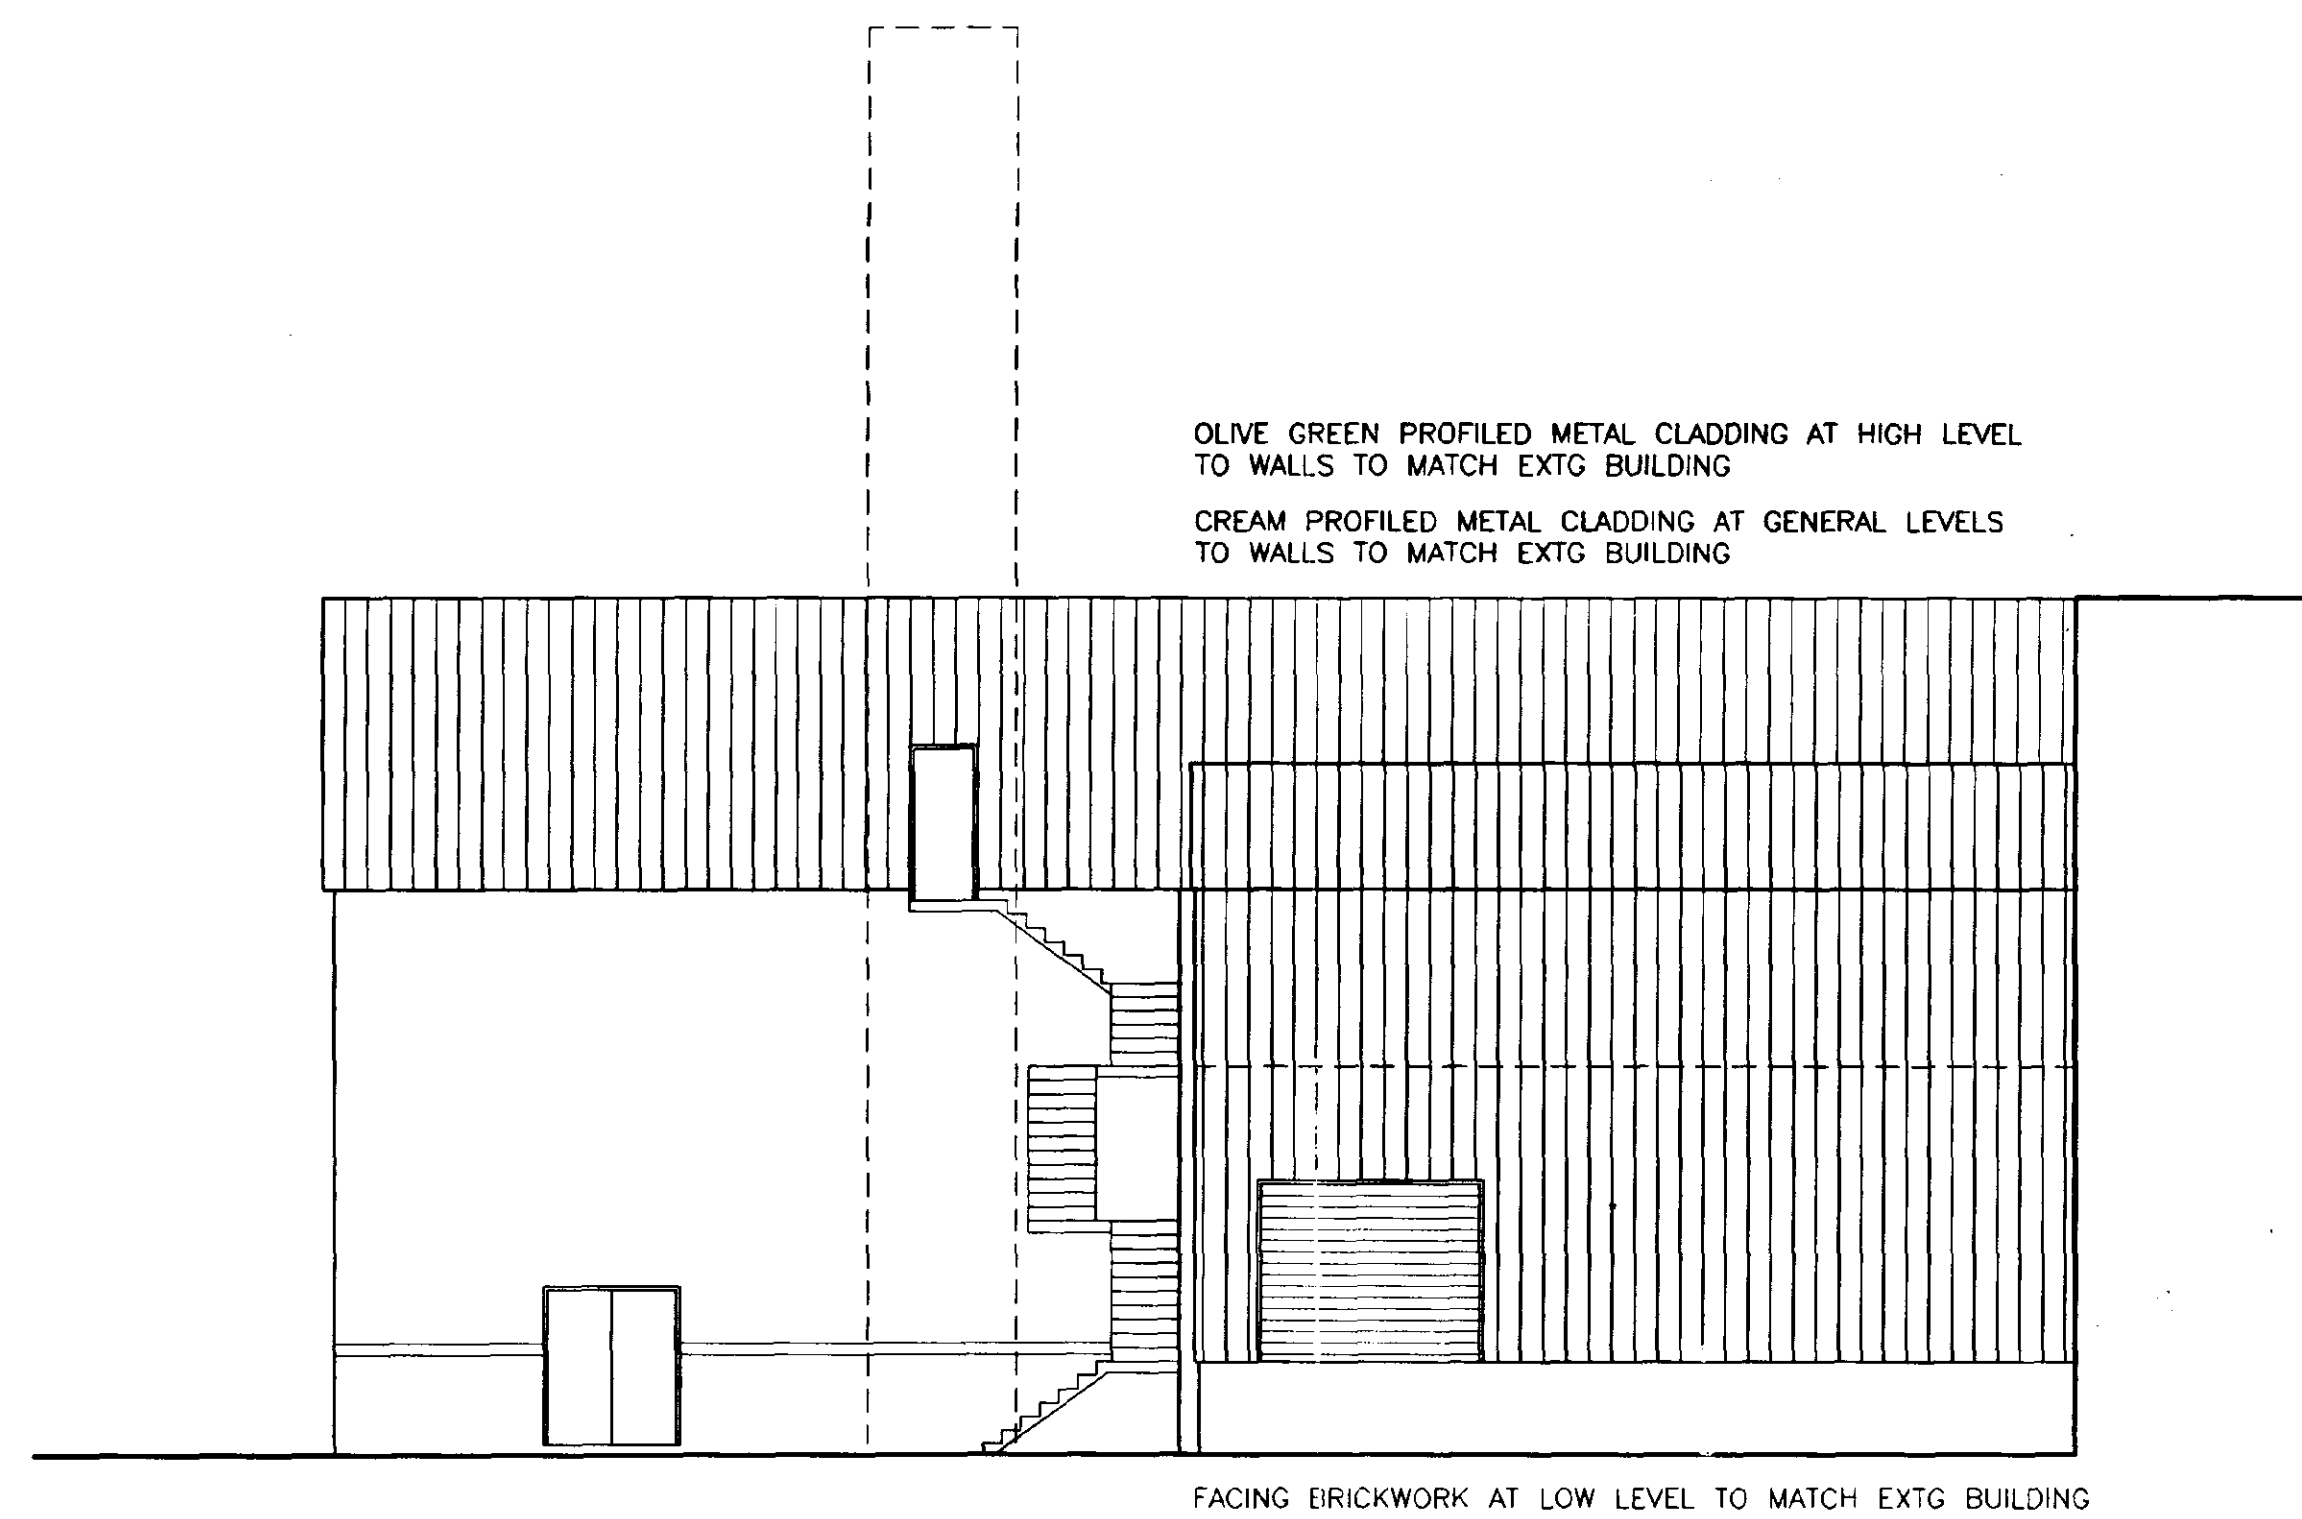

PROPOSED EAST ELEVATION

SOUTH HOLLAND DC
HOUSING & PLANNING
18 OCT 2001
Ref: 1220/01

DETAILED
PLAN

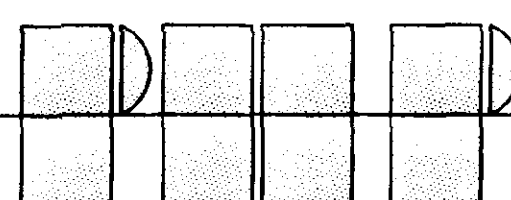

COPYRIGHT RESERVED
Do not scale. Dimensions to be checked on site.
Discrepancies to be reported before proceeding.

NOTES:

Planning Application Issue: Checked by:
Building Regulations Application Issue: Checked by:
Tender Issue: Checked by:
Final Issue: Checked by:

REVISIONS:

A EXTG BUILDING ELEVATION UPDATED: OCT 2001 CP

ENGINEERS WORKSHOP EXTENSION

GEO ADAMS & SONS

FULNEY LANE SPALDING

PROPOSED ELEVATIONS

PETER HADDON AND PARTNERS





architects

Q10 Ref: AENG02 Date: OCT 2001

3179/02 A

Scale: 1/100 Draw: OCB

The Old Rectory, Rectory Lane, Milton Malsor
Northampton NN7 3AQ
Tel: 01604 858916 Fax: 01604 859123
e-mail: mail@peter-haddon.com

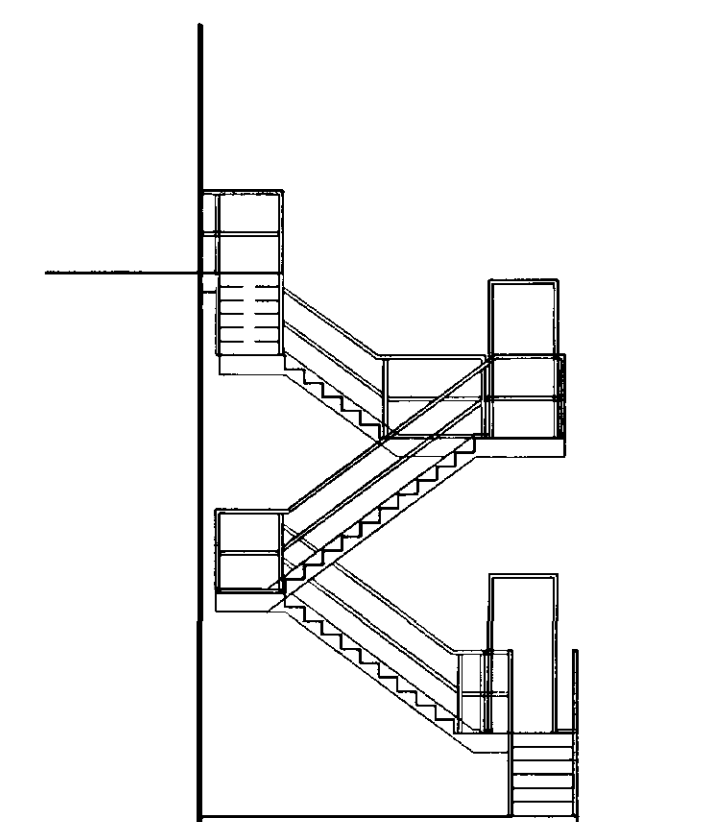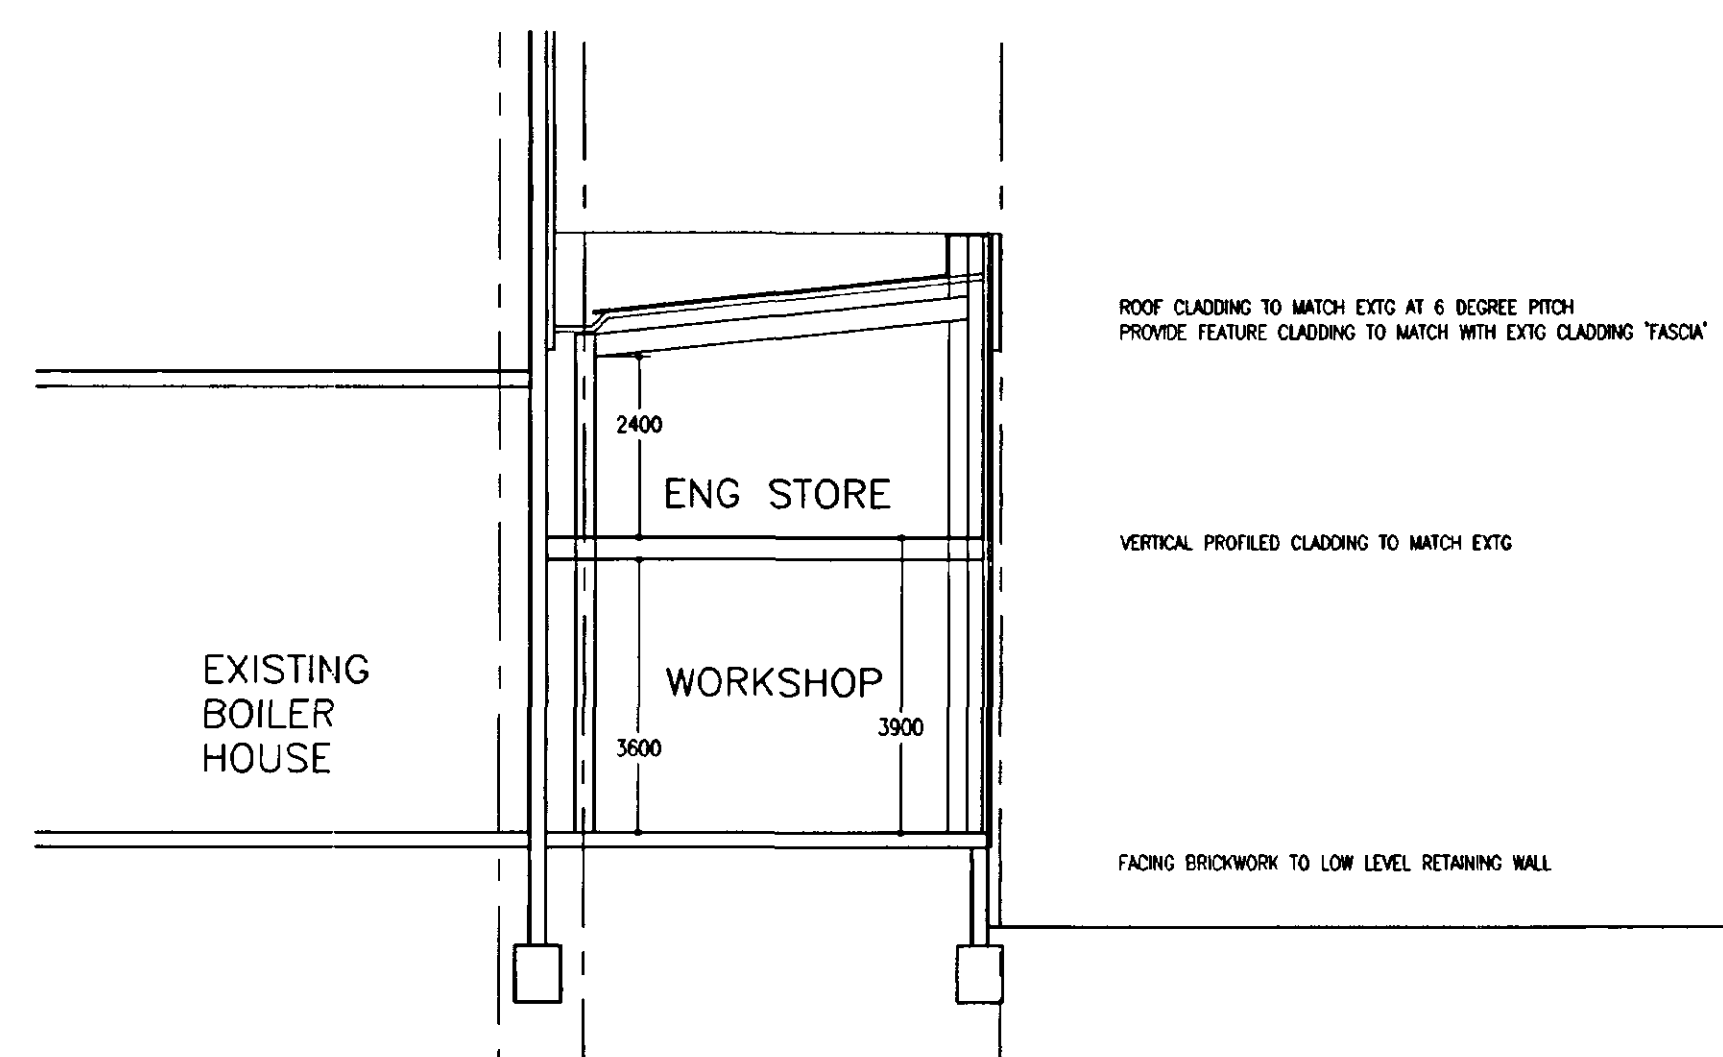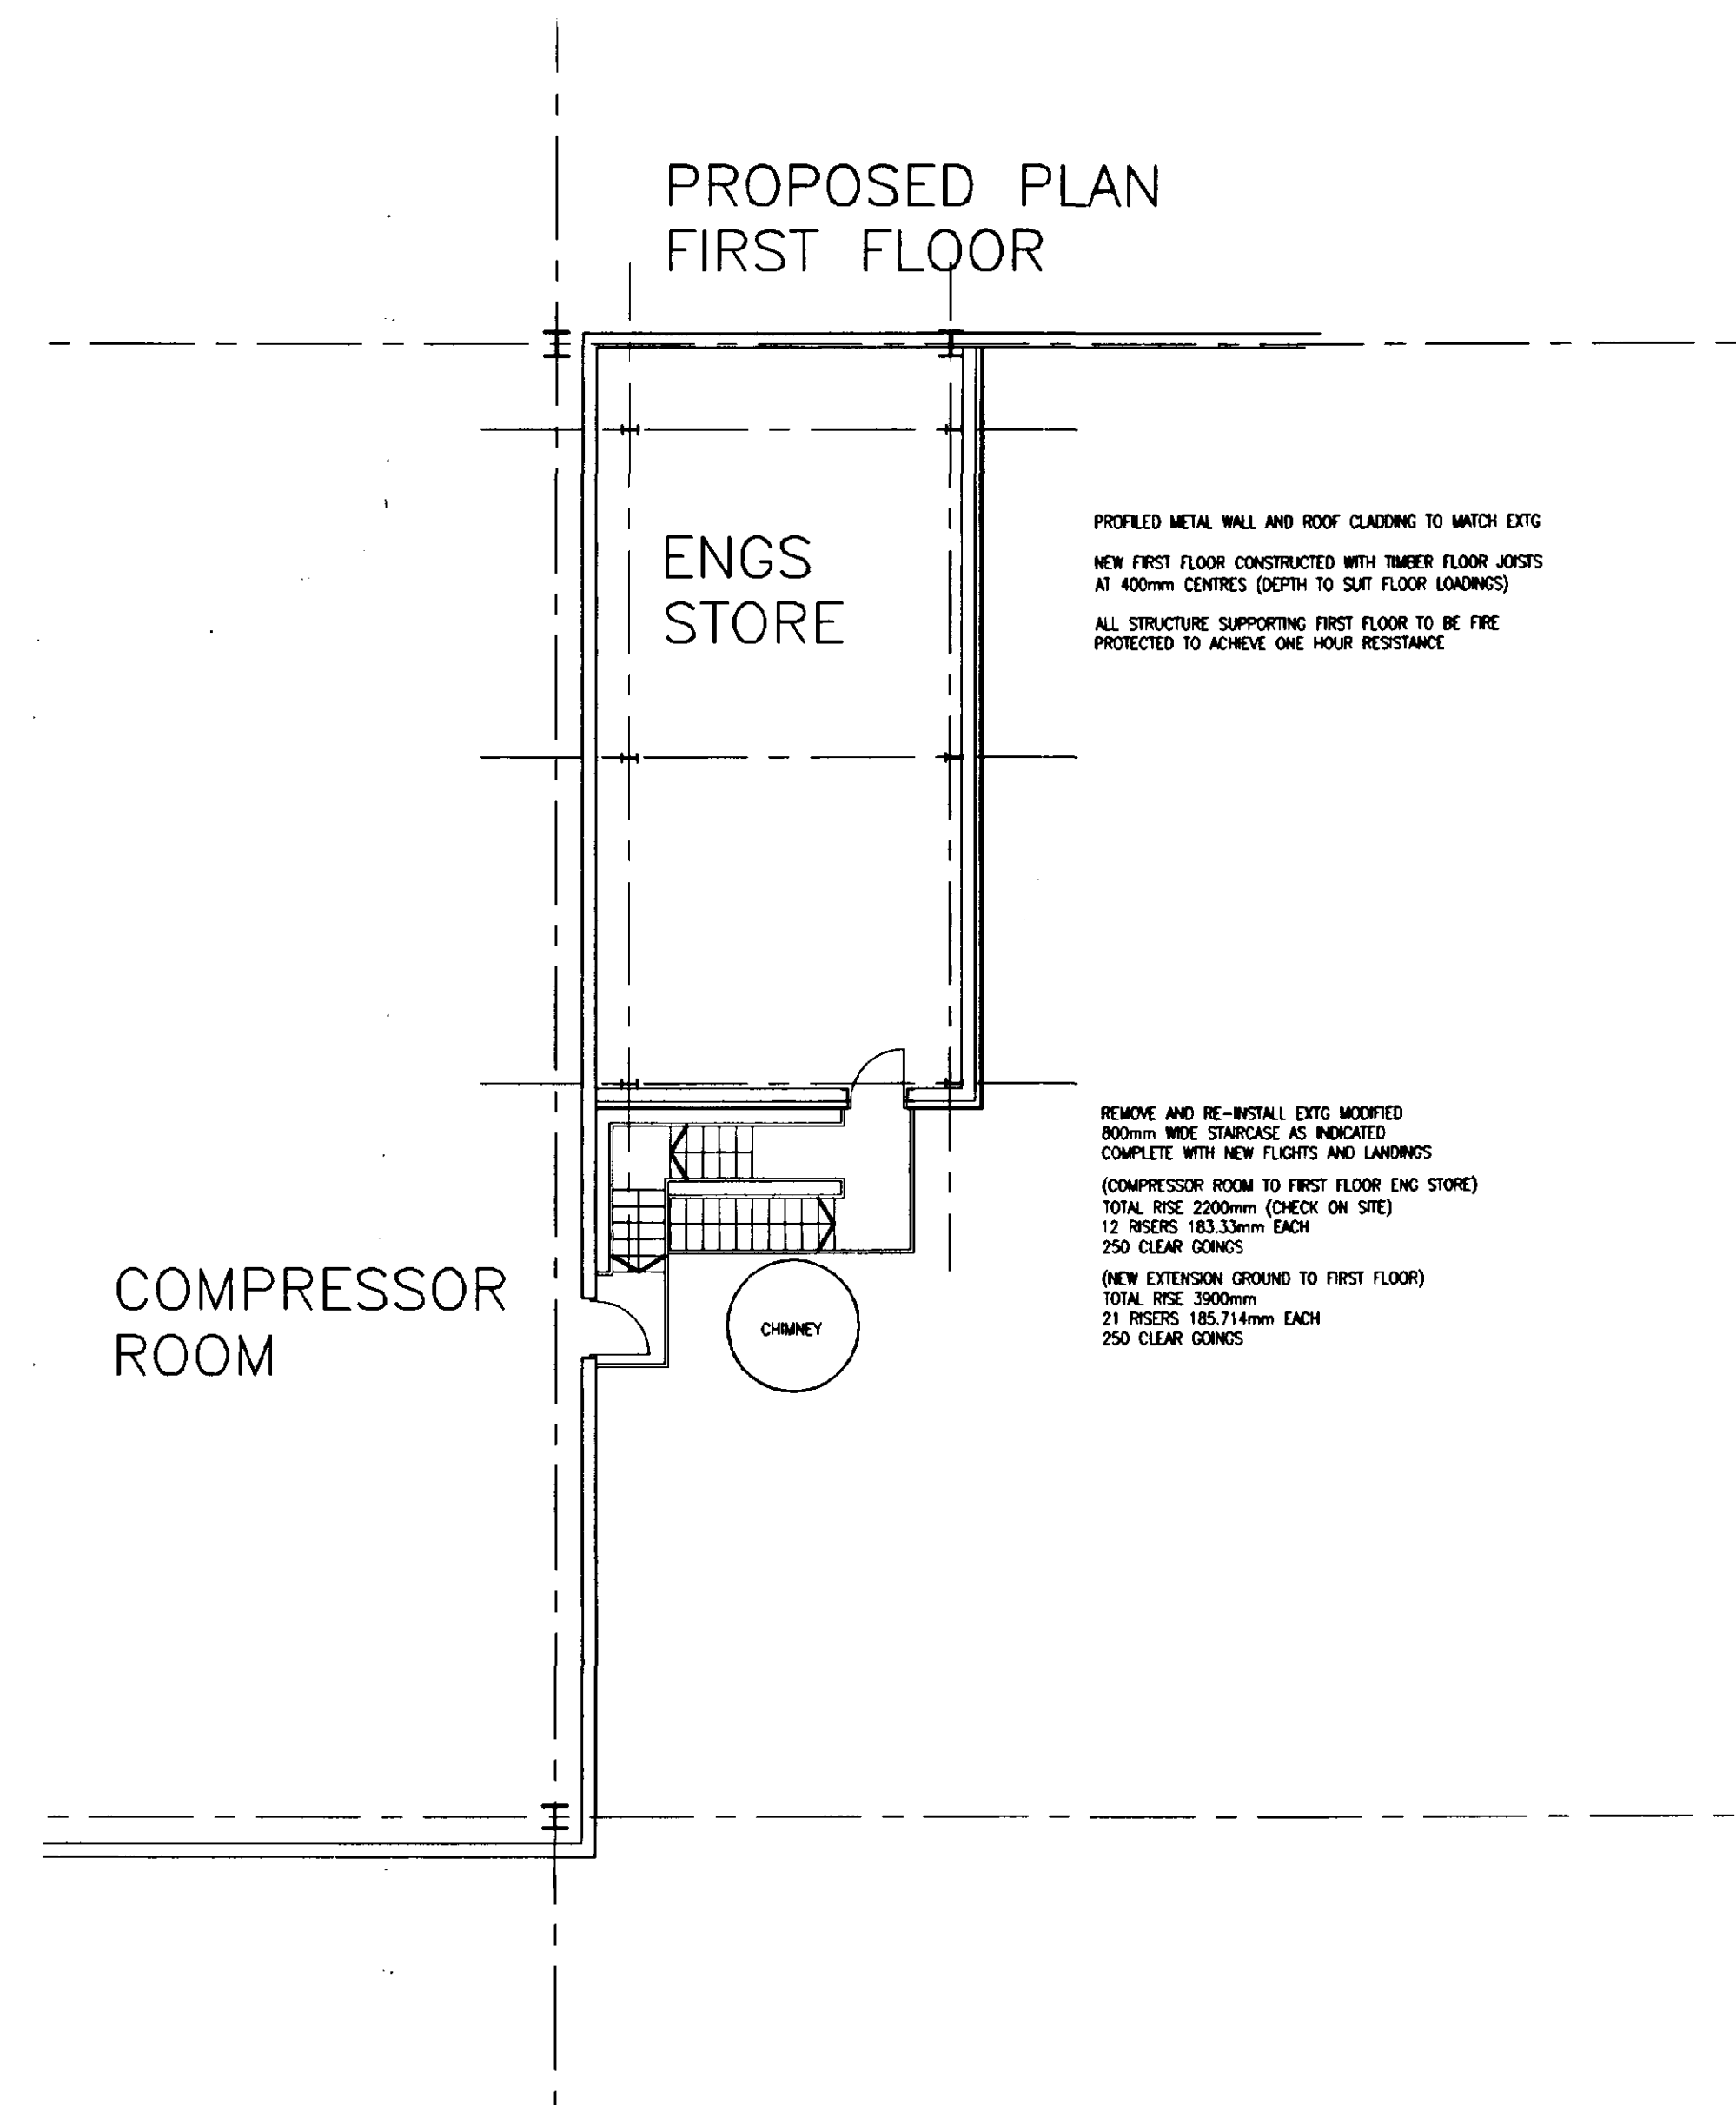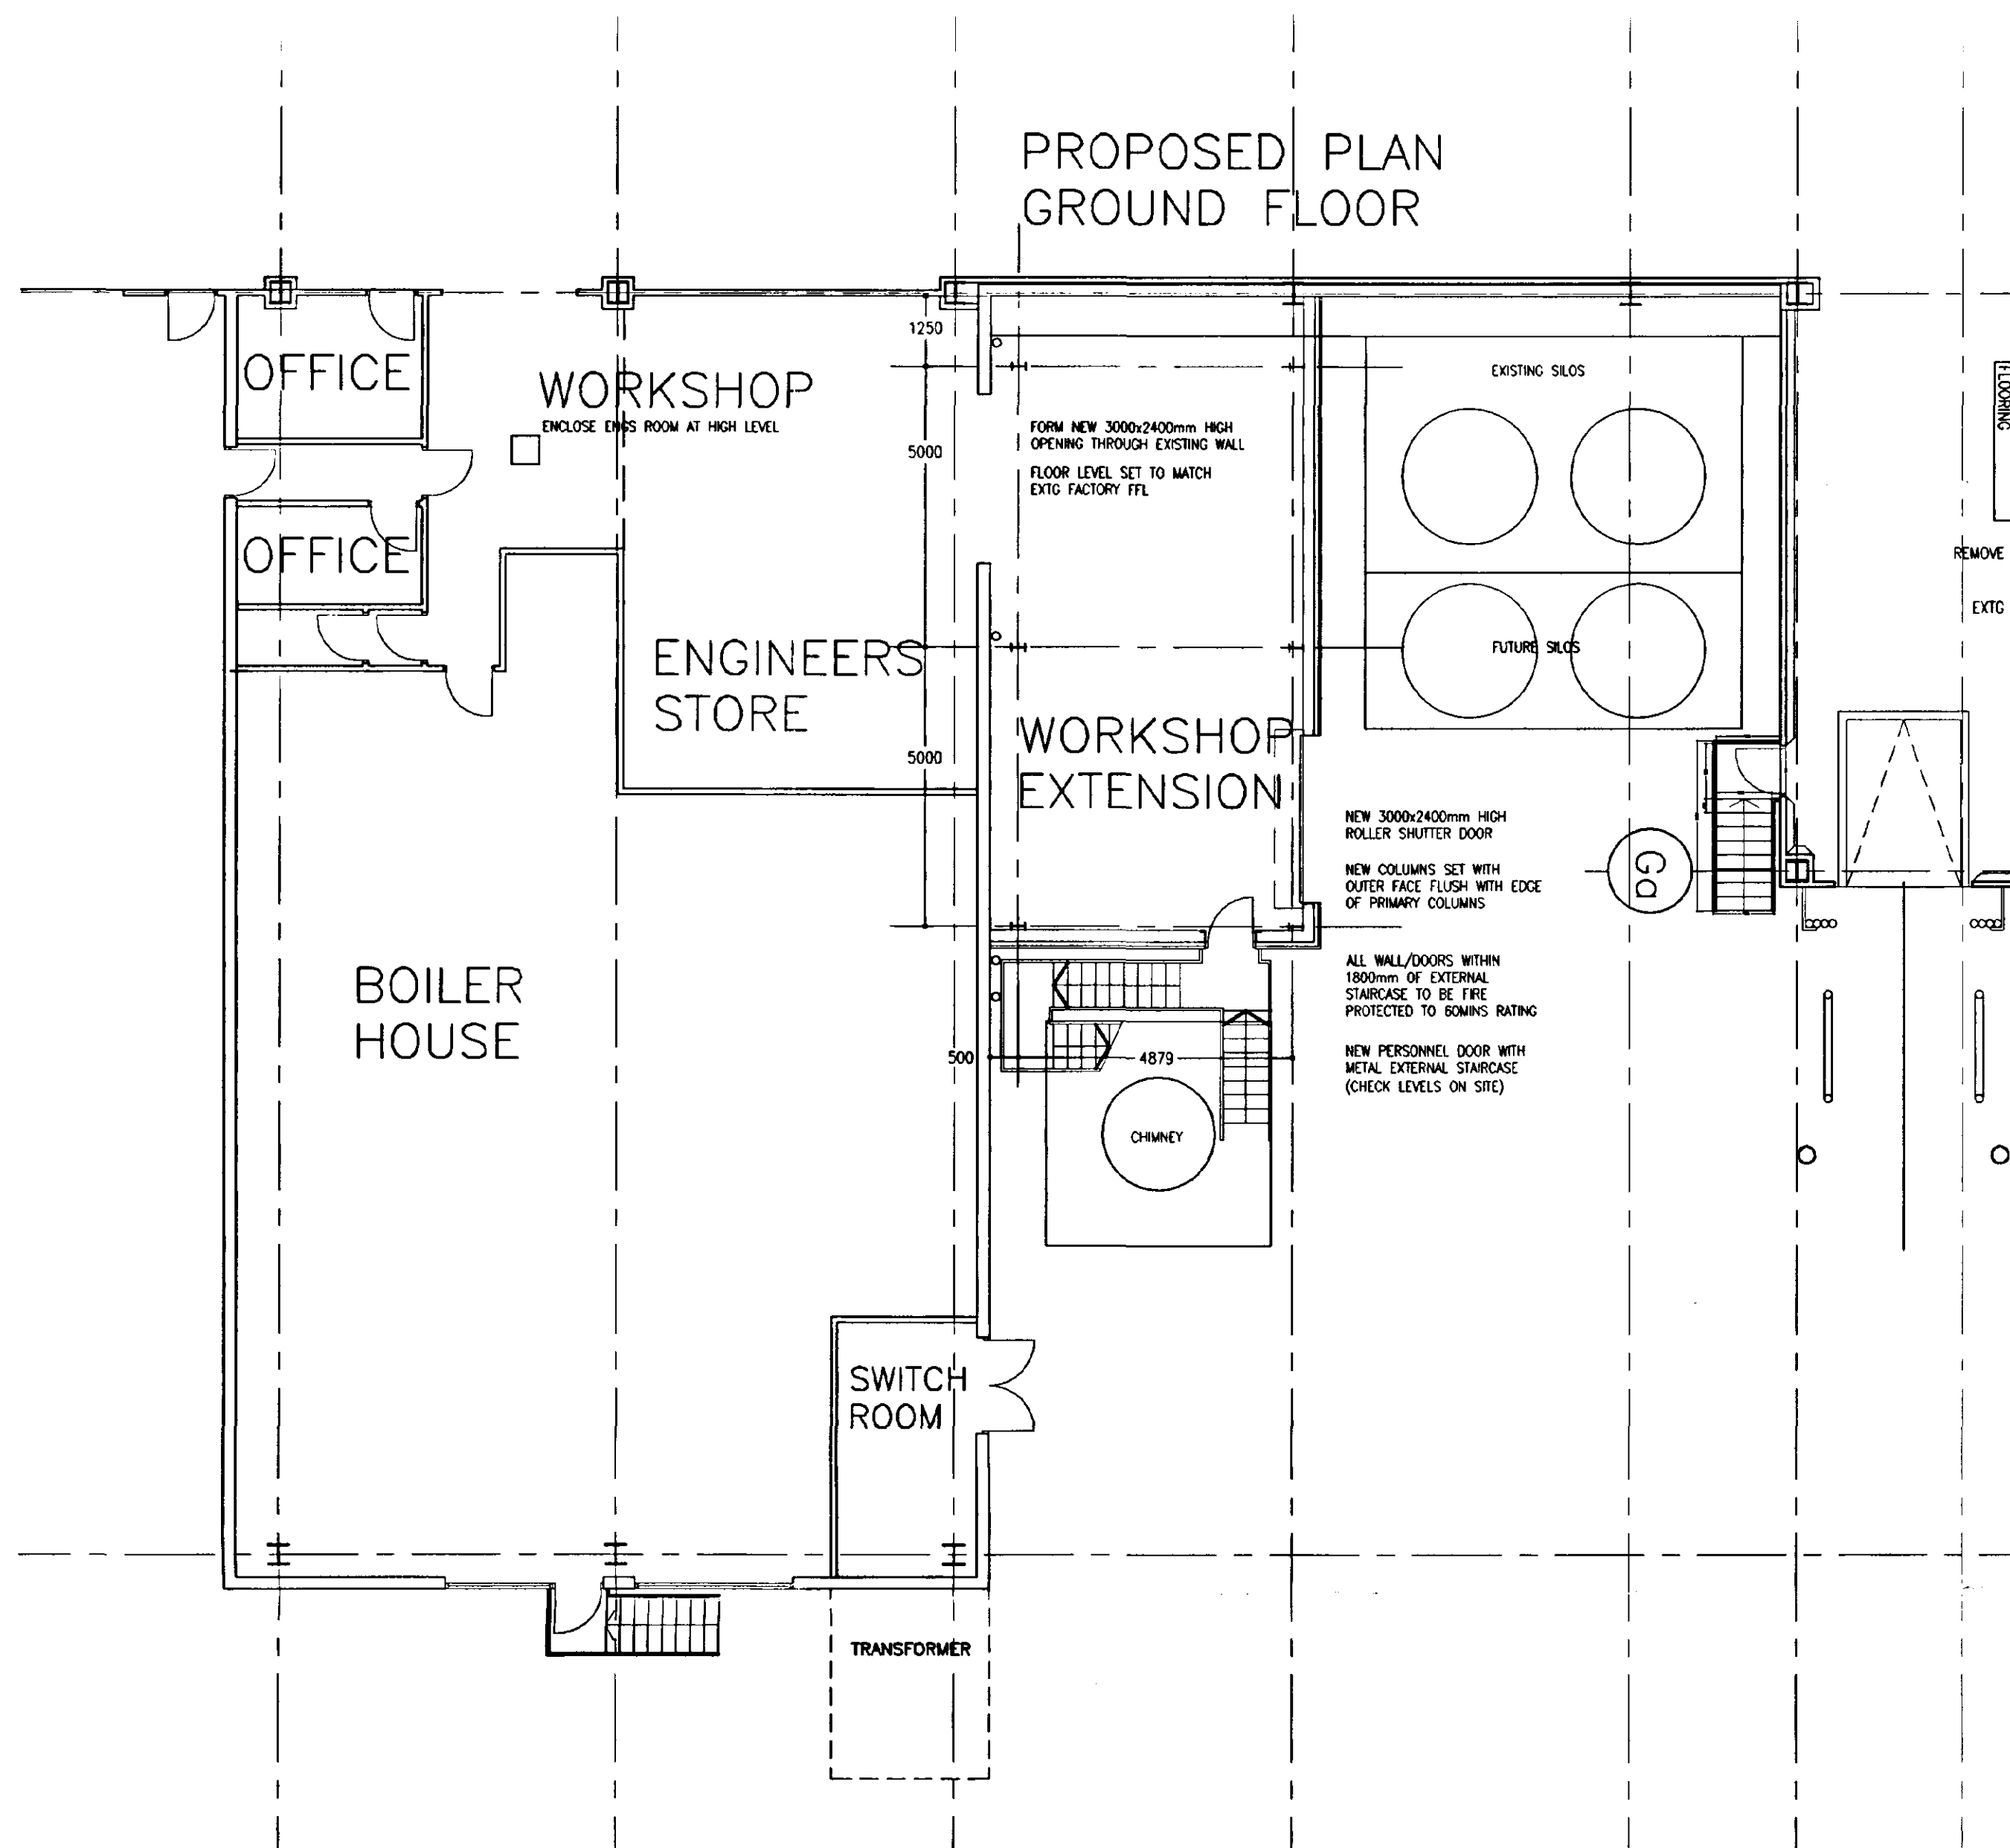

SOUTH HOLLAND DC
HOUSING & PLANNING
18 OCT 2001
Ref: 1220/01

**DETERMINED
PLAN**

NOTES:

Planning Application Issue:
Building Regulations Application Issue:
Tender Issue:
Final Issue:

Checked by:
Checked by:
Checked by:
Checked by:

REVISIONS:

A: STAIRCASES AMENDED. NEW EXTERNAL STAIRCASE DRAWN. NOTE ADDED. SEP 2001 003
B: EXISTING BOILER HOUSE END WALL UPDATED. OCT 2001 003

C:
D:
E:
F:
G:
H:
J:
K:
L:
M:

MEAT PRODUCTS FACTORY - CORPORATE DEVELOPMENTS	
ADAMS PORK PRODUCTS LTD	
FULNEY LANE SPALDING	
ENGINEERS WORKSHOP EXTENSION	
PETER HADDON AND PARTNERS architects	
00 Ref: GAS01	Date: SEP 2001
Scale: 1/100	Drawn: OCB
3179/1	B

The Old Rectory, Rectory Lane, Milton Malsor
Northampton NN7 3AQ
Tel: 01604 858916 Fax: 01604 859123
e-mail: mol@peter-haddon.com

COPYRIGHT RESERVED
Do not scale. Dimensions to be checked on site.
Discrepancies to be reported before proceeding.