




DO NOT SCALE THIS DRAWING. THE CONTRACTOR IS DEEMED TO HAVE CHECKED ALL DIMENSIONS ON SITE AND REPORT ANY DISCREPANCIES TO OGLESBY & LIMB LTD. THE CONTENTS OF THIS DRAWING ARE COVERED BY COPYRIGHT AND REMAIN THE PROPERTY OF OGLESBY & LIMB LTD. WRITTEN APPROVAL MUST BE OBTAINED FROM OGLESBY & LIMB LTD PRIOR TO DUPLICATION OR REPRODUCTION OF THIS DRAWING OR ITS CONTENTS. ANY DIMENSIONS NOT SHOWN ARE TO BE CHECKED AND AGREED WITH OGLESBY & LIMB LTD.

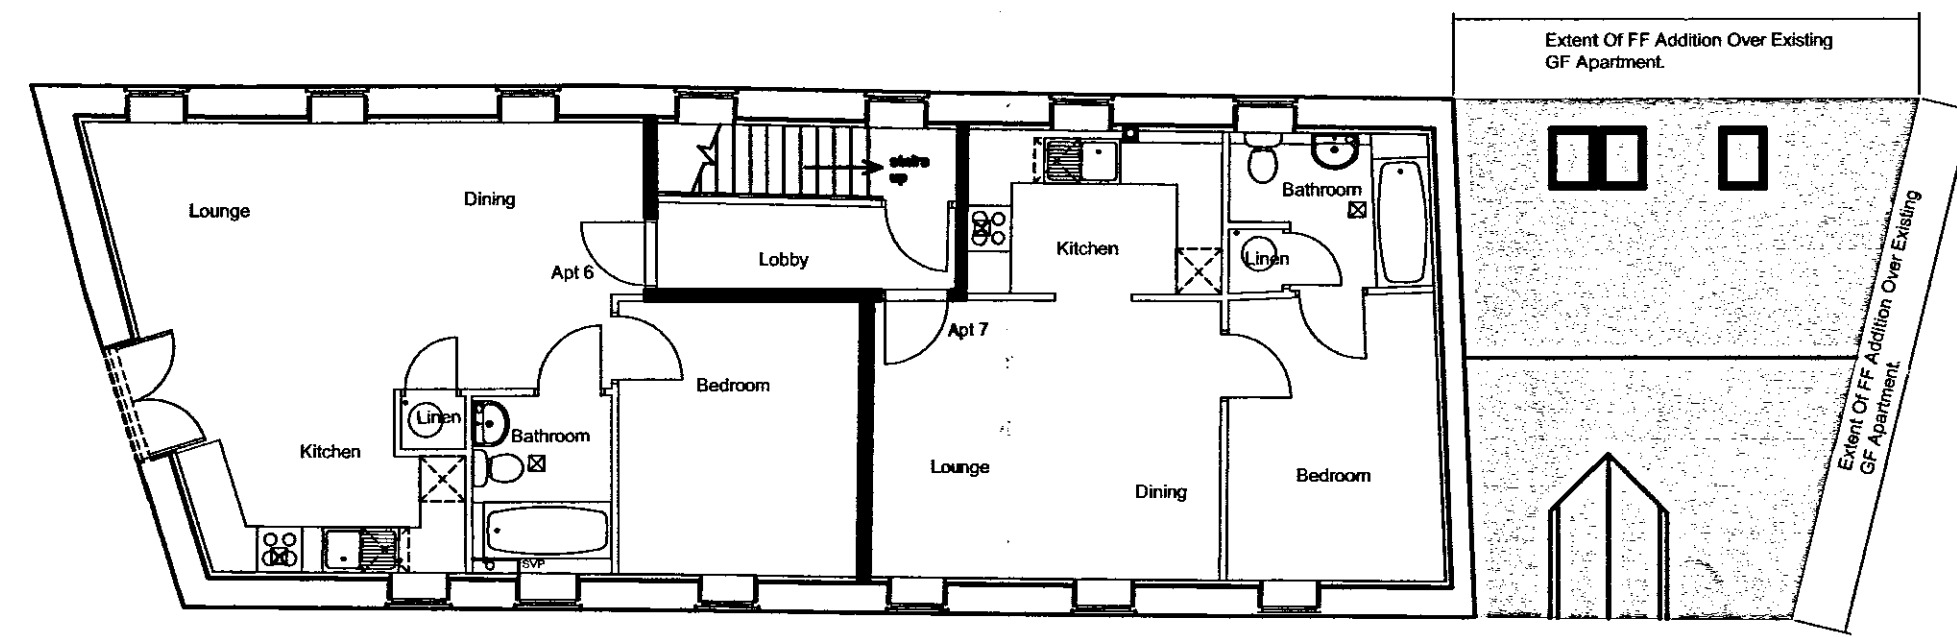


SECOND FLOOR PLAN

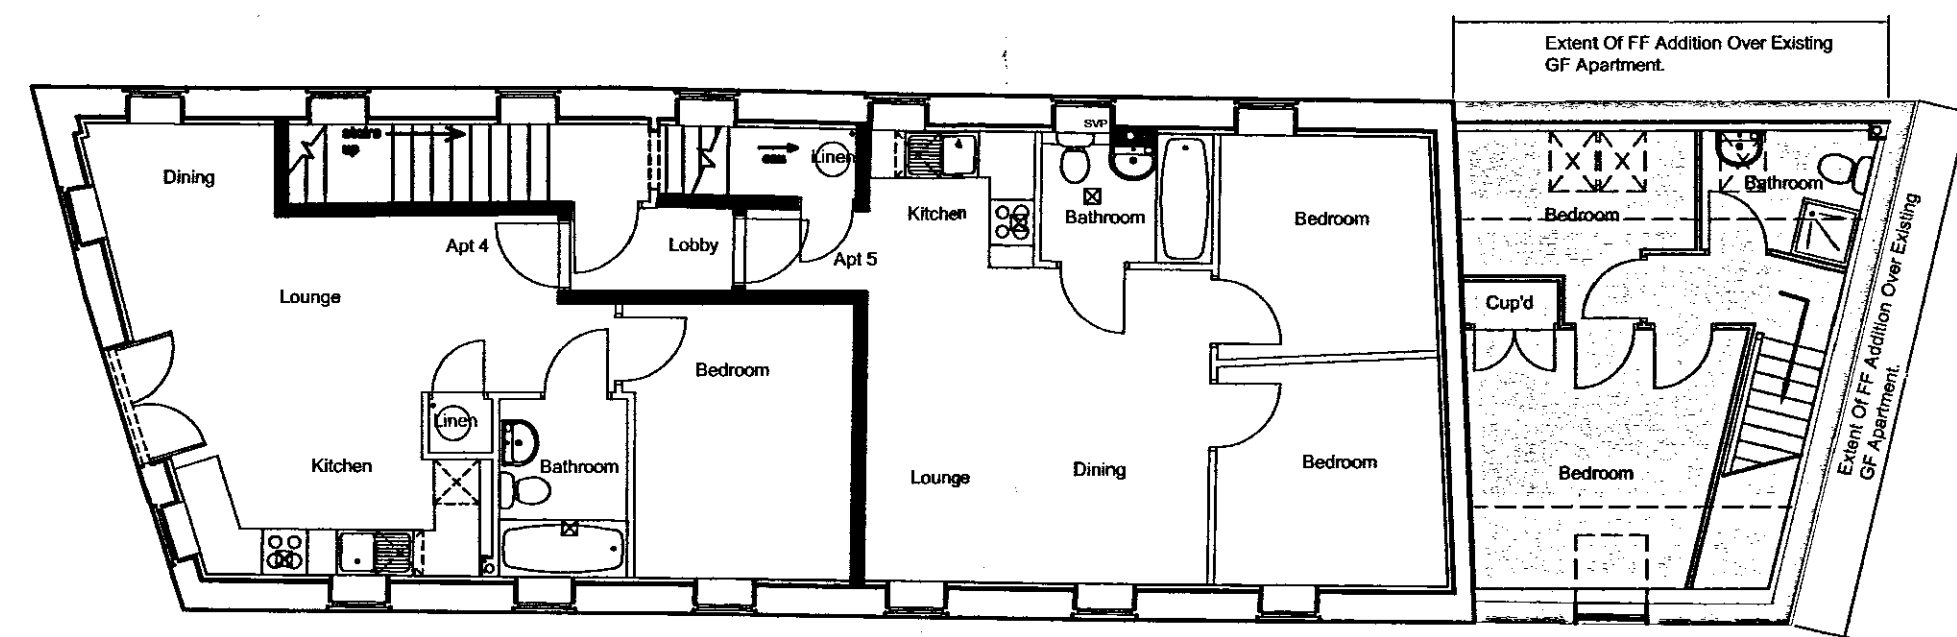


FIRST FLOOR PLAN

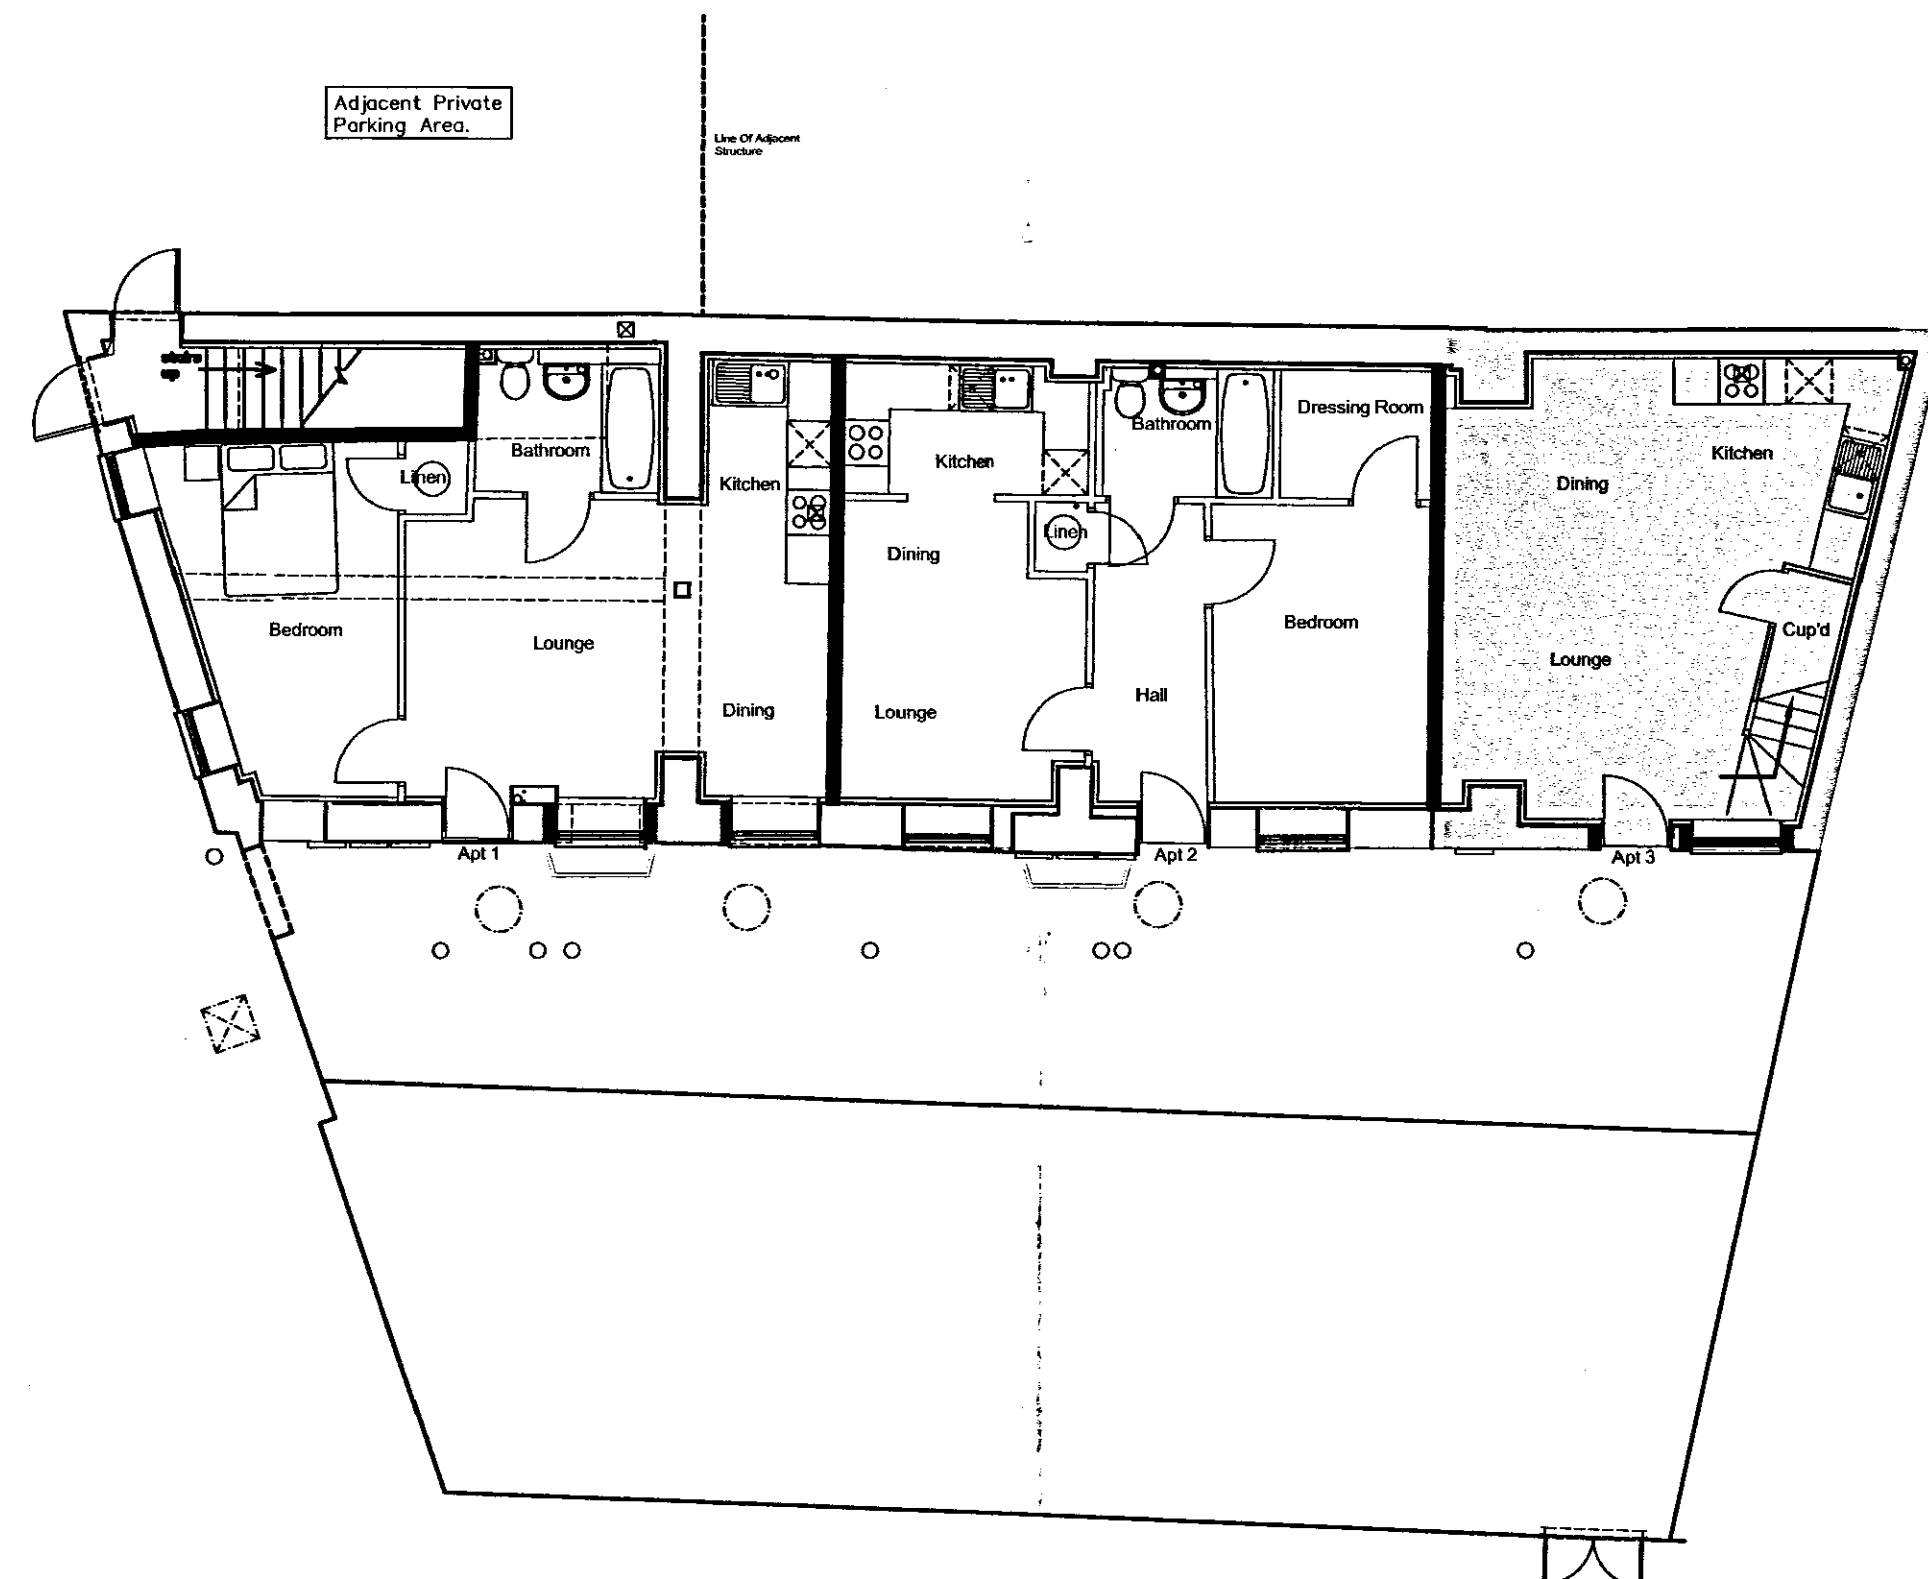


GROUND FLOOR PLAN

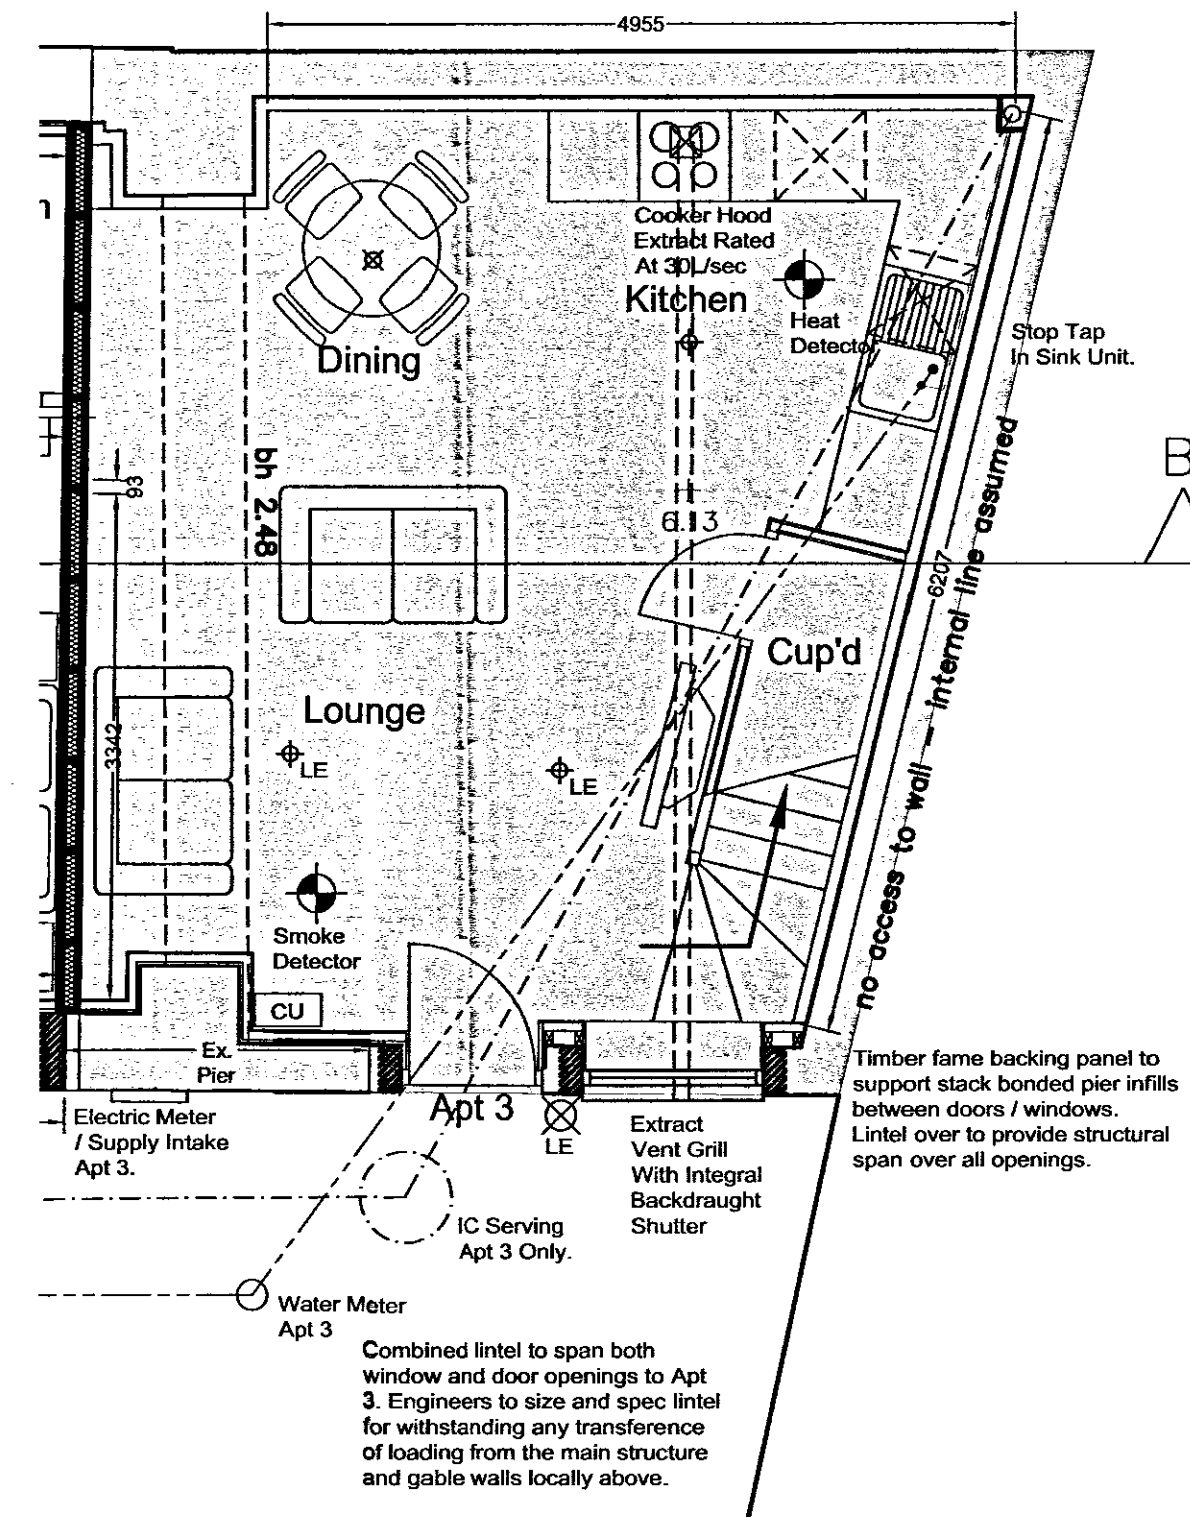

Apartment Ground Floor Plan As Proposed

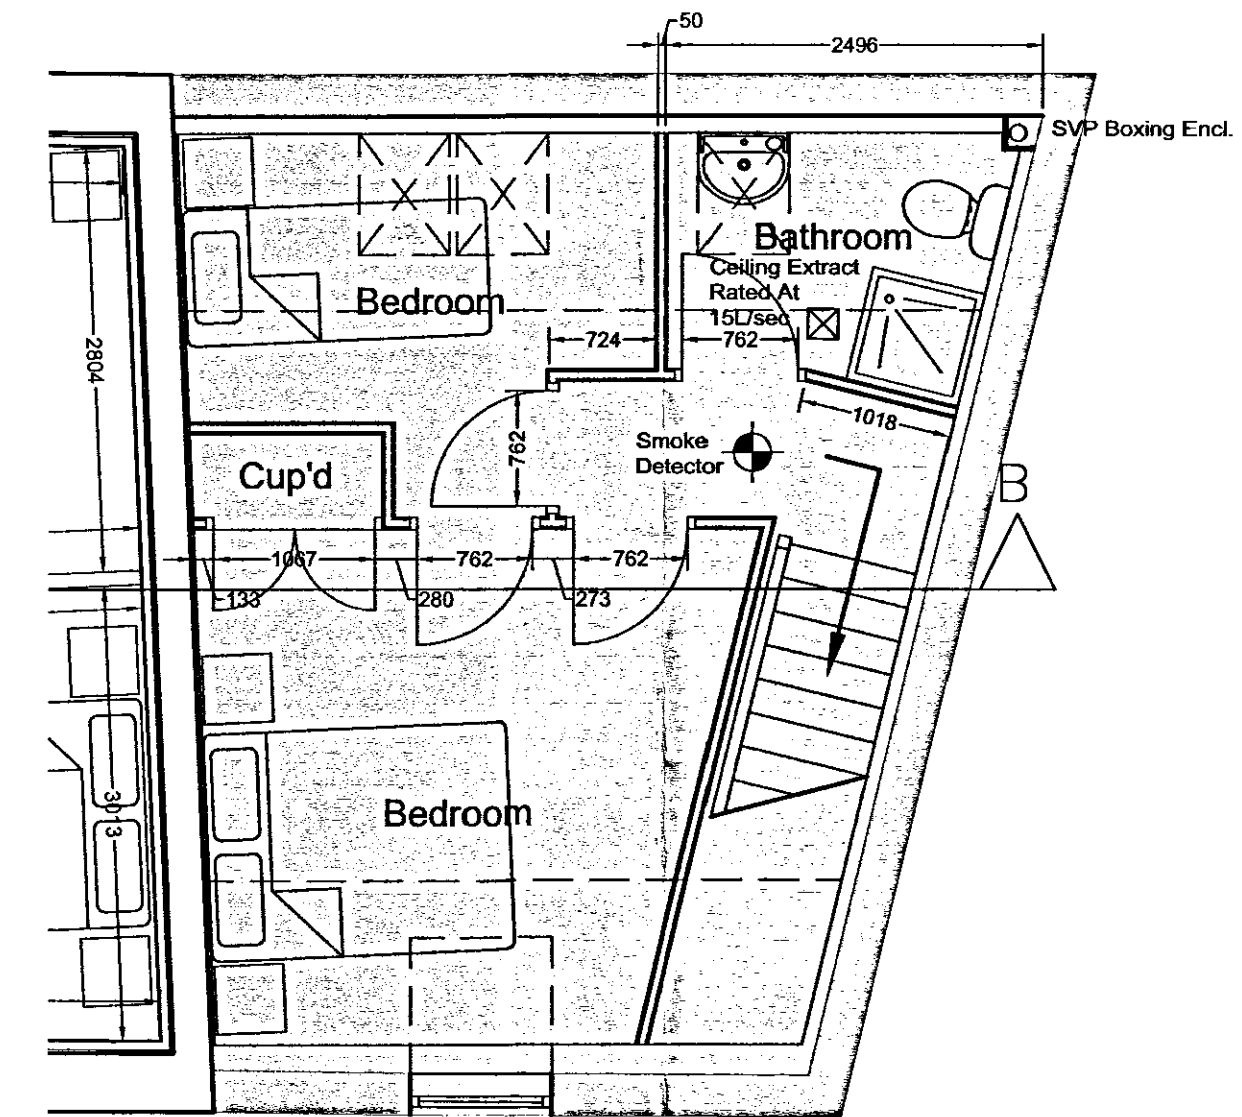

Apartment First Floor Plan As Proposed

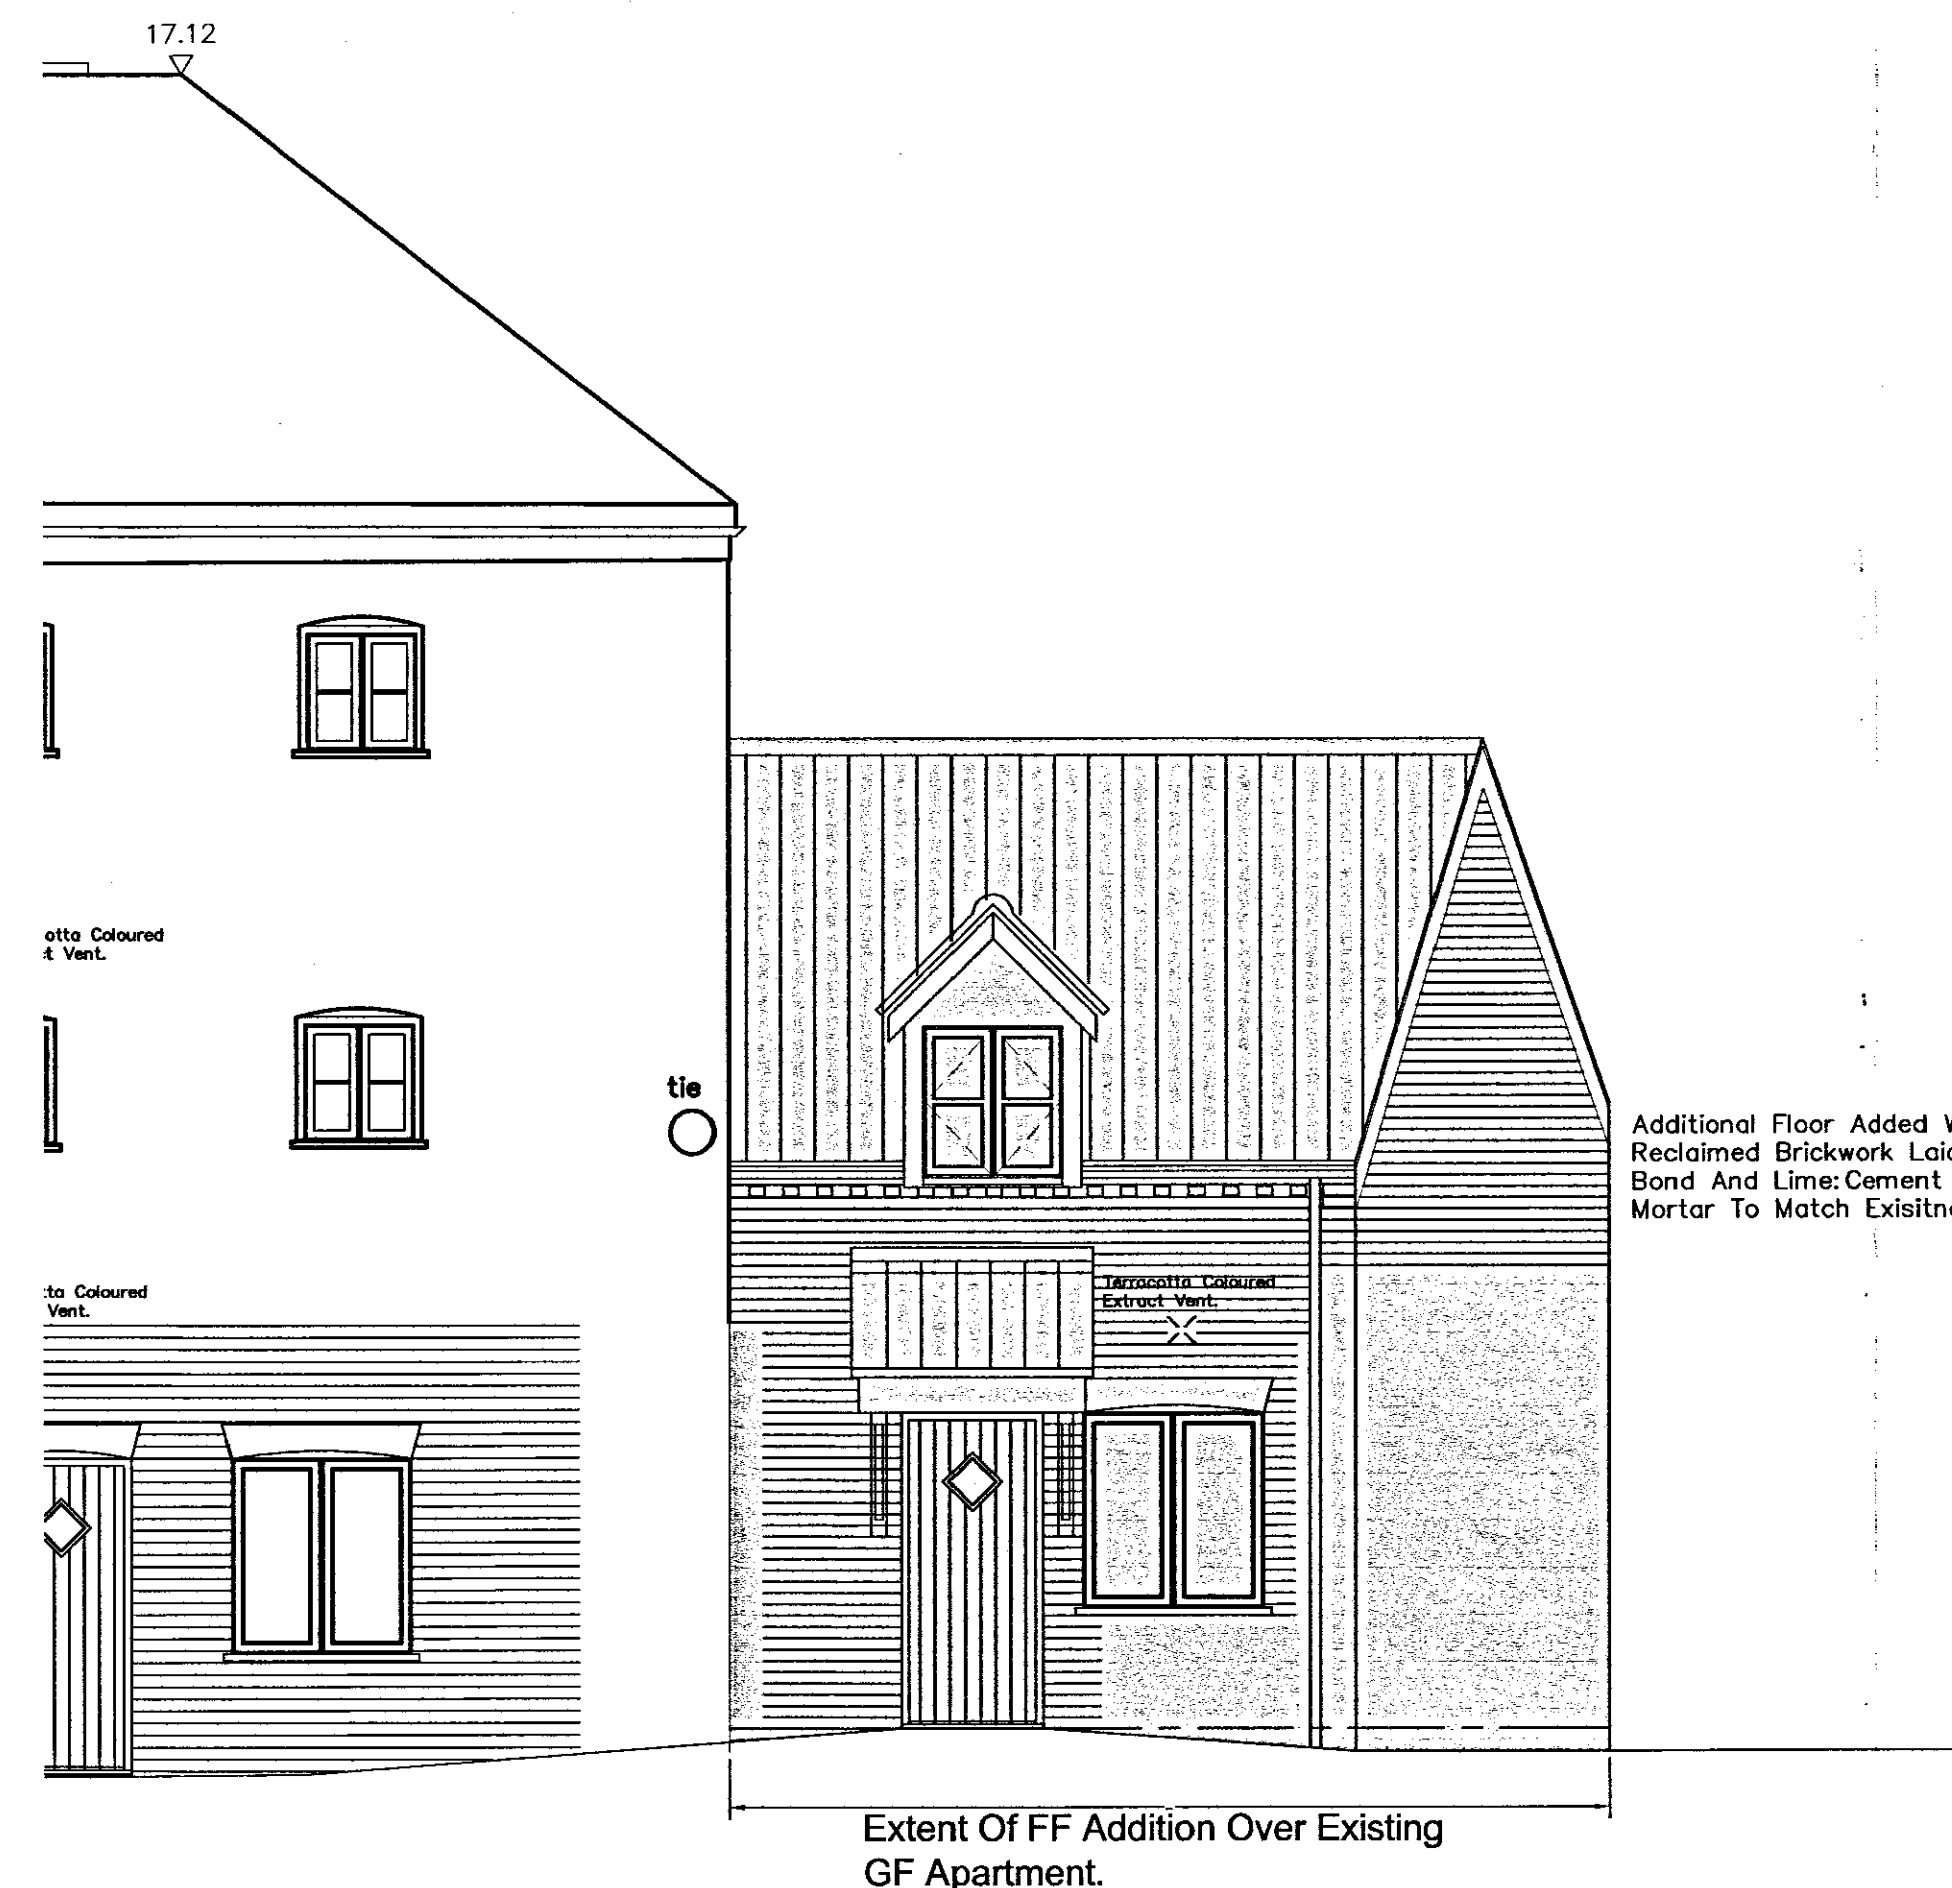

Front Elevation Of End Apartment - (Scale - 1to50)

SHDC
Planning & Development
10 SEP 2007
Ref: 1222/07

Additional Floor Added With
Reclaimed Brickwork Laid In
Bond And Lime Cement
Mortar To Match Existing.

DETERMINED
PLAN

Oglesby & Limb Ltd
Chartered Architects
and Building Surveyors
67 London Road
Newark, Notts
NG24 1RZ
Tel: 01636 702030
Fax: 01636 703740
e-mail: design@o-ltd.co.uk
49 High Street
Boston, Lincs
PE21 8SP
Tel: 01205 364795
Fax: 01205 310842

Client:

Inntact Properties

Project:

The Proposed Alteration Of
1 Apt To A Split Level
Apartment,
Bedford Place, Spalding.

Drawing Title:

Proposed Planning
Elevations As Proposed.

Date: Sept'07 Scale: 1:100+1:50
Drawn by: CLS Checked by: AJO

Drawing Number: A0690 - P1 Rev: