



DO NOT SCALE THIS DRAWING. THE CONTRACTOR IS DEEMED TO HAVE CHECKED ALL DIMENSIONS ON SITE AND REPORT ANY DISCREPANCIES TO OGLESBY & LIMB LTD. THE CONTENTS OF THIS DRAWING ARE COVERED BY COPYRIGHT AND REMAIN THE PROPERTY OF OGLESBY & LIMB LTD. WRITTEN APPROVAL MUST BE OBTAINED FROM OGLESBY & LIMB LTD PRIOR TO DUPLICATION OR REPRODUCTION OF THIS DRAWING OR ITS CONTENTS. ANY DIMENSIONS NOT SHOWN ARE TO BE CHECKED AND AGREED WITH OGLESBY & LIMB LTD.

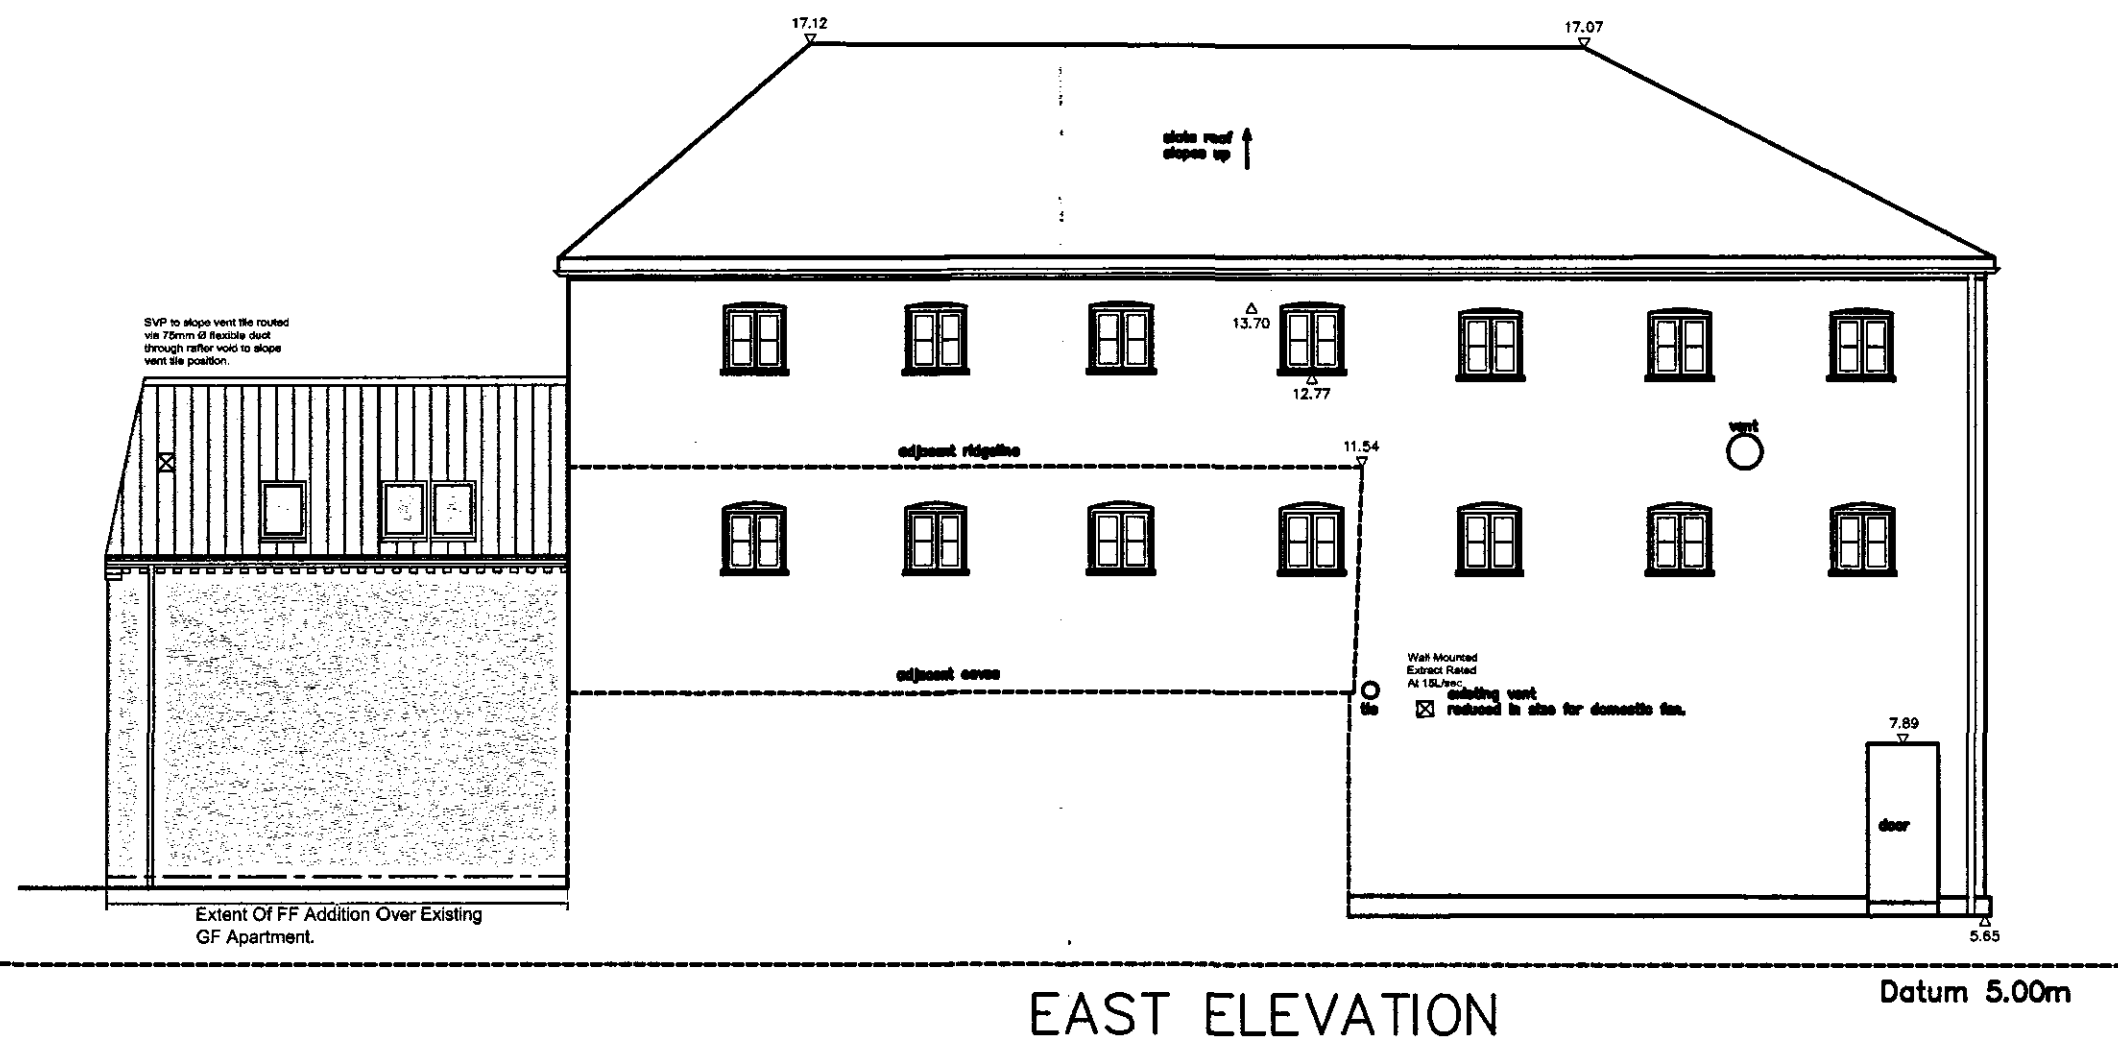


EAST ELEVATION

Datum 5.00m

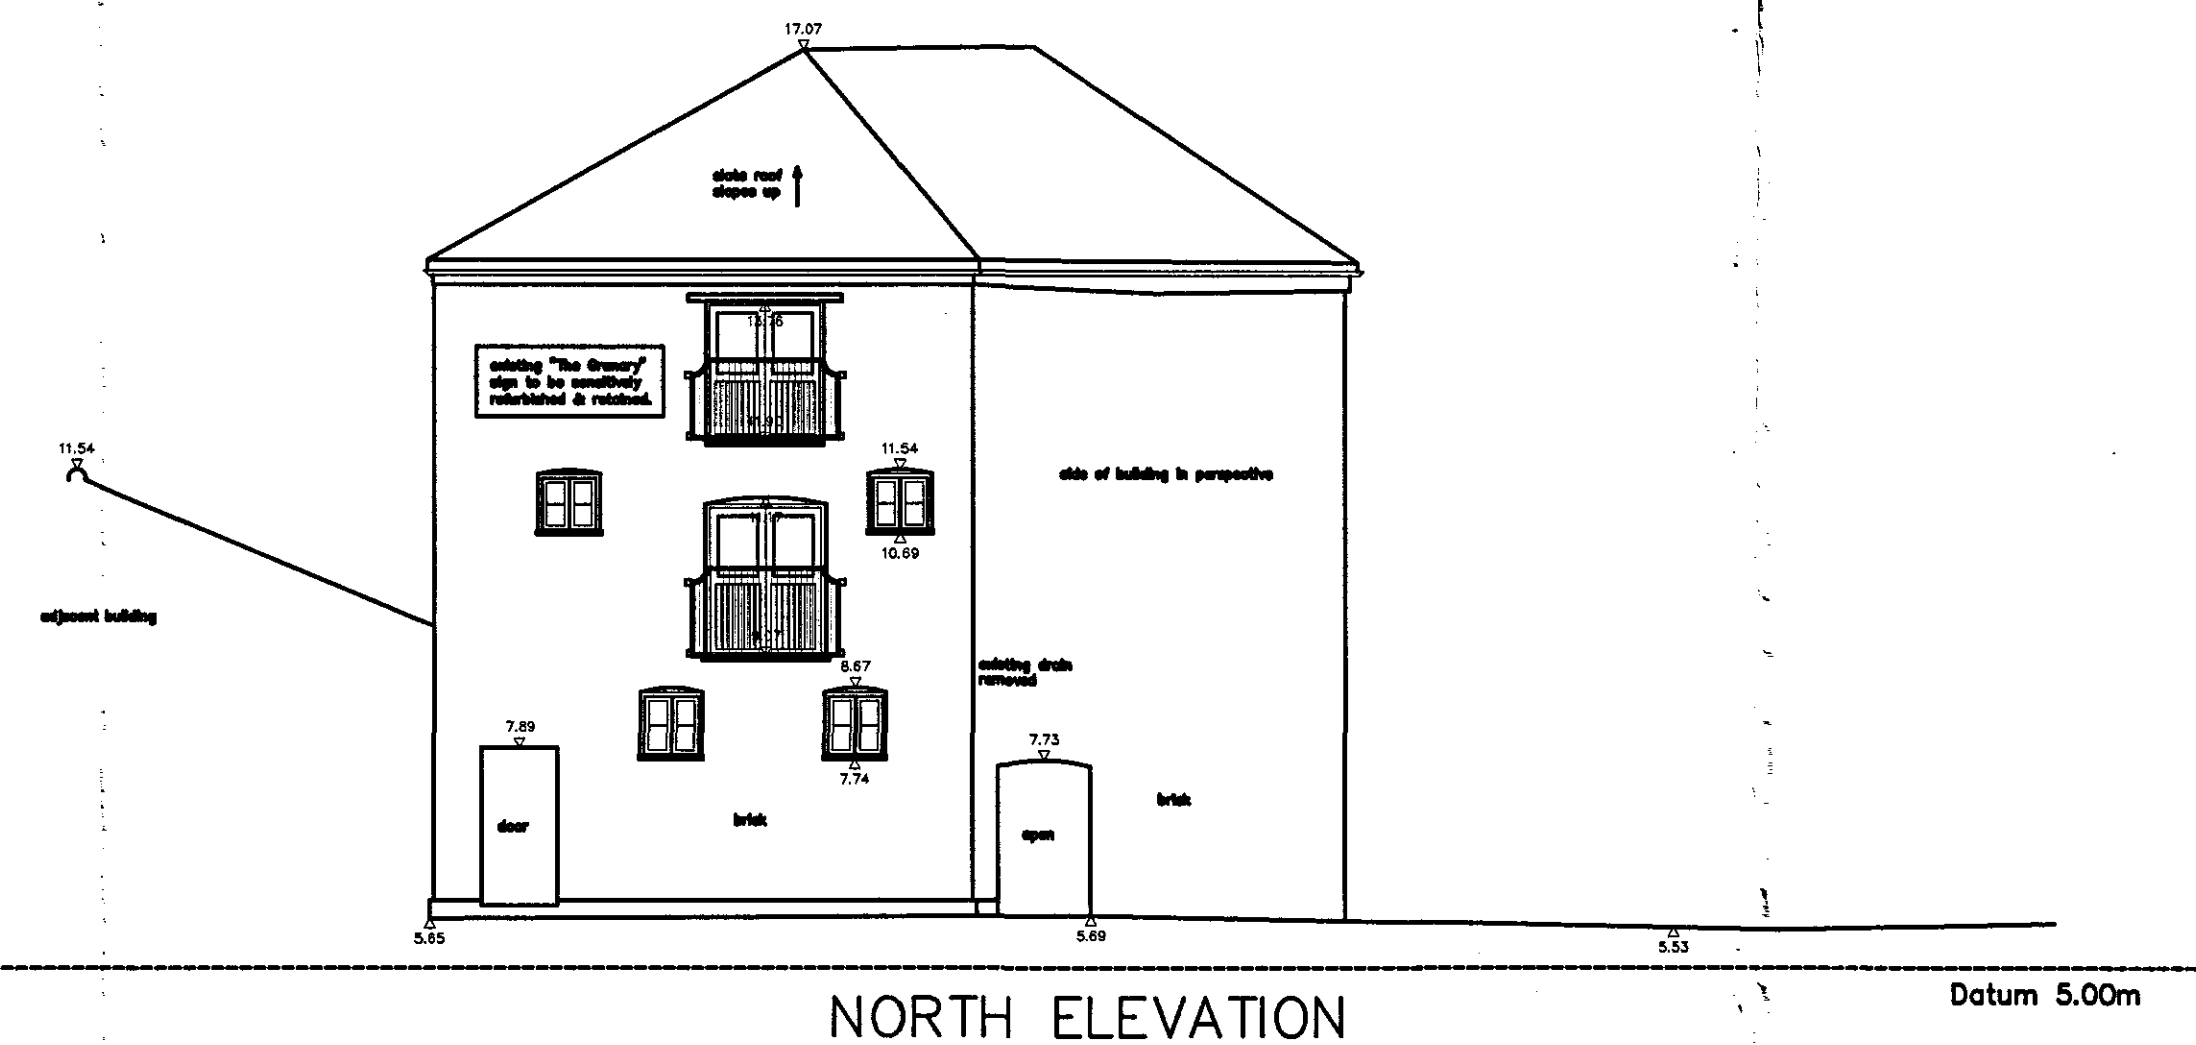


NORTH ELEVATION

Datum 5.00m

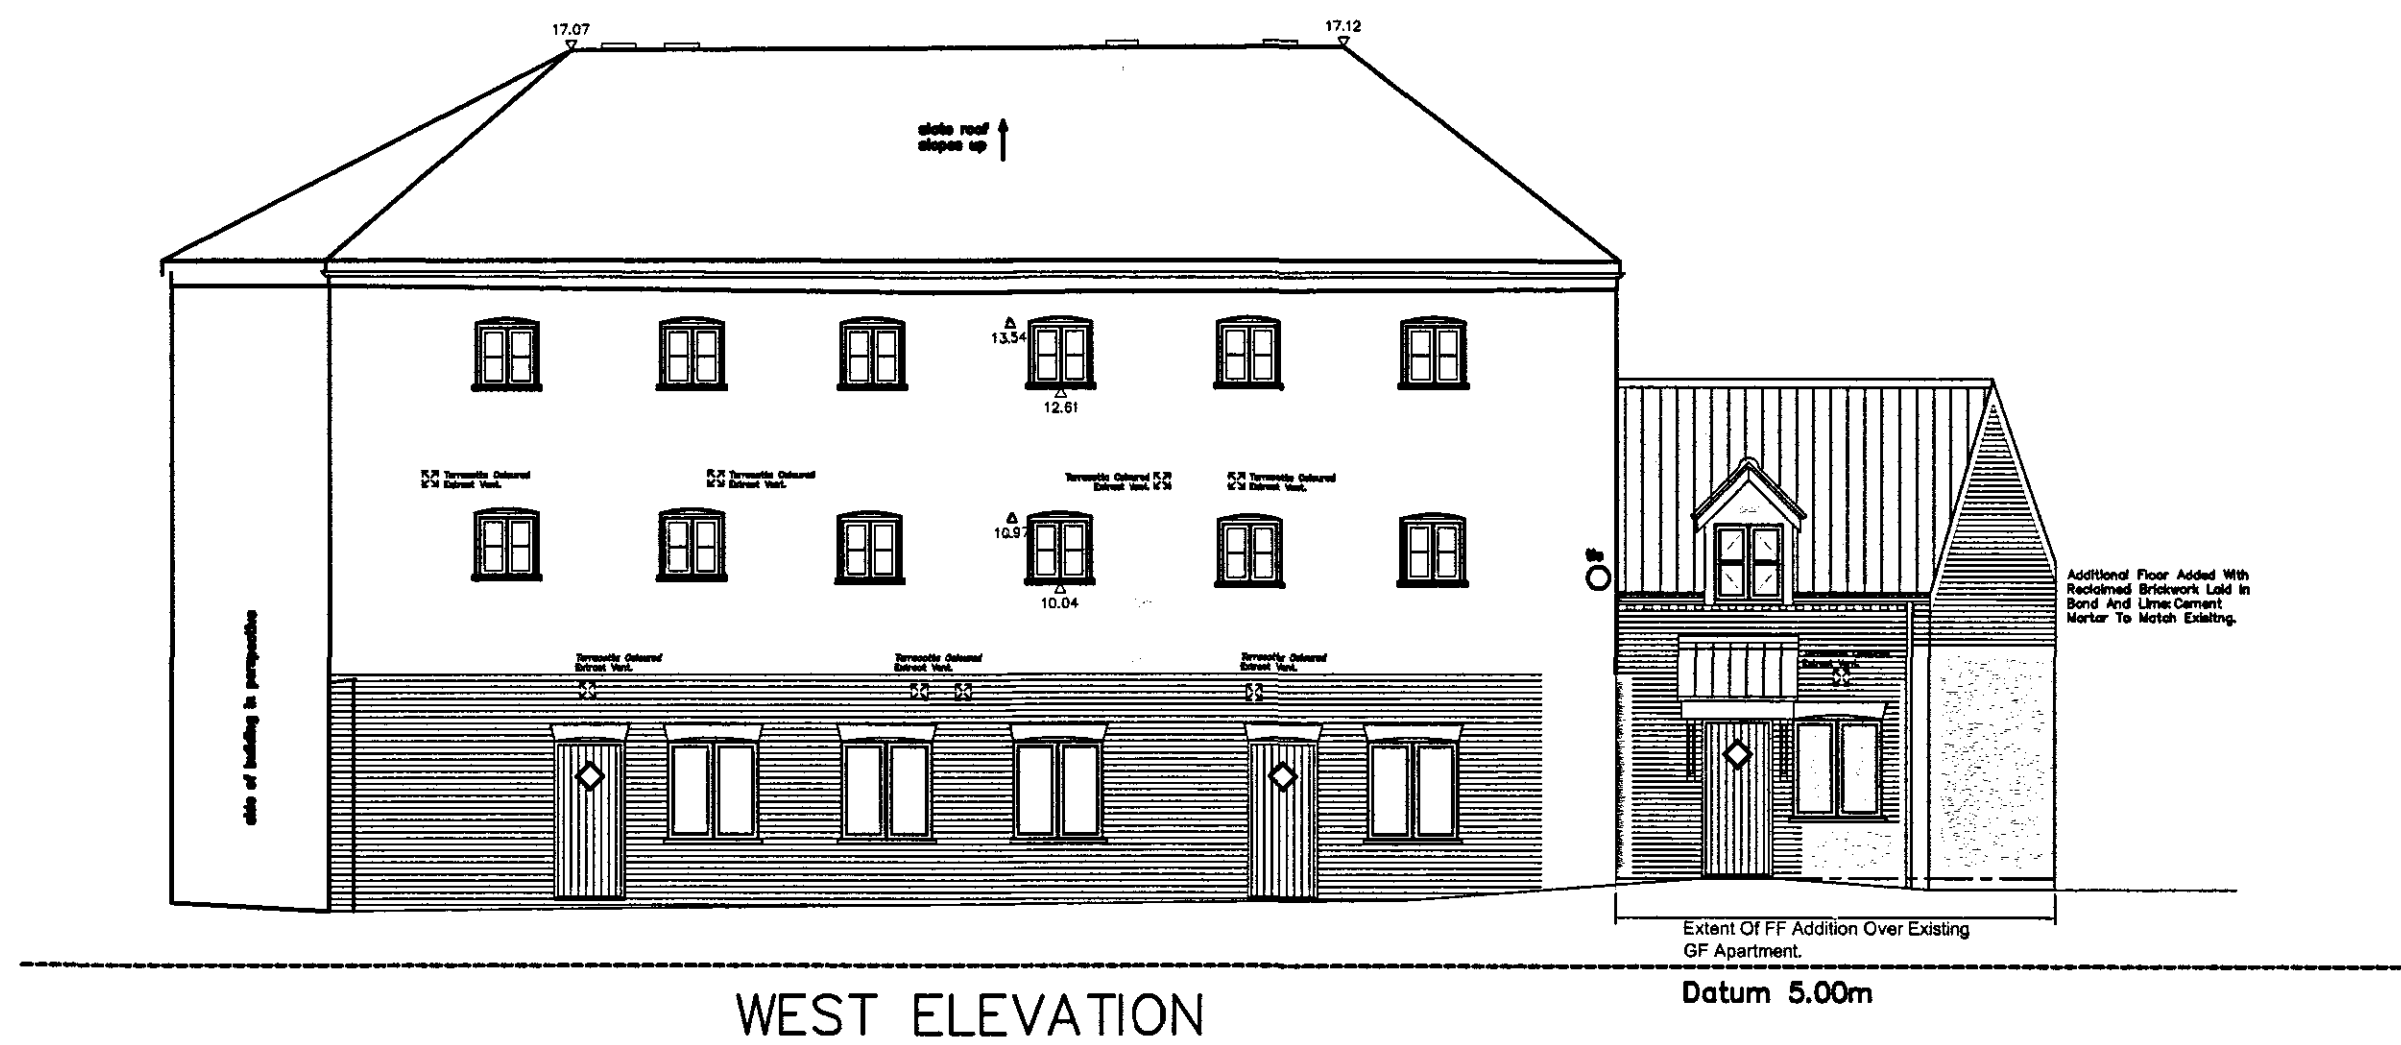

WEST ELEVATION

Datum 5.00m

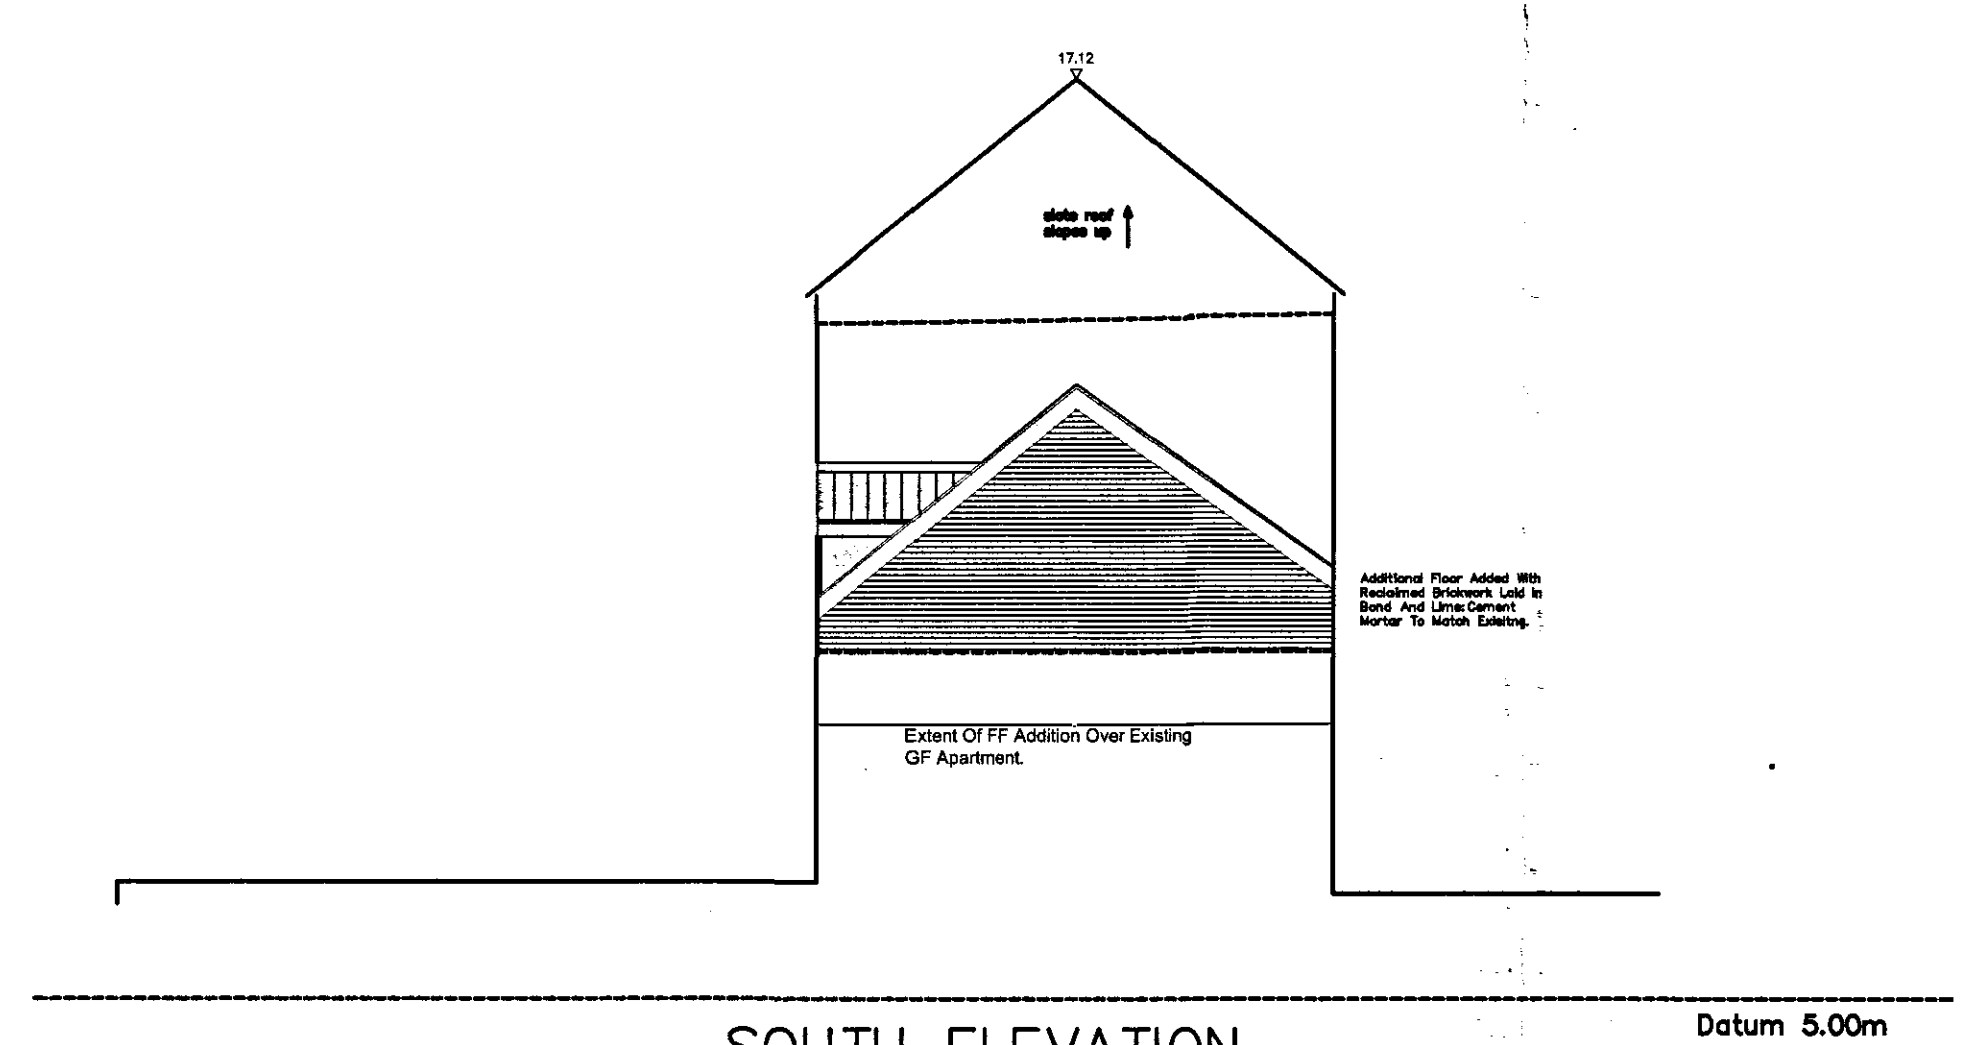

SOUTH ELEVATION

Datum 5.00m

SHDC
Planning & Development
10 SEP 2007
Ref: 1222107

DETERMINED
PLAN

Oglesby & Limb Ltd
Chartered Architects
and Building Surveyors
67 London Road
Newark, Notts
NG24 1RZ
Tel: 01636 702630
Fax: 01636 703740
e-mail: design@o-l-ltd.co.uk
49 High Street
Boston, Lincs
PE21 8SP
Tel: 01205 364795
Fax: 01205 310842

Client:
Inntact Properties

Project:
**The Proposed Alteration Of
1 Apt To A Split Level
Apartment,
Bedford Place, Spalding.**

Drawing Title:
**Proposed Planning
Elevations As Proposed.**

Date: **June'07** Scale: **1:100**
Drawn by: **CLS** Checked by: **AJO**

Drawing Number: **A0690 - P2** Rev: