



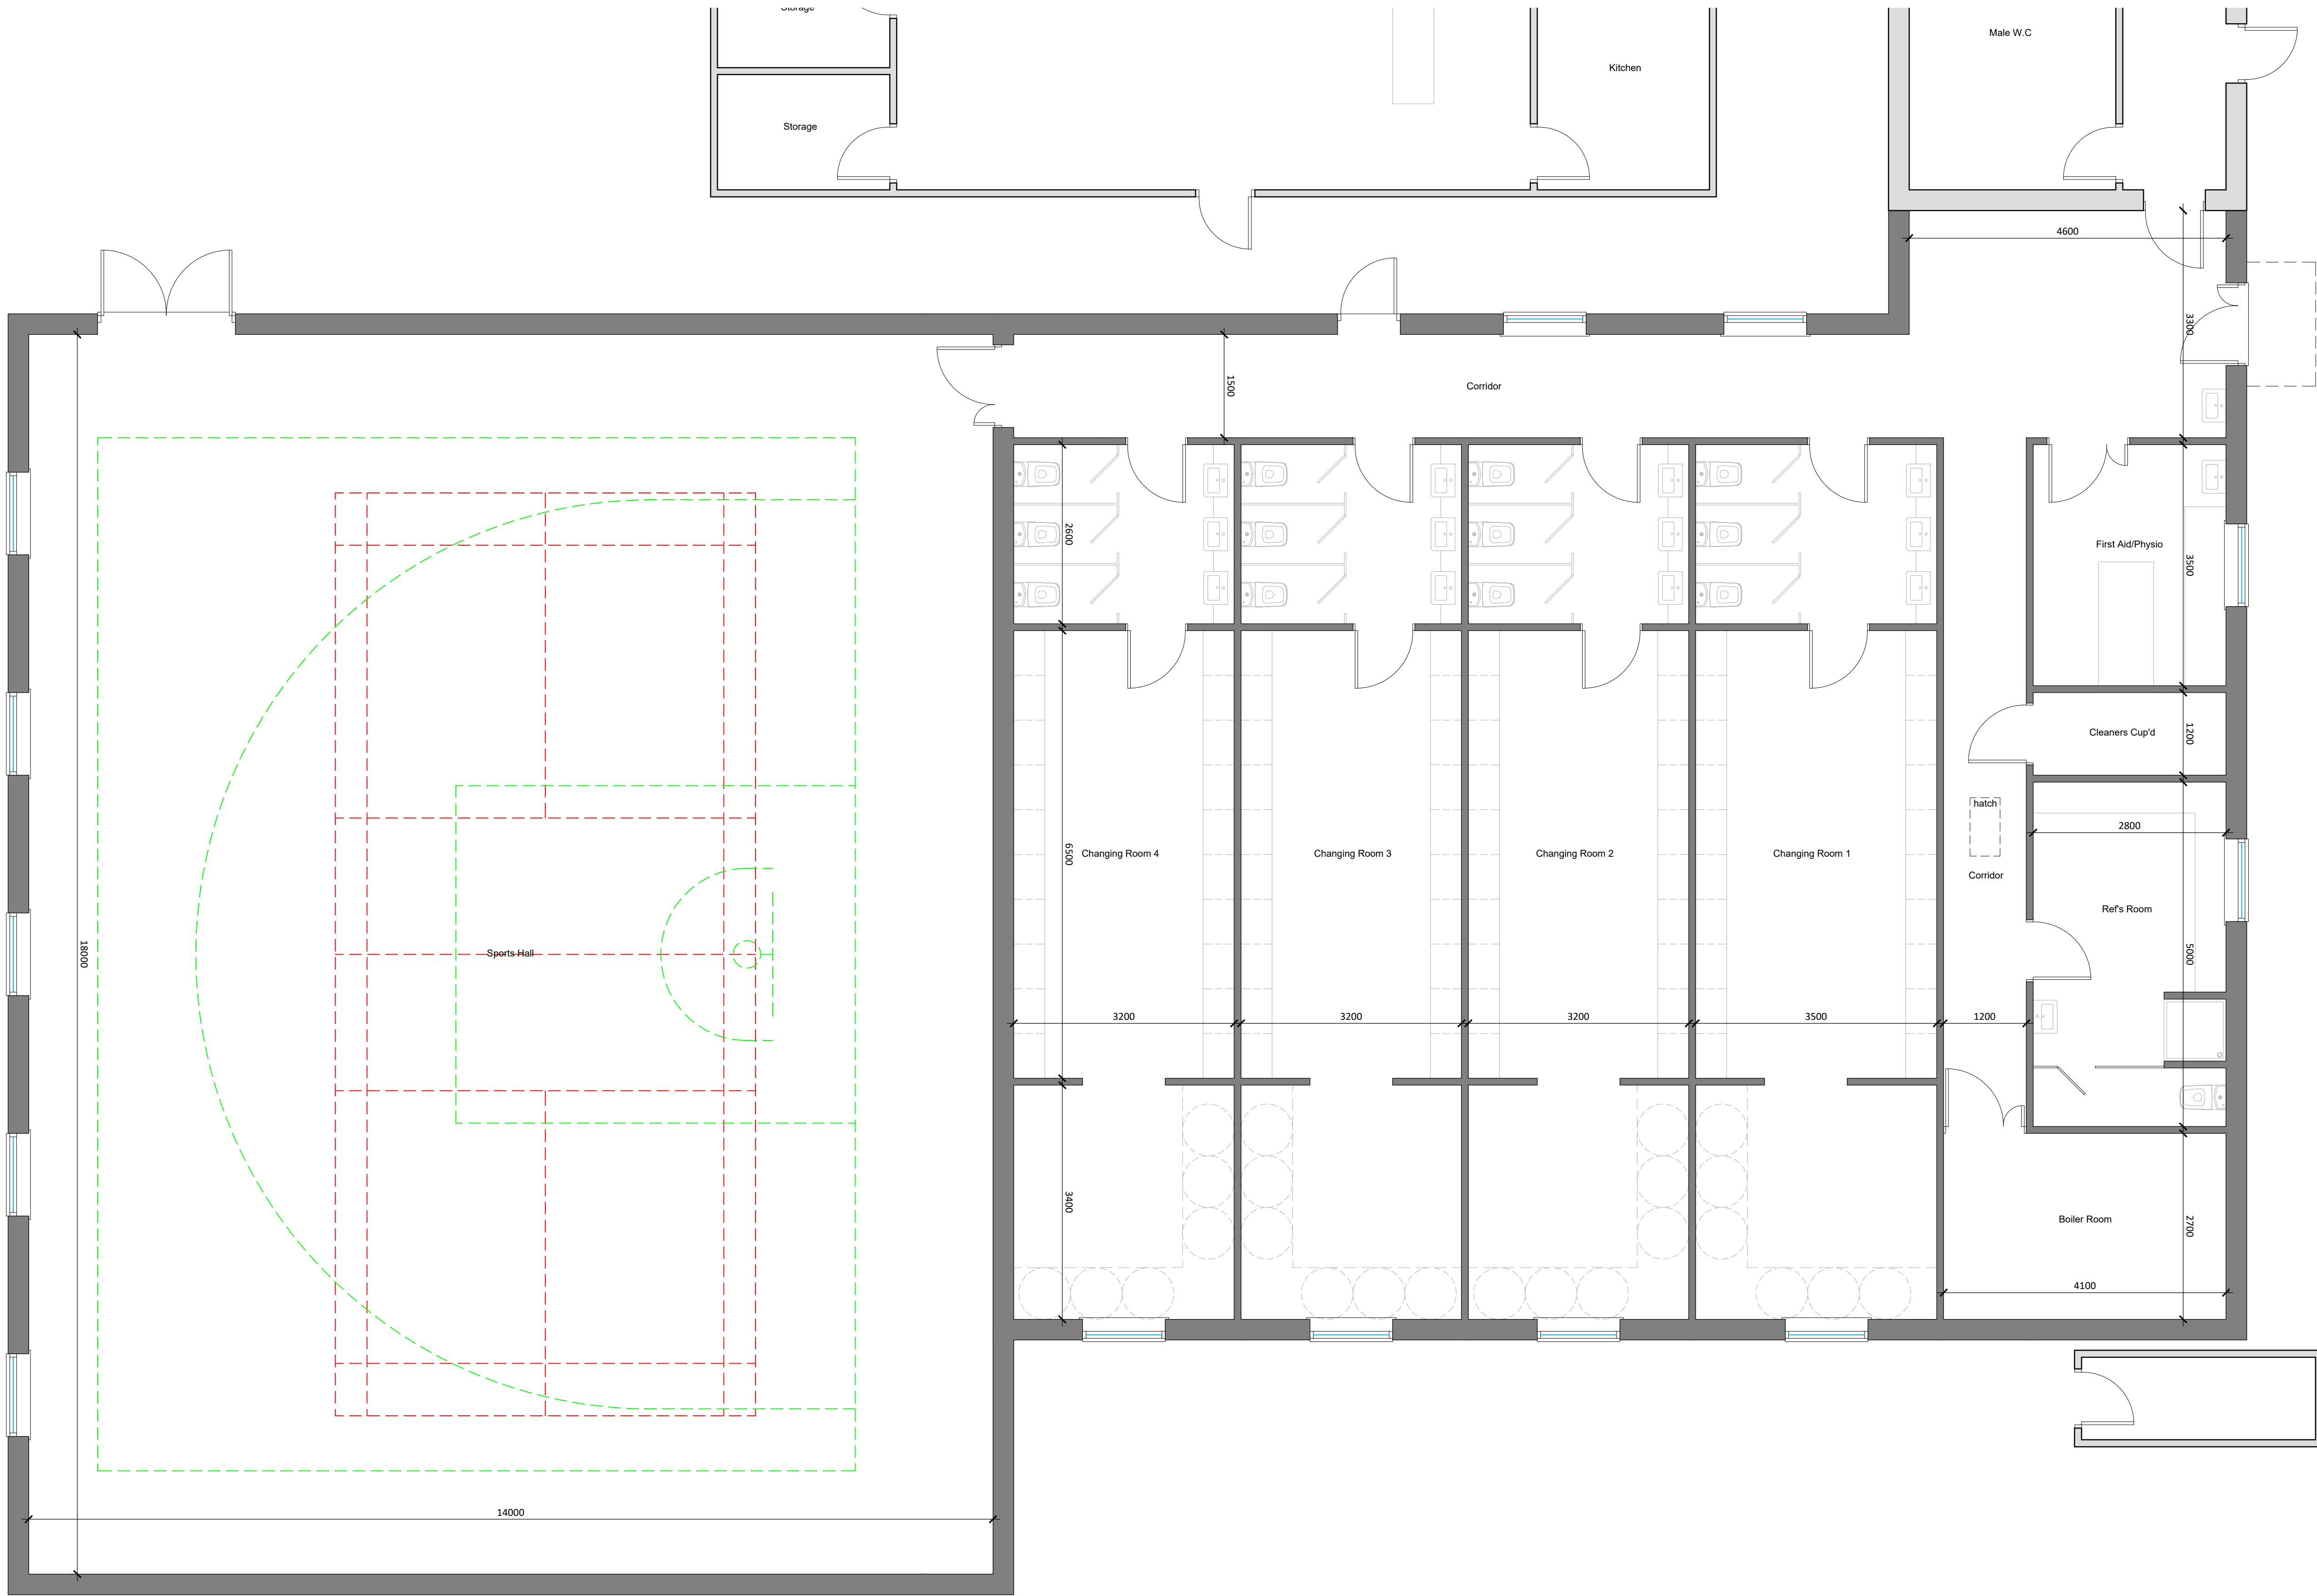

Proposed Layout  
Scale 1:50

|      |                            |          |
|------|----------------------------|----------|
| REV. | DESCRIPTION                | DATE     |
| B    | Minor amendments to scheme | Oct 2021 |
| A    | Sports hall added          | Sep 2021 |

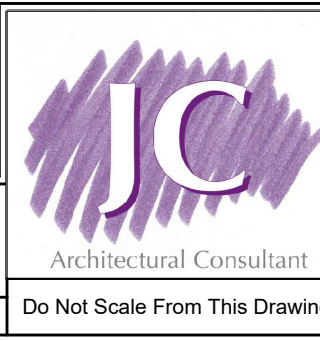

**PROJECT:**  
SRFC CHANGING ROOMS EXTENSION

**DRAWING:**  
PROPOSED FLOOR PLAN

**SIZE:** A1 **CLIENT:** SRFC

**SCALE:** as labelled **DRAWN BY:** JC **DATE:** 0281/21/02B

DESCRIPTION:  
EXTENSION TO EXISTING SRFC CLUBHOUSE FACILITIES AT BRAN BANK NORTH, COWBIT, SPALDING.  
PE12 6AZ.  
DATE: 27/04/2021  
DRAWN BY: CT

NOTES: THIS DRAWING/PROPOSAL INCLUDING ALL ITS CONTENT REMAINS THE PROPERTY OF JC ARCHITECTURAL CONSULTANT. NO UNAUTHORIZED COPYING OR REPRODUCTION IN ANY PART IS PERMITTED WITHOUT OBTAINING PRIOR WRITTEN PERMISSION FROM JC ARCHITECTURAL CONSULTANT. JC ARCHITECTURAL CONSULTANT RESERVES THE RIGHT TO WITHDRAW THIS INFORMATION AT ANY TIME.  
ALL DIMENSIONS ARE TO BE CONFIRMED ON SITE BY CONTRACTOR. ANY DISCREPANCIES ARE TO BE REPORTED TO JC ARCHITECTURAL CONSULTANT IMMEDIATELY.  
THE DESIGN HAS BEEN UNDERTAKEN AS FAR AS POSSIBLE TO AVOID RISKS TO HEALTH AND SAFETY OR TO REDUCE AND CONTROL THE EFFECTS OF ANY UNAVOIDABLE RISK. ANY RELEVANT INFORMATION REGARDING RISKS WHICH ARE NOT ABLE TO BE ELIMINATED WILL BE INCLUDED WITHIN THE PROJECT HEALTH AND SAFETY FILE.