


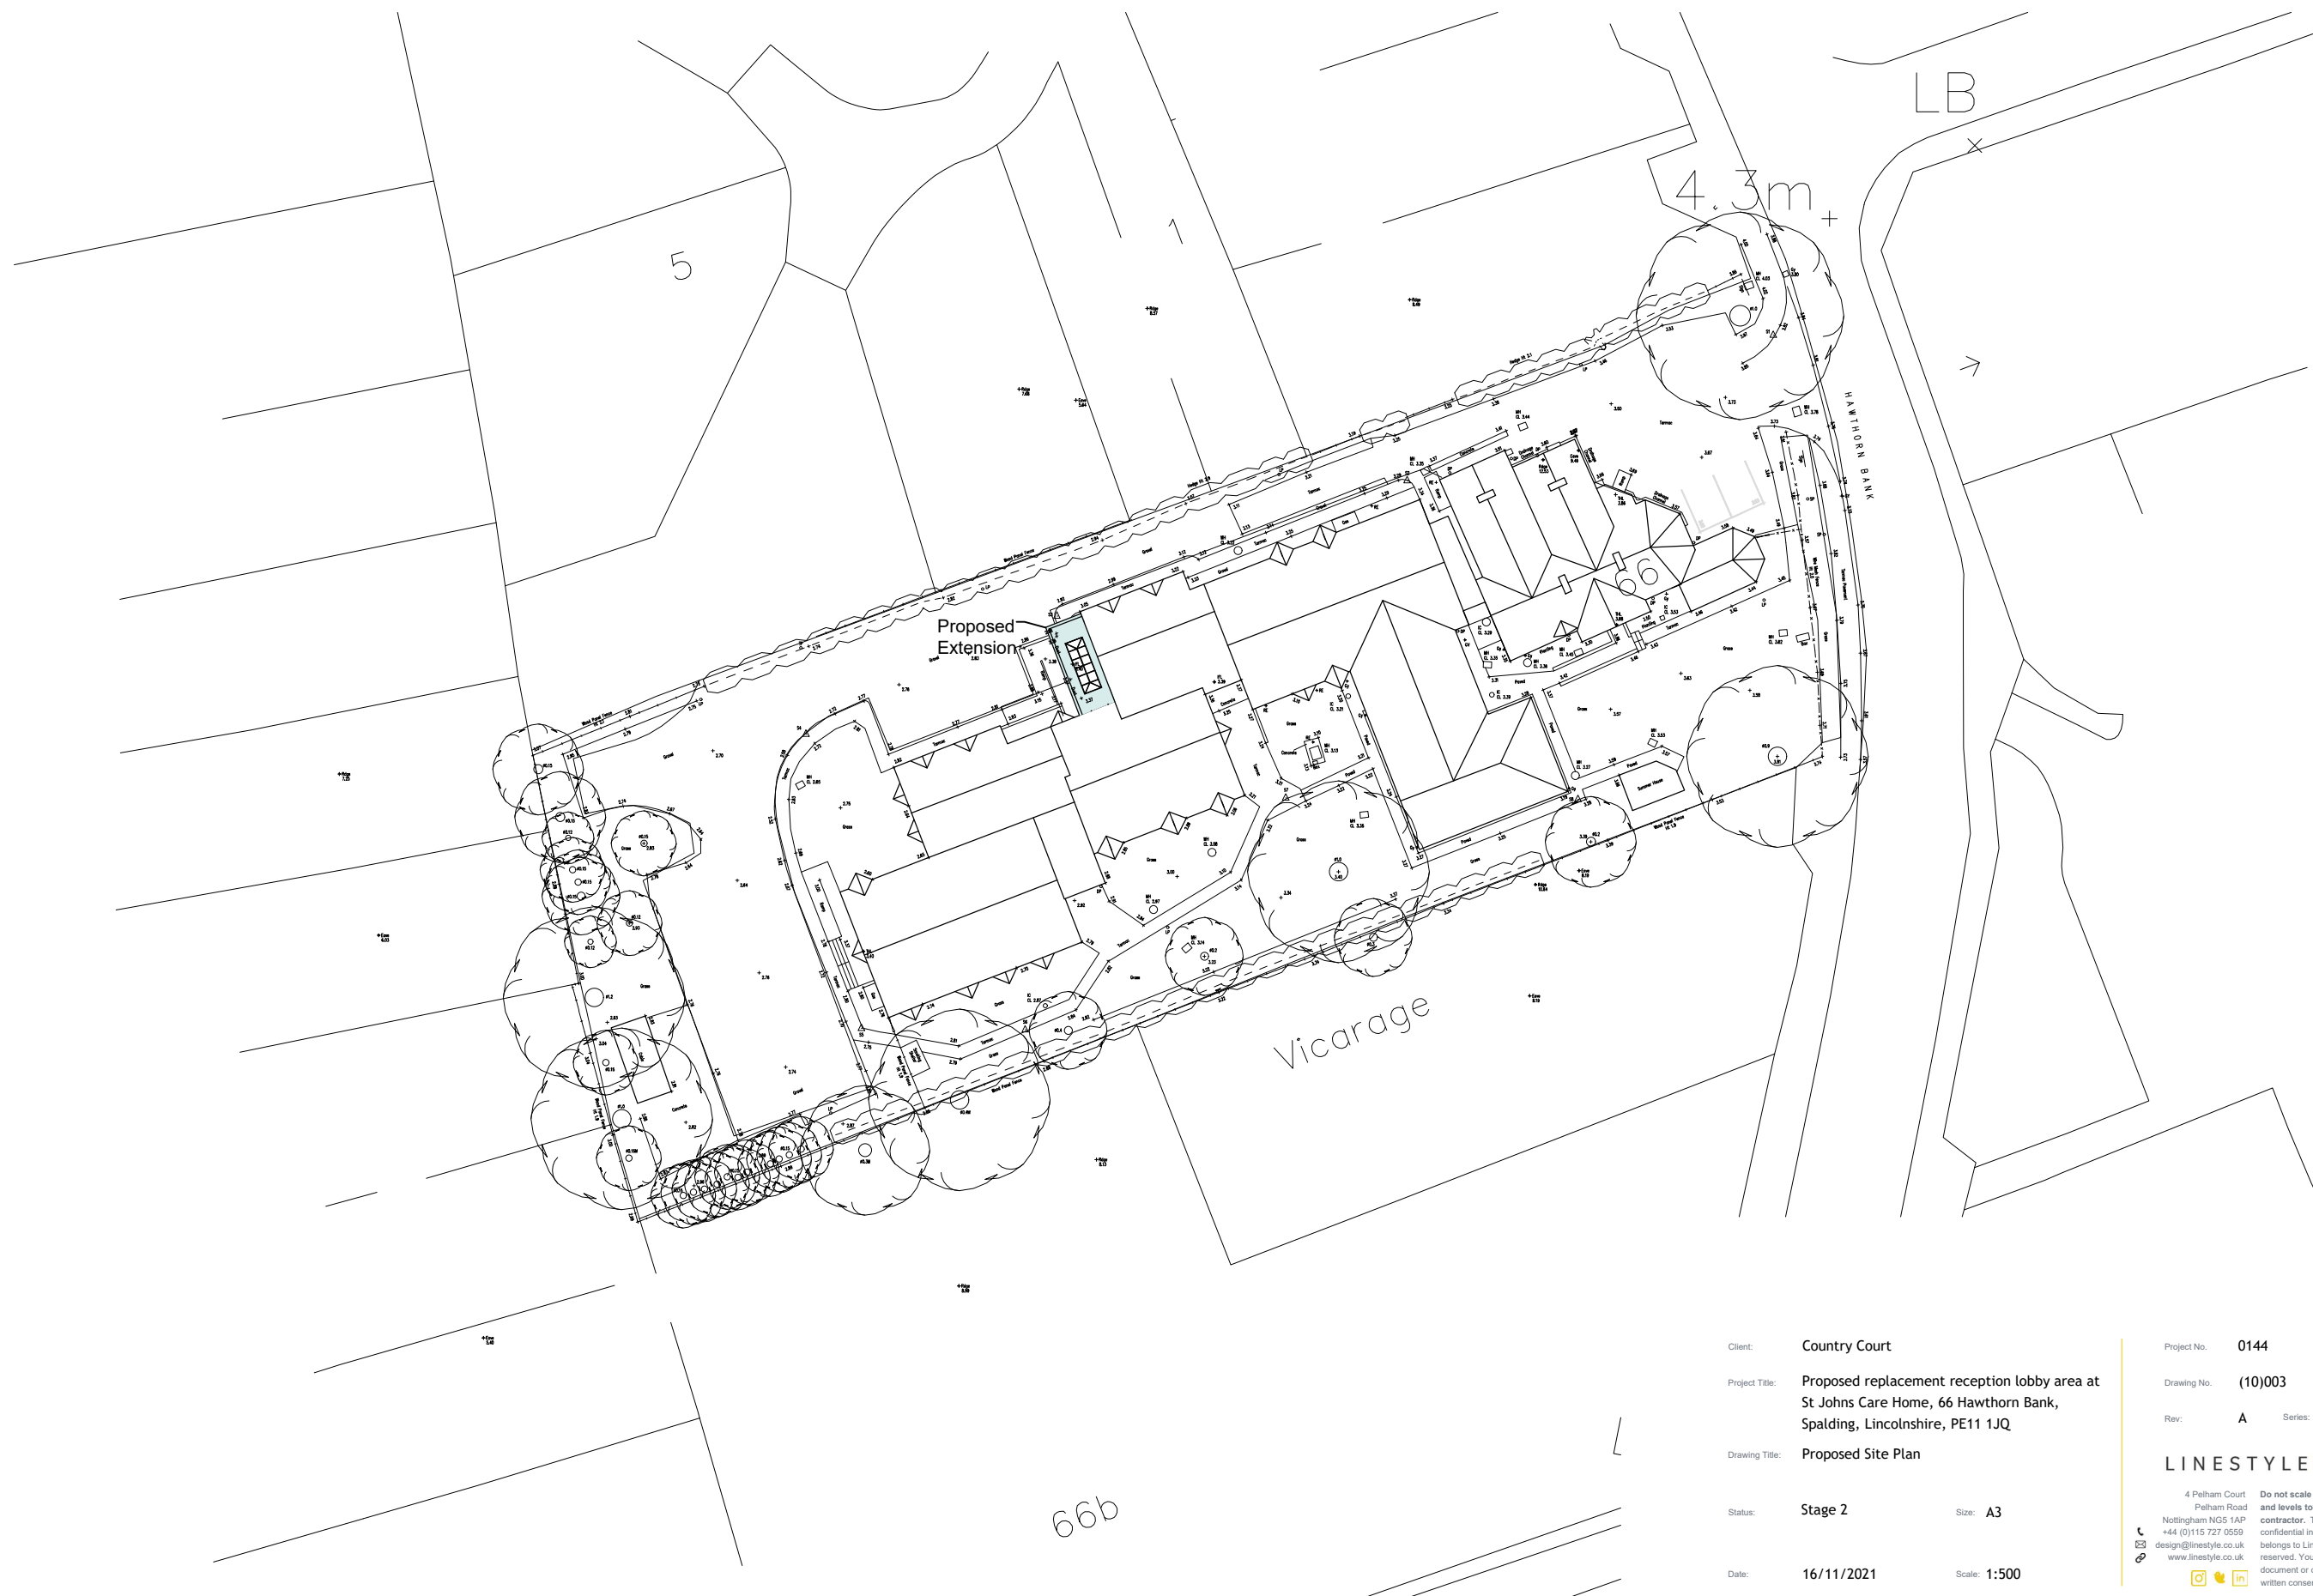

For Planning Purposes Only



Client: Country Court
Project Title: Proposed replacement reception lobby area at St Johns Care Home, 66 Hawthorn Bank, Spalding, Lincolnshire, PE11 1JQ
Drawing Title: Proposed Site Plan
Status: Stage 2
Date: 16/11/2021
Size: A3
Scale: 1:500

Project No. 0144
Drawing No. (10)003
Rev: A Series:

10

LINESTYLE  STUDIO

4 Pelham Court
Pelham Road
Nottingham NG5 1AP
+44 (0)115 727 0559
design@linestyle.co.uk
www.linestyle.co.uk
Do not scale from this drawing - dimensions and levels to be checked on site by the contractor. The title, copyright and confidential information in this document belongs to LineStyle Studio. All rights reserved. You may not reproduce this document or disclose it to others without the written consent of LineStyle Studio