


FULL HANDRAIL
TO BE CONSTRUCTED OUT OF MILD STEEL, FLAT BAR HANDRAIL WITH SQUARE BALUSTRADE AT APPROX 225 CTRS AND PAINTED BLACK ALL TO MATCH EXISTING

NOMINAL HANDRAIL
TO BE PROPRIETARY SYSTEM THAT SITS ON TOP OF FLAT ROOF CONSTRUCTED OUT OF MILD STEEL WITH 2 NO HORIZONTALS & VERTICALS AT APPROX 1500 CTRS & ALL PAINTED BLACK.


CONTAINERS
EXISTING CONTAINER AT GROUND LEVEL TO BE RE SITED ON ROOF PLUS 1 NO NEW CONTAINER TO MATCH EXISTING CONTAINERS TO SIT ON STEEL FRAMEWORK IN ROW CONNECTED TO EXISTING STUB COLUMN (ROOF ORIGINALLY DESTROYED FOR 2ND FLOOR EXTENSION).
CONTAINERS OF METAL CONSTRUCTION & PAINTED BLACK

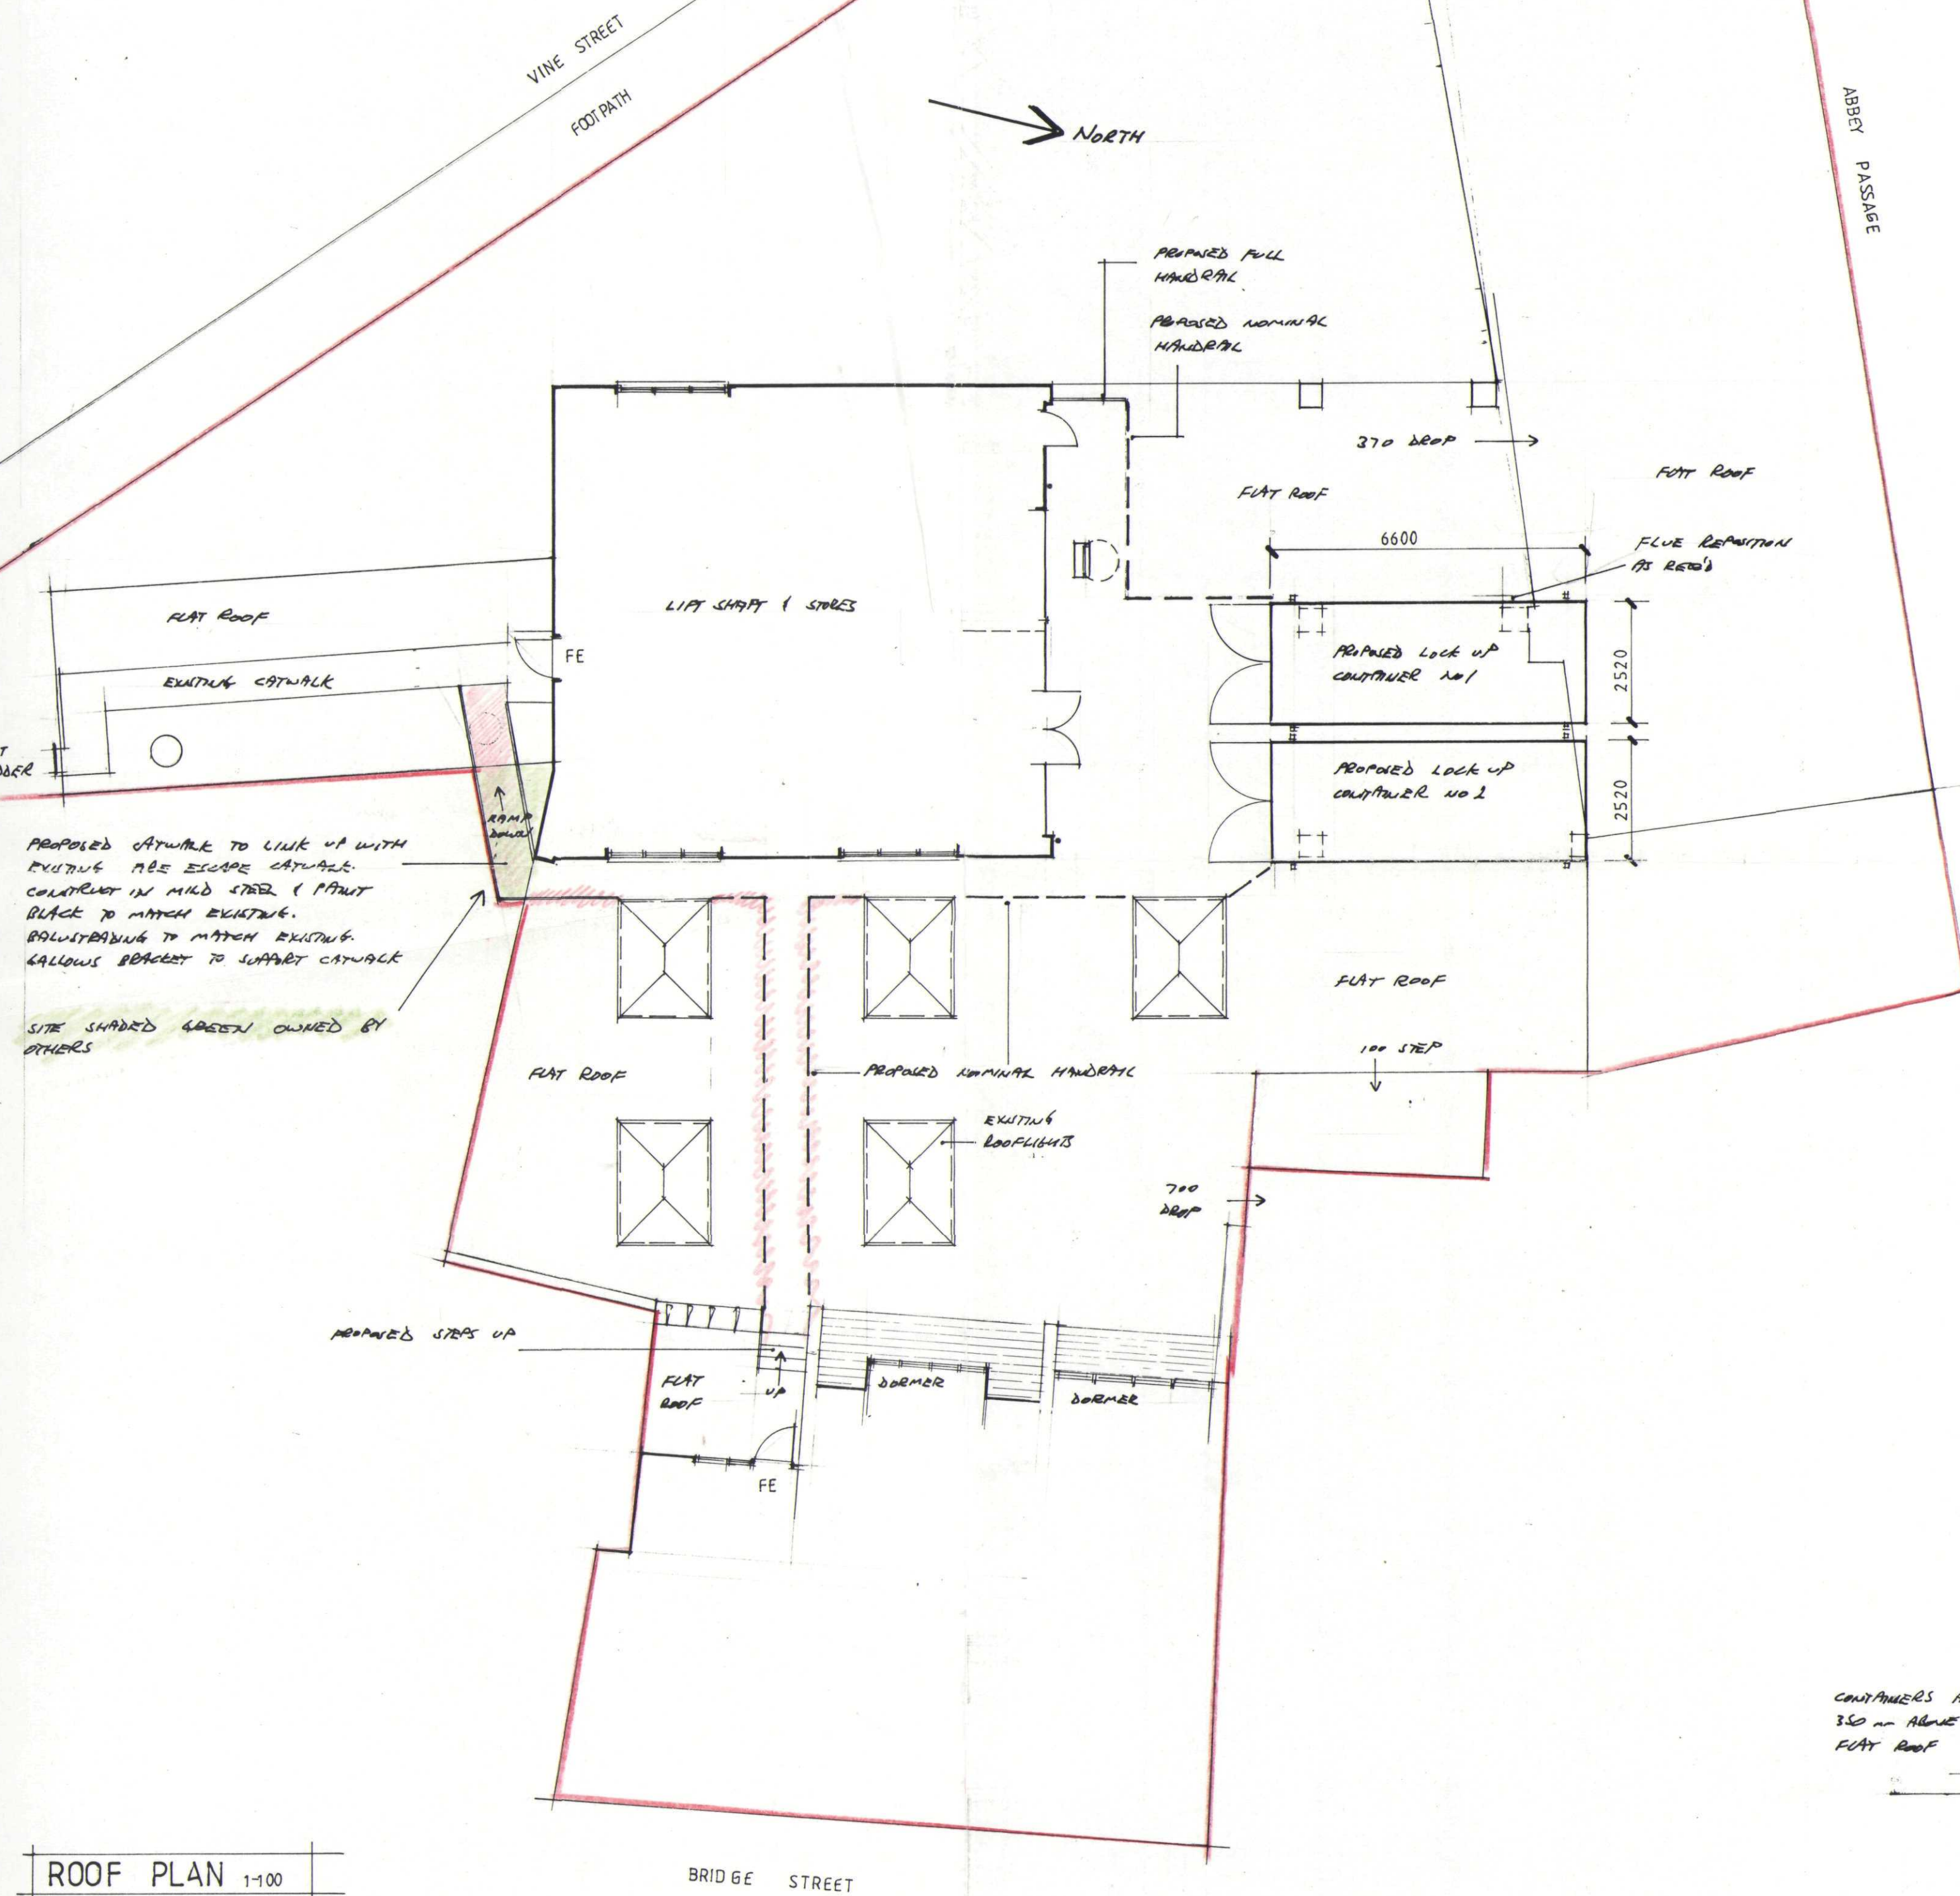


ROOF PLAN 1:100



LOCATION PLAN 1:1250

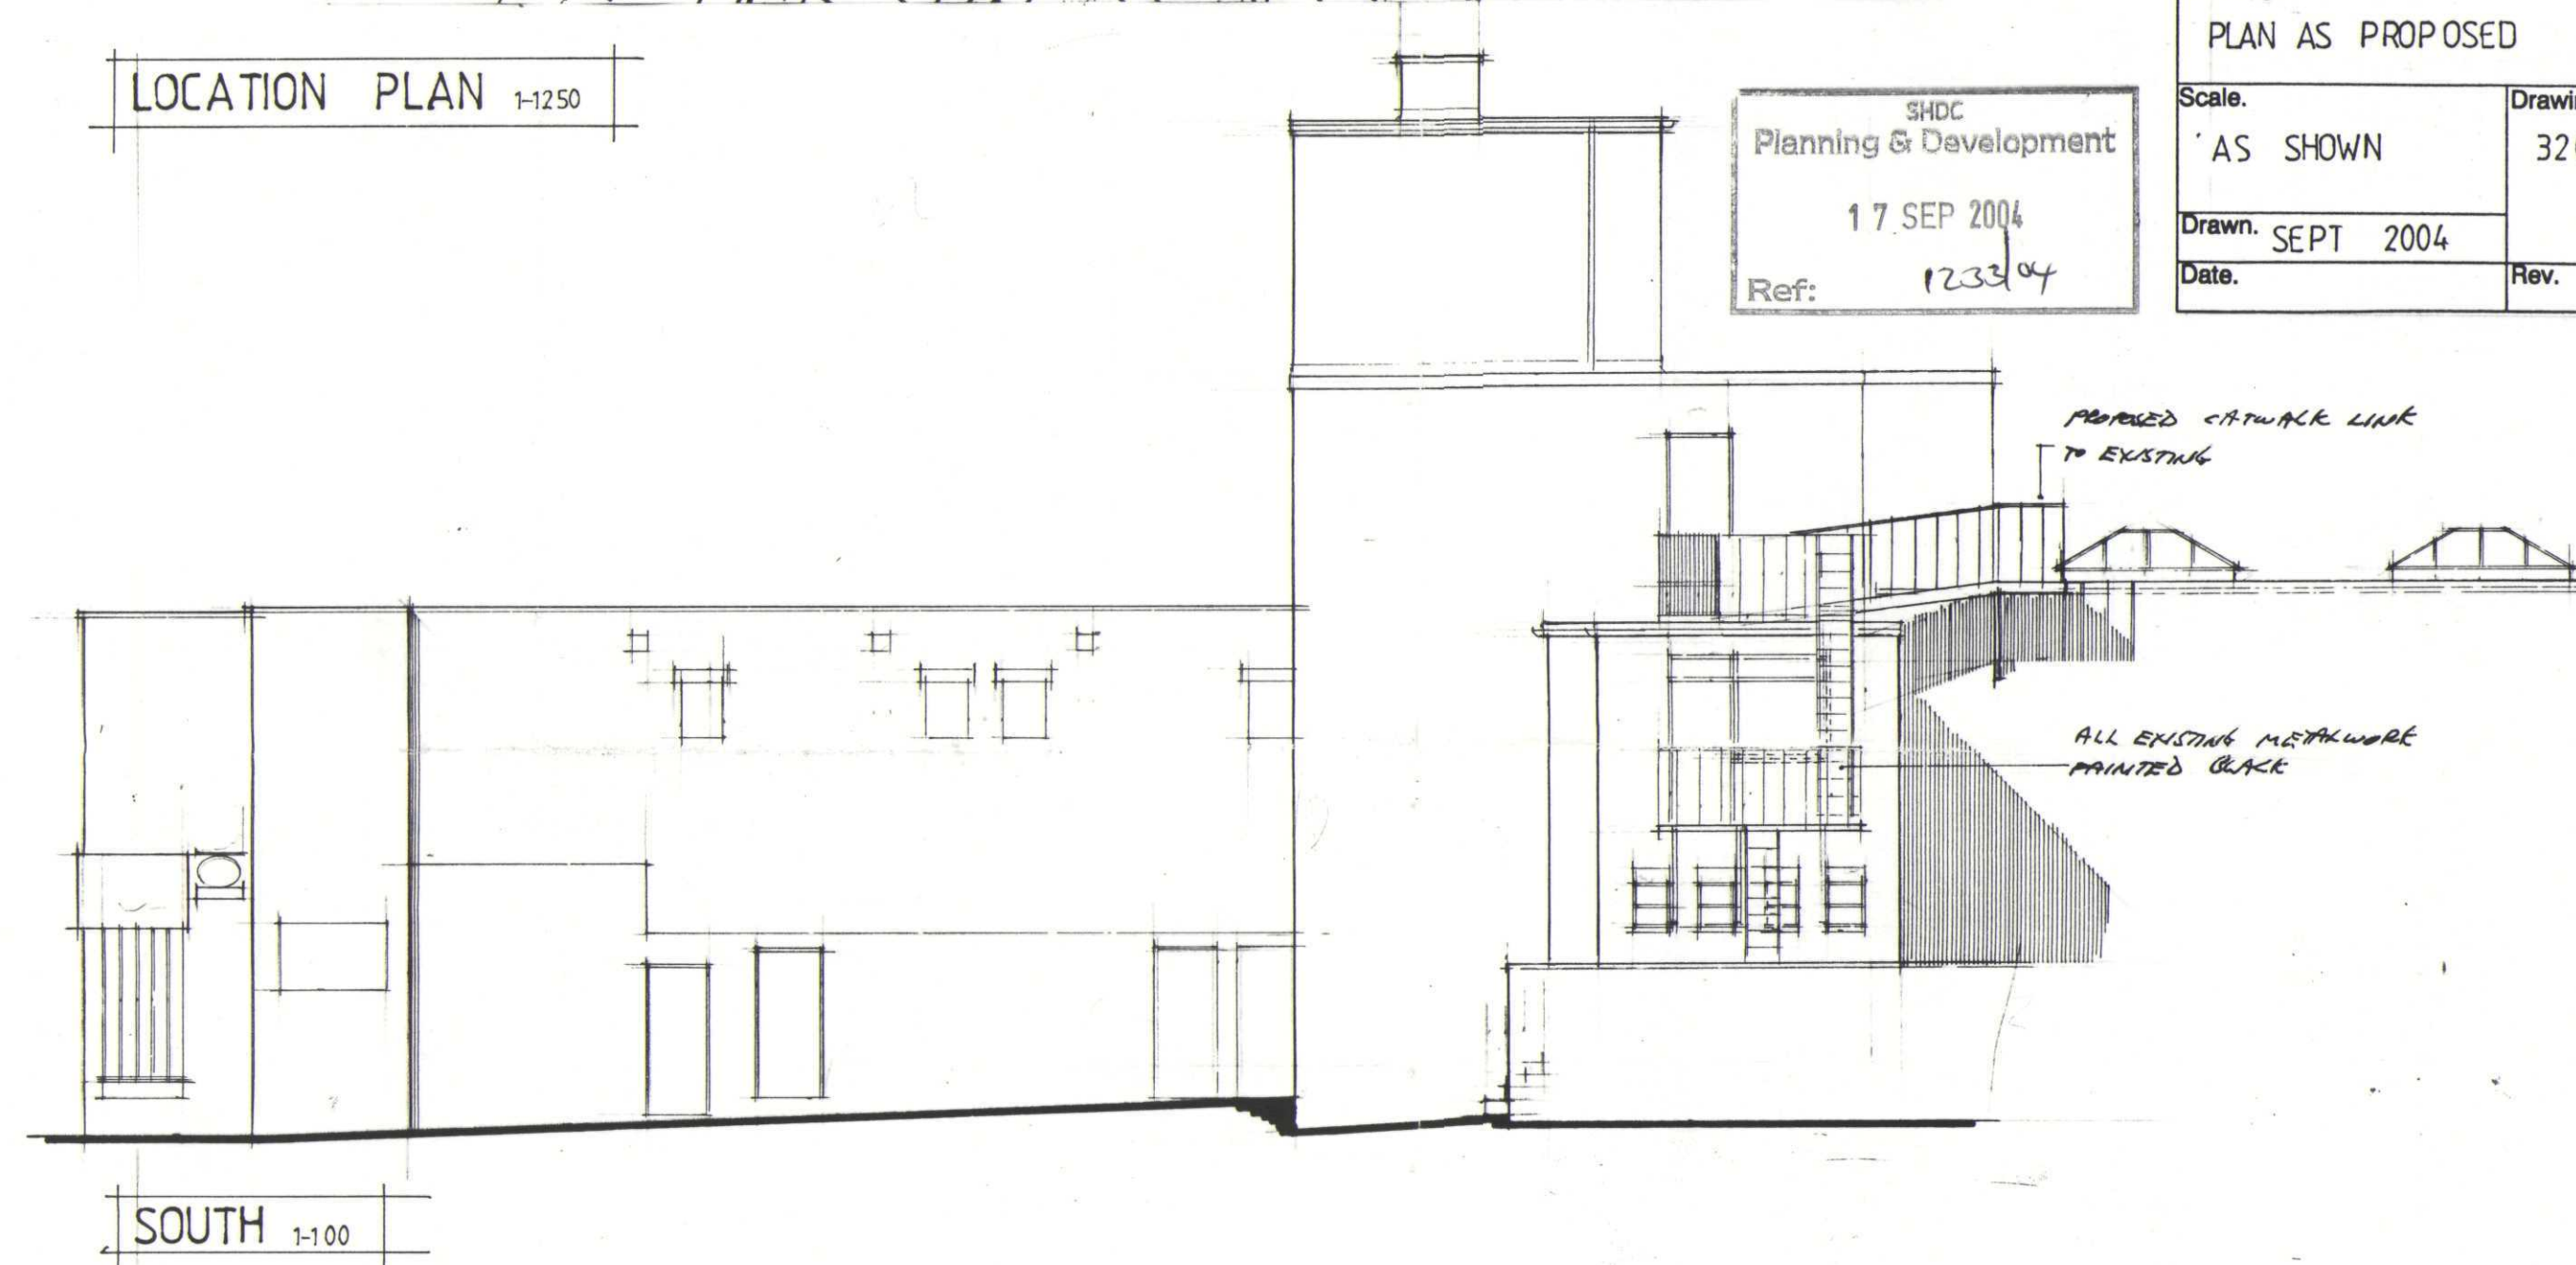

SOUTH 1:100

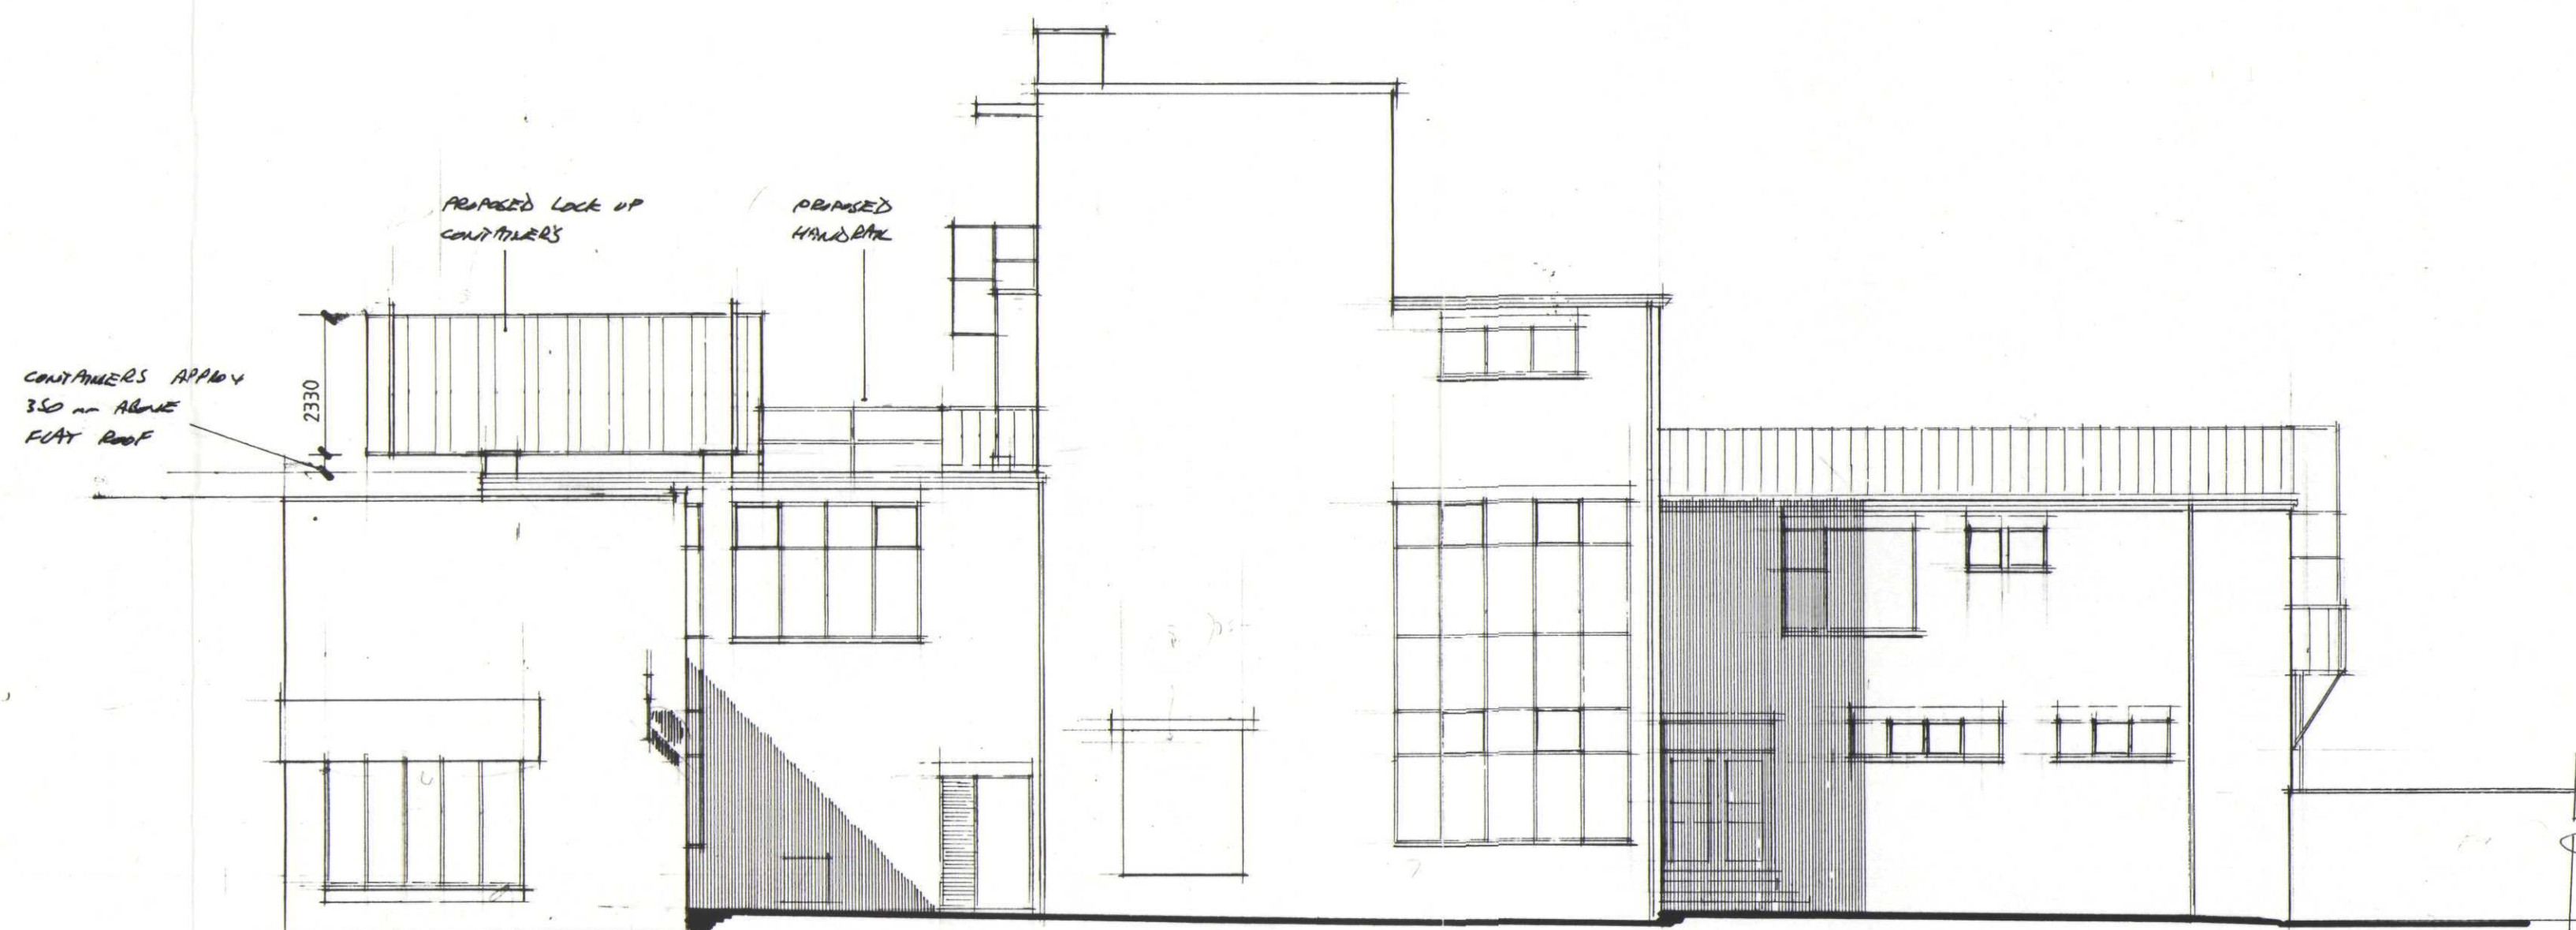

WEST 1:100

Contractor To Check All Dimensions On Site Before Work Commences.

Rev. Date. Init. Revision Details.

PODDINGTONS

Architectural Design Consultants

Unit 7, The Flaxmill, Flaxmill Lane, Pinchbeck, Spalding, Lincs. PE11 5XQ.
Tel: 01775 720866 Fax: 01775 720877

Project:
HILLS FURNITURE STORE.
5/6 BRIDGE STREET, SPALDING.

DETERMINED PLAN

Drawing:

PLAN AS PROPOSED

Scale:

AS SHOWN

Drawn: SEPT 2004

Date:

Drawing No.

3201 -1

Rev.