



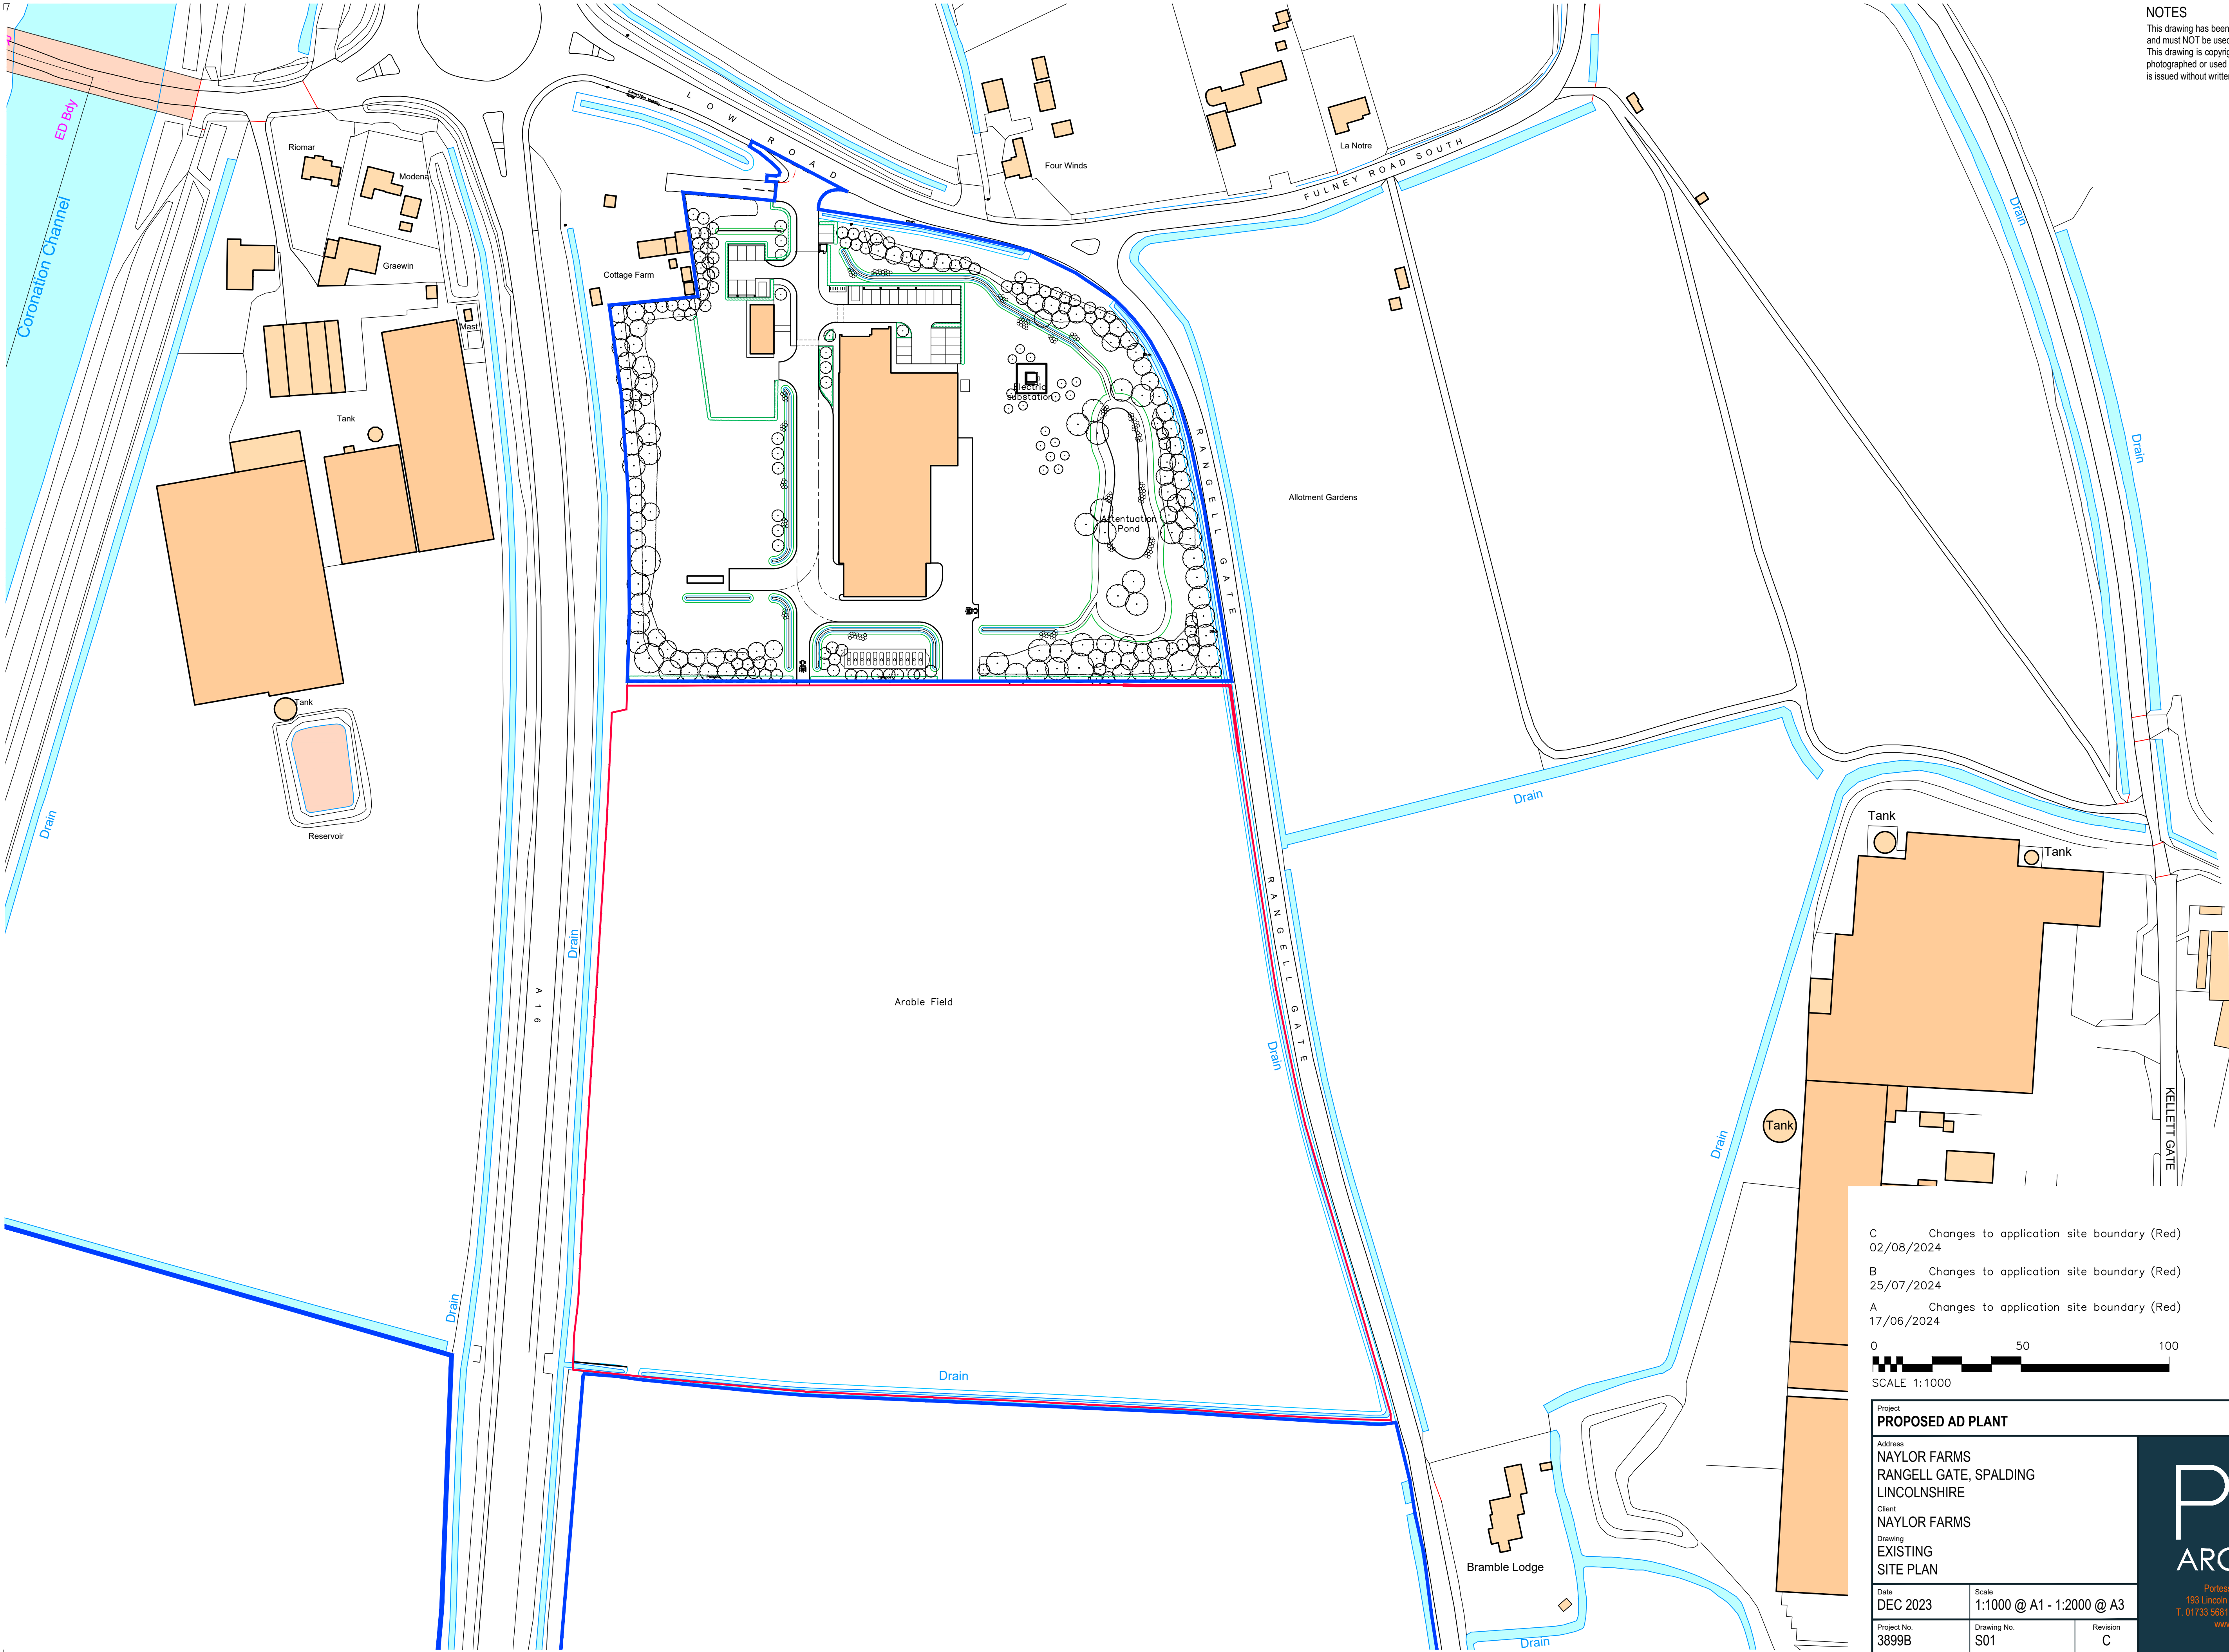

NOTES
This drawing has been issued in support of a planning application and must NOT be used for construction purposes.
This drawing is copyright and may not be altered, traced, copied, photographed or used for any purpose other than that for which it is issued without written permission from the copyright holder.

- C Changes to application site boundary (Red) 02/08/2024
 - B Changes to application site boundary (Red) 25/07/2024
 - A Changes to application site boundary (Red) 17/06/2024
- 0 50 100
SCALE 1:1000

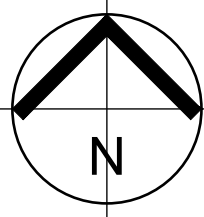

Project
PROPOSED AD PLANT

Address
NAYLOR FARMS
RANGELL GATE, SPALDING
LINCOLNSHIRE

Client
NAYLOR FARMS

Drawing
EXISTING
SITE PLAN

Date	DEC 2023	Scale	1:1000 @ A1 - 1:2000 @ A3
Project No.	3899B	Drawing No.	S01
		Revision	C

P&R
ARCHITECTS

Portess and Richardson Limited
193 Lincoln Road, Peterborough PE1 2PL
T. 01733 568116 E. p-r@portessarchitect.com
www.portessarchitect.com