

NOTES
This drawing has been issued in support of a planning application and must NOT be used for construction purposes.
This drawing is copyright and may not be altered, traced, copied, photographed or used for any purpose other than that for which it is issued without written permission from the copyright holder.



Drain

RANGELL GATE

A 1 6

- F Red line ammended
02/08/24
- E Access widened in accordance with highways consultant comments
25/07/24
- D 'visibility splay' omitted from drawing name.
11/07/24
- C General arrangement changes
11/06/24
- B Decanter added
15/05/24
- A Tree and attenuation pond revised
07/03/24 Site entrance now on Rangell Gate

Red Line Boundary - 57,124sqm
Area inside Bund - 28,382sqm
Area including Bund - 36,274sqm

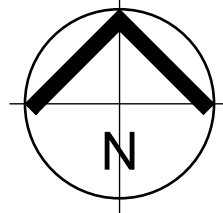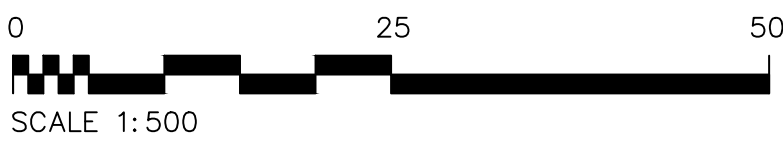

Project
PROPOSED AD PLANT

Address
NAYLOR FARMS
RANGELL GATE, SPALDING
LINCOLNSHIRE
Client
NAYLOR FARMS
Drawing
PROPOSED
SITE PLAN

Date FEB 2024	Scale 1:500 @ A1 - 1:1000 @ A3
Project No. 3899B	Drawing No. P01
	Revision F

P&R
ARCHITECTS

Portless and Richardson Limited
193 Lincoln Road, Peterborough PE1 2PL
T. 01733 568116 E. p-r@portlessarchitect.com
www.portlessarchitect.com