




NOTES:
All dimensions must be checked on site and not scaled from this drawing.

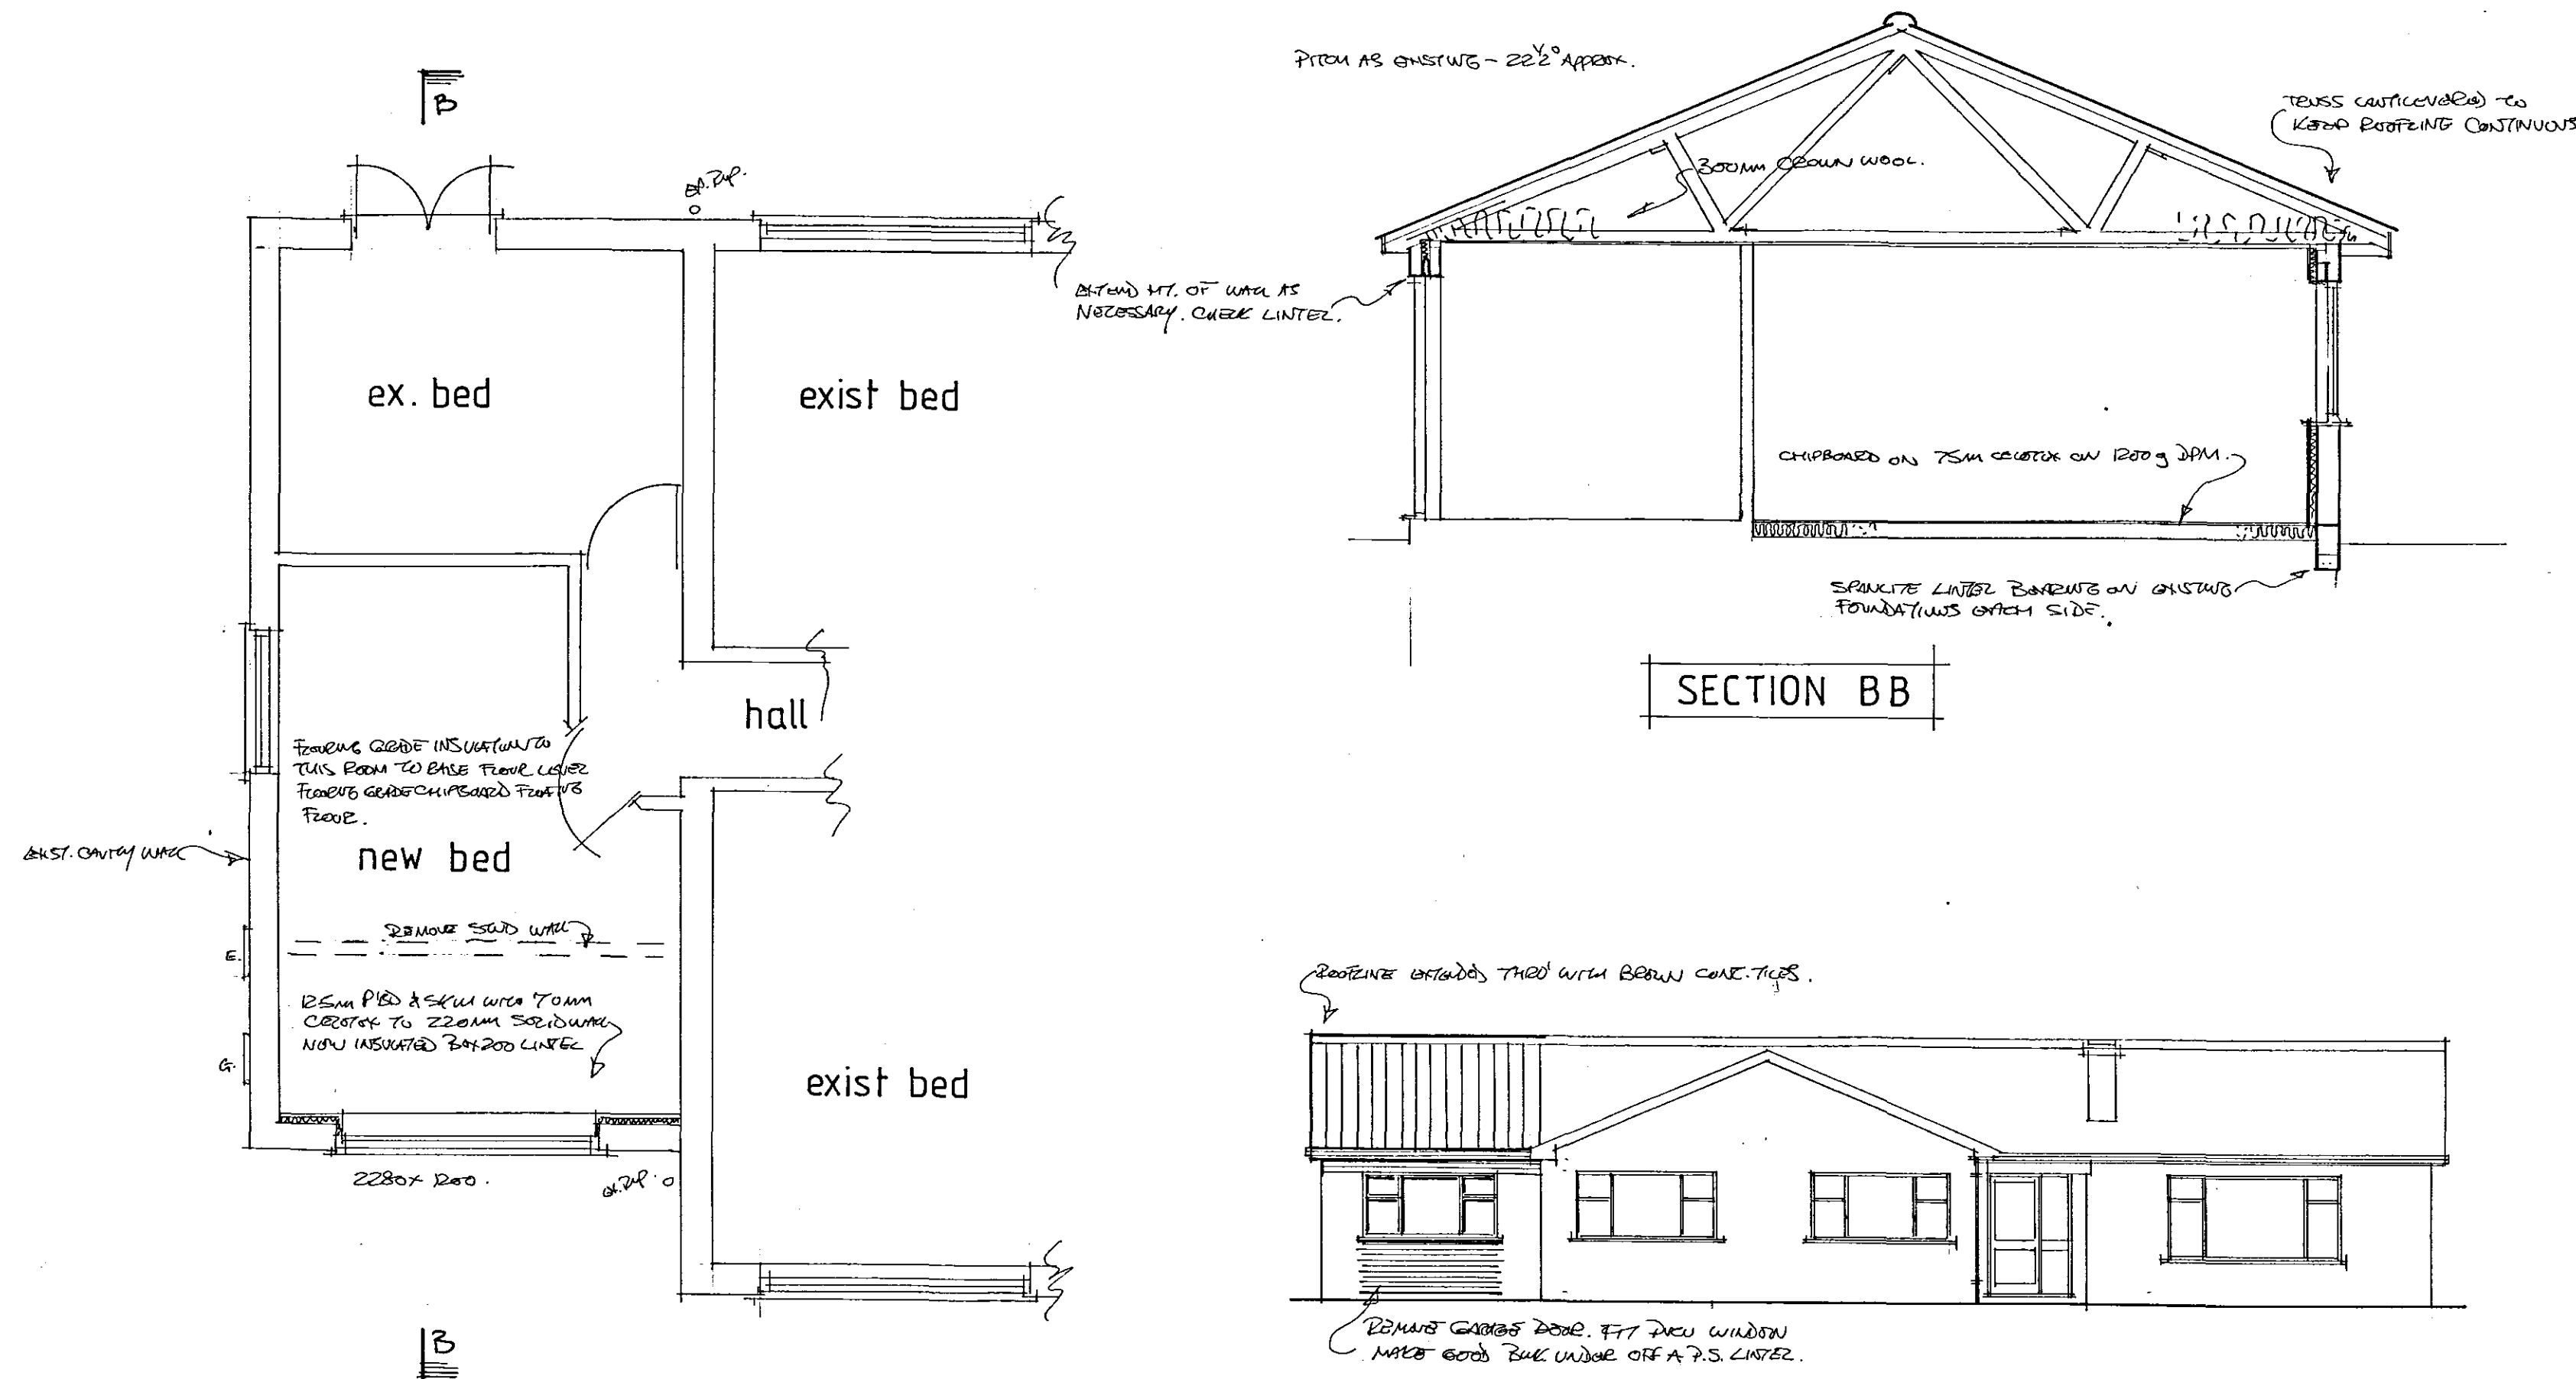


SECTION BB

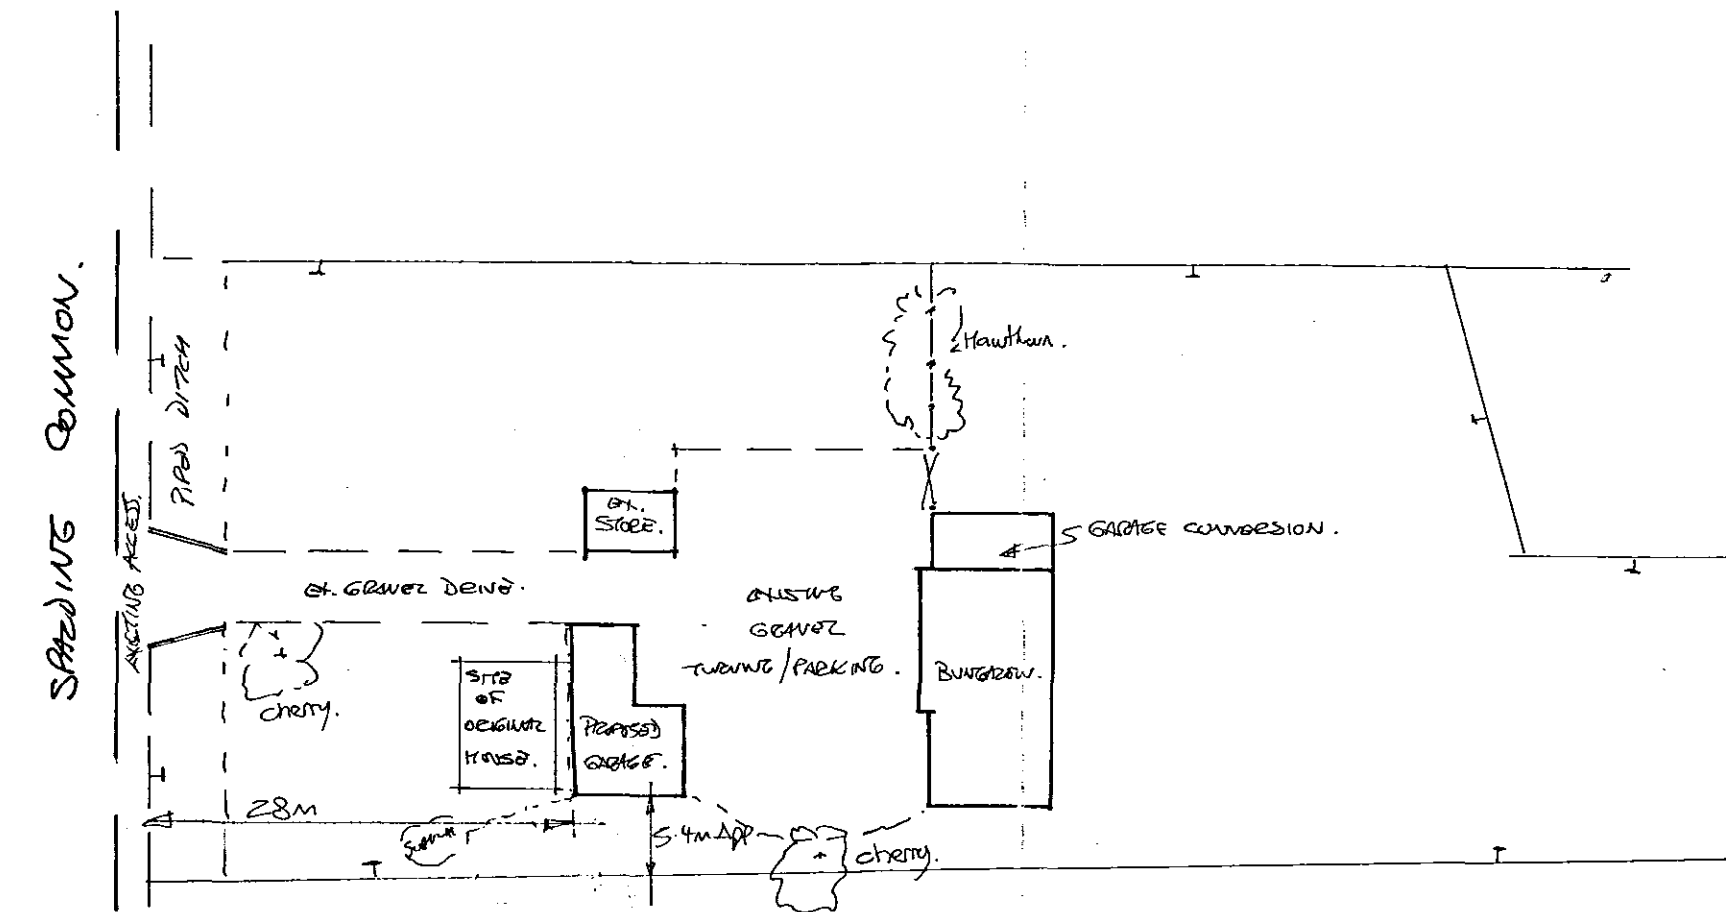


1:500 BLOCK PLAN

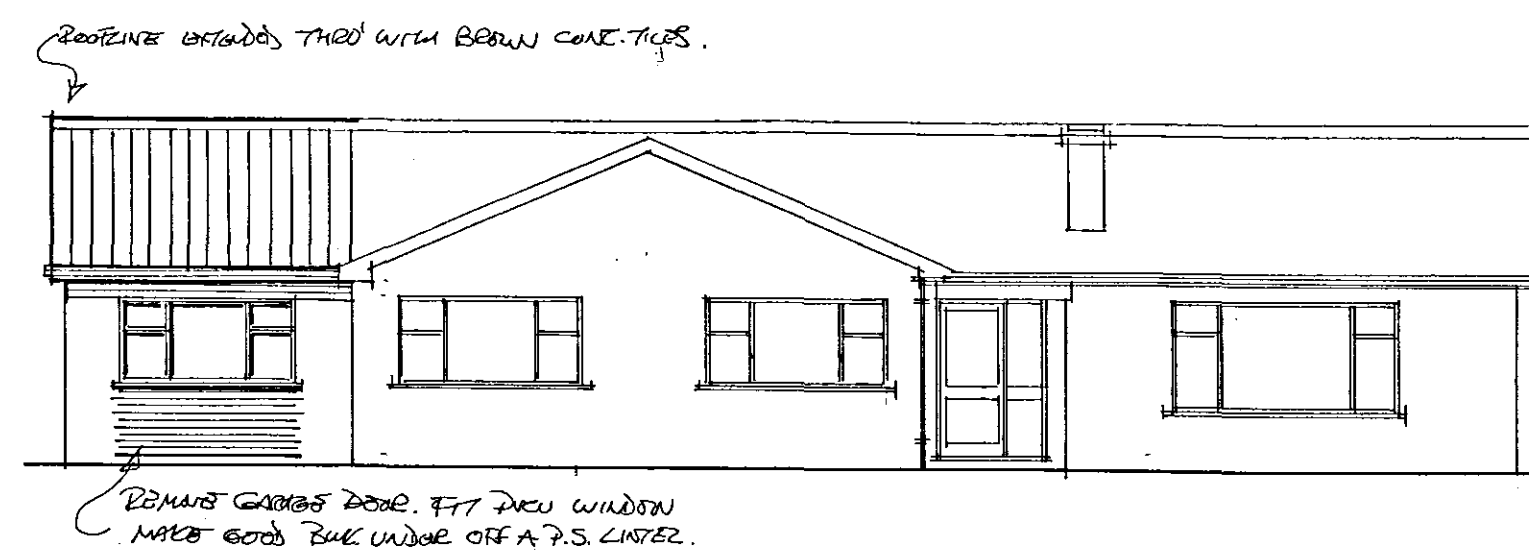


FRONT ELEVATION

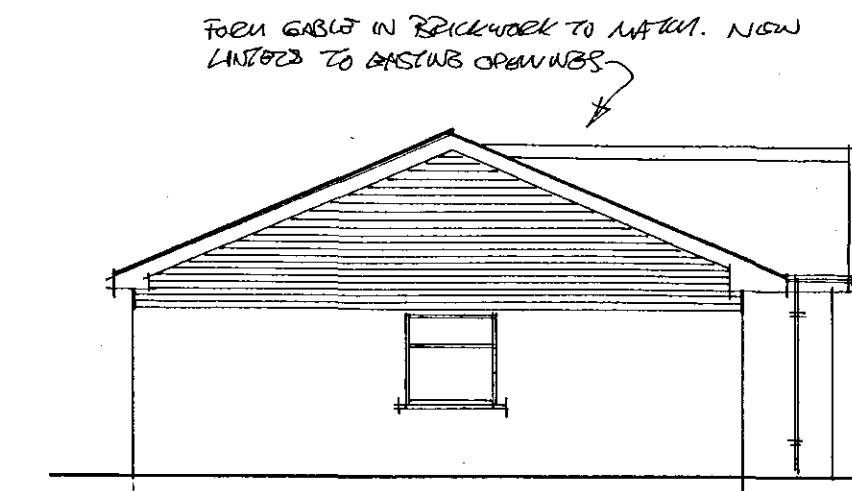


SIDE ELEVATION

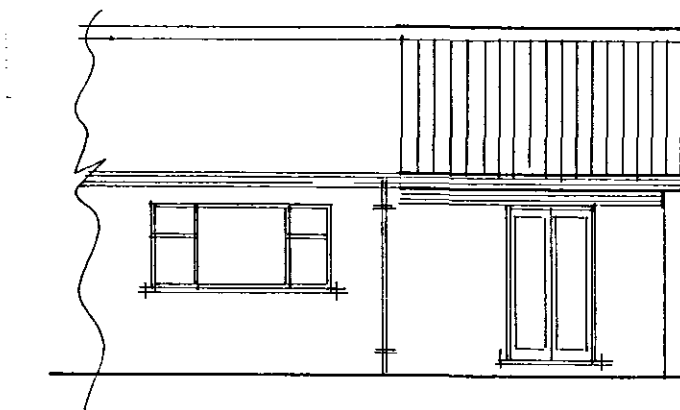


REAR ELEVATION

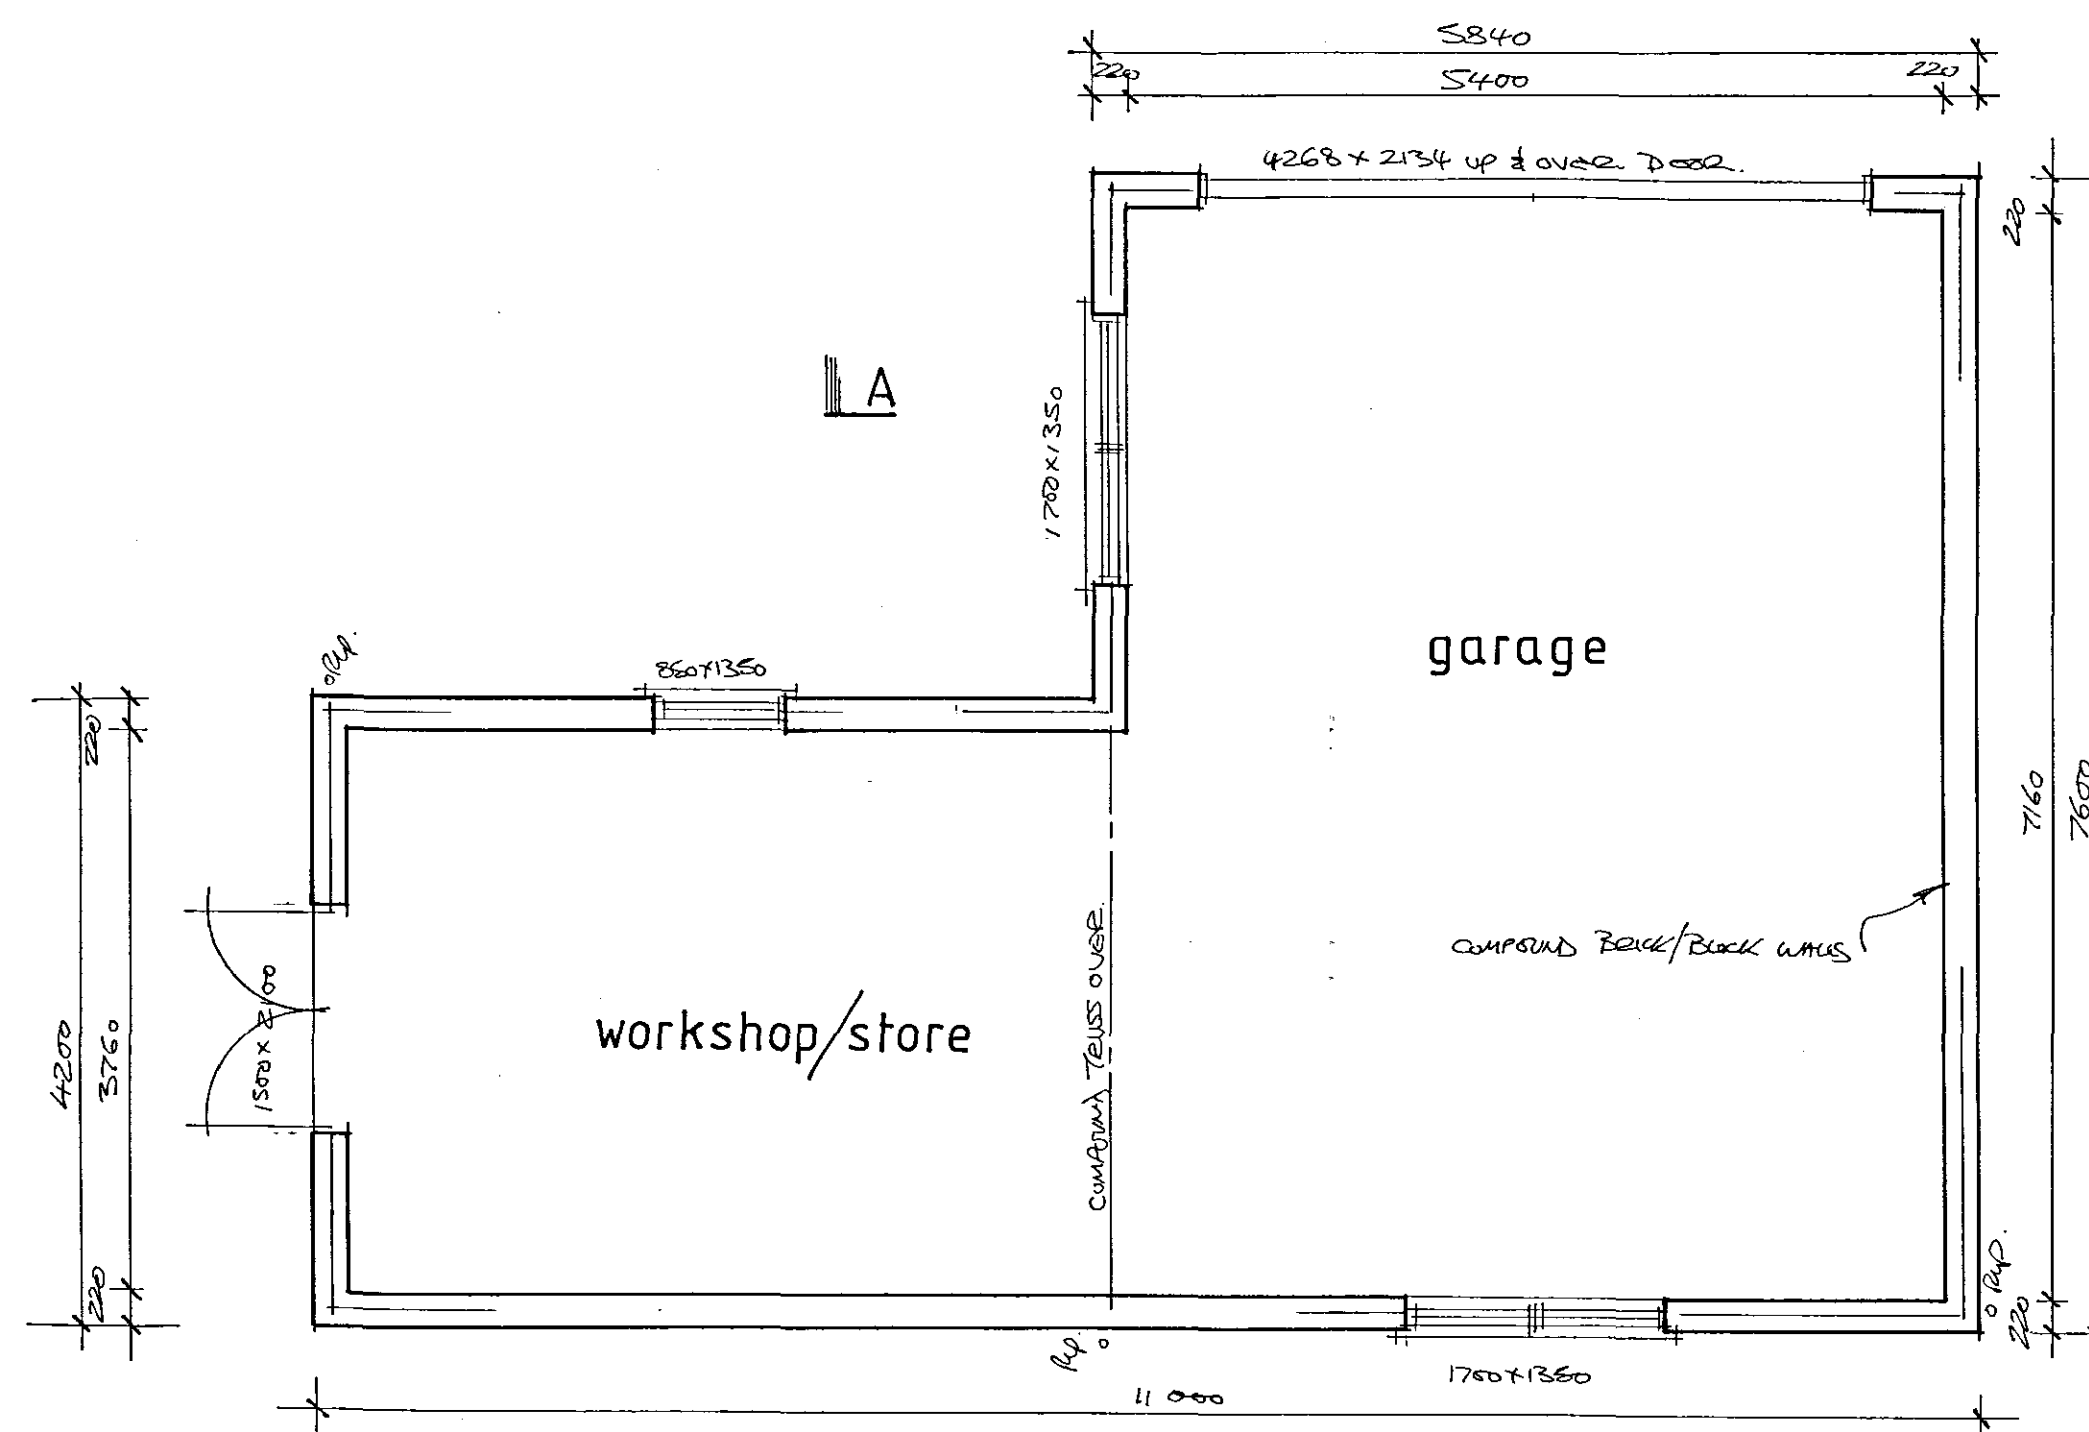


GARAGE FLOOR PLAN

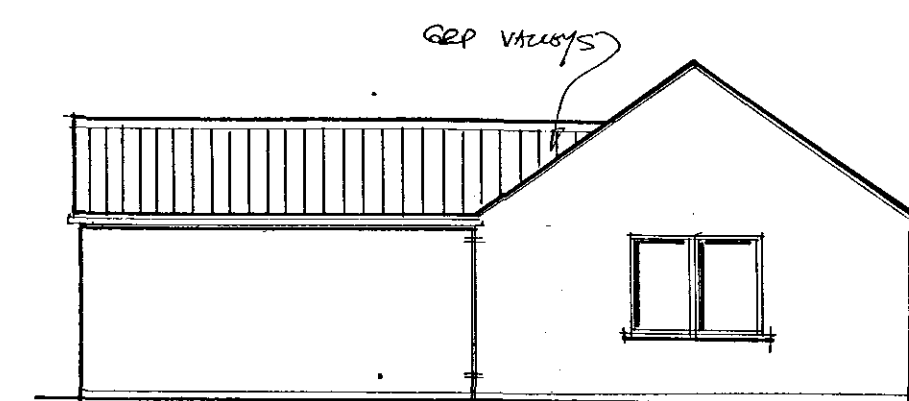


WEST

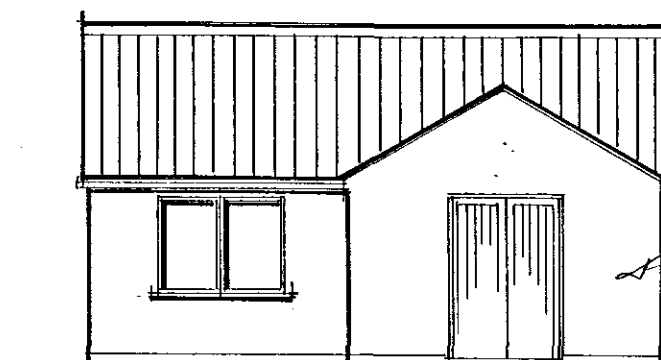

NORTH

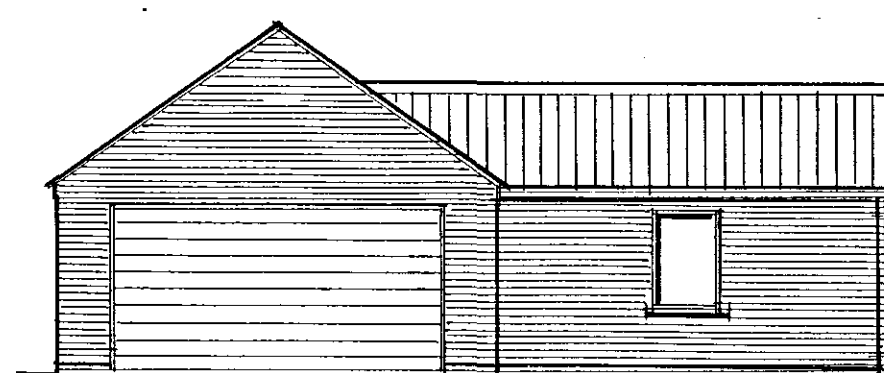


EAST

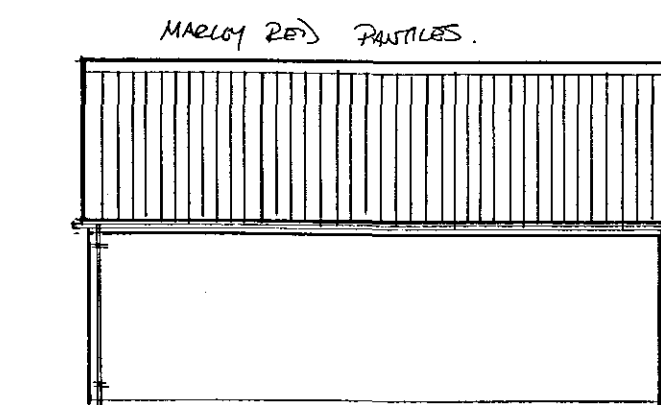

SOUTH

GARAGE ELEVATIONS

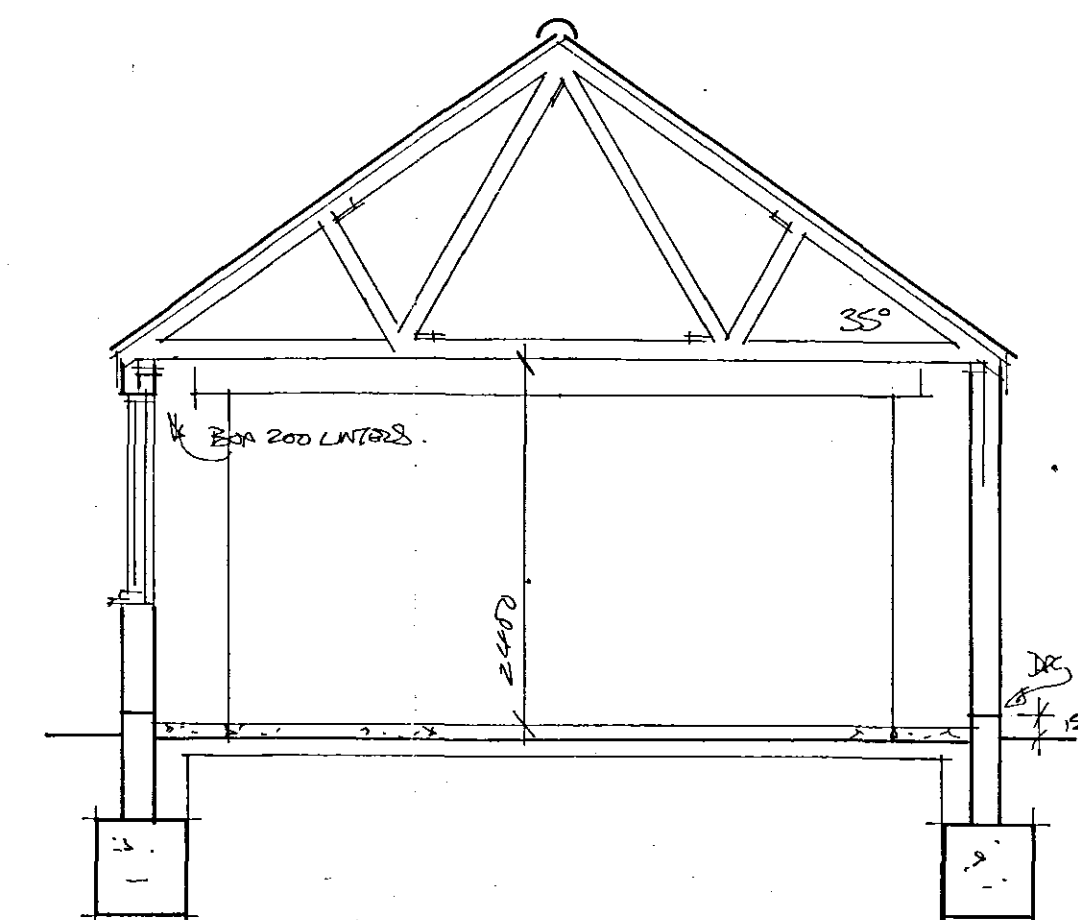

SECTION AA

TO BE READ IN CONJUNCTION WITH CONSTRUCTION NOTES.

A	Date	Revisions

© copyright

SHDC
PLANNING & DEVELOPMENT
14 SEP 2007
Ref. 1242/07

Client
MR. G. ROFFE.

Job Title
DETACHED GARAGE AND ALTERATIONS
TO BUNGALOW AT.
40, SPADING COMMON.
SPADING.
PBI 3AV.

Drawing Title
PROPOSED PLANS, SECTION
AND ELEVATIONS.

Scale
1:50, 1:100

Date
AUGUST 2007

Drg No. Rev.