

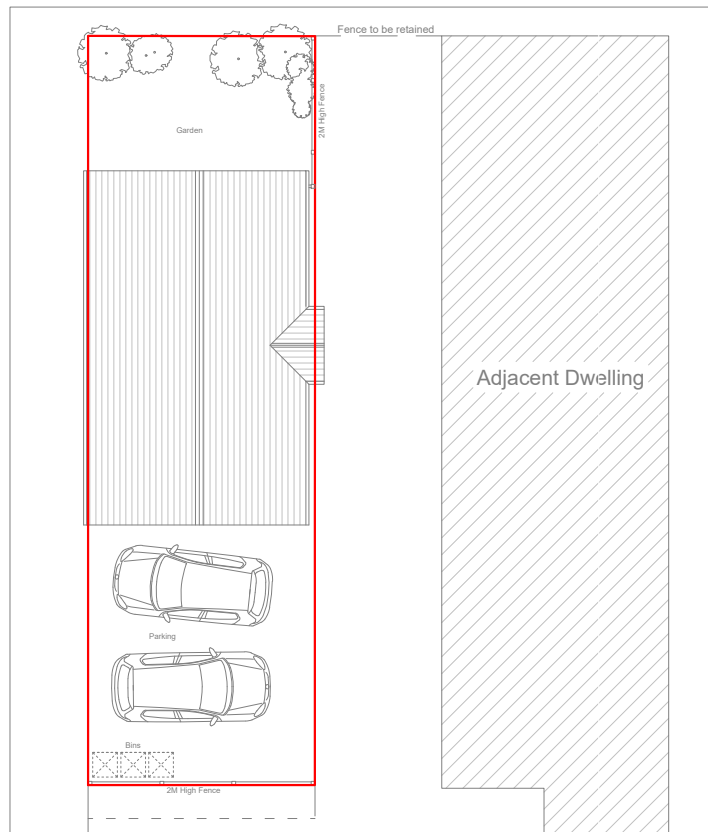
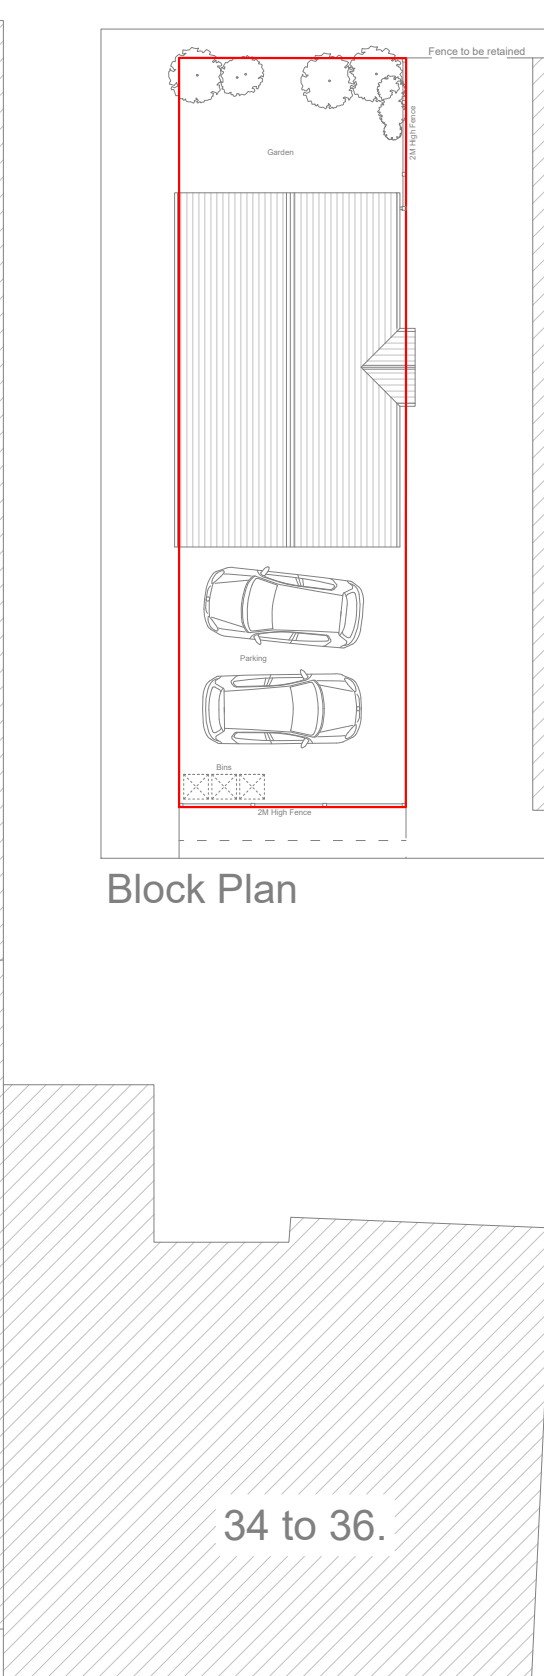
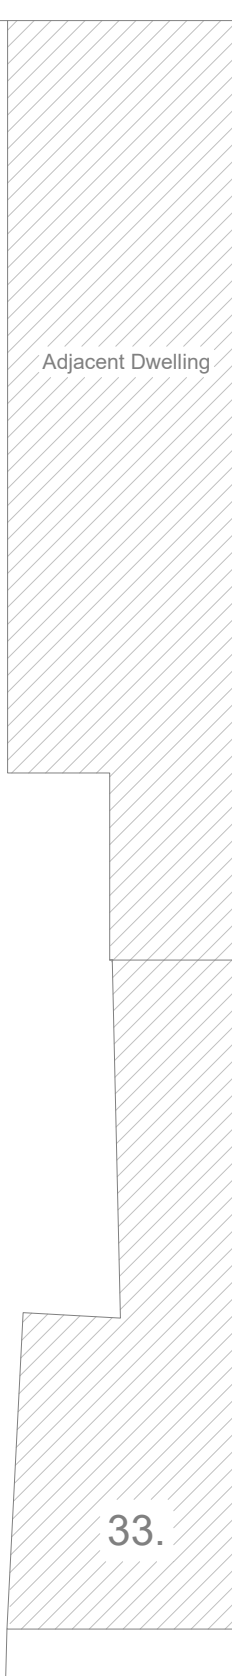


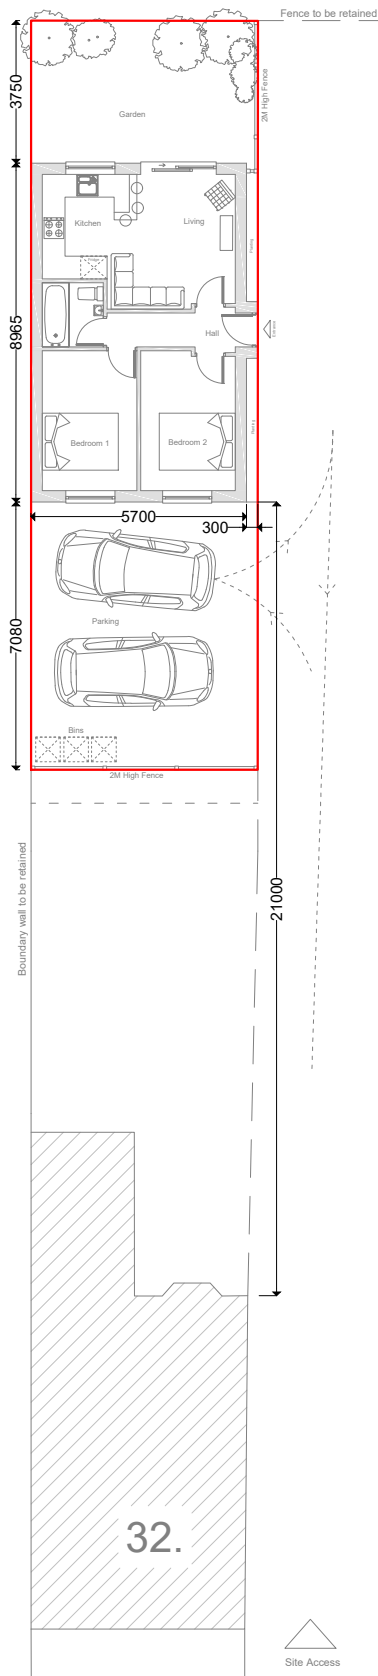

Block Plan

Westlode Street

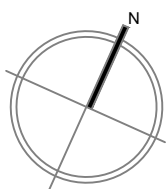

JOB TITLE : Garages to rear of 33 Westlode St, Spalding, Lincolnshire, PE11 2AF	DWG. NO. : 2-004-08
DWG TITLE : Proposed Site Plan	SCALE : 1:200 (@A4)
	DATE : 14/10/2016