



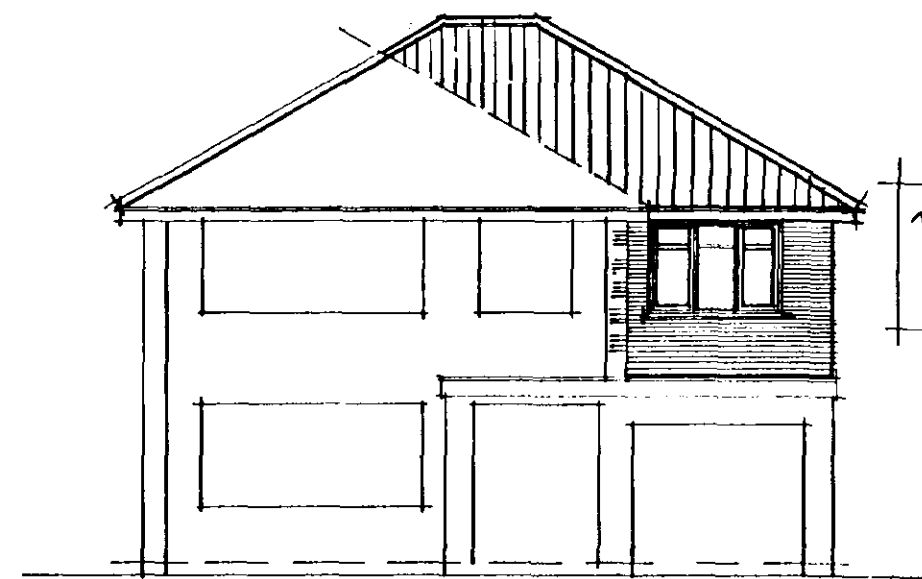


FRONT ELEVATION


N.B. BRICKWORK,
WINDOW FRAMES
& ROOF TILES TO
MATCH EXISTING.

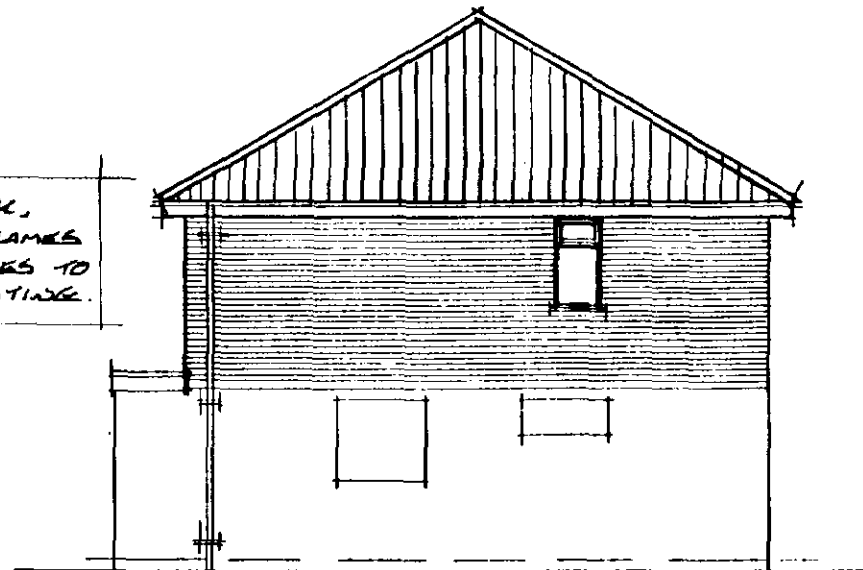


SIDE ELEVATION

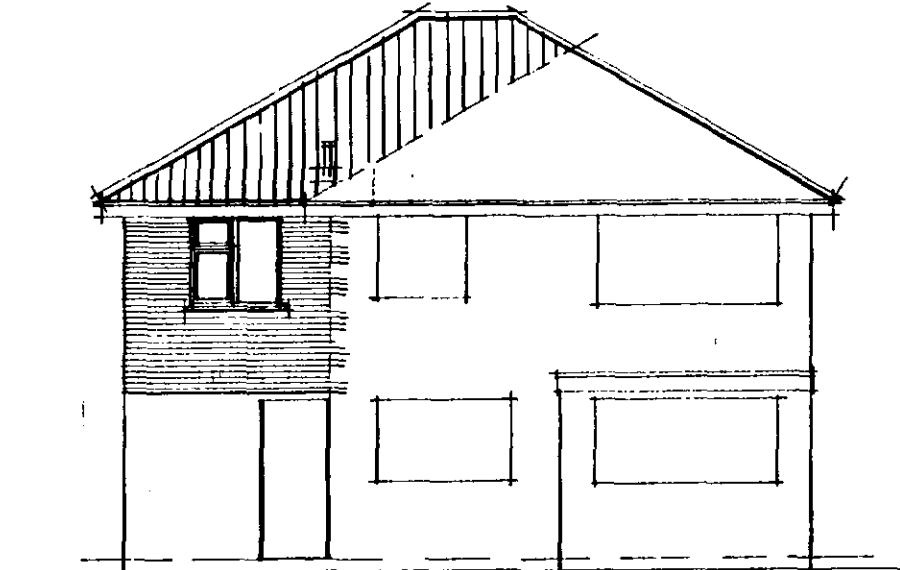


REAR ELEVATION

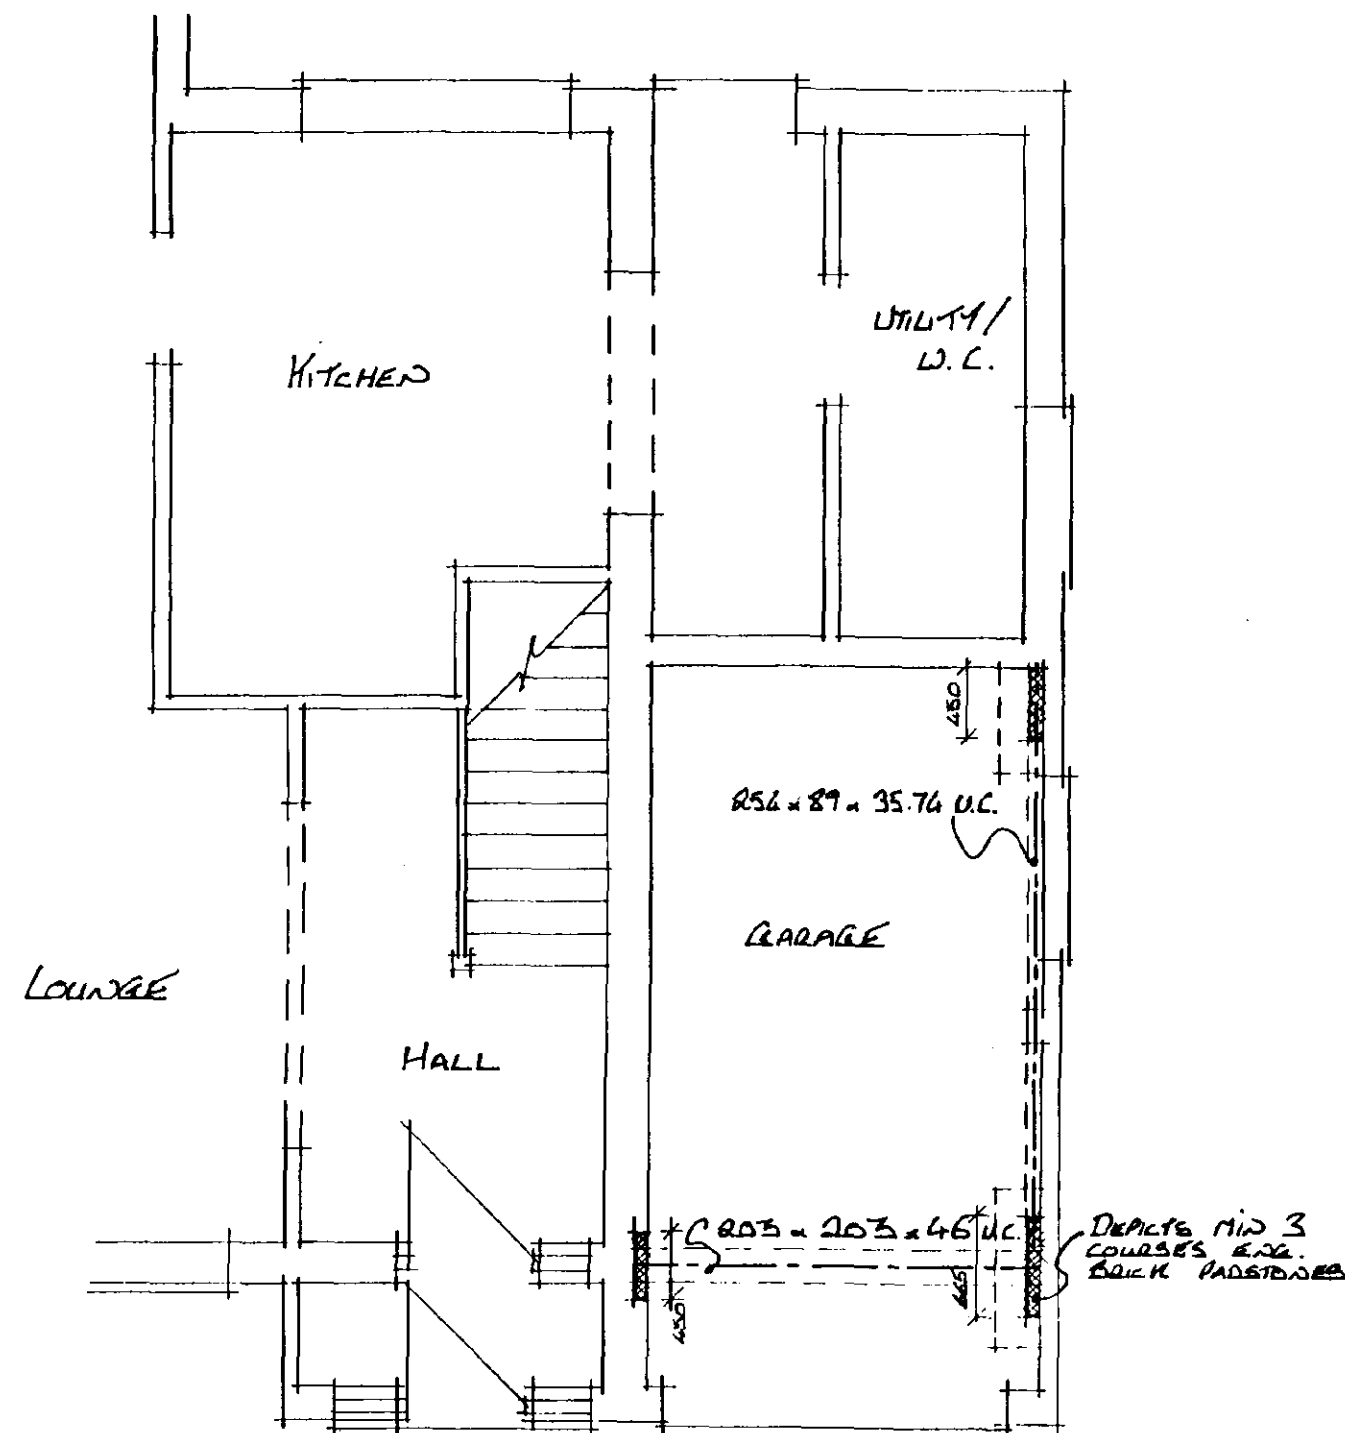

GROUND FLOOR PLAN

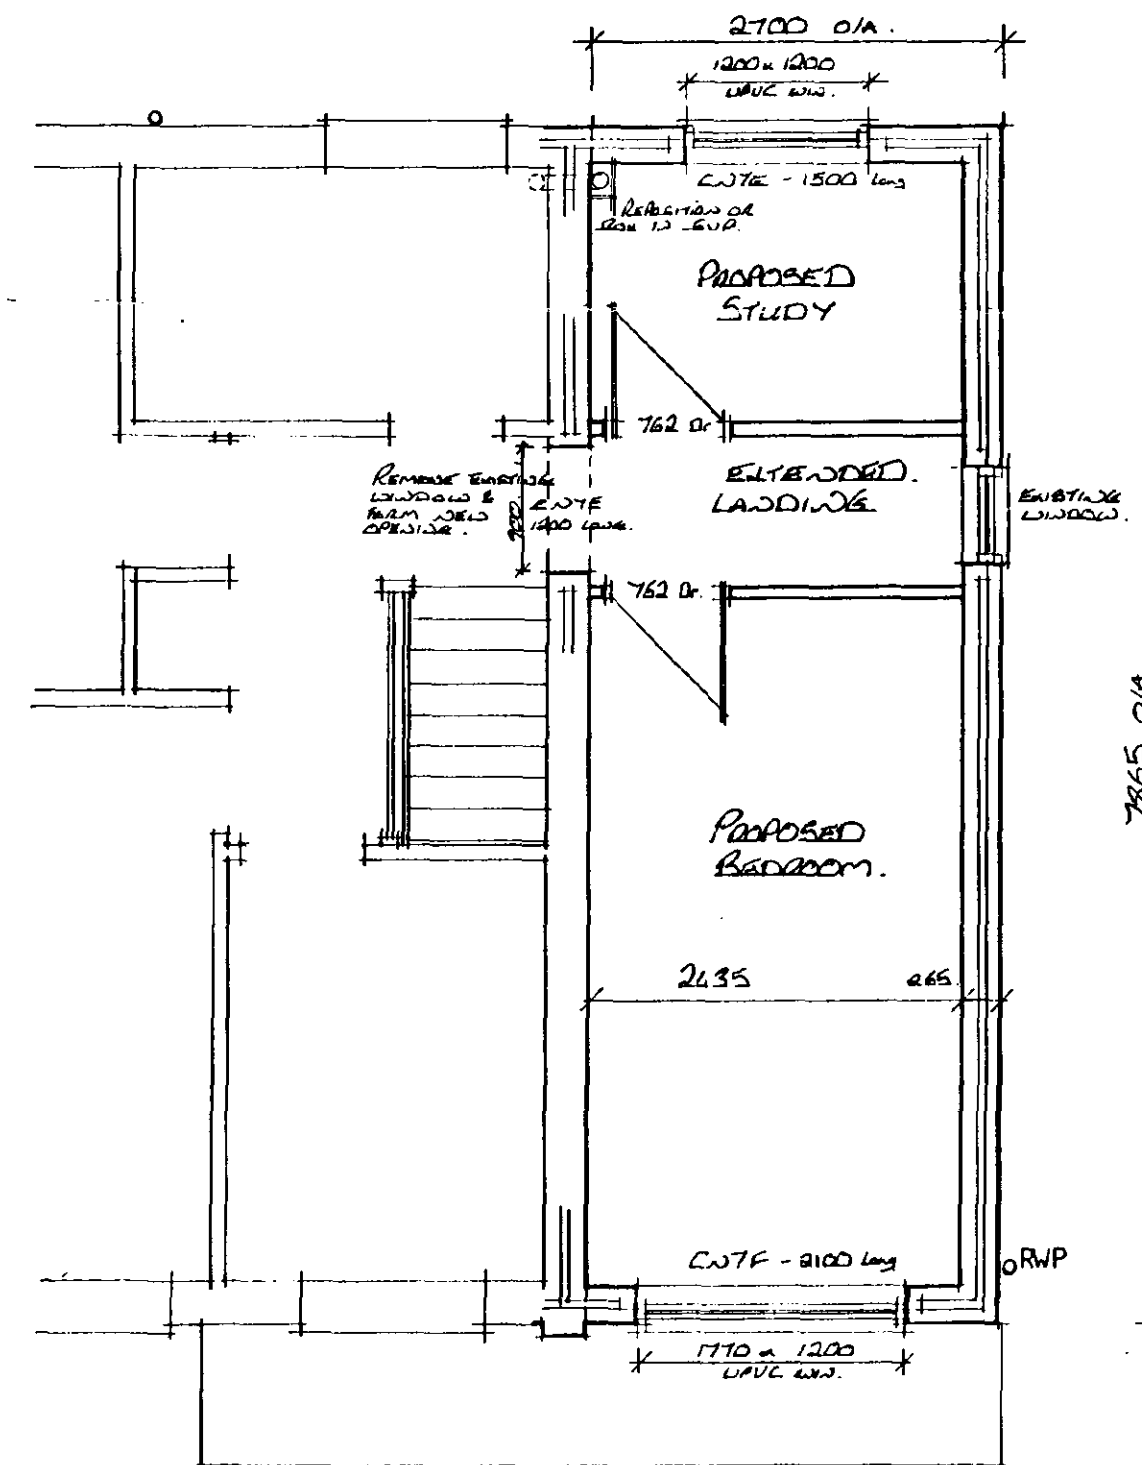

FIRST FLOOR PLAN

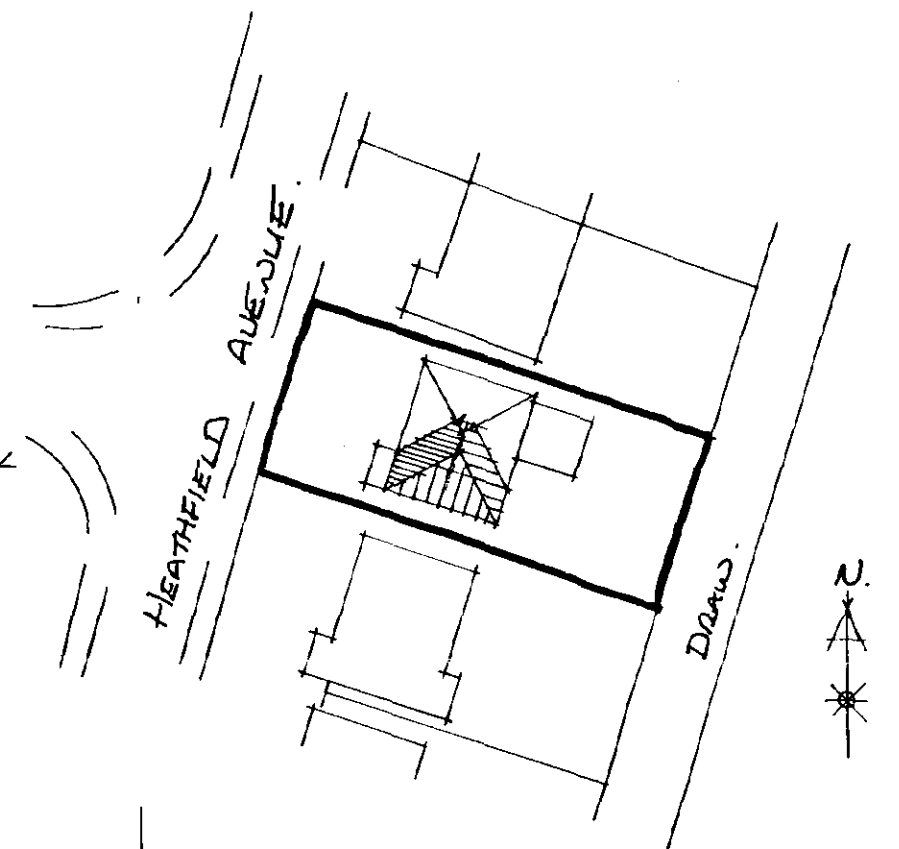

BLOCK PLAN 1:500

SOUTH HOLLAND DC
HOUSING & PLANNING
26 NOV 1997
Ref: 1243/97

Project: PROPOSED EXTENSION FOR MR. GODDARD 15 HEATHFIELD AVE, SPALDING.	
Drawing Title: DEBRID DRAWING	
Date: SEPT '97	Scales: 1:500, 1:50, 1:100
Reference No:	Drawn:
Drawing No: 02	Revision:

DETERMINED
PLAN

Do not scale directly from this drawing.
All discrepancies to be brought to the
attention of the above office.