
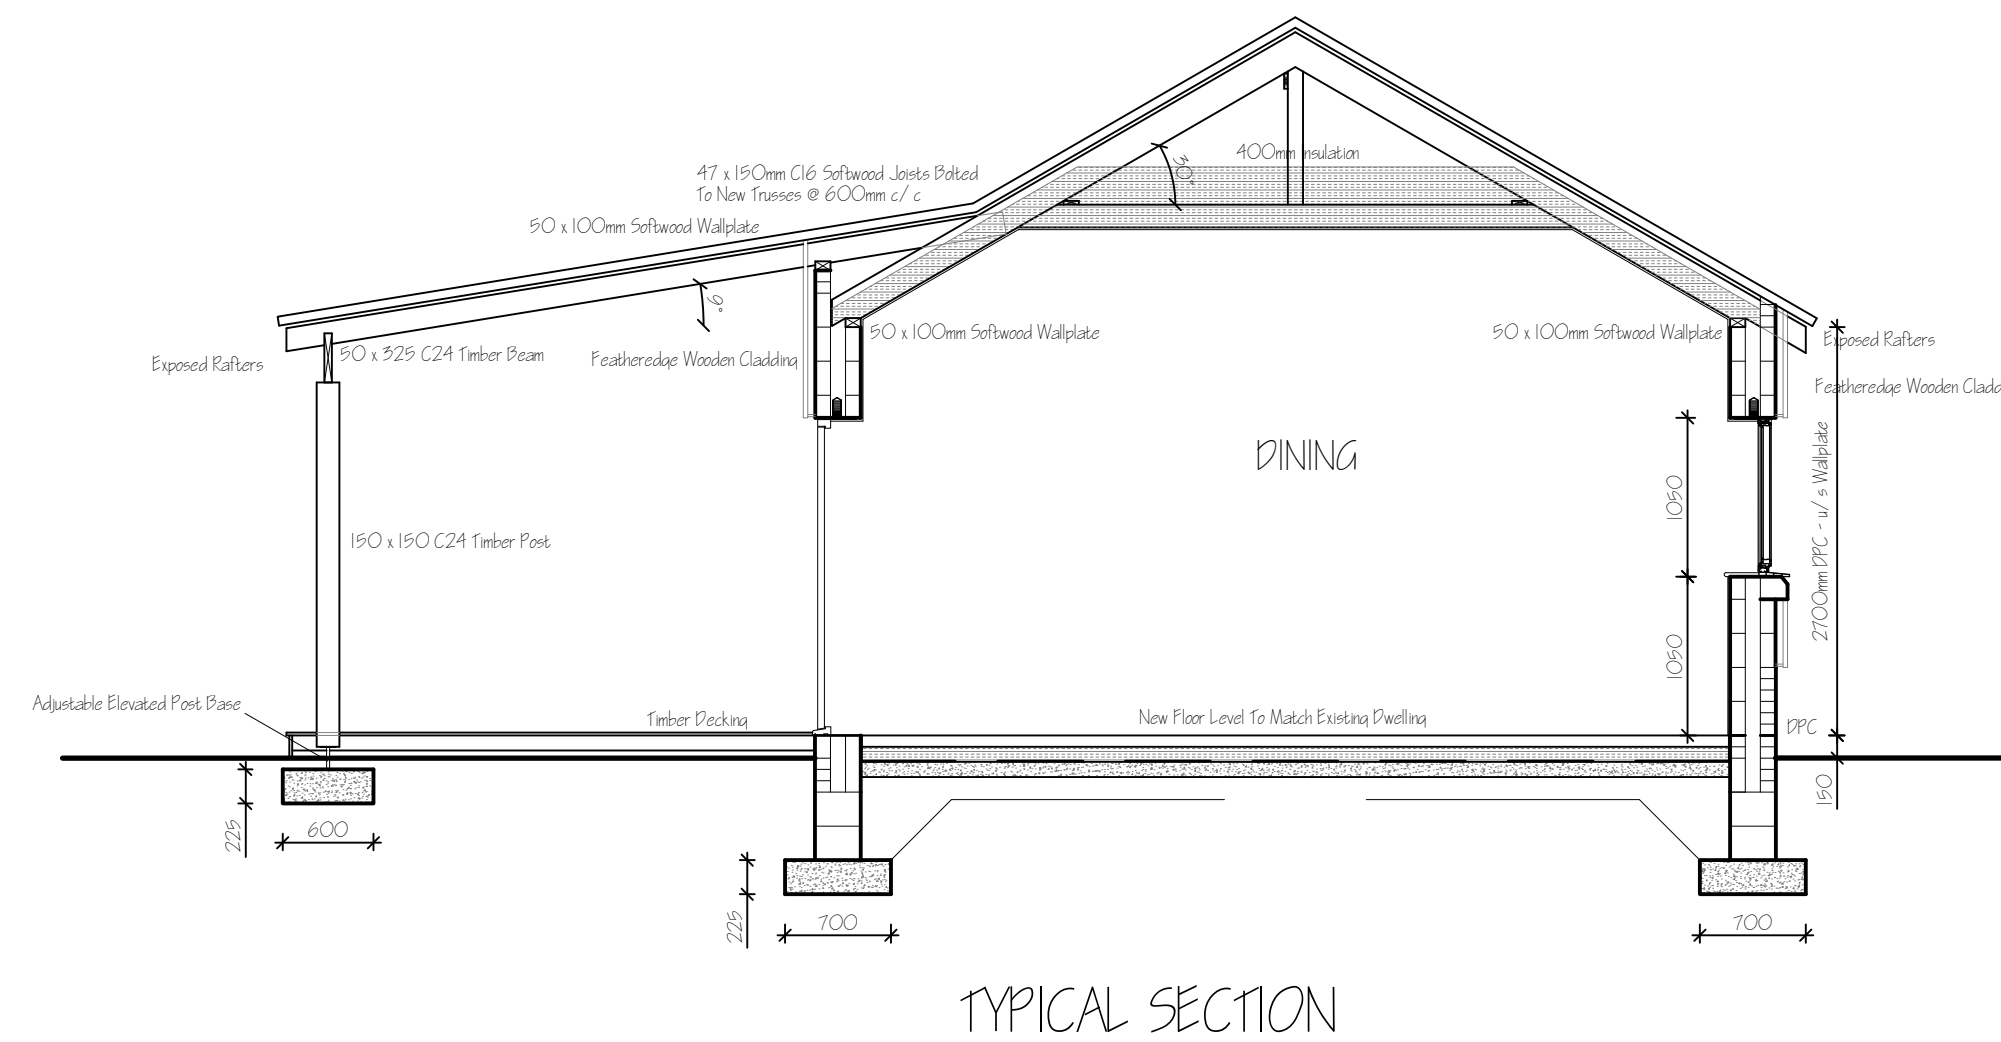
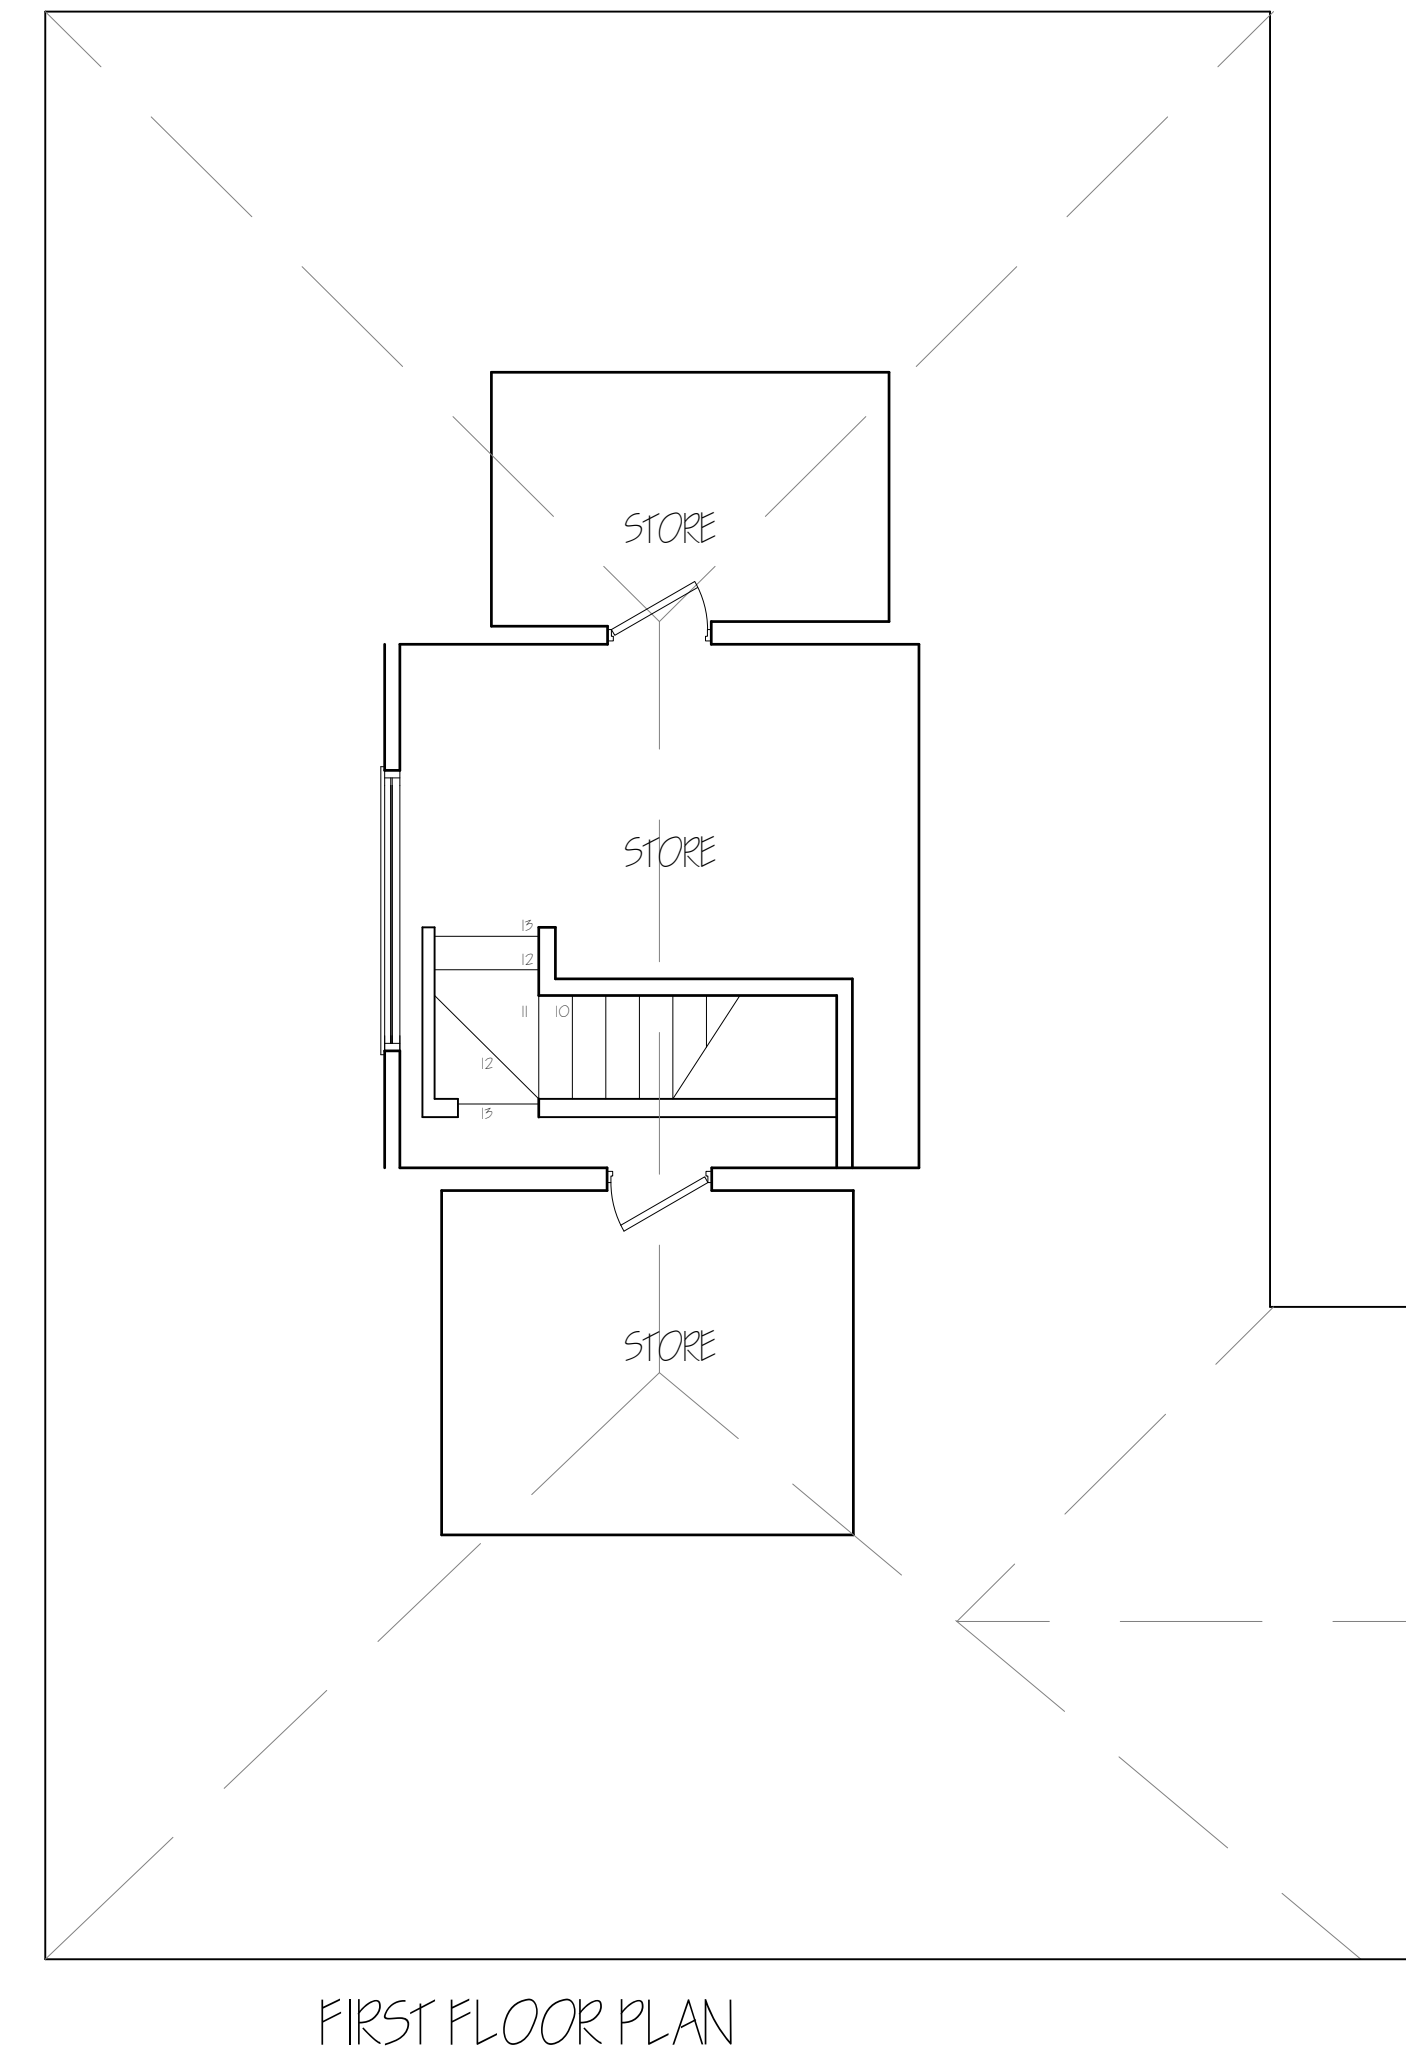


Item	Item Description	Opening Size	Unit Type	Unit Length	Source Dimension
1	Entrance Door	9'0" x 2'0"	Rectangle / 1-90	195"Open	YES
2	P.V.C. Window	6'7" x 4" x 2'0"	Rectangle / 1-90	175"Open	YES
3	Door Frame	9'0" x 2'0"	Rectangle / 1-90	195"Open	YES
4	2 No Glazed Screens	2 No 9'0" x 2'0"	Rectangle / 1-90	195"Open	YES
5	P.V.C. Window	6'5" x 4" x 2'0"	Rectangle / 1-90	175"Open	YES
6	P.V.C. Window	6'0" x 2'0"	Rectangle / 1-90	165"Open	YES
7	P.V.C. Window	6'0" x 2'0"	Rectangle / 1-90	165"Open	YES
8	P.V.C. Window	6'0" x 2'0"	Rectangle / 1-90	165"Open	YES
9	P.V.C. Window	6'0" x 2'0"	Rectangle / 1-90	165"Open	YES
10	Entrance Door	9'0" x 2'0"	Rectangle / 1-90	195"Open	YES
11	P.V.C. Window	6'5" x 4" x 2'0"	Rectangle / 1-90	175"Open	YES
12	Internal Opener	25" x 2'0"	Existing Hardware	N/A	N/A

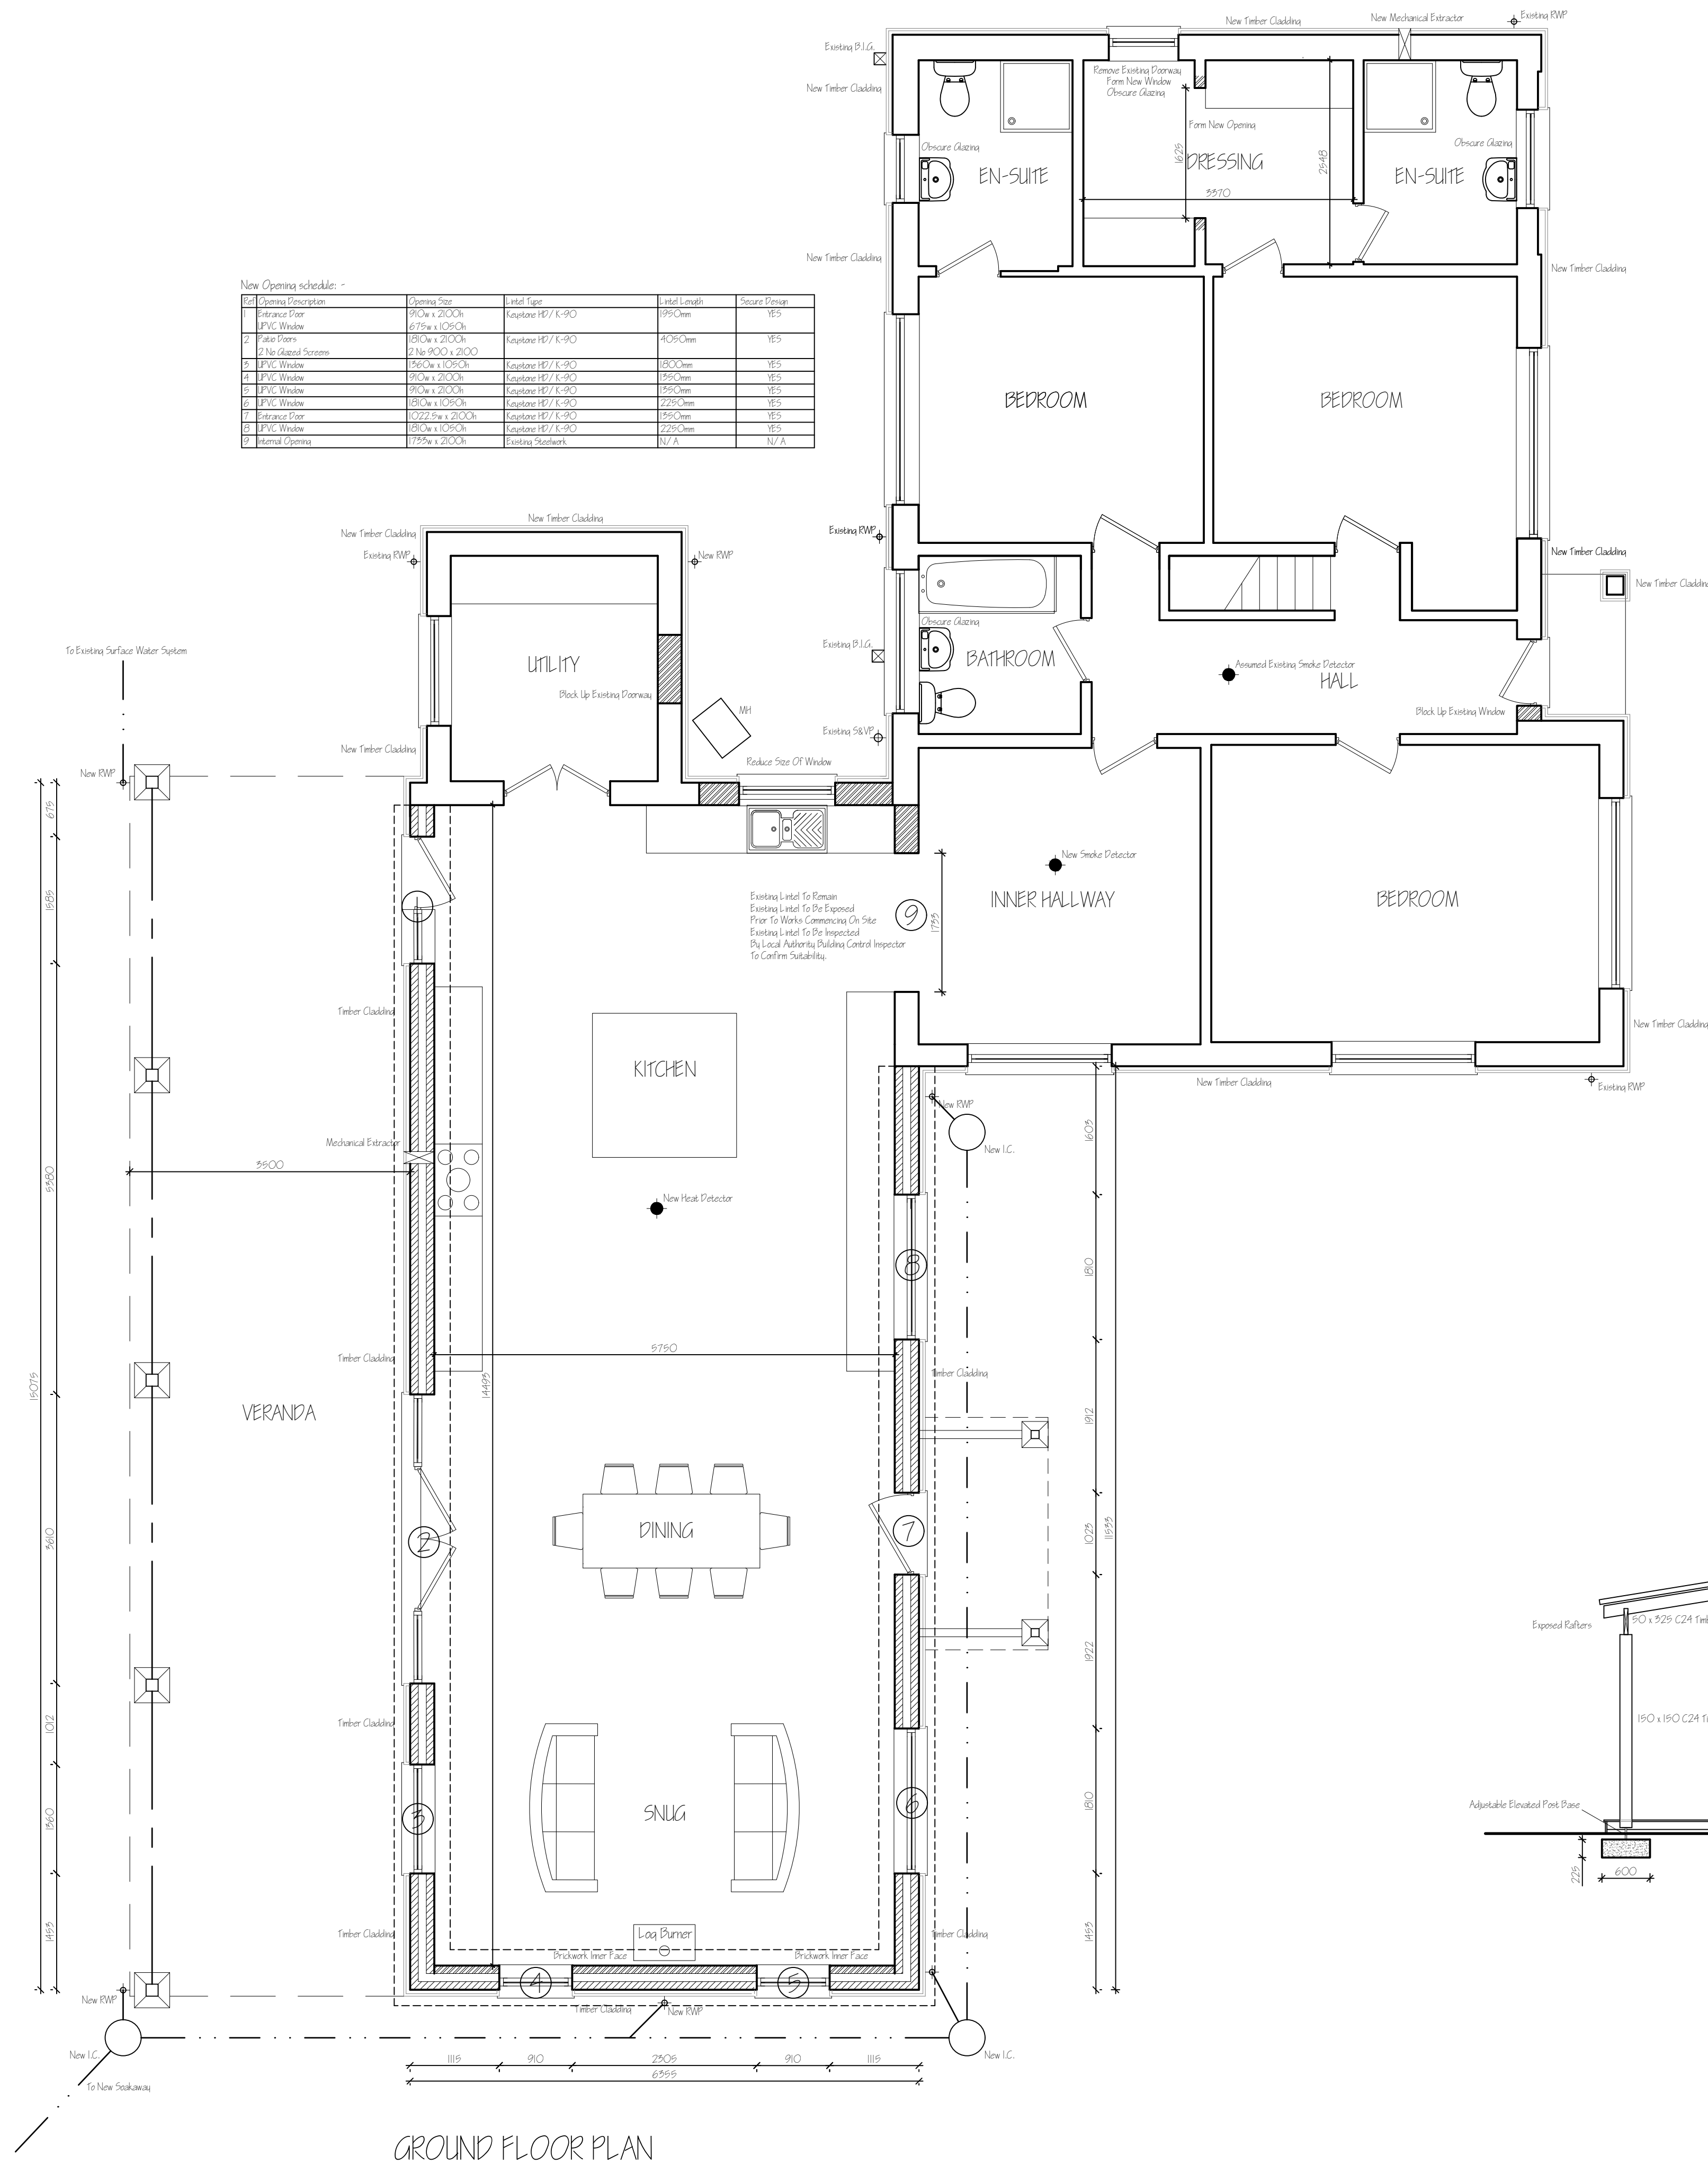

C	CLIENTS AMENDMENT - PARK DOORS	NOV 2021
B	BUILDING REGULATIONS SUBMISSION	OCT 2021
A	CLIENT AMENDMENTS	SEPT 2021
ref:	revision	date

G. R. MERCHANT LTD. 

I.ENG AMICE FIWO

**ARCHITECTURAL, STRUCTURAL
AND LAND DRAINAGE
CONSULTANTS**

**4 Wrights Mews
12A Park Road, Holbeach,
Spalding, Lincs. PE12 7EE**

**Tel: 01406 490800
Fax: 01406 425744**

E-Mail: gr.merchant@btconnect.com

Project	ALTERATIONS & EXTENSION 'THE BUNGALOW' FULNEY LANE SOUTH SPALDING, Lincs. PE12 6FA		
Client	W. WOOD & J COLE		
Drawing	FLOOR PLANS - PROPOSED TYPICAL SECTION - PROPOSED		
Job Ref.	3826-21	Drawing No.	IIC
Date	SEPT 2021	Drawn	SLB

[illegible]