





FRONT ELEVATION




REAR ELEVATION

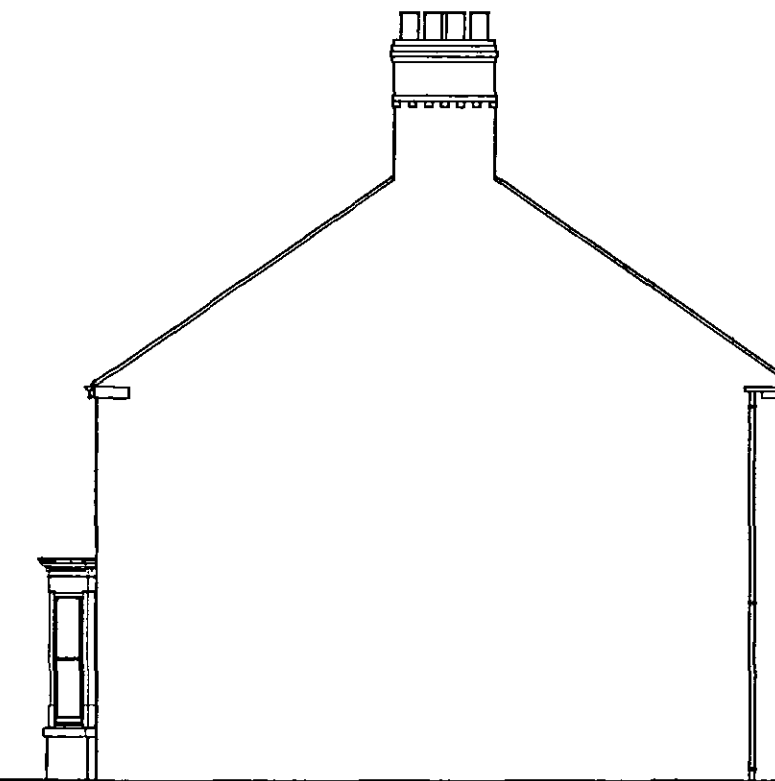


SIDE ELEVATION

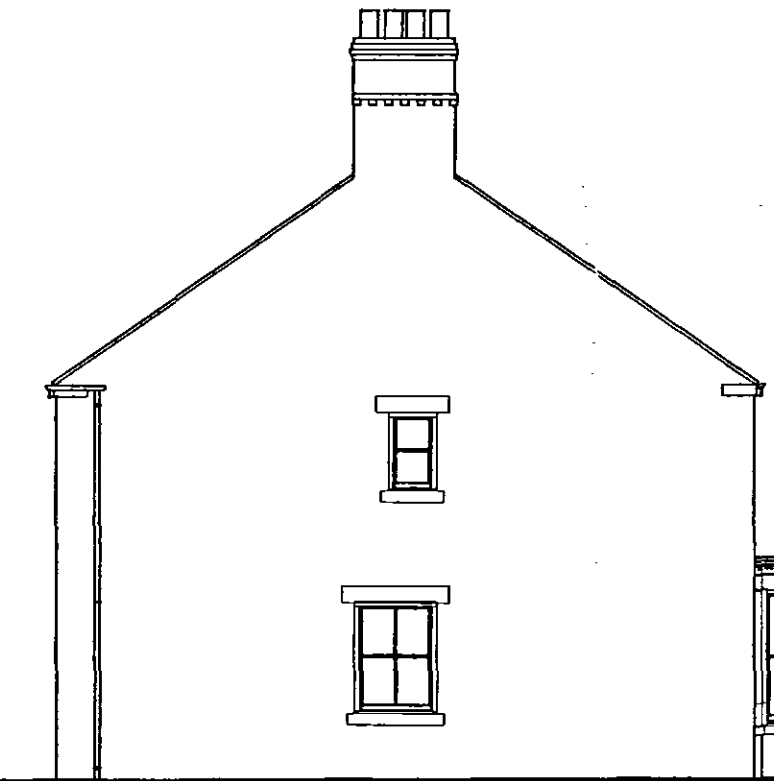

SIDE ELEVATION

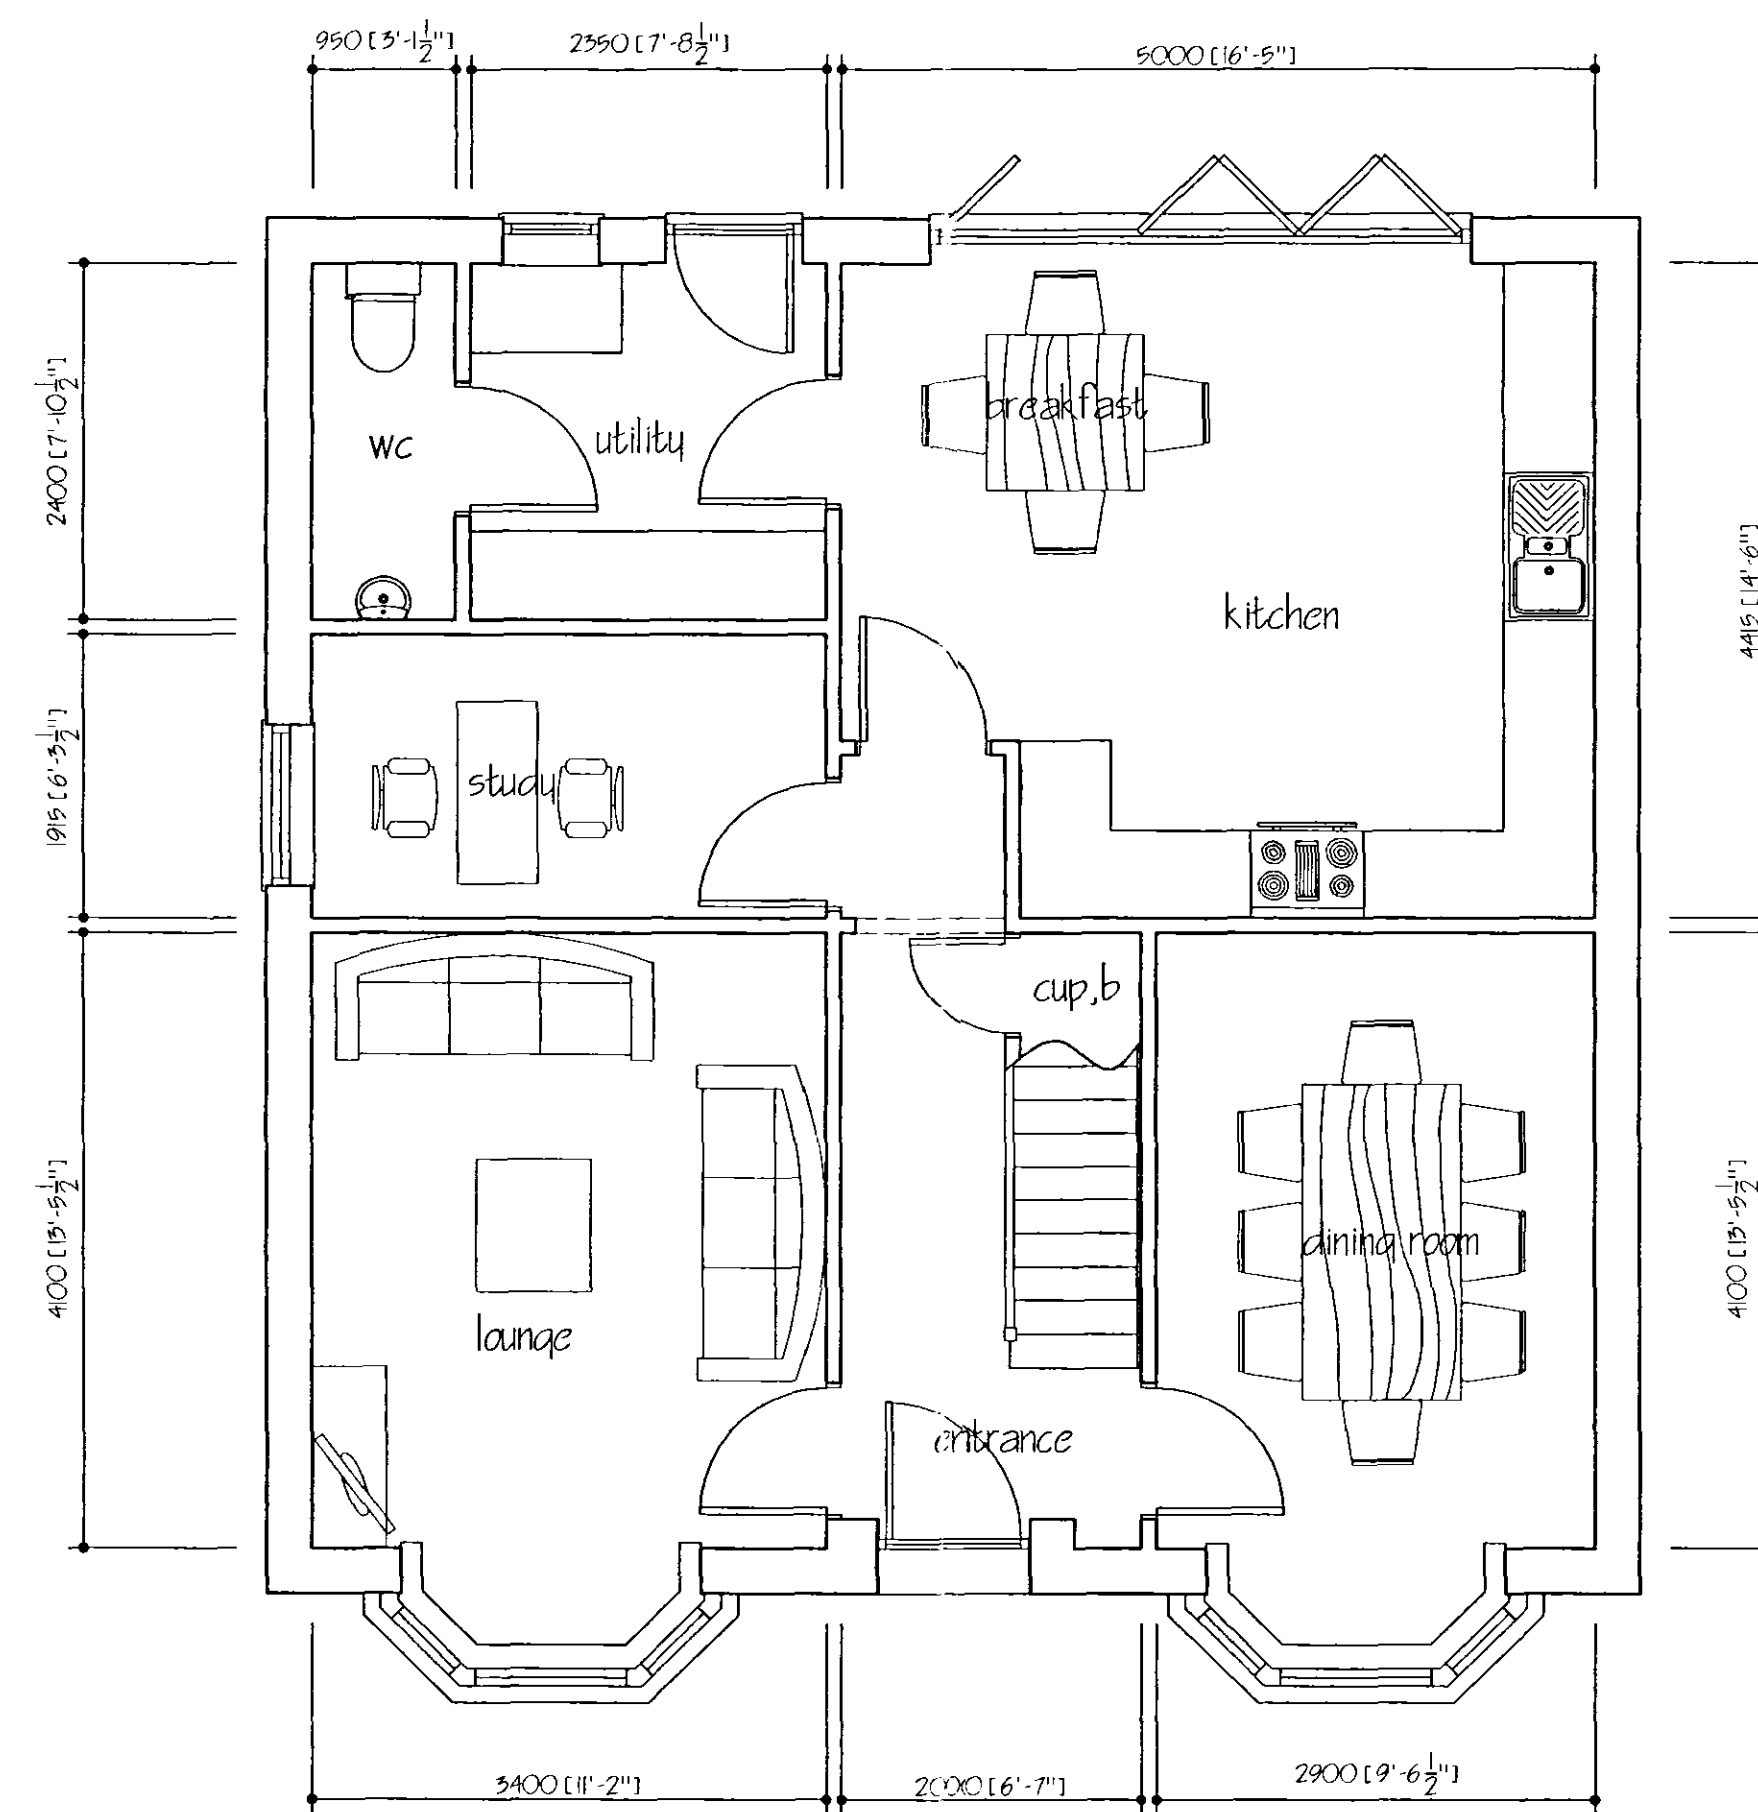

GROUND FLOOR PLAN

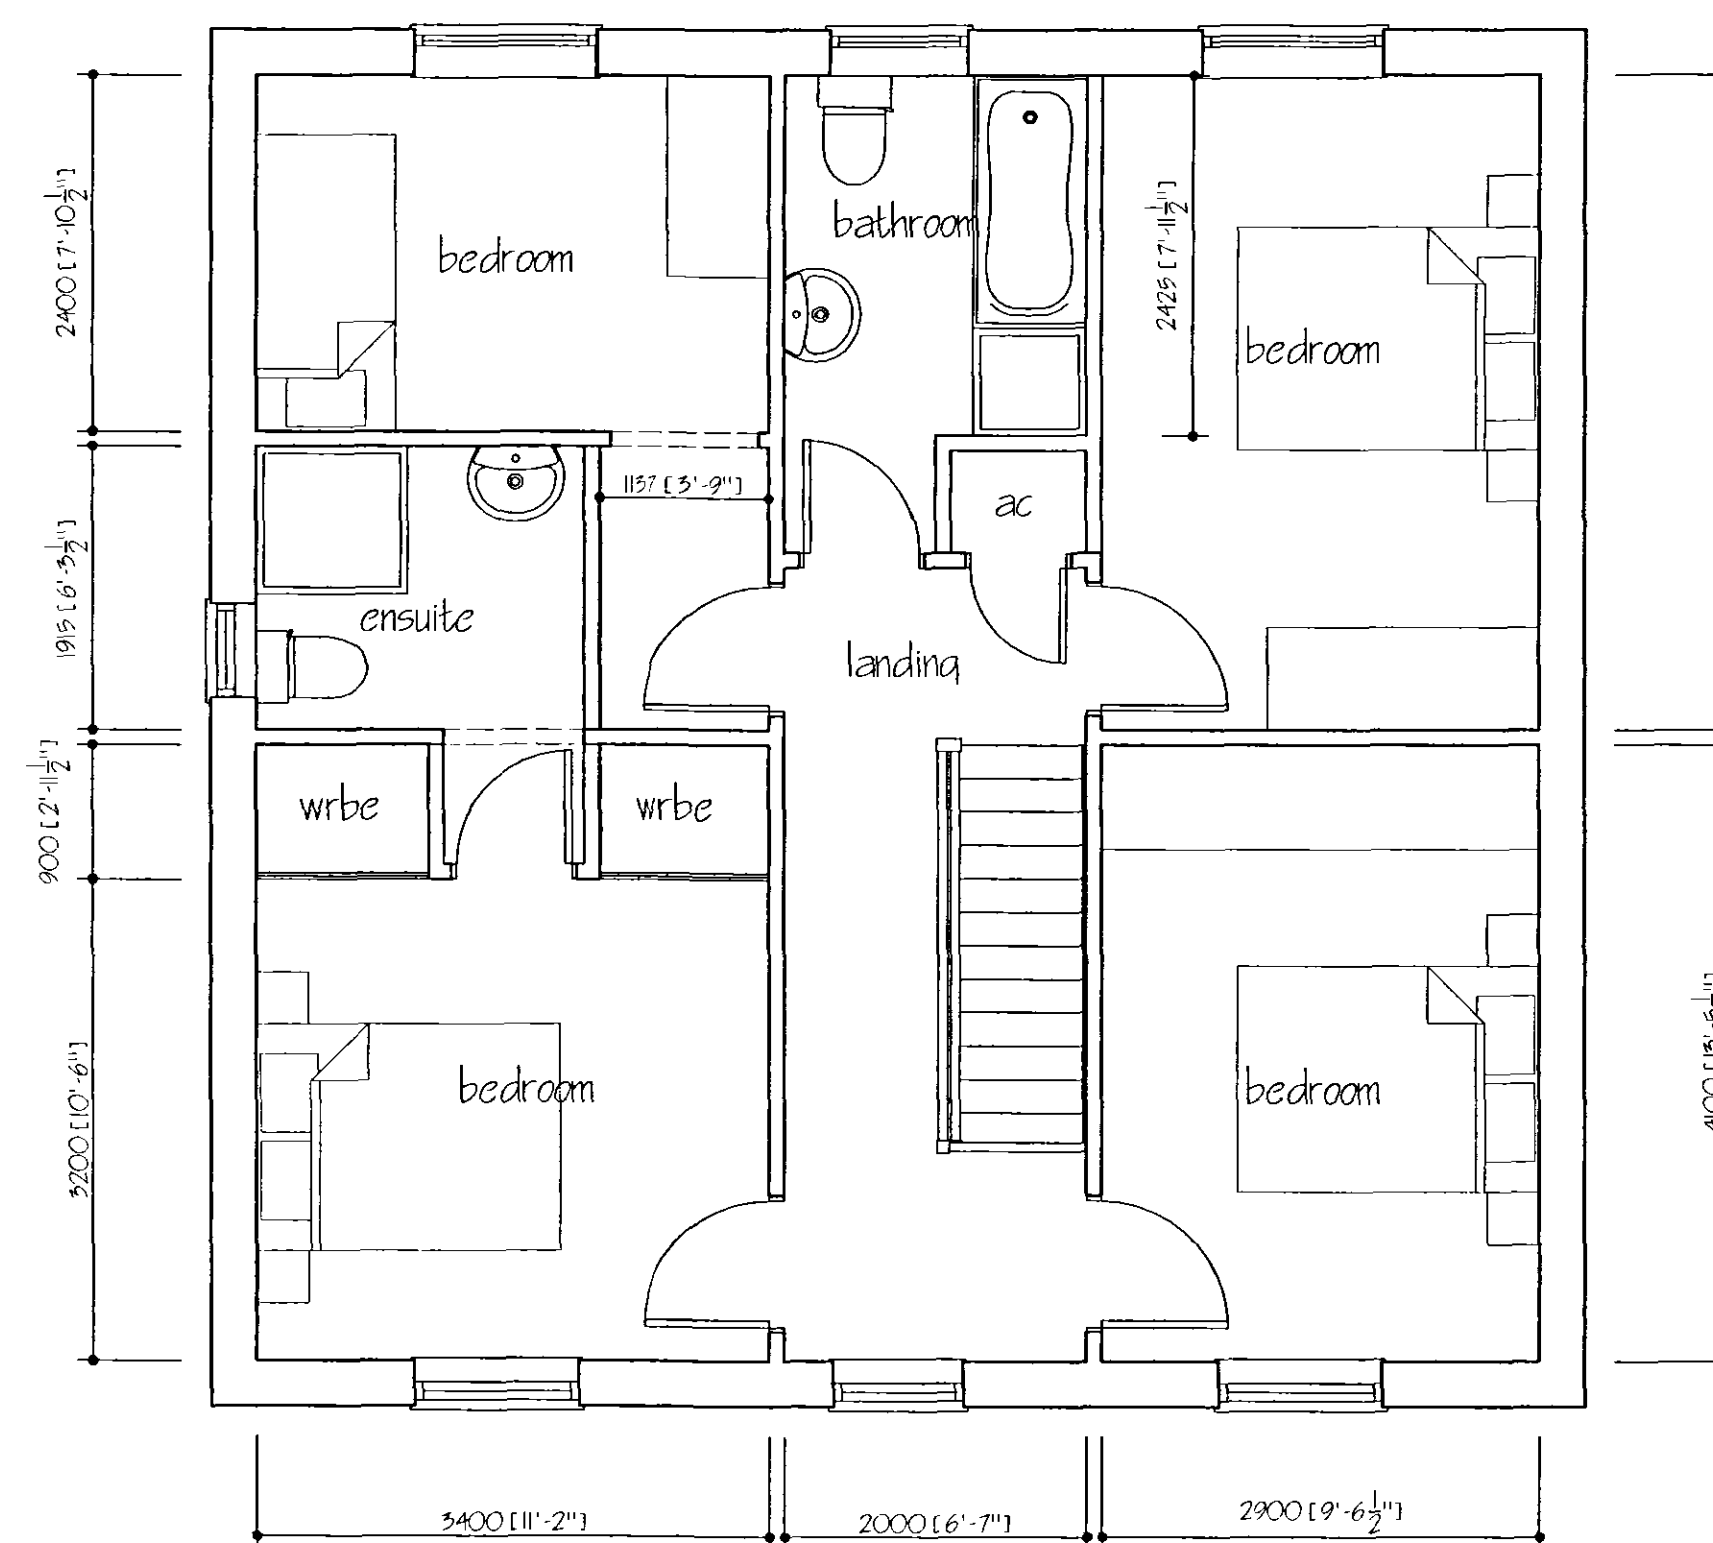

FIRST FLOOR PLAN

SHDC
Planning & Development
- 5 DEC 2008
Ref: 1246/08

**DETERMINED
PLAN**

PLOT 1 AS SHOWN
PLOT 2 HANDED

ref	revision	date

G. R. MERCHANT LTD.
I.ENG AMICE FIWO
**ARCHITECTURAL, STRUCTURAL
AND LAND DRAINAGE
CONSULTANTS**
4 Wrights Mews
12A Park Road, Holbeach,
Spalding, Lincs. PE12 7EE
Tel: 01408 490800
Fax: 01408 425744
E-Mail: gr.merchant@btconnect.com

Project
PROPOSED RESIDENTIAL DEVELOPMENT AT
51 LOVE LANE
SPALDING
Lincs

Client
PENBANK BUILDERS

Drawing
PROPOSED PLANS AND ELEVATIONS
OF PLOT 1. PLOT 2 HANDED

Job Ref.
1786/08

Drawing No.
07

Date
SEP 2008

Drawn
JRW

Scales
1/50 1/100

DO NOT SCALE FROM THIS DRAWING
This drawing is copyright and may not be altered, copied, reproduced or used for any other purpose other than that for which it is issued. The General Contractor is to check all dimensions on site and report any discrepancies to the Architect. All details shown on this drawing including foundations are based upon typical site conditions related to the area. No responsibility can be accepted for abnormal conditions which may be discovered during construction unless reported to the Architect on the design amendment may be considered. Site and surveys are recommended in respect of foundations to establish specific site conditions before foundation work is undertaken. The drawing is issued in the form of a contract document and does not purport to contain a full specification of the works. It is issued for the purpose of obtaining Planning / Building Regulation approval. The drawing must not be used as a contract document alone. The works will not be supervised or inspected on site by G.R. Merchant or any representative thereof. It is the client or their appointed agents responsibility to control workmanship, substitution of materials, adherence to specification, variations to contract etc. All materials to be used unless otherwise stated and all construction and materials etc. to be used fixed and installed etc. in strict accordance with manufacturers instruction and relevant code of practice. Materials and workmanship to conform to appropriate British standard specification or ENA certificate or European code equivalent. The Employer / Client shall ensure that the submitted contractor is competent with and capable of commencing necessary to achieve compliance with Health and Safety legislation for Building and Work places. The Employer / Client is advised that should the works need to comply with the Construction Design and Management Regulations an independent Planning Supervisor will be required. The works shall comprise of all that is shown on the drawing and details. Work that may not specifically be shown but may be reasonably inferred as necessary to carry out the works shall be deemed to be included. It is the client / Employer responsibility to be aware of the Party Wall etc. Act 1996, when building is close proximity to adjoining neighbour boundaries.