


FRONT ELEVATION (STONE GATE)


SIDE ELEVATION

REAR ELEVATION

SIDE ELEVATION

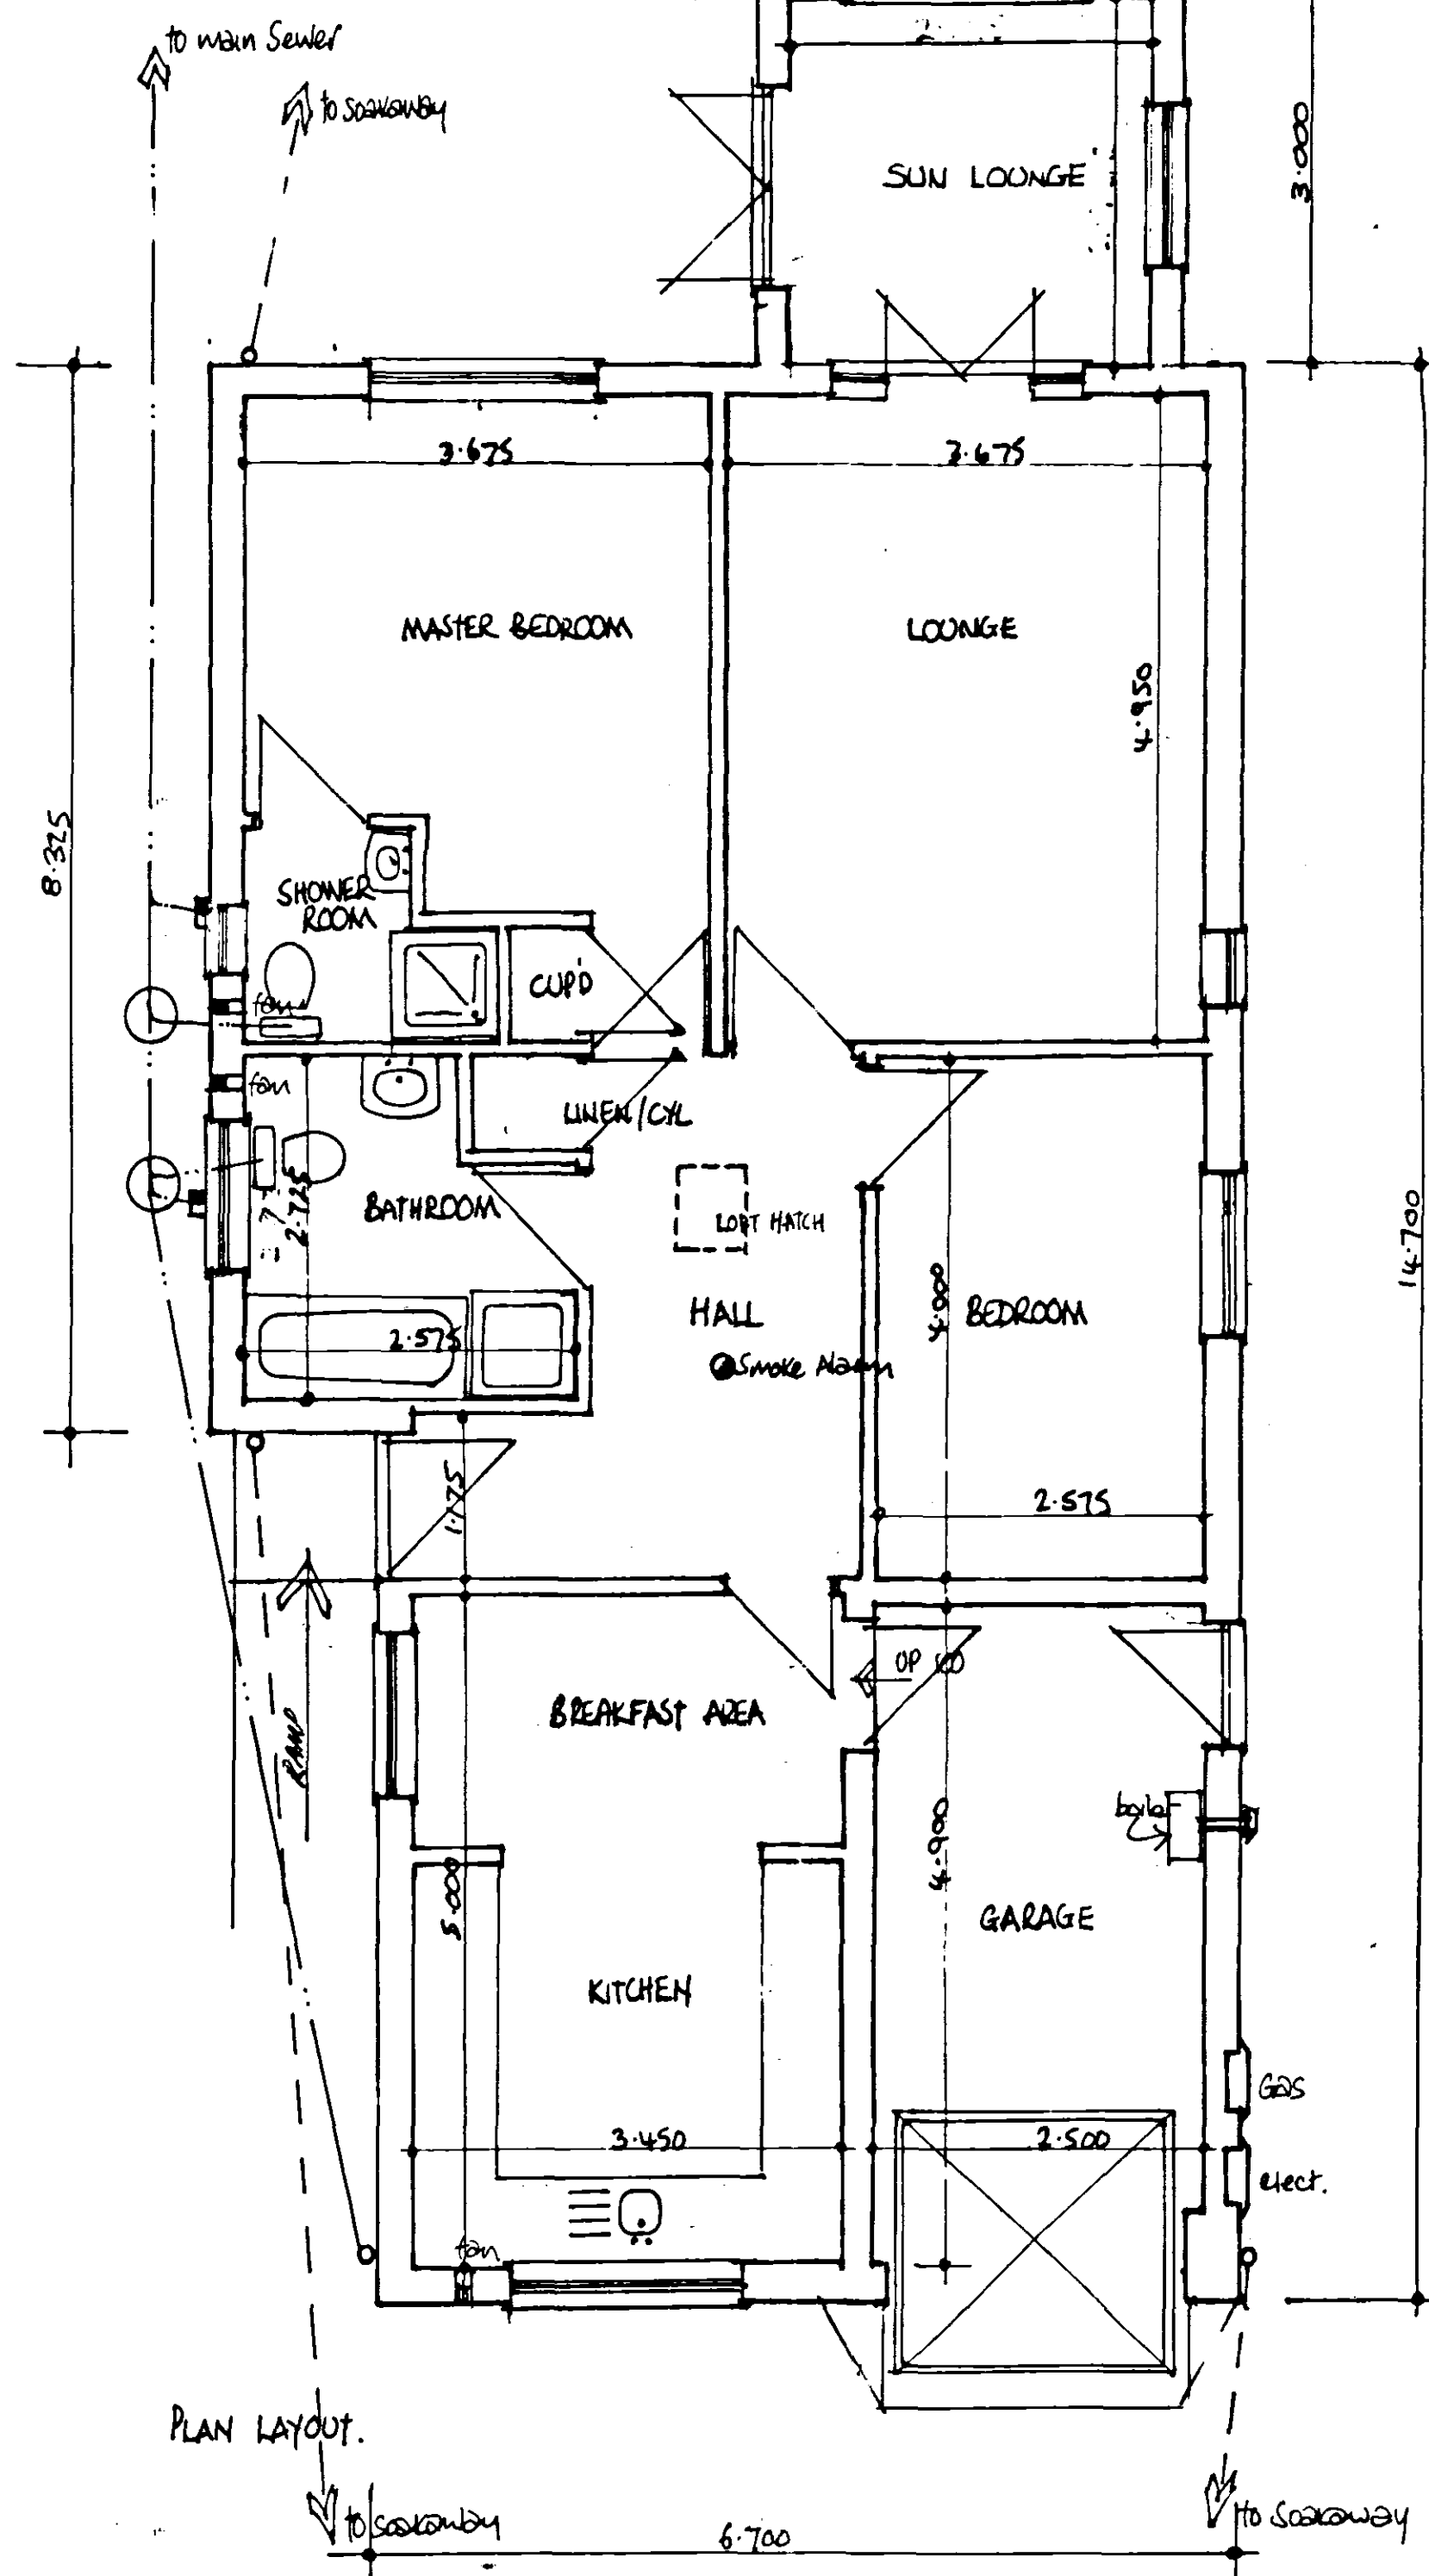

PLAN LAYOUT

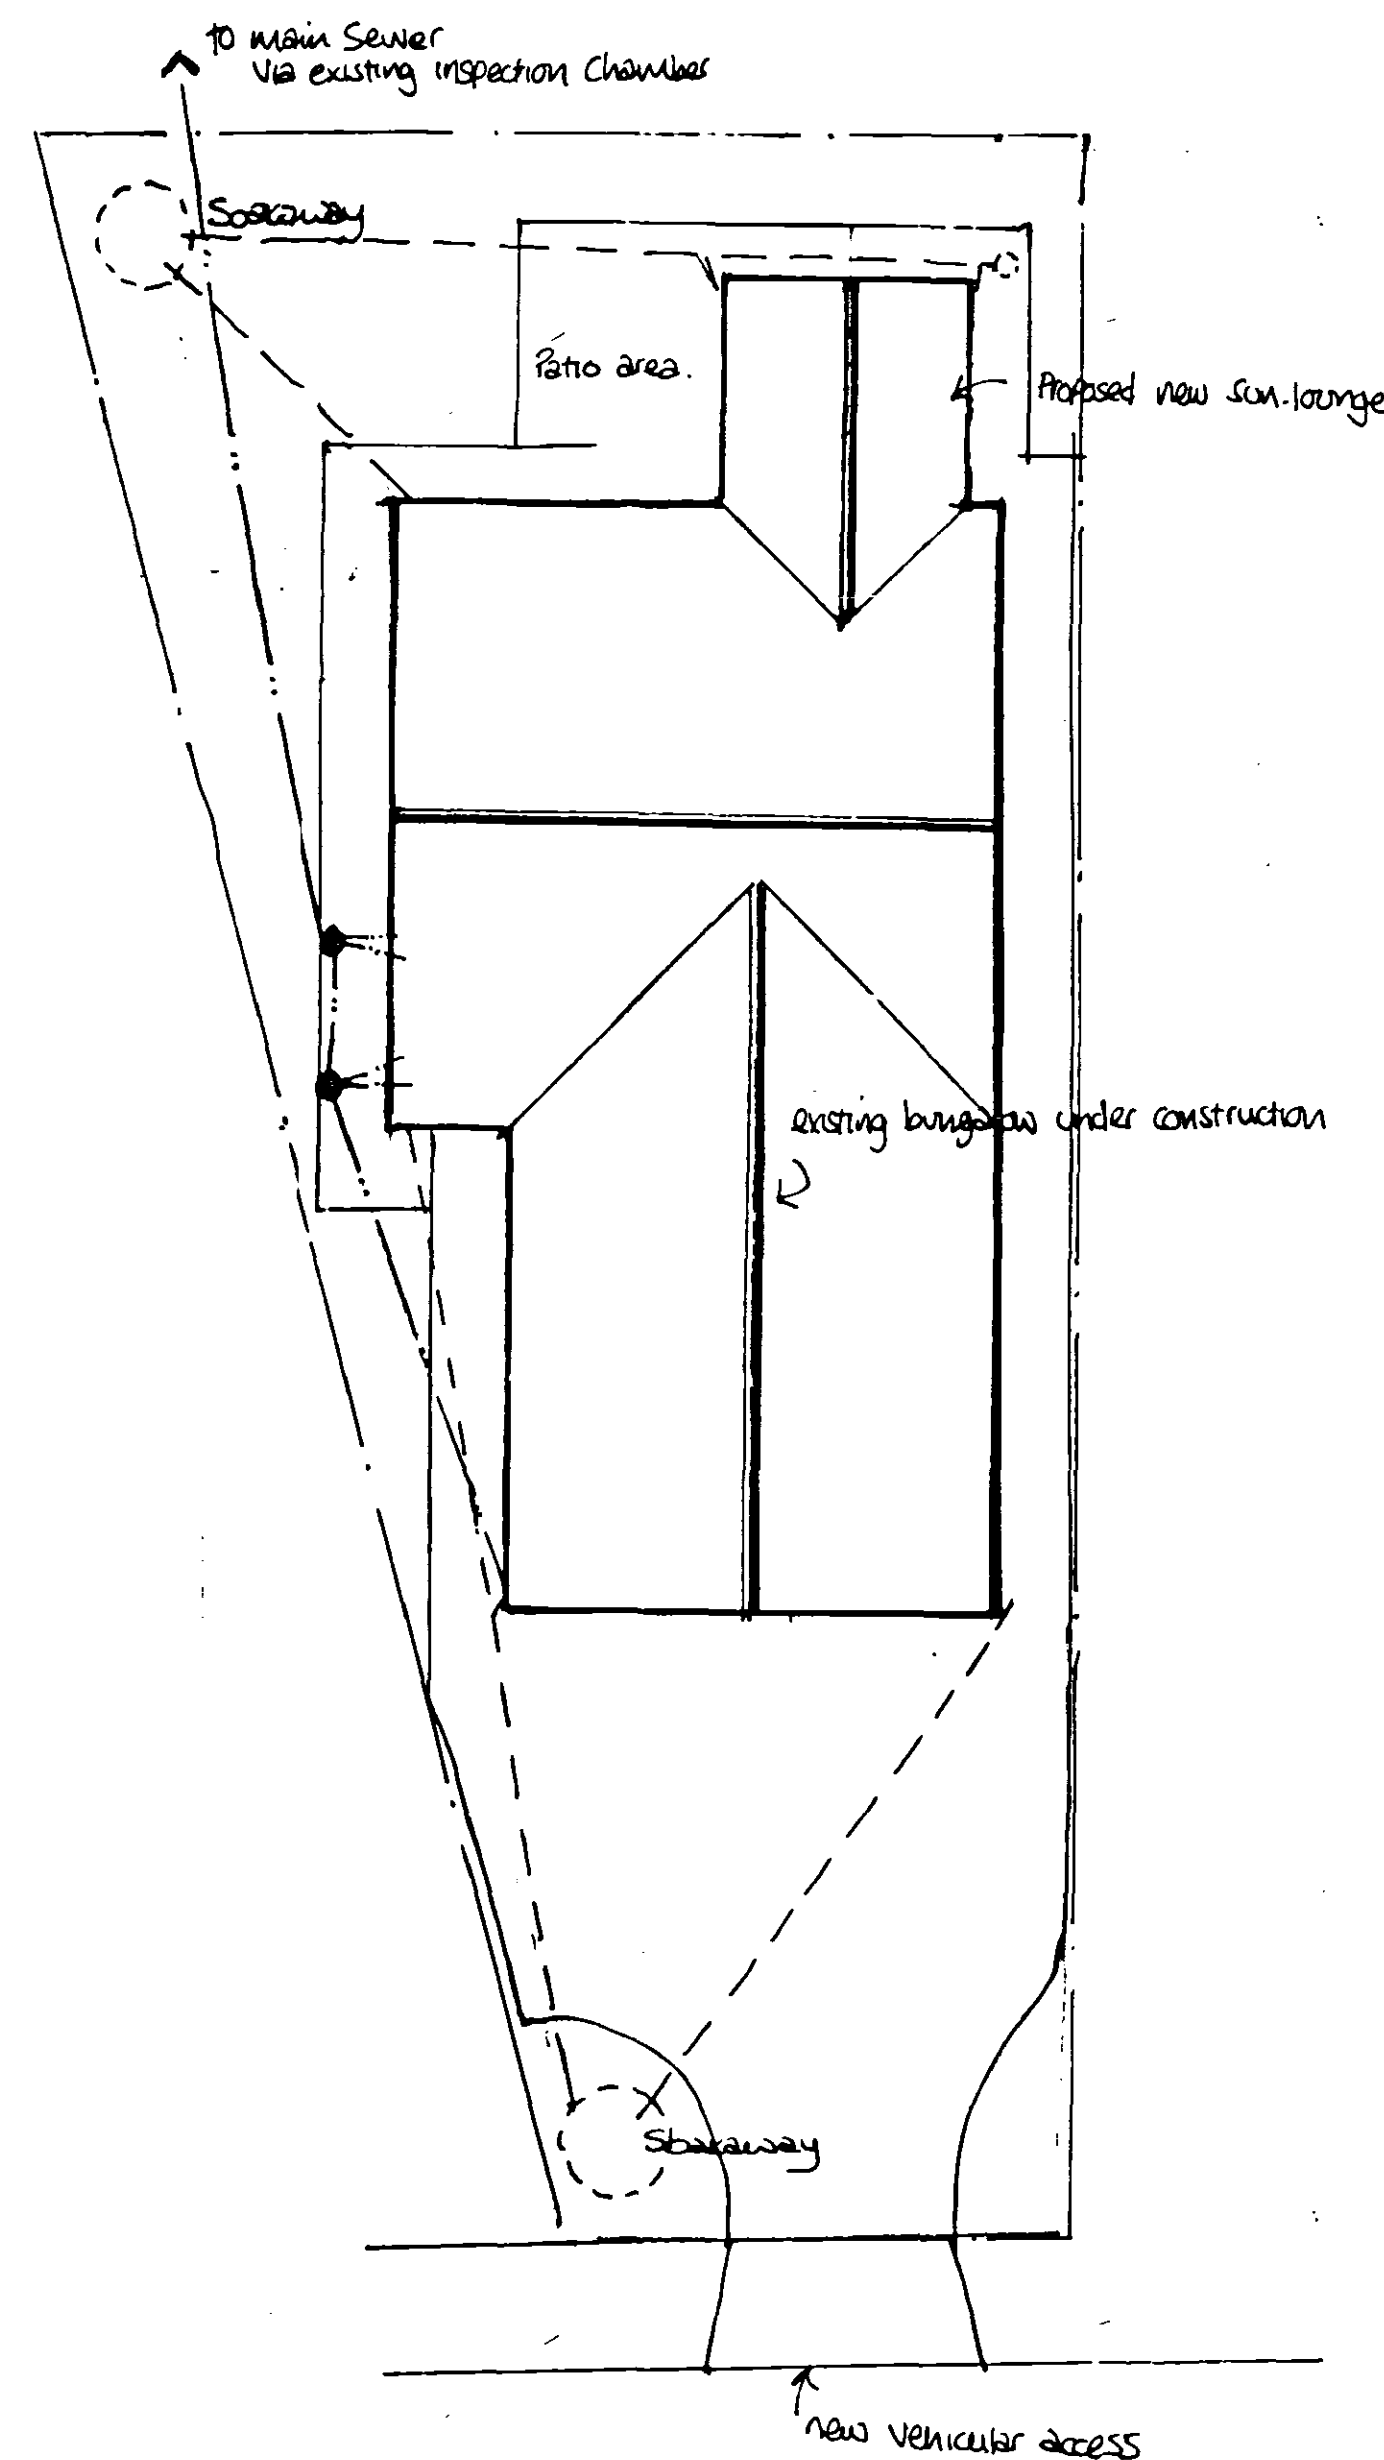

SITE LAYOUT PLAN.
SCALE 1:100

The deposited plans have been examined against the criteria set out in the Building Regulations. It is neither practical or reasonable to show all relevant matters on working drawings, the fact that minor matters are not mentioned does not affect the building from the responsibility of non-compliance in the carrying out of the construction.

Developers are advised to establish there is no made ground or wild variations in the type of subsoil within the loaded area and no weaker type of soil exists below the soil on which the foundations rest within such depth as may impact the stability of the structure.

AMENDED PLAN

Ref: 1247/04
15 MAR 2005
Planning & Development
SHDC

Project: PROPOSED DETACHED 2 BEDROOM BUNGALOW WITH INTEGRAL GARAGE AND INCL. VEHICULAR ACCESS.
SITE: LAND ADJACENT HIGH SCHOOL, STONEGATE, SPALDING, Lincs.
Clients: MR S. CLARK.

Scales: 1:50, 1:100 date: SEPT, 04.

A. Clients Amendments
Sun-lounge, windows to lounge, side door to garage.
date: Mar 2005