


FRONT ELEVATION (STONE GATE)


SIDE ELEVATION

REAR ELEVATION

SIDE ELEVATION

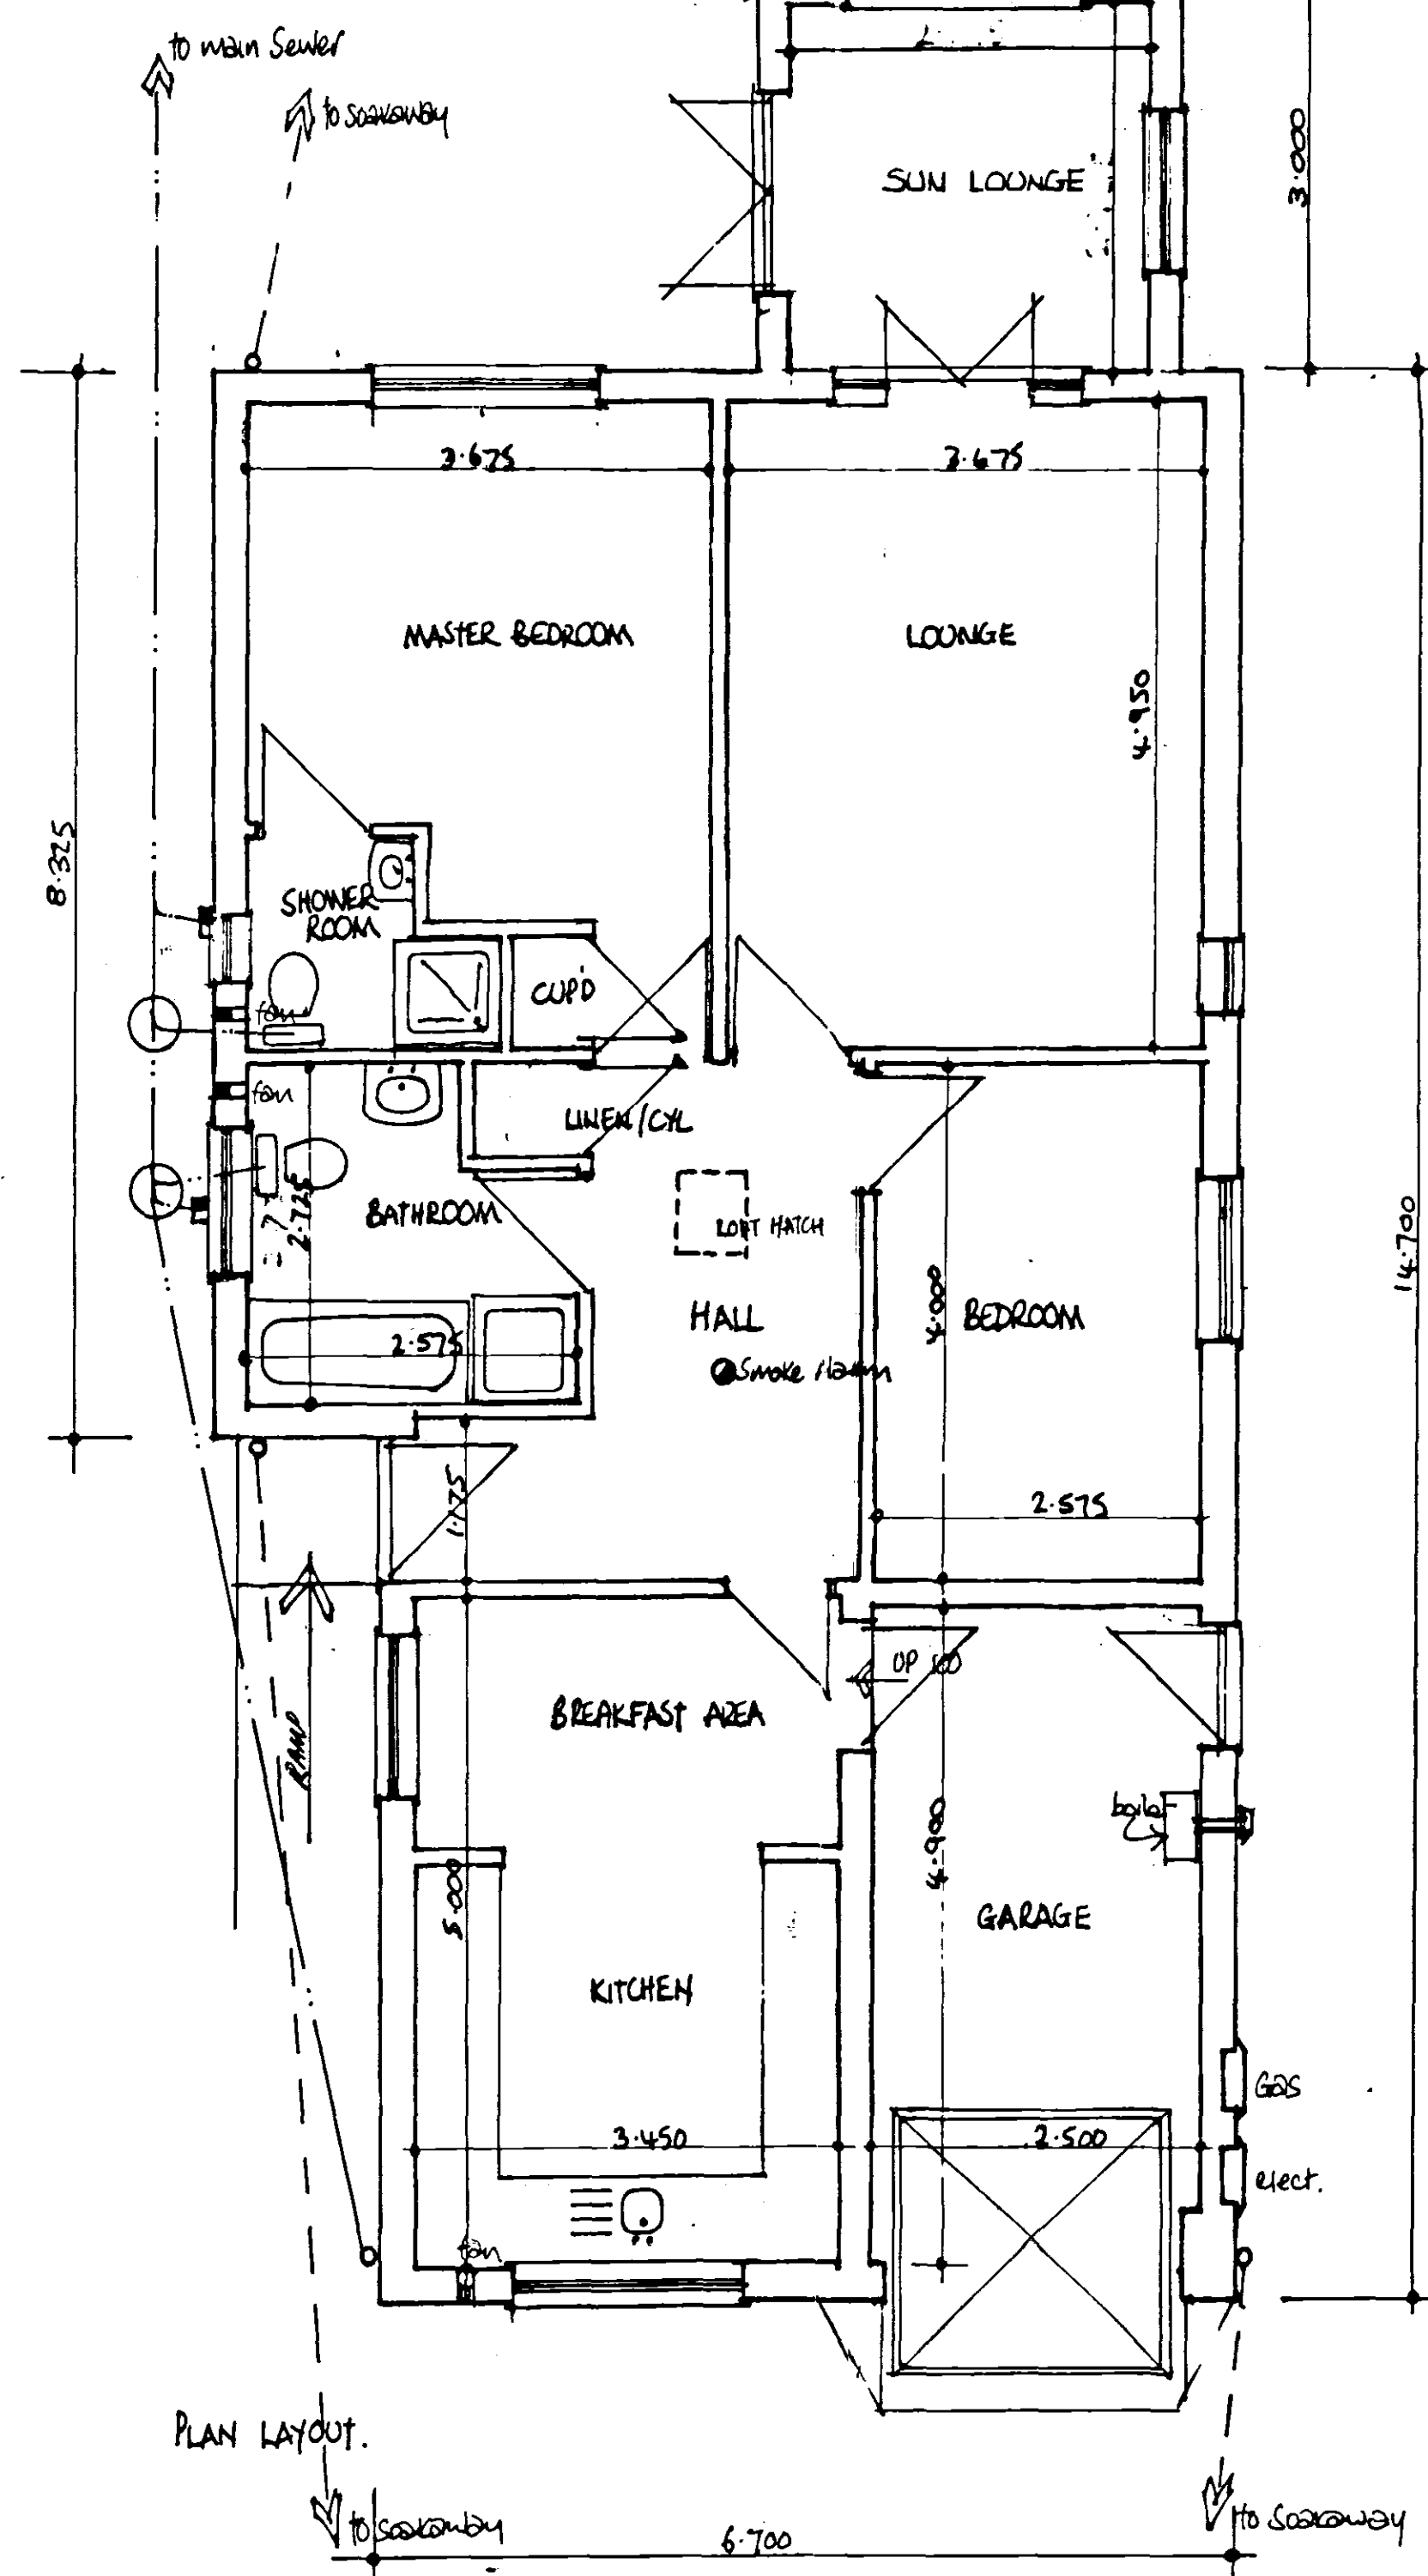

PLAN LAYOUT.

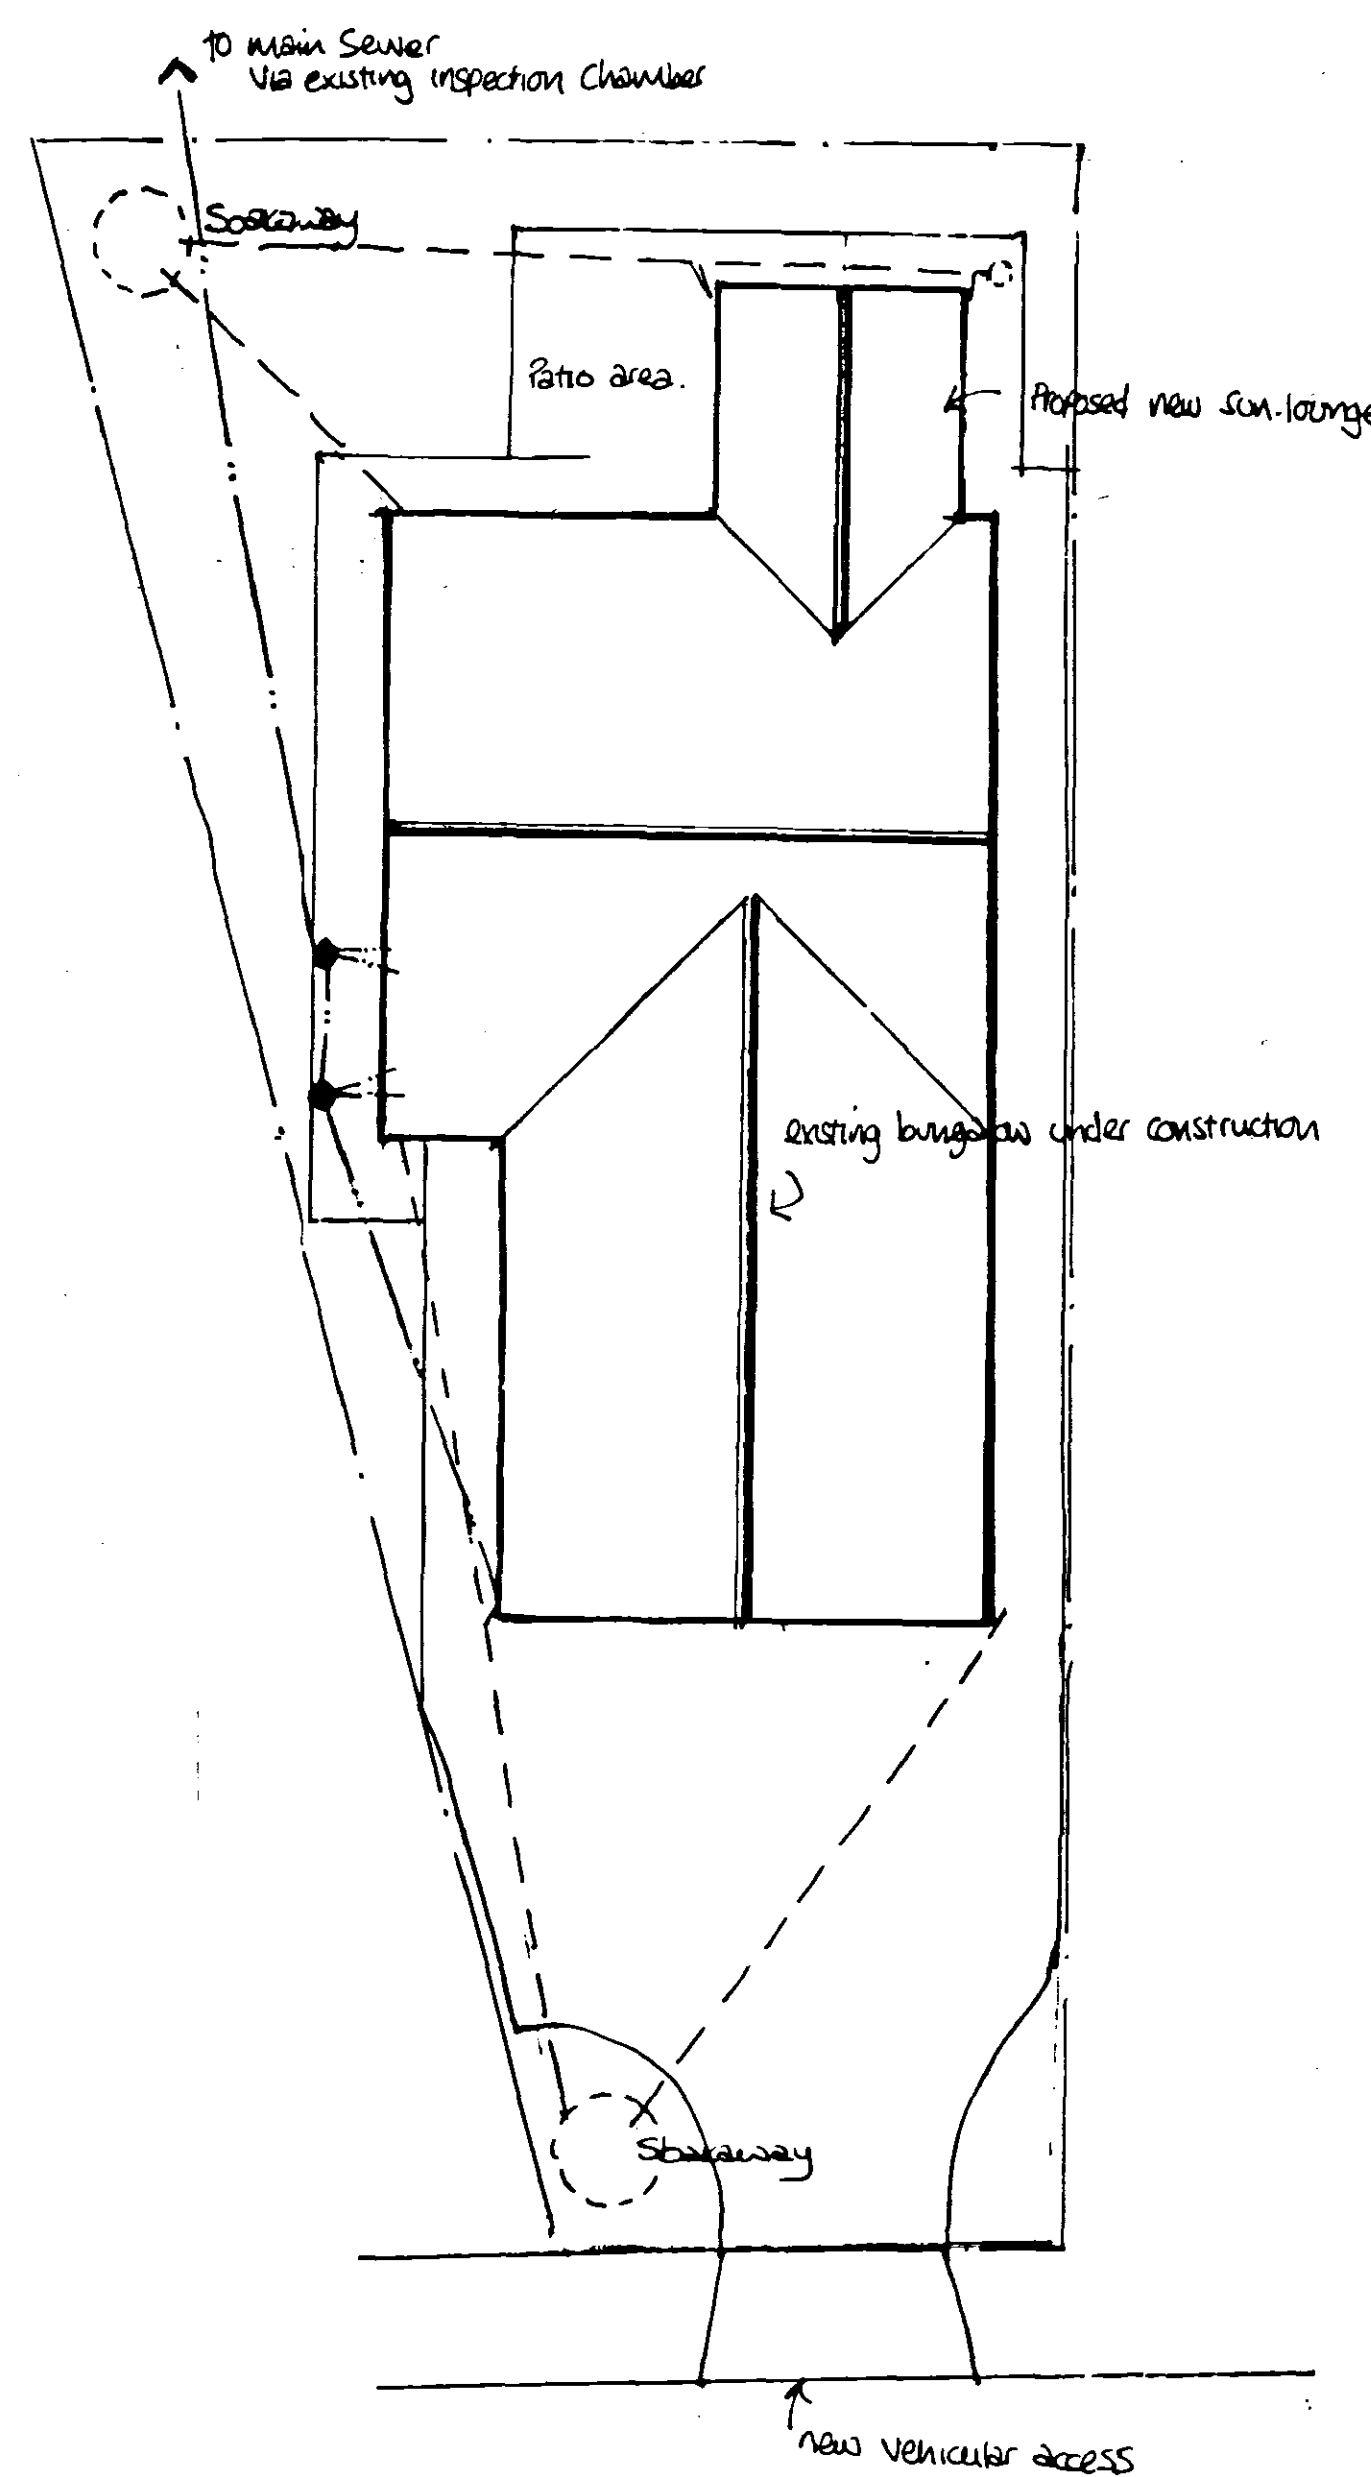

SITE LAYOUT PLAN.
SCALE 1:100.

AMENDED PLAN

Ref: A1

SHDC
Planning & Development
15 MAR 2005
Ref: 1247104

SOUTH HOLLAND D.C.
BUILDING CONTROL
15 MAR 2005

Developers are advised to establish there is no made ground or wide variations in the type of subsoil within the loaded area and no weaker type of soil exists below the soil on which the foundations rest within such depth as may impair the stability of the structure.

The deposited plans have been examined against the criteria set out in the Building Regulations. It is neither practical or reasonable to show all relevant matters on working drawings, the fact that minor matters are not mentioned does not relieve the builder from the responsibility of non-compliance in the carrying out of the operations.

Project: PROPOSED DETACHED 2 BEDROOM
BUNGALOW WITH INTEGRAL GARAGE
AND INCL. VEHICULAR ACCESS.

Site: LAND ADJACENT HIGH SCHOOL,
STONEGATE, SPALDING, Lincs.

Clients: MR S. CLARK.

Scales: 1:50, 1:100 date: SEPT, 04.

A- Clients Amendments date: MAR 2005
Sun-lounge, windows to lounge, side door to garage.