




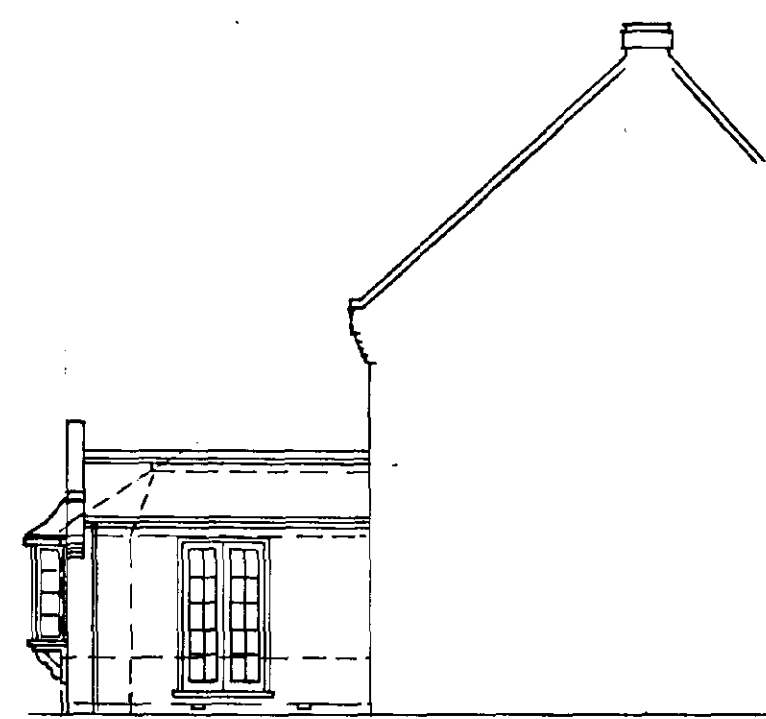


EXISTING REAR ELEVATION

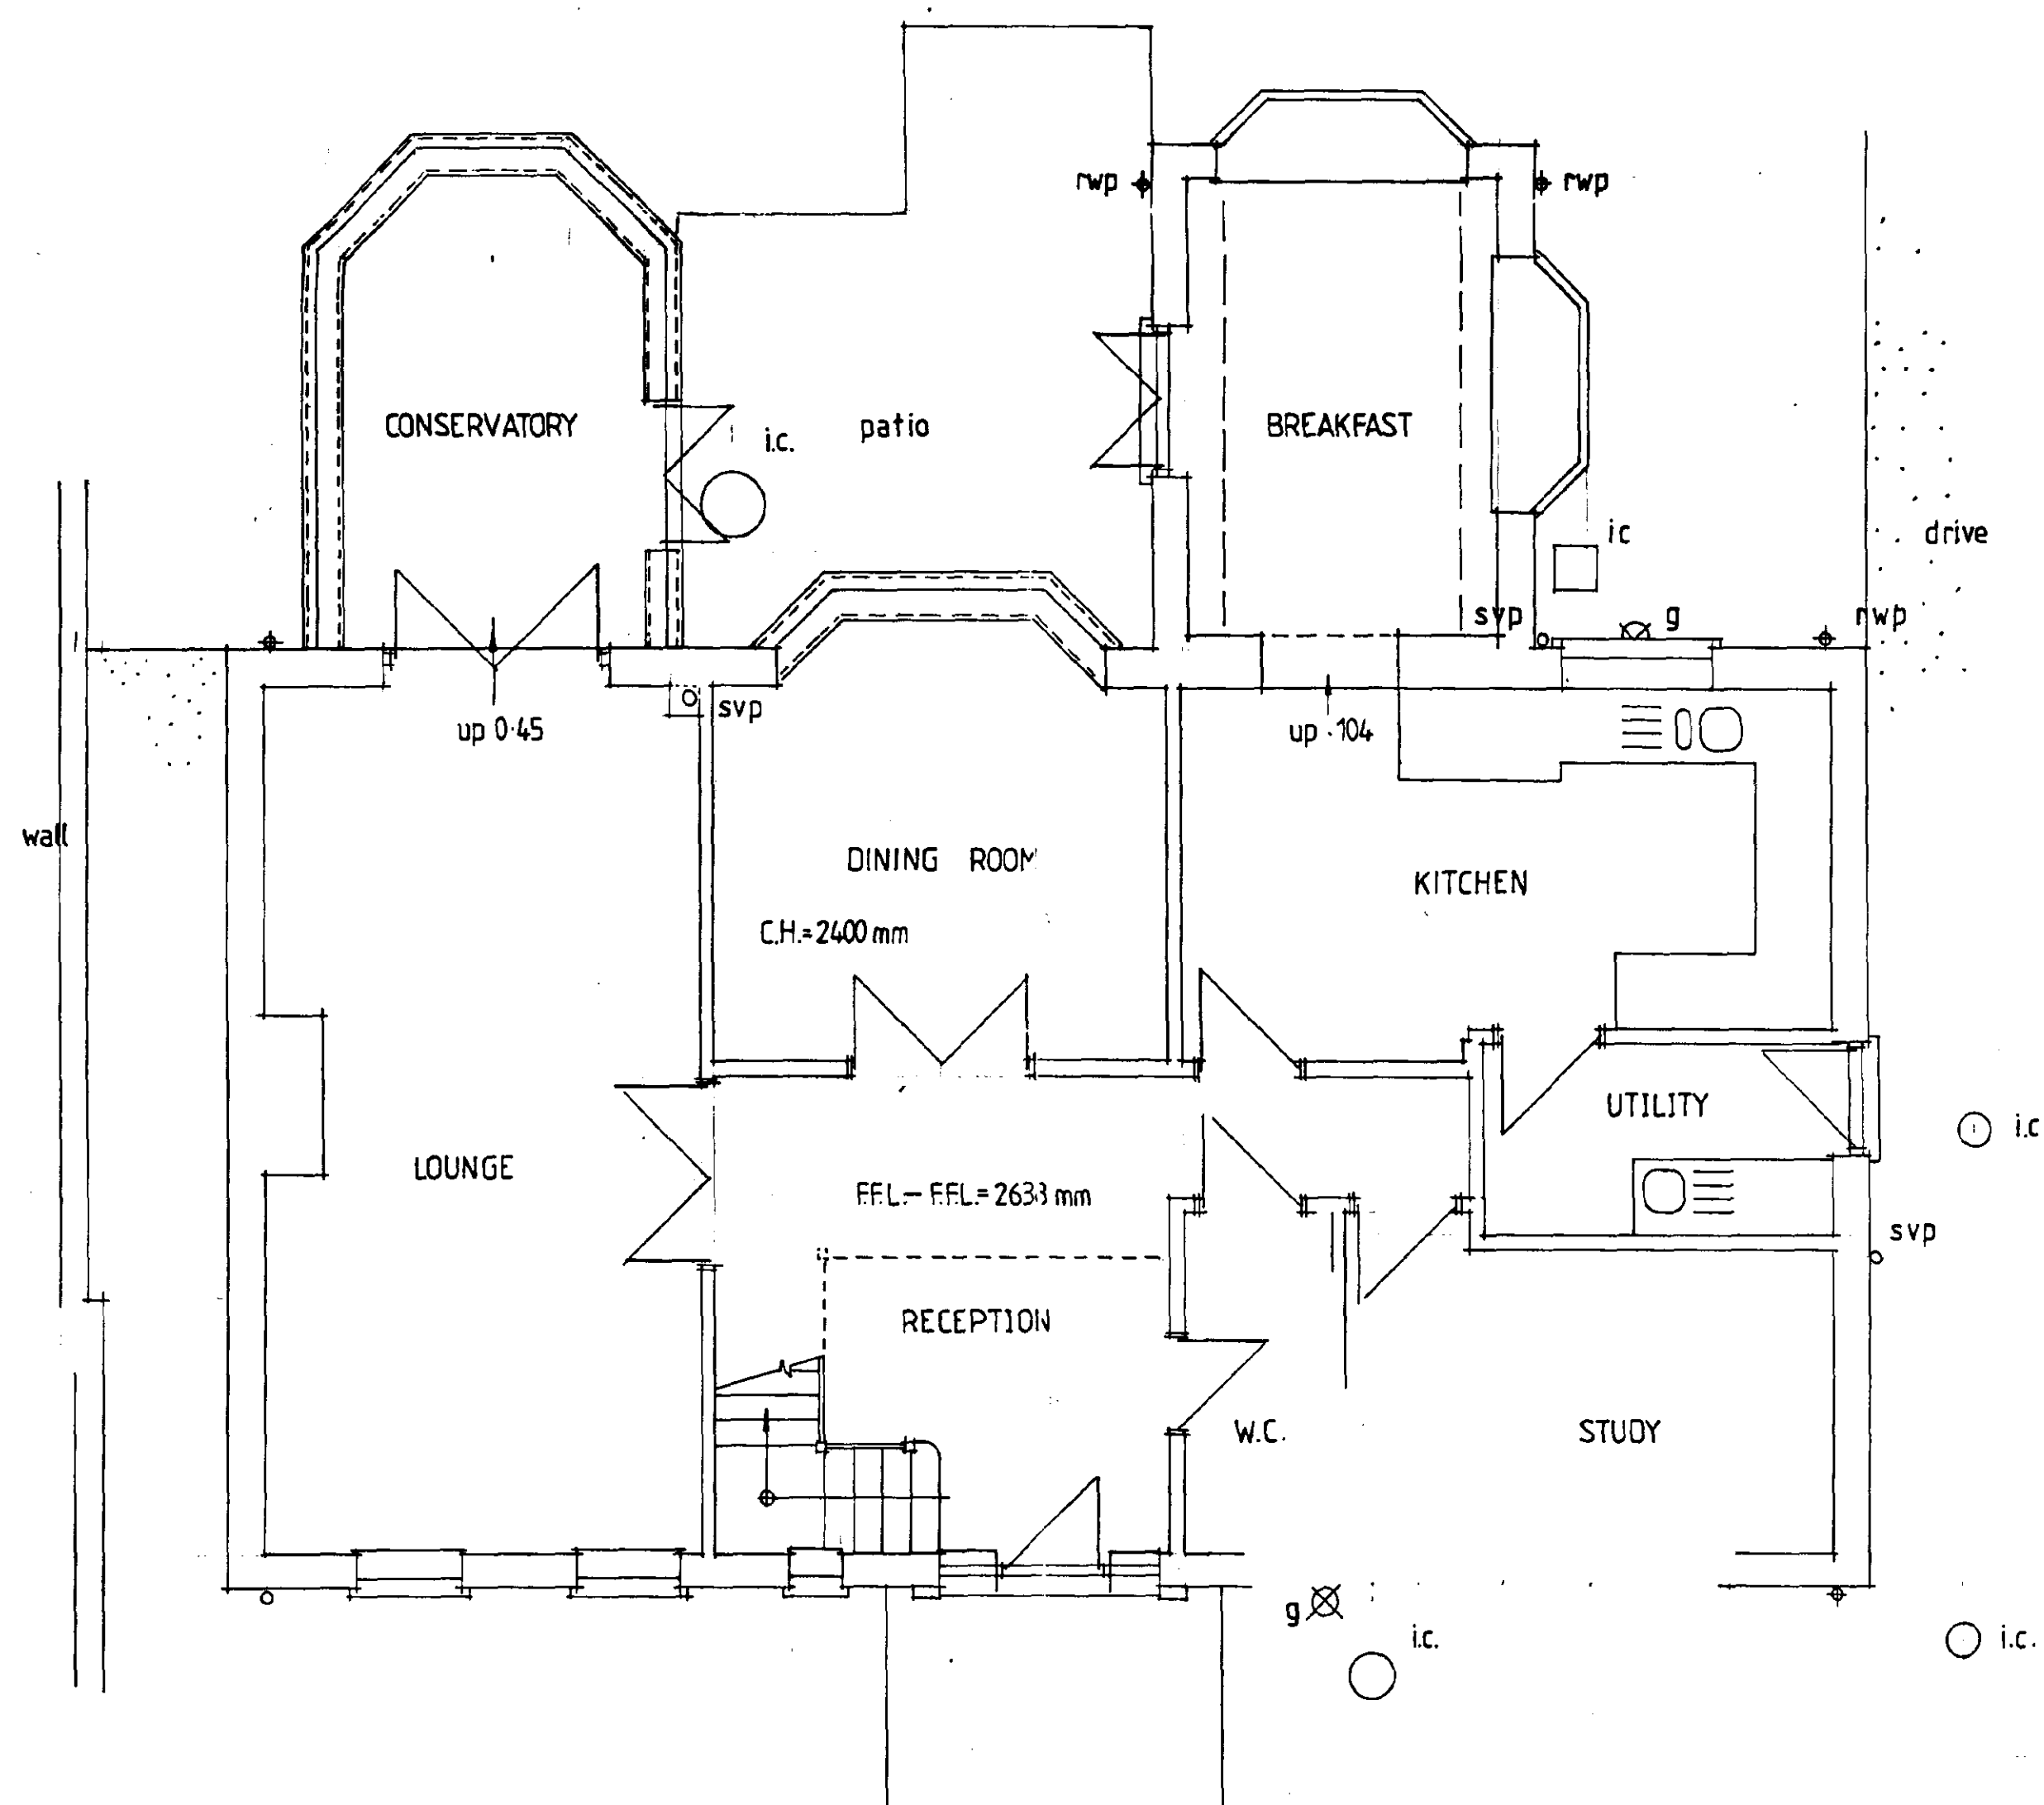

EXISTING SIDE

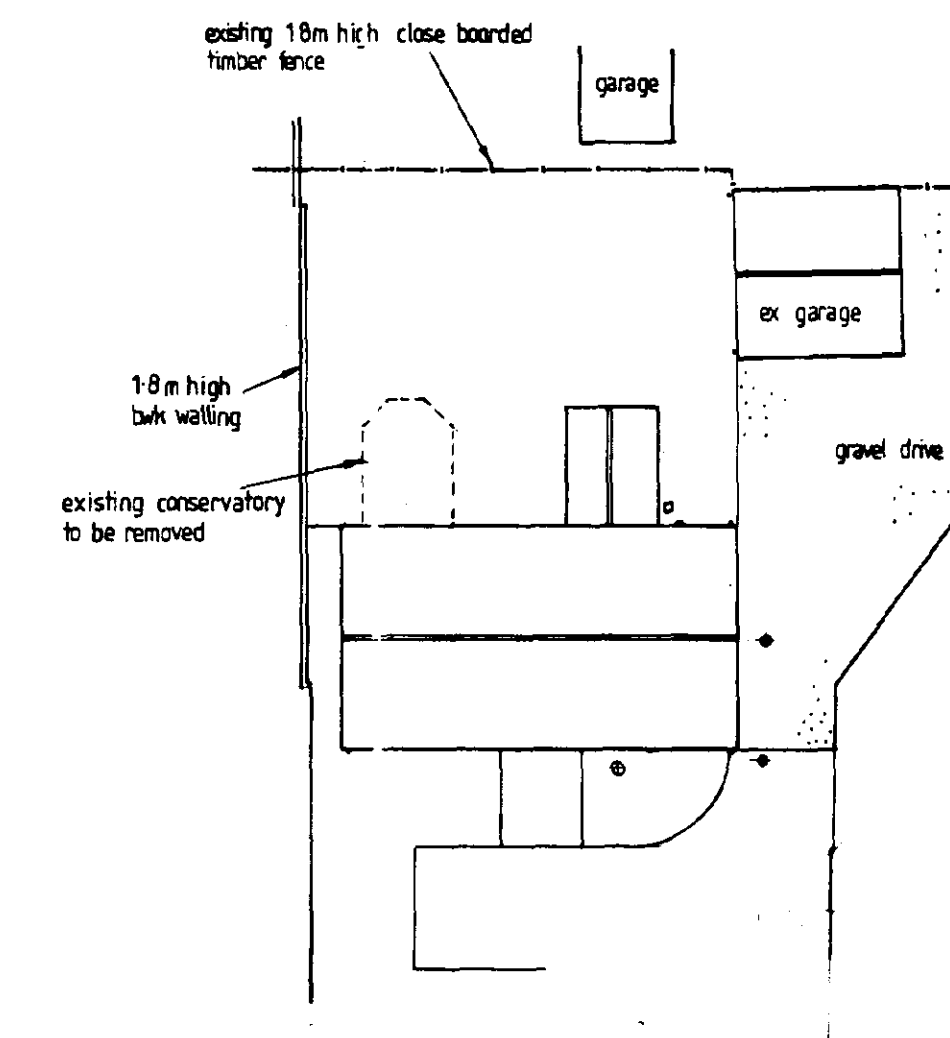

EXISTING GROUND FLOOR

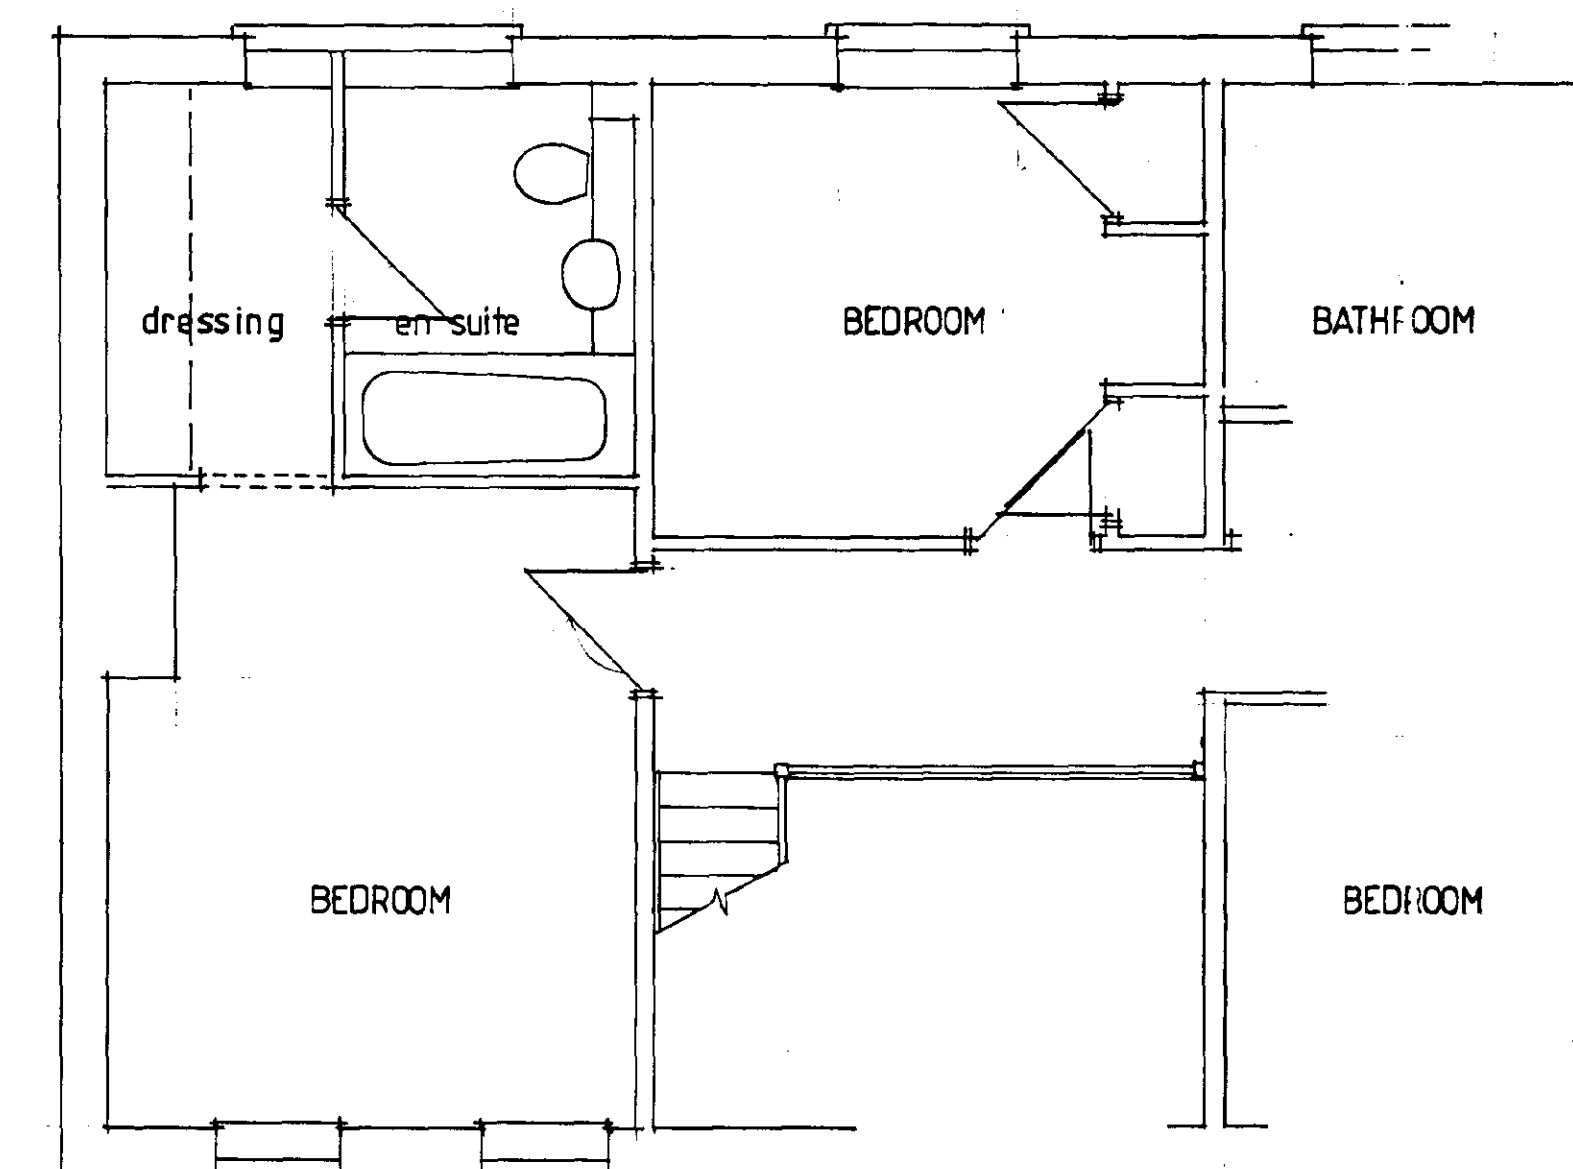

EXISTING FIRST FLOOR


SHDC
Planning & Development
13 NOV 2002
Ref 1256/2

DETERMINED
PLAN

PODDINGTONS	
Architectural Design Consultants	
Est. 1969	
Rabbit Hollow, Church Lane, North Rauceby, Sleaford, Lincs. NG34 8QU Tel. (01529) 488033 Fax. (01529) 488044	
Client.	MR & MRS. D. TURNER
Project.	EXTENSION TO HOUSE: 4a, CHURCH ST. SPALDING, Lincs.
Drawing.	PLAN AS EXISTING
Scale.	1:50 1:100
Drawn.	Rev.
Date.	





proposed rear elevation

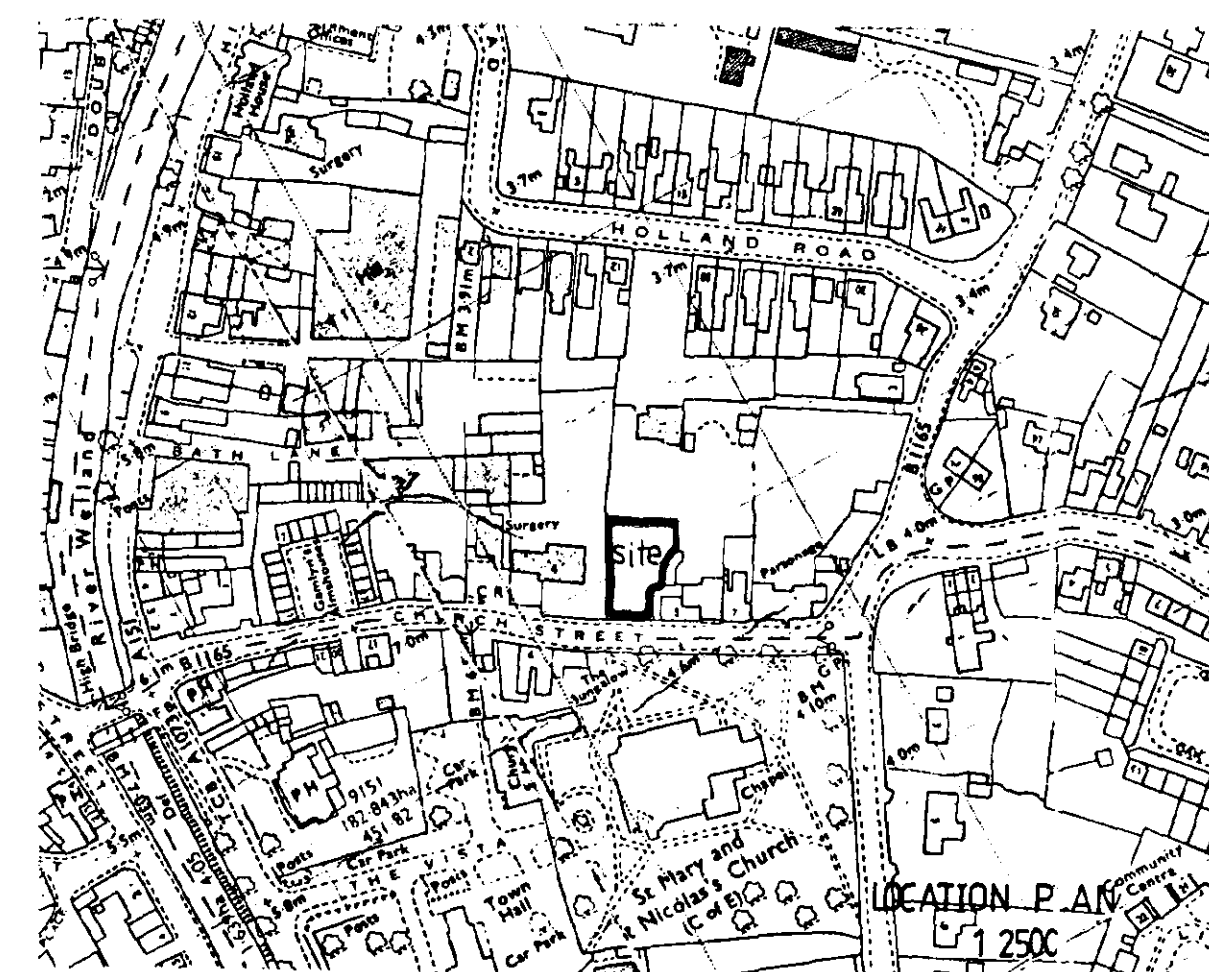


proposed extension

BLOCK PLAN
1:250

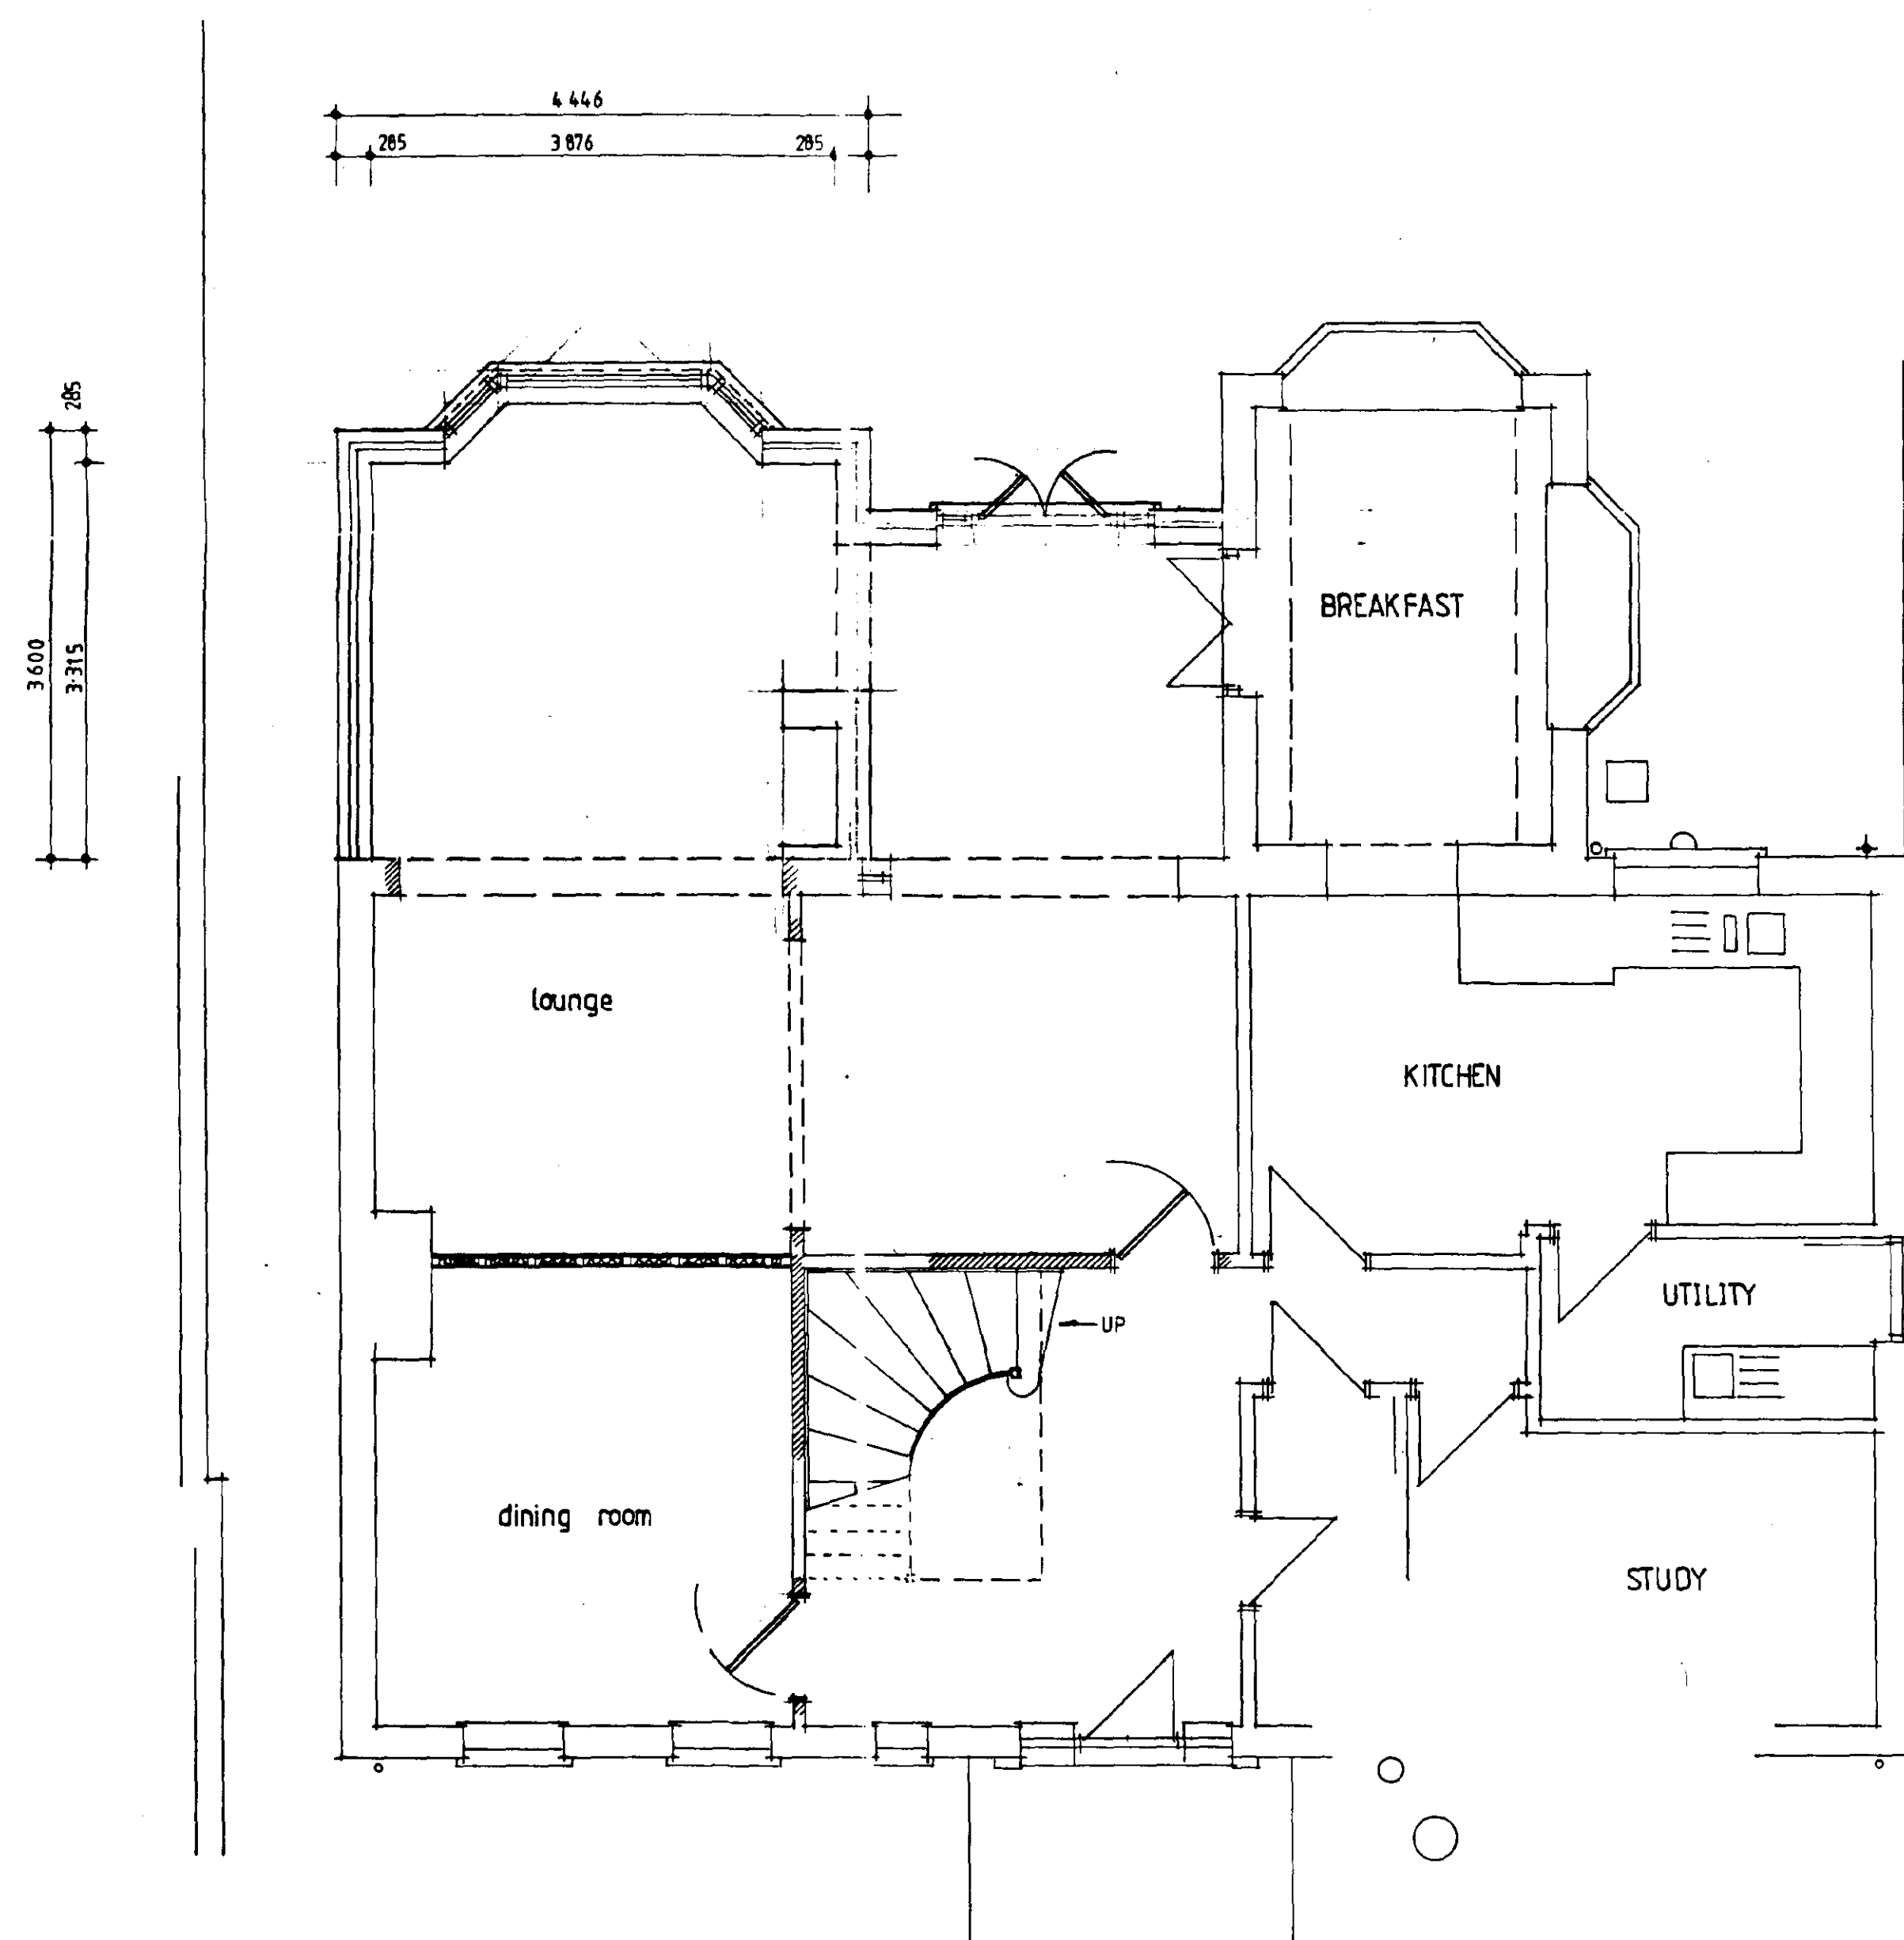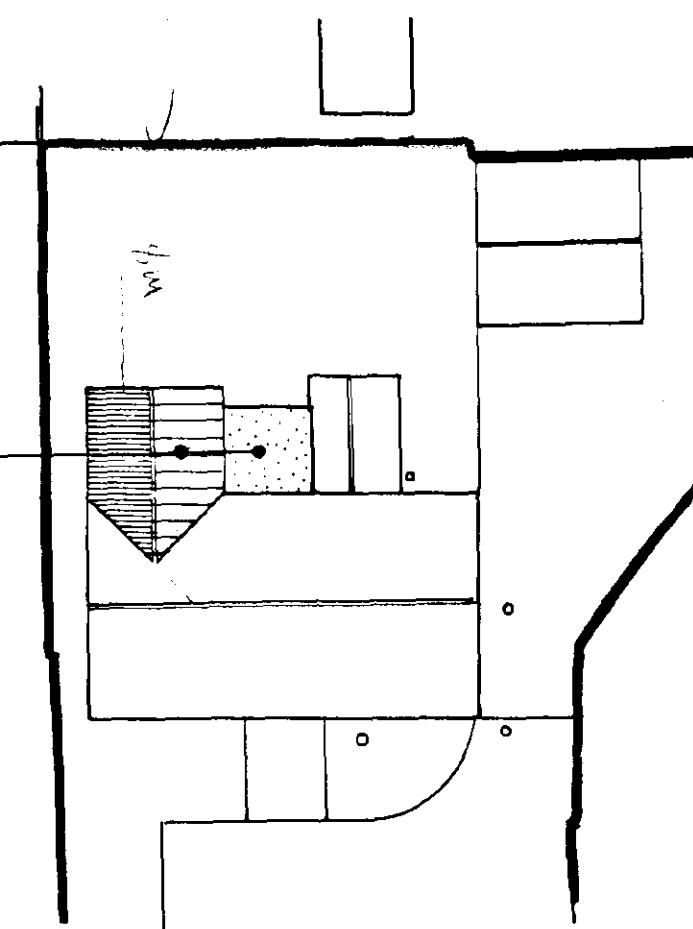

PROPOSED GROUND FLOOR PLAN

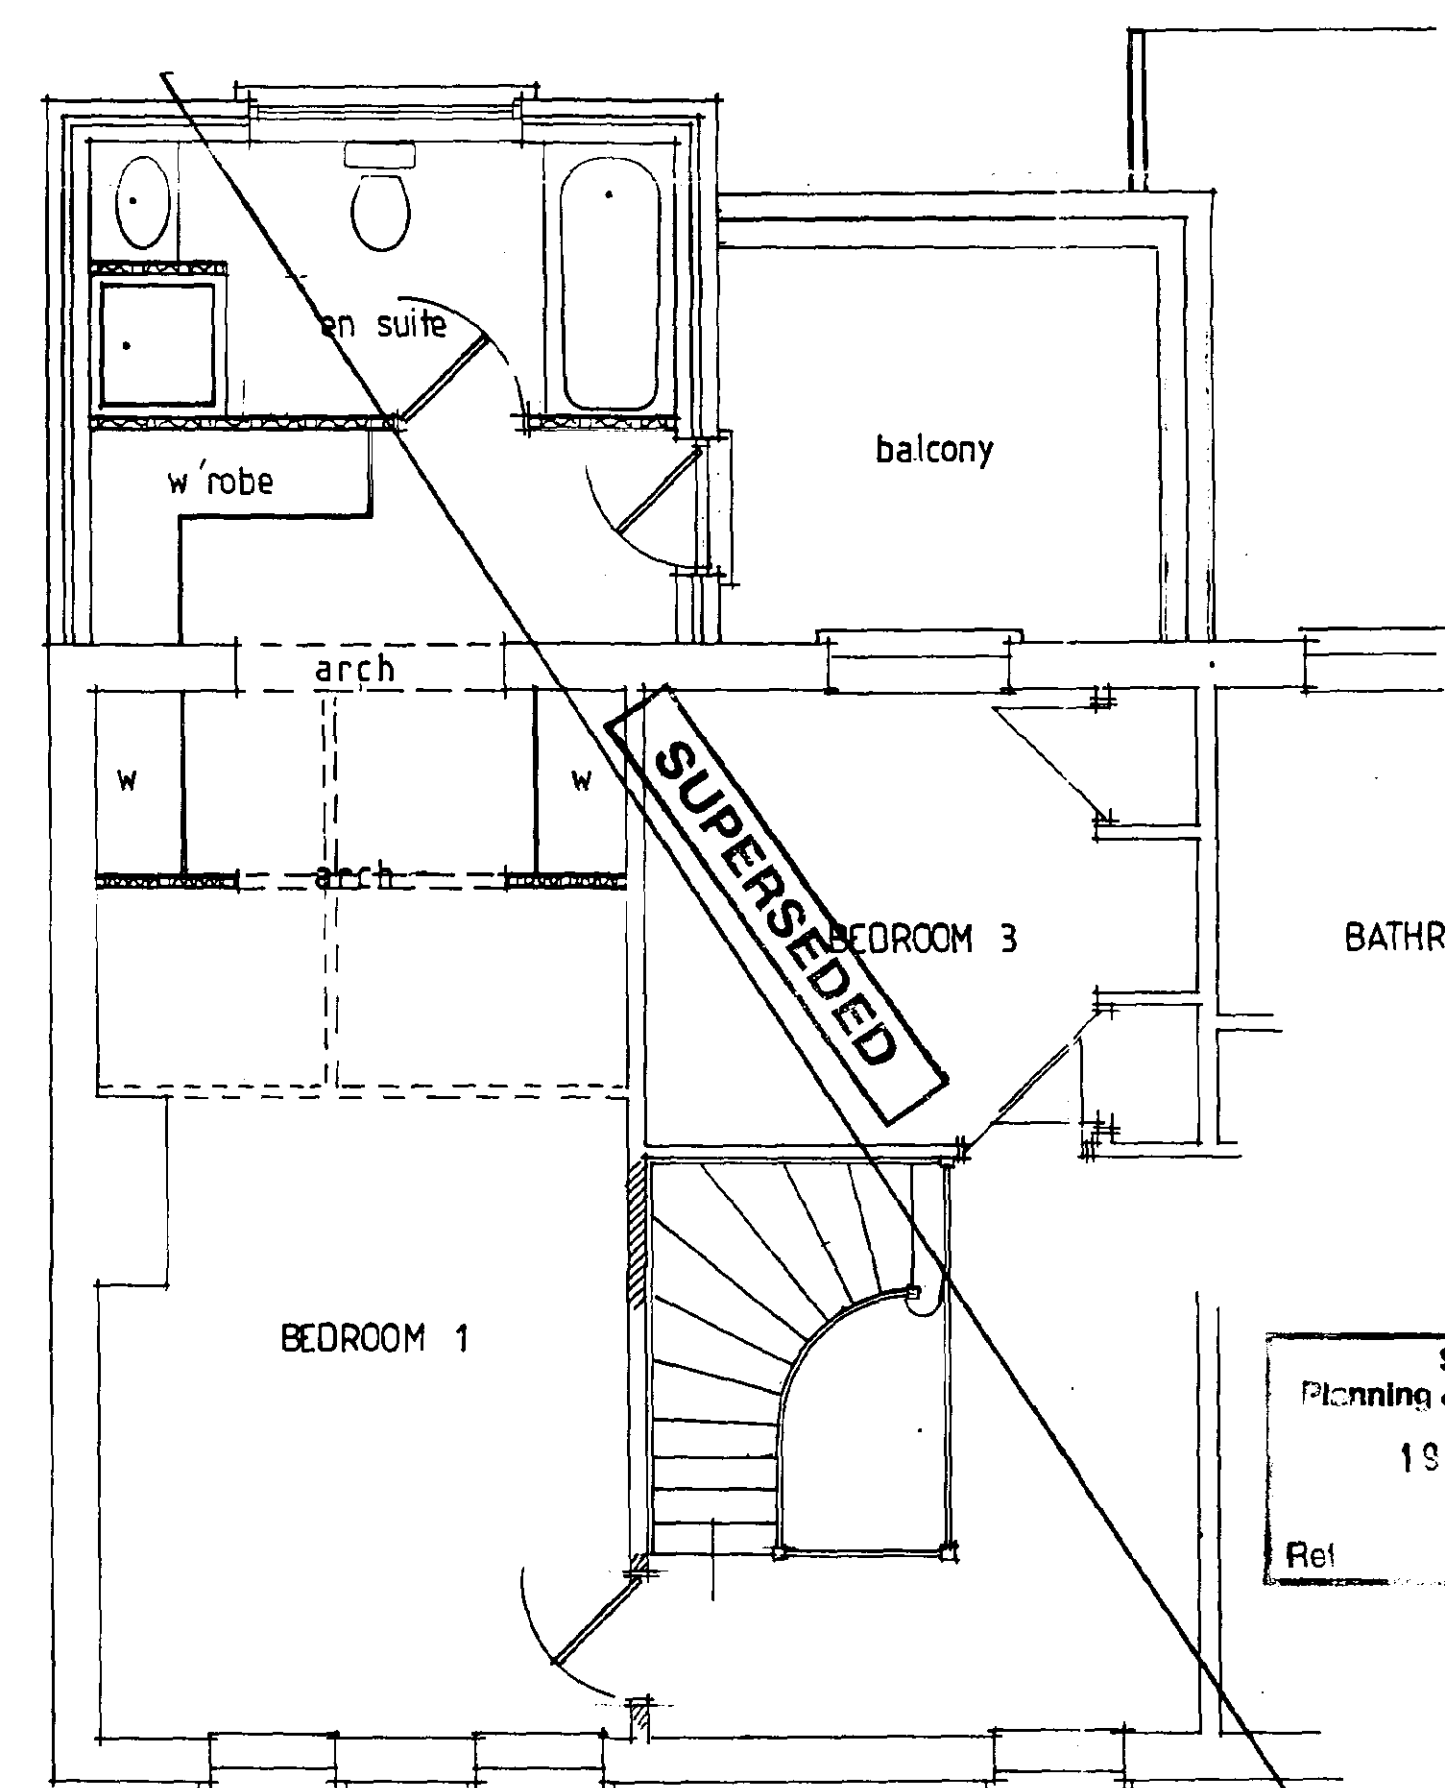

PROPOSED FIRST FLOOR

**DETERMINED
PLAN**

FIRST FLOOR + REAR
ELEVATION AMENDED.
REST IS PART OF
SUPERSEDED PLAN

PODDINGTONS Architectural Design Consultants Est. 1969 Rabbit Hollow, Church Lane, North Rauceby, Sleaford, Lincs. NG34 8QU Tel. (01529) 488033 Fax. (01529) 488044	
Client.	MR & MRS. D. TURNER.
Project.	EXTENSION TO HOUSE 4a CHURCH ST. SPALDING Lincs
Drawing.	PLAN AS PROPOSED
Scale. 1:50 1:100	Drawing. No.
Drawn. JIC	Rev.
Date. SEPT 2002	


AMENDED PLAN

Ref.

20 JAN 2003

12 56/02

DETERMINED
PLAN

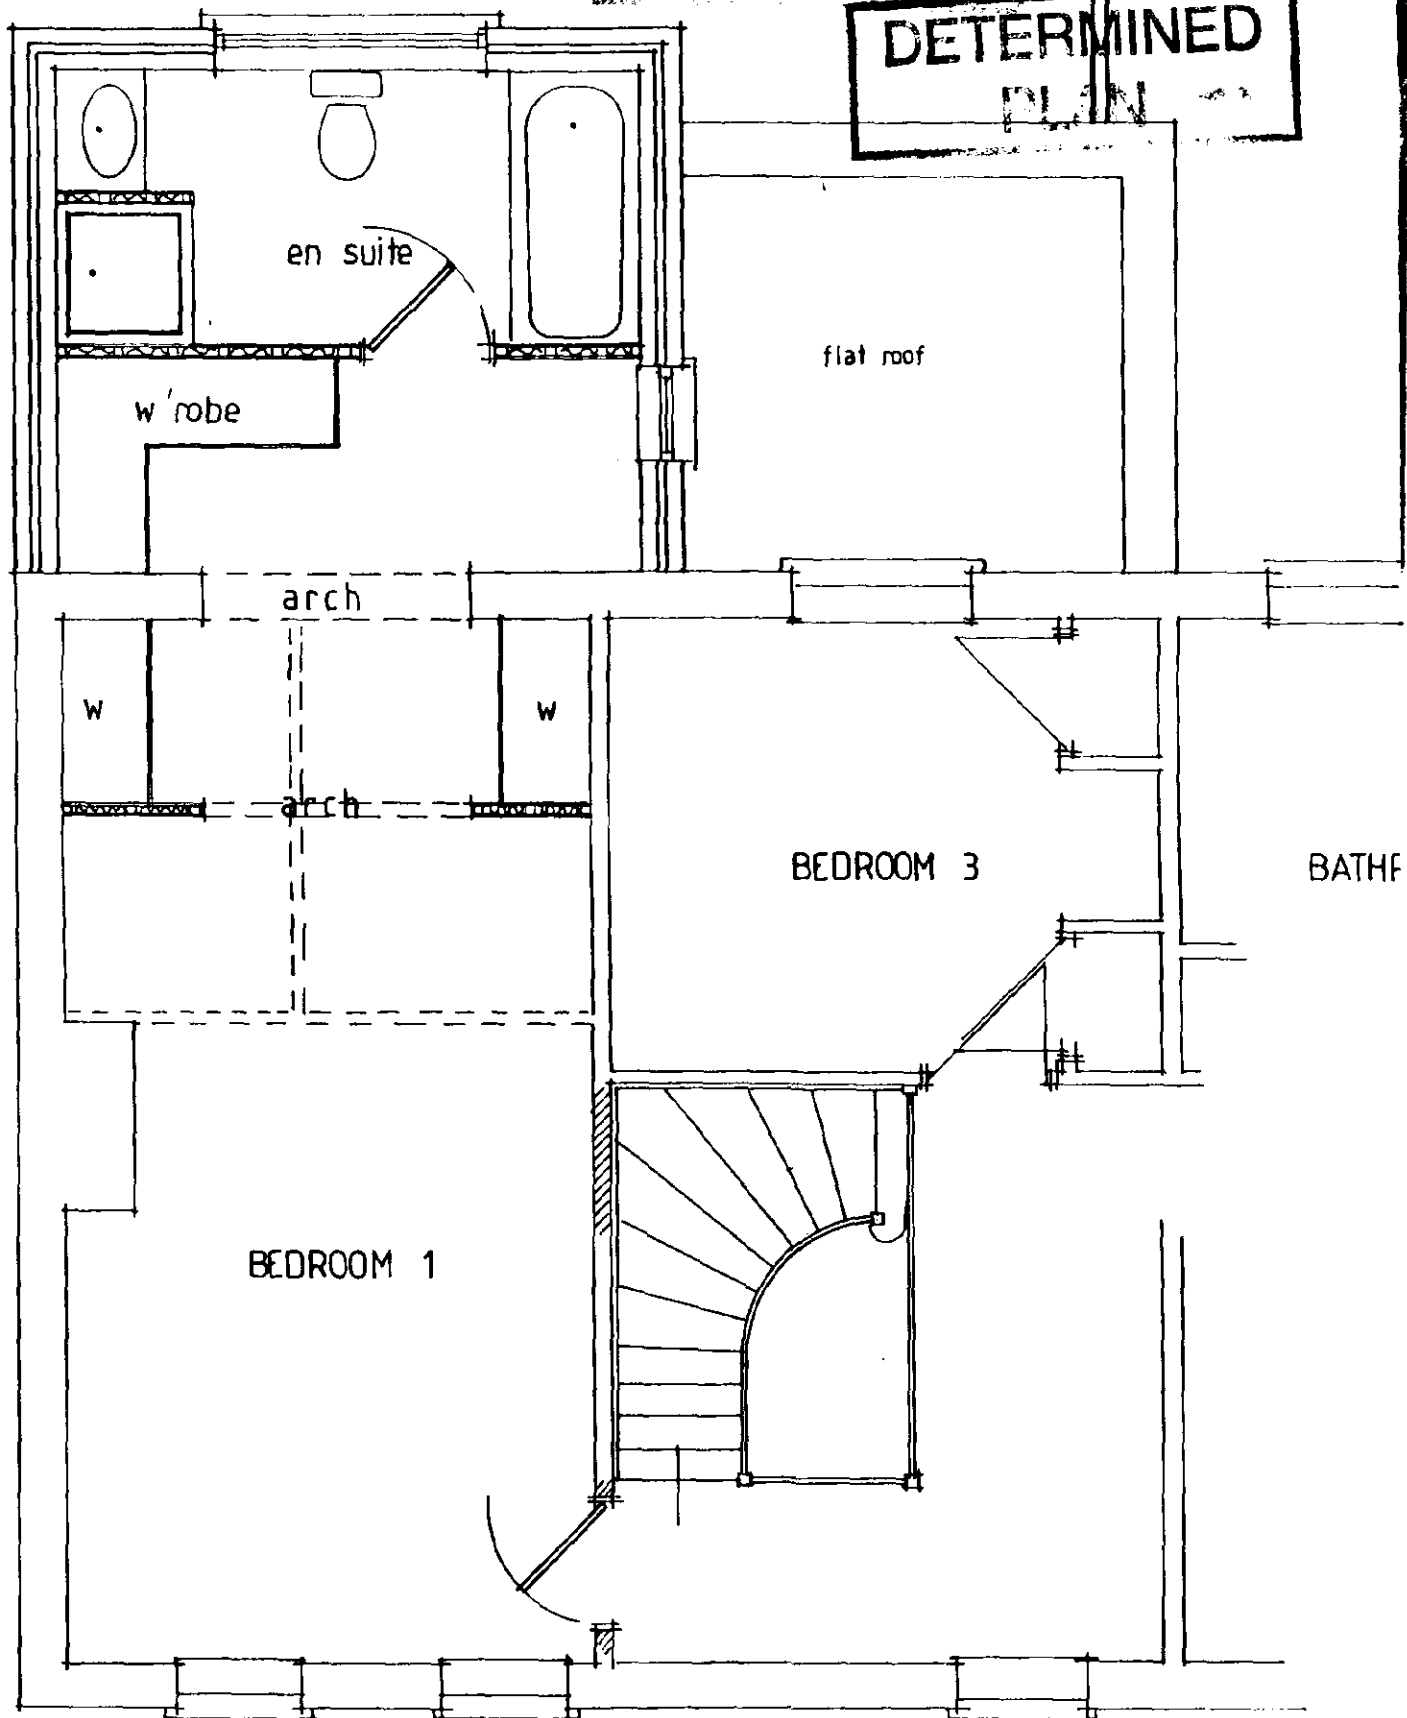

REVISED 1ST FLOOR

AMENDED
JAN 02

AMENDED PLAN

Ref.

Planning & Development

20 JAN 2003

Ref 1256/02

**DETERMINED
PLAN**



OBSCURE
GLAZING
TO
WINDOW

proposed rear elevation
AMENDED

REVISED JAN 03