


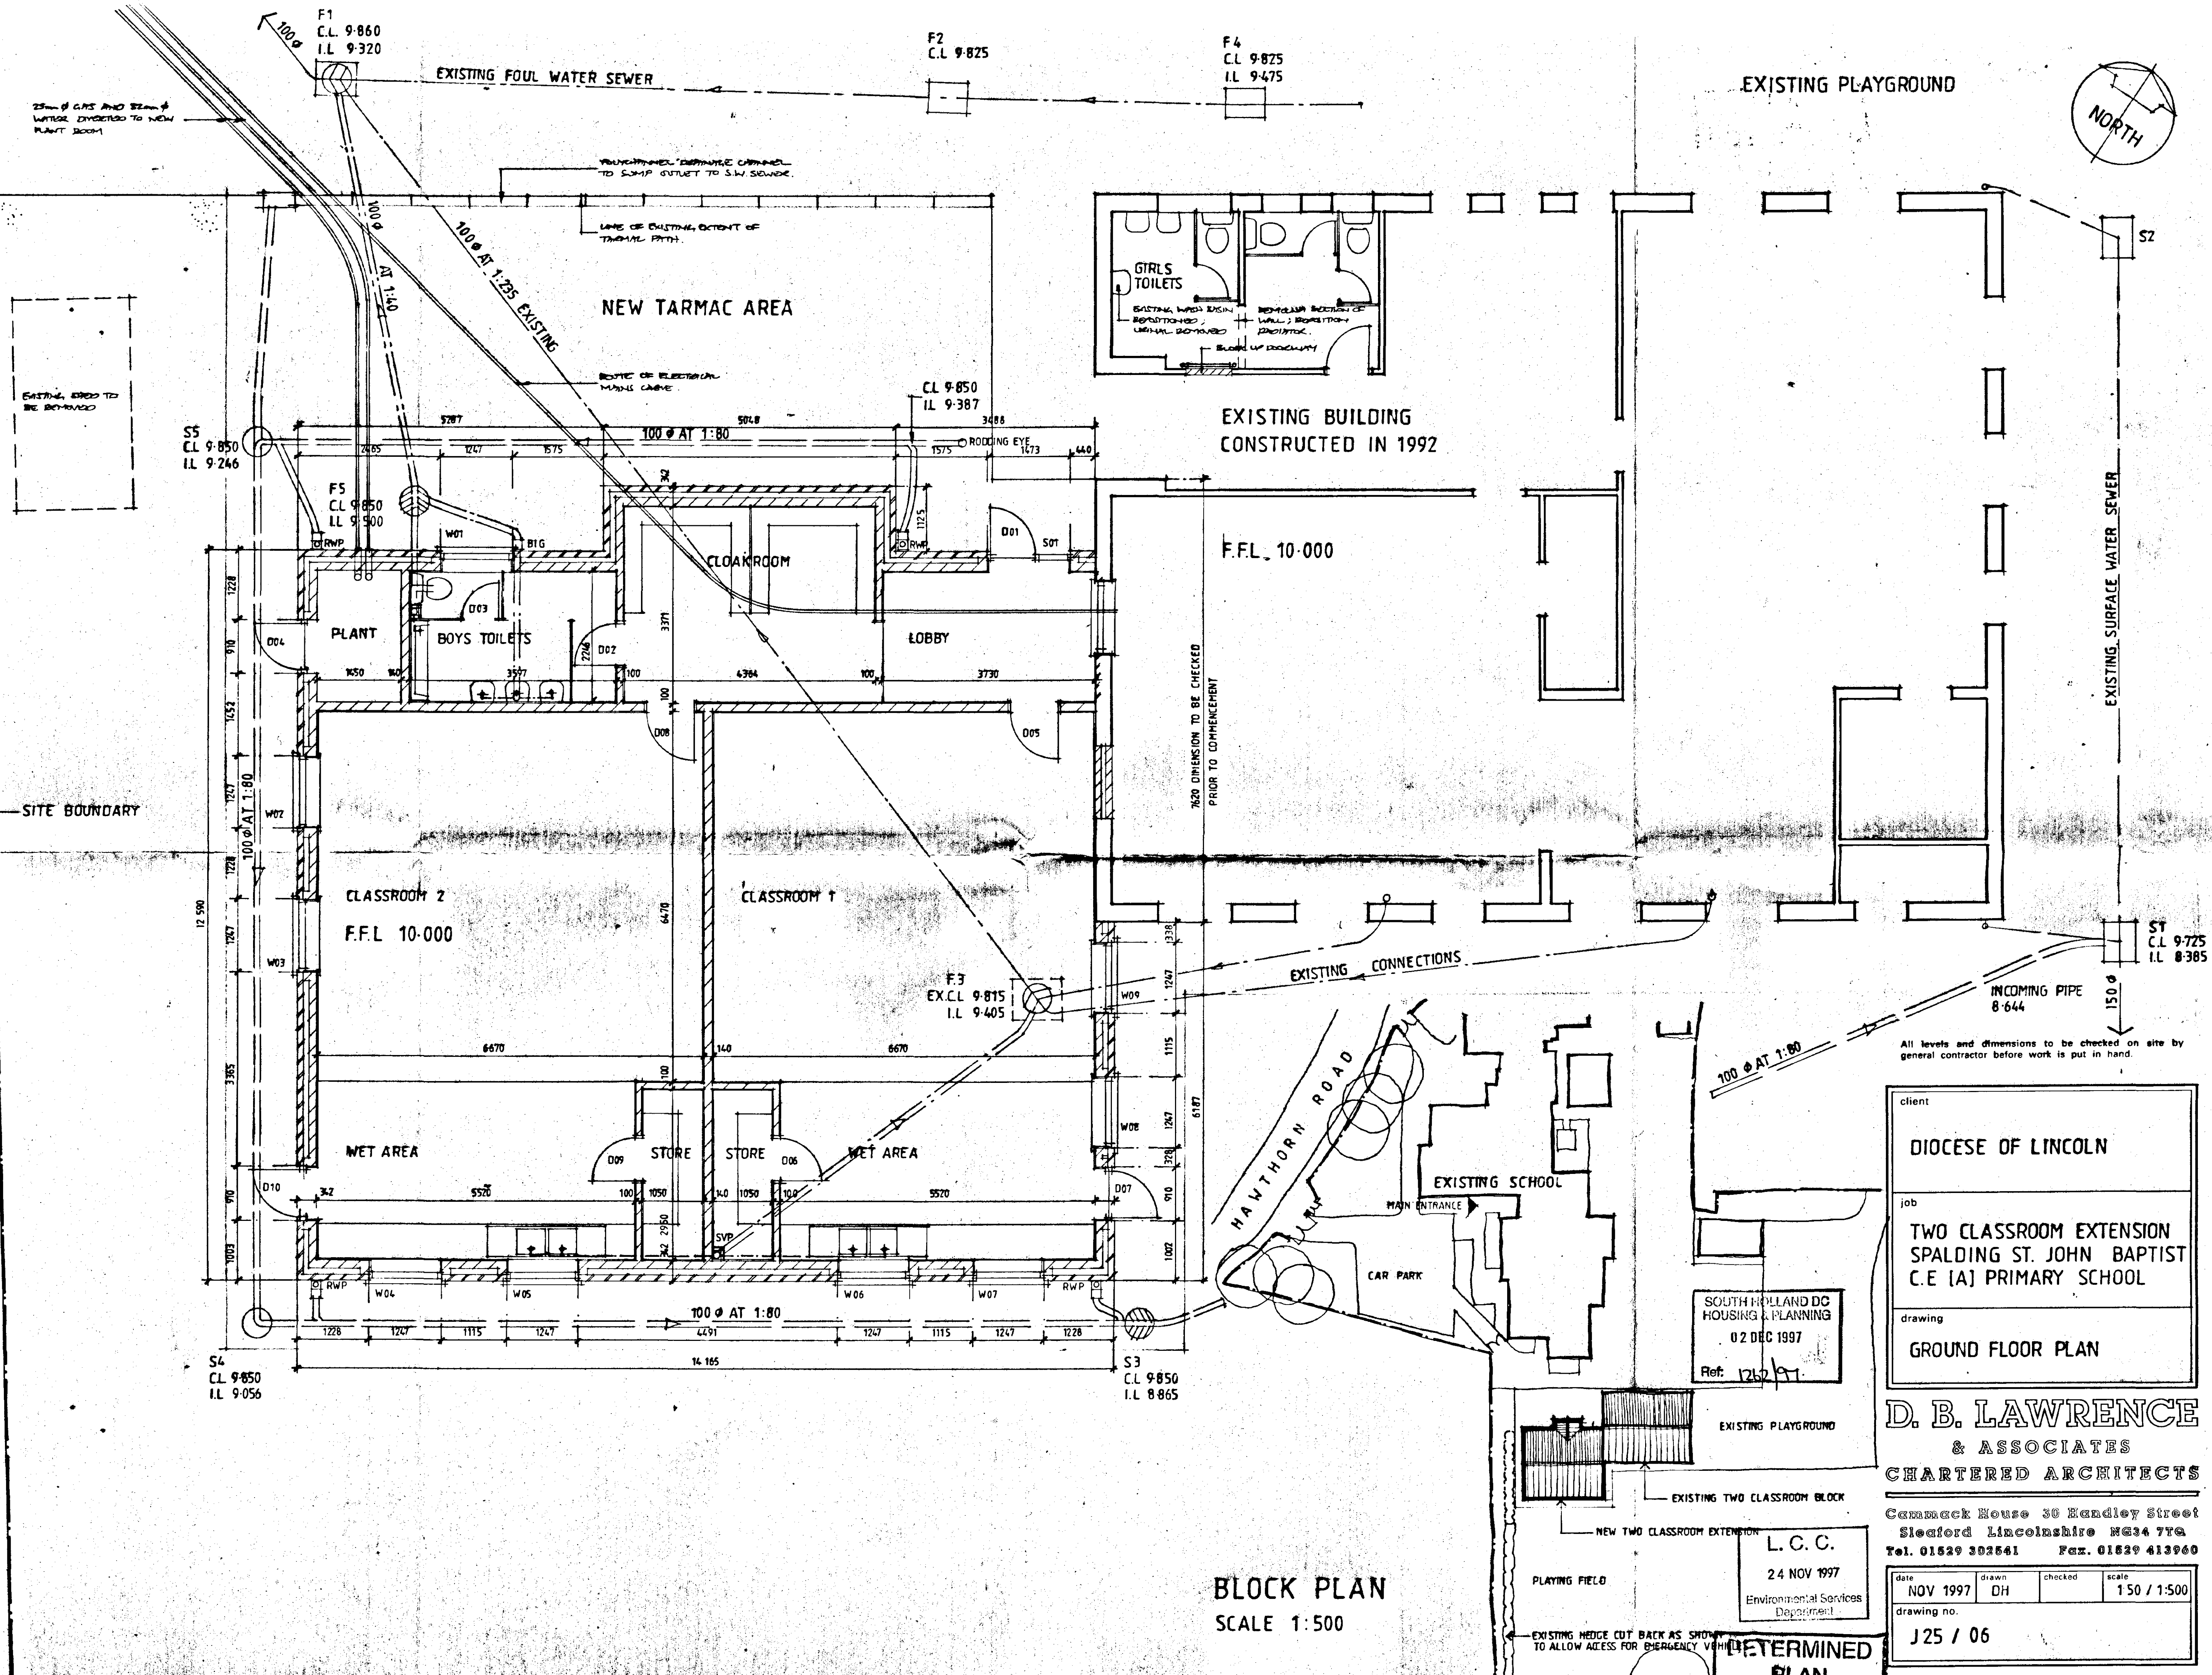

BLOCK PLAN
SCALE 1:500

client
DIocese of LINCOLN
job
TWO CLASSROOM EXTENSION SPALDING ST. JOHN BAPTIST C.E [A] PRIMARY SCHOOL
drawing
GROUND FLOOR PLAN

D. B. LAWRENCE
& ASSOCIATES
CHARTERED ARCHITECTS


Cammack House 30 Handley Street
Sleaford Lincolnshire NG34 7RA
Tel. 01529 302561 Fax. 01529 413960

date	NOV 1997	drawn	DH	checked		scale	150 / 1:500
drawing no.	J25 / 06						


SOUTH HOLLAND DC
HOUSING & PLANNING
02 DEC 1997
Ref: 1262/97

L.C.C.
24 NOV 1997
Environmental Services
Department


DETERMINED
PLAN

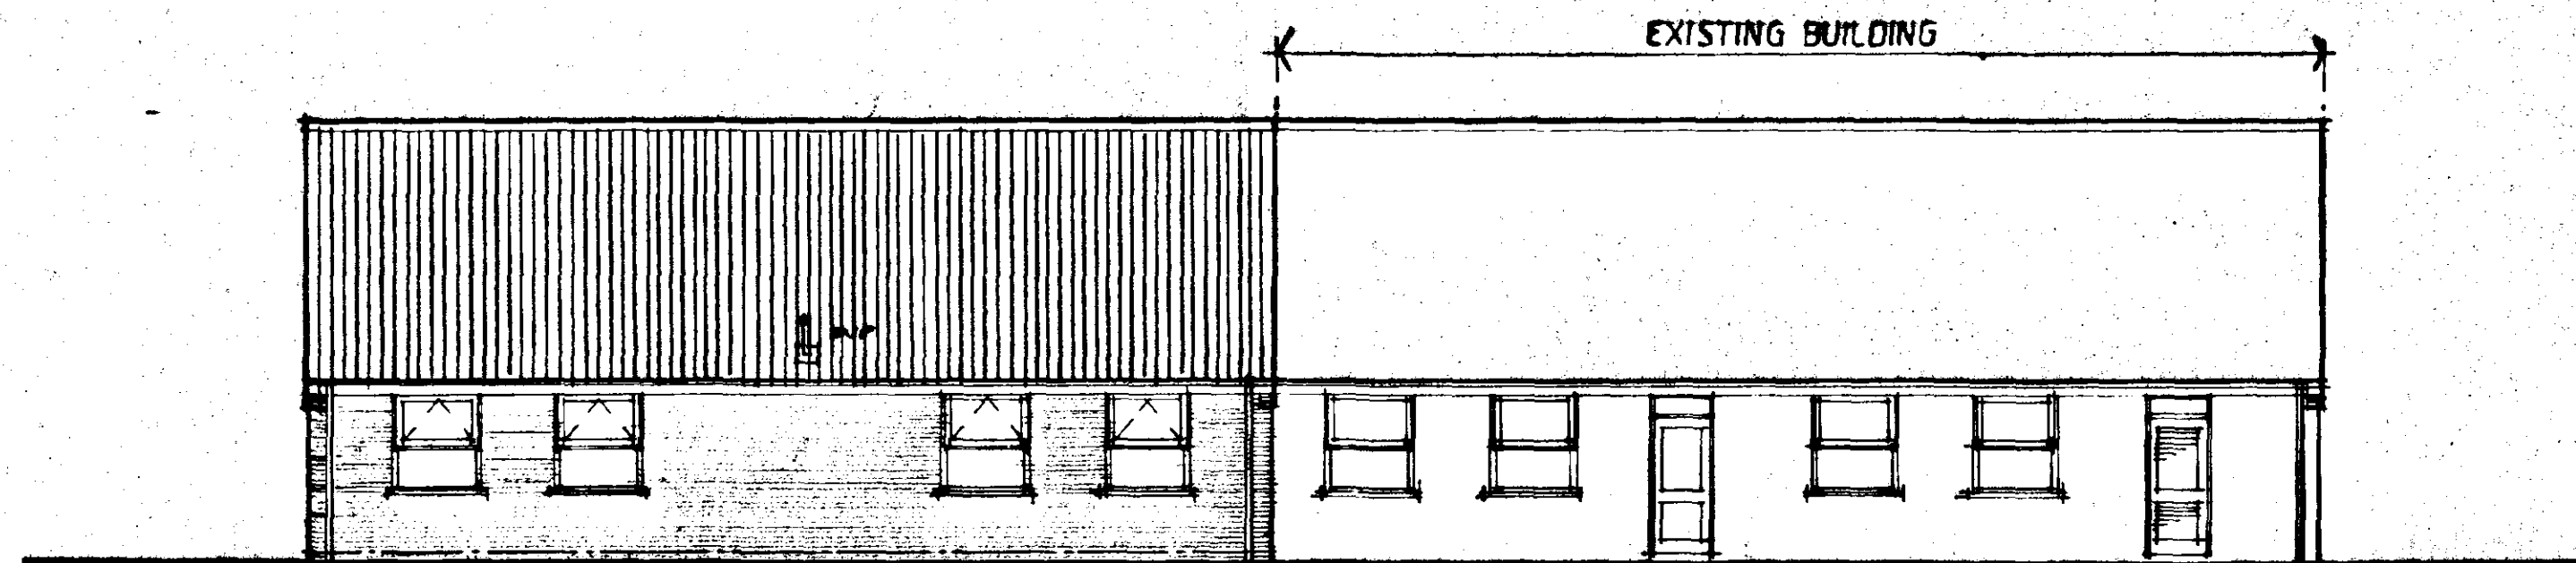


SOUTH ELEVATION

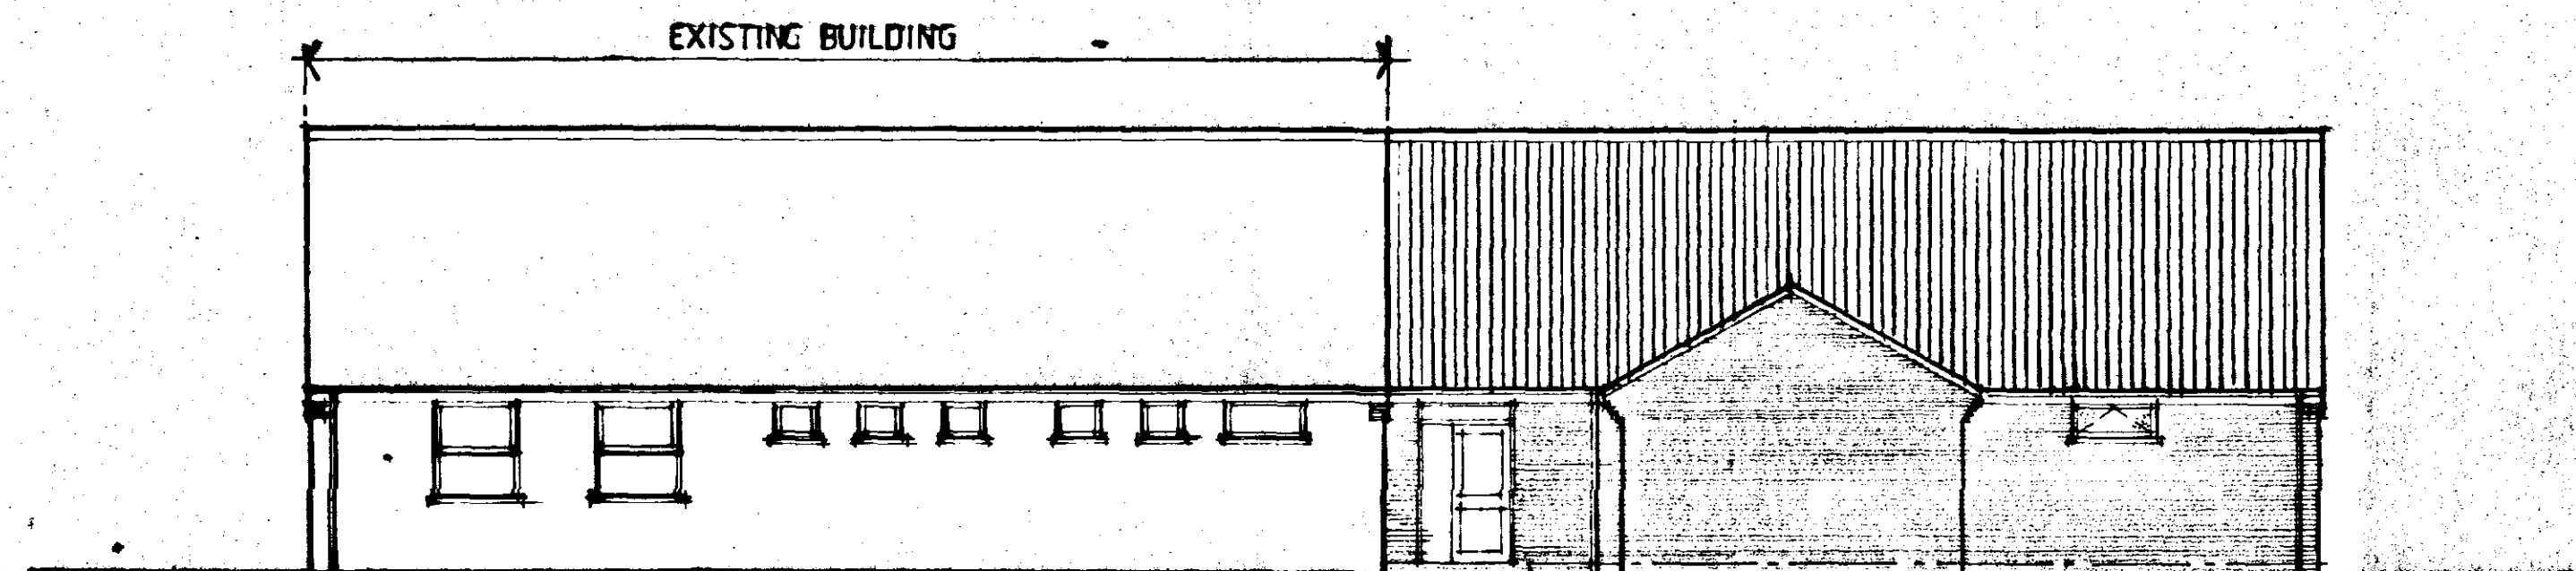


NORTH ELEVATION

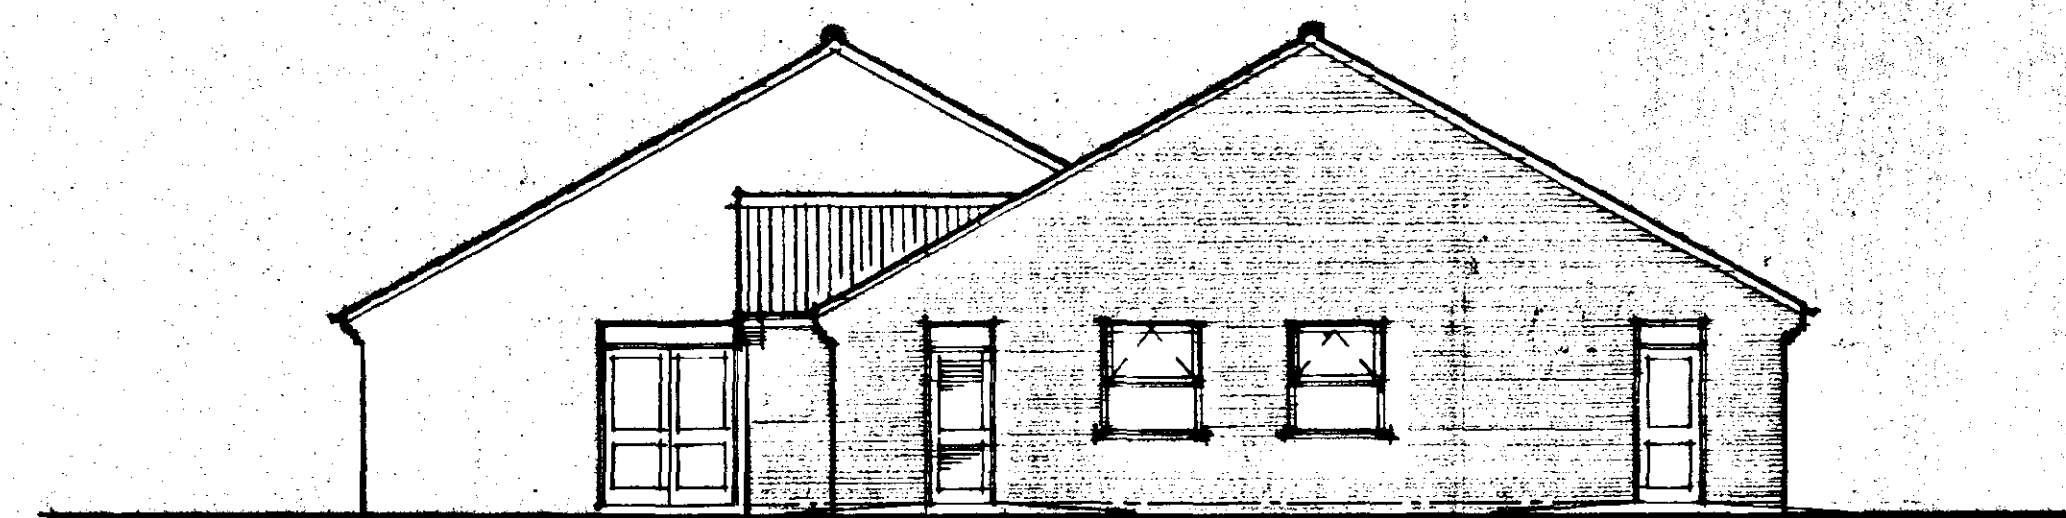

EAST ELEVATION

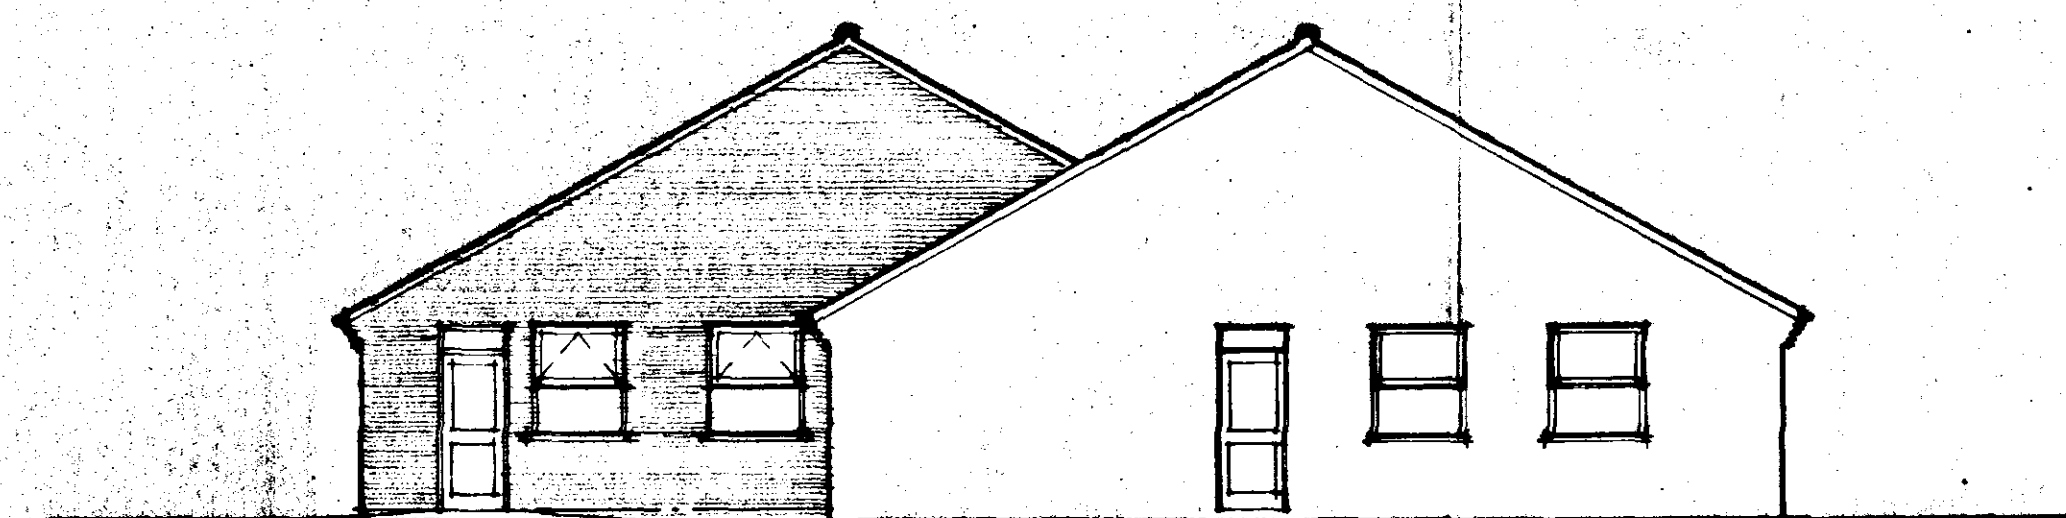

WEST ELEVATION

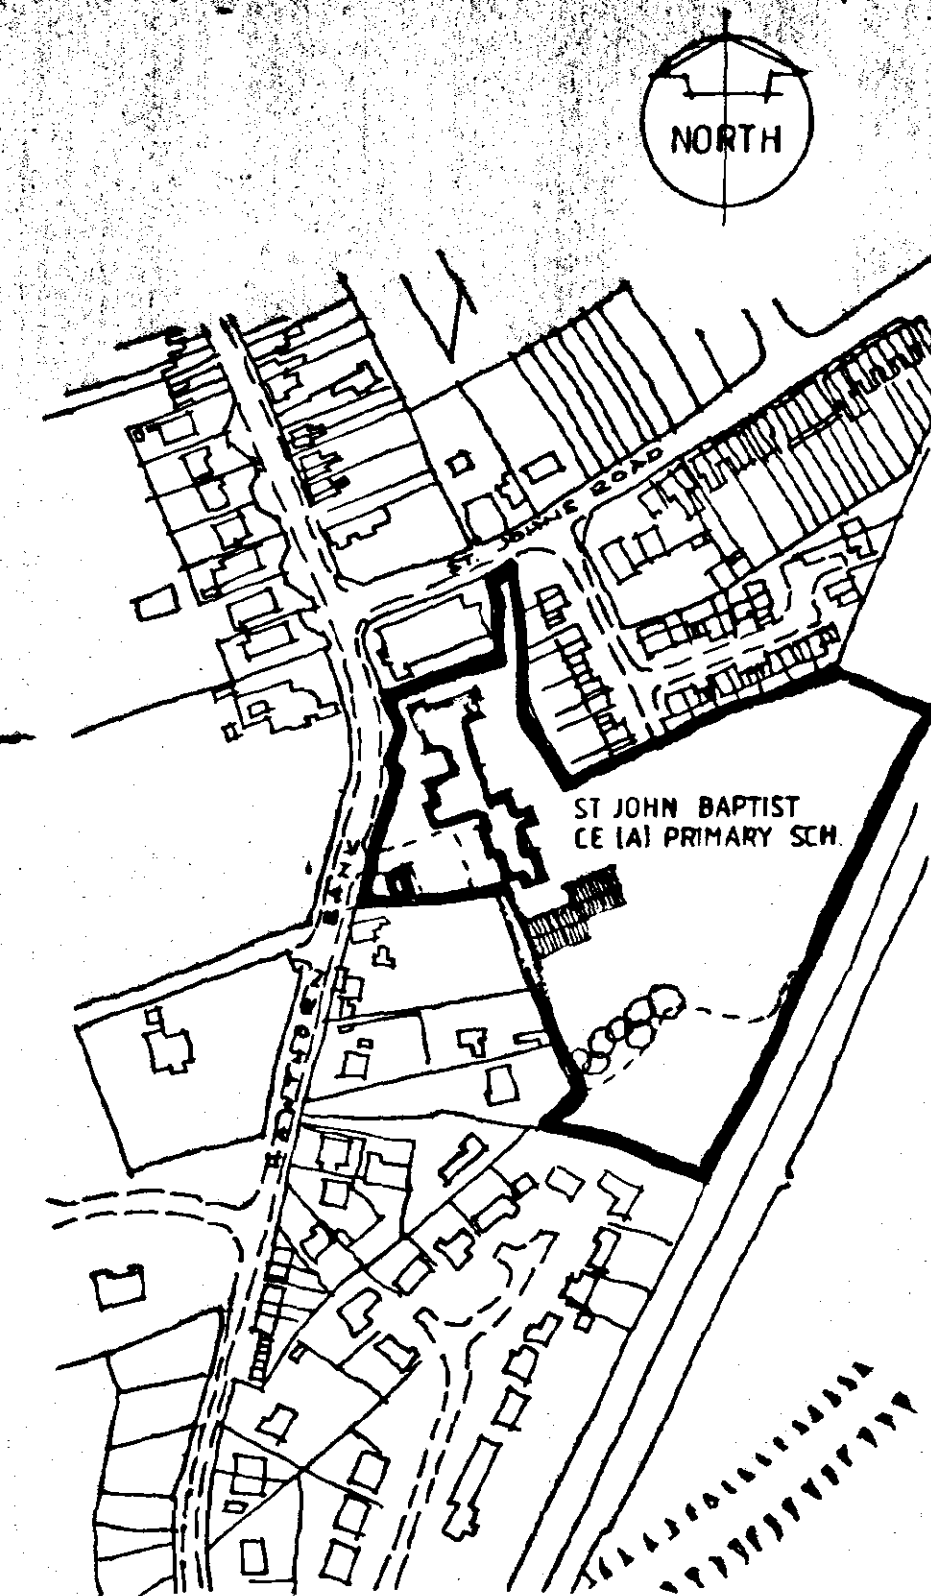

LOCATION PLAN [1:2500]

EXTERNAL FINISHES:-


ROOF: 'HICLAND GLENVIEW' CONCRETE INTERLOCKING TILES (COLOUR: SLATE GREY) WITH MATCHING HALF ROUND RIDGE TILES. INTERLOCKING RIDGE END RIDGE AND GUTTER VEE TILES, ALL TO MATCH EXISTING.

WALLS: 'MARSHALL CUM PRODUCE' WHITEWASH BOO SMOOTH BONDLE FRANK BRICKWORK. GROUNDWALL WITH CORNER JAMES DETAIL TO EXTERNAL CORNERS. (NOTE: THE EXISTING TWO CLASSROOM BLOCK IS CONSTRUCTED FROM A DISCONTINUED BRICK AND THE SUPPLIER RECOMMEND THIS ALTERNATIVE).


DOWNPIPE ROOFS: 'HARLEY DEEP FLOW' UPVC GUTTER TO 68mm DIAMETER DOWNPIPE, ALL TO MATCH EXISTING.

WINDOWS: UPVC TOP HUNG, OPENING, LIGHTS TO MATCH EXISTING.

EXTERNAL JOINTS (WINDOWS AND DOORS): HIGH PERFORMANCE MOO STICK.

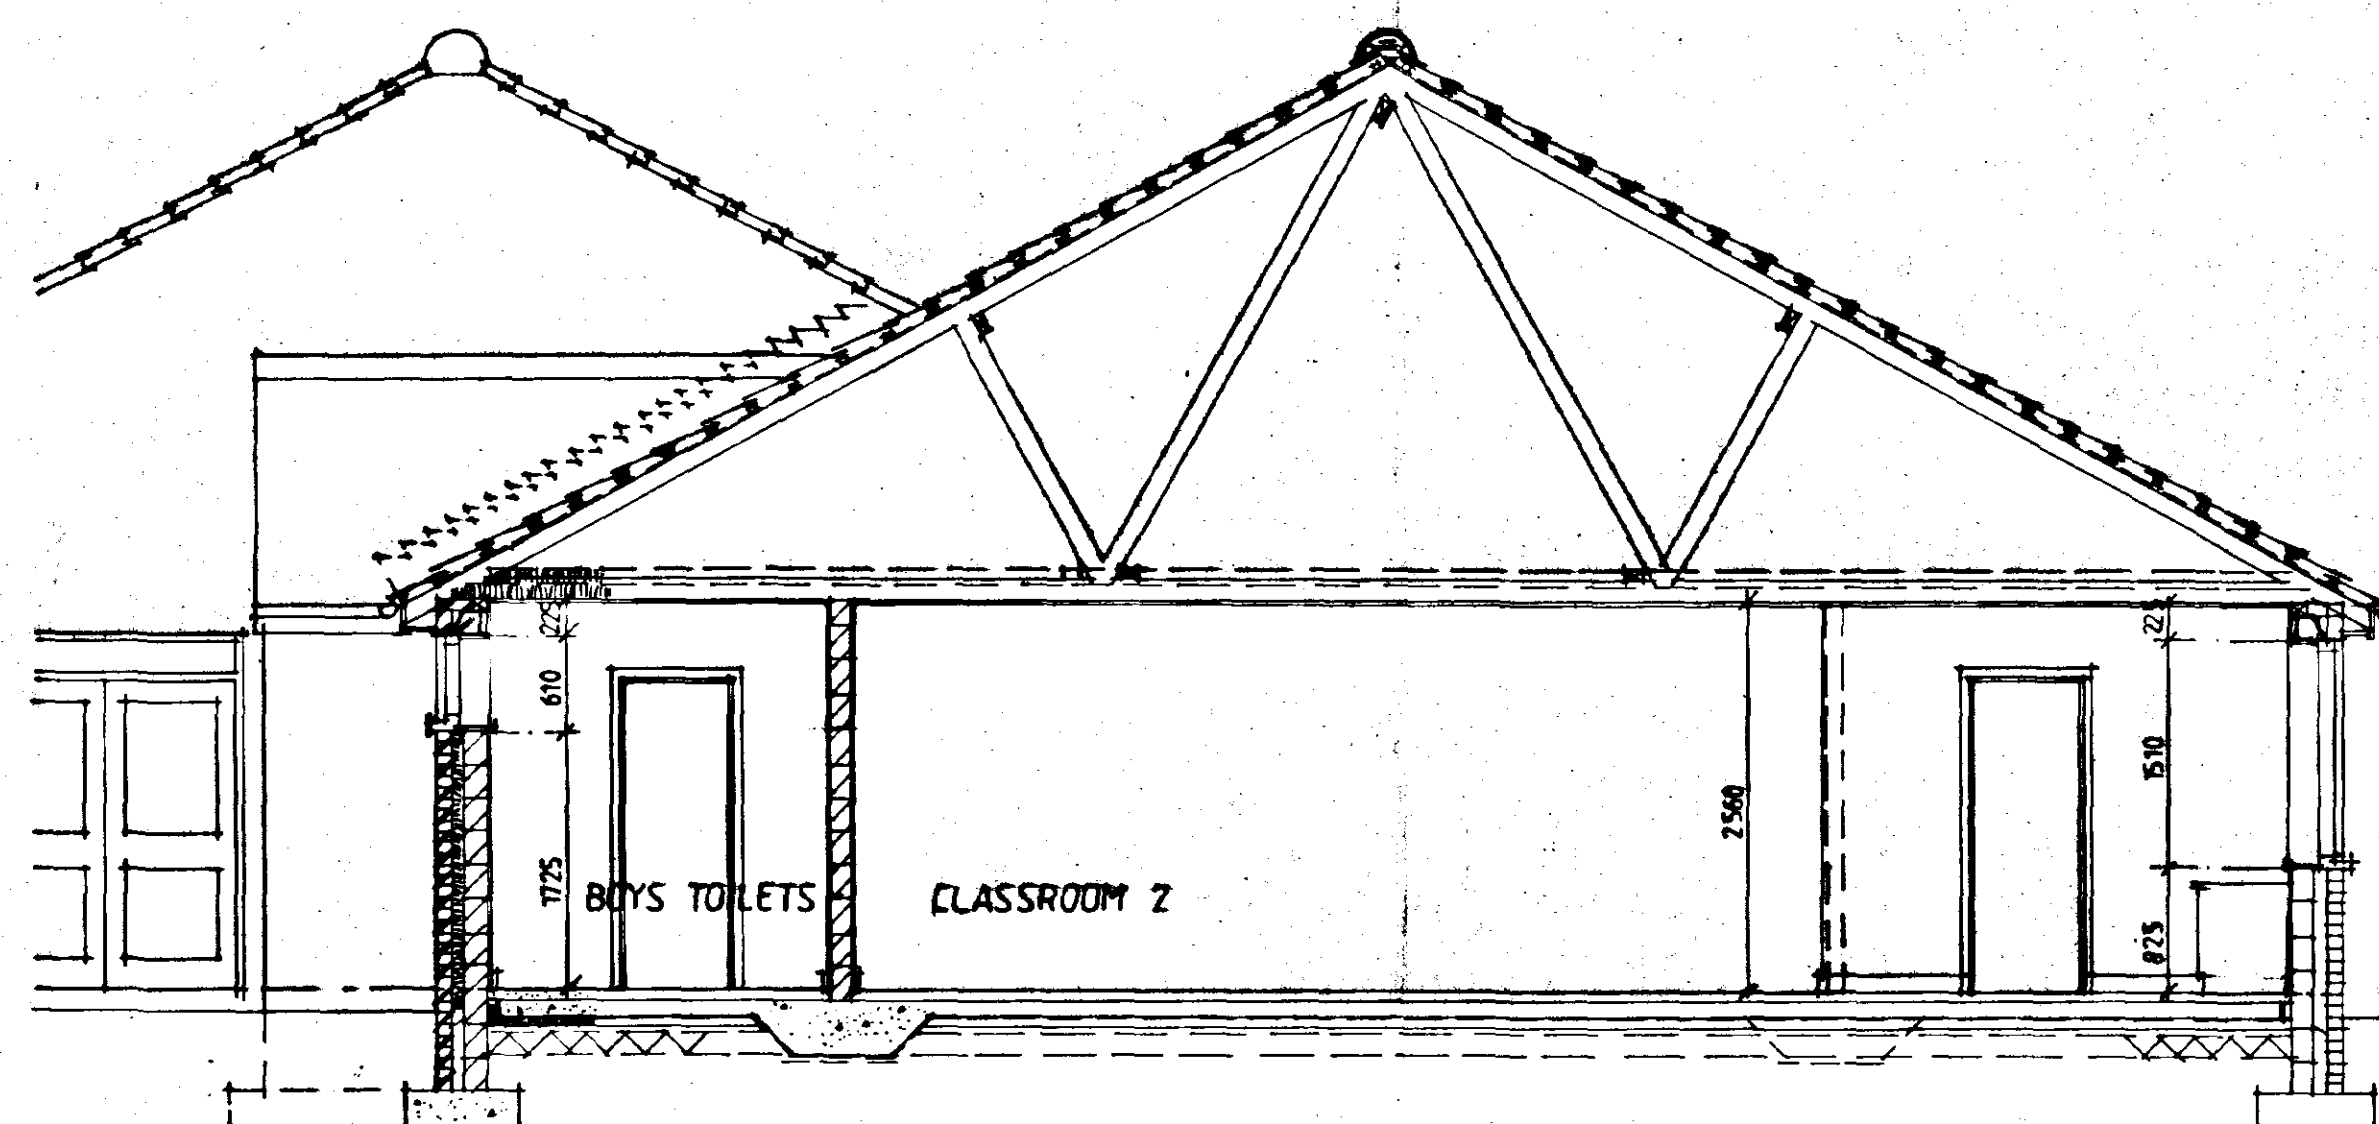

SECTION A-A

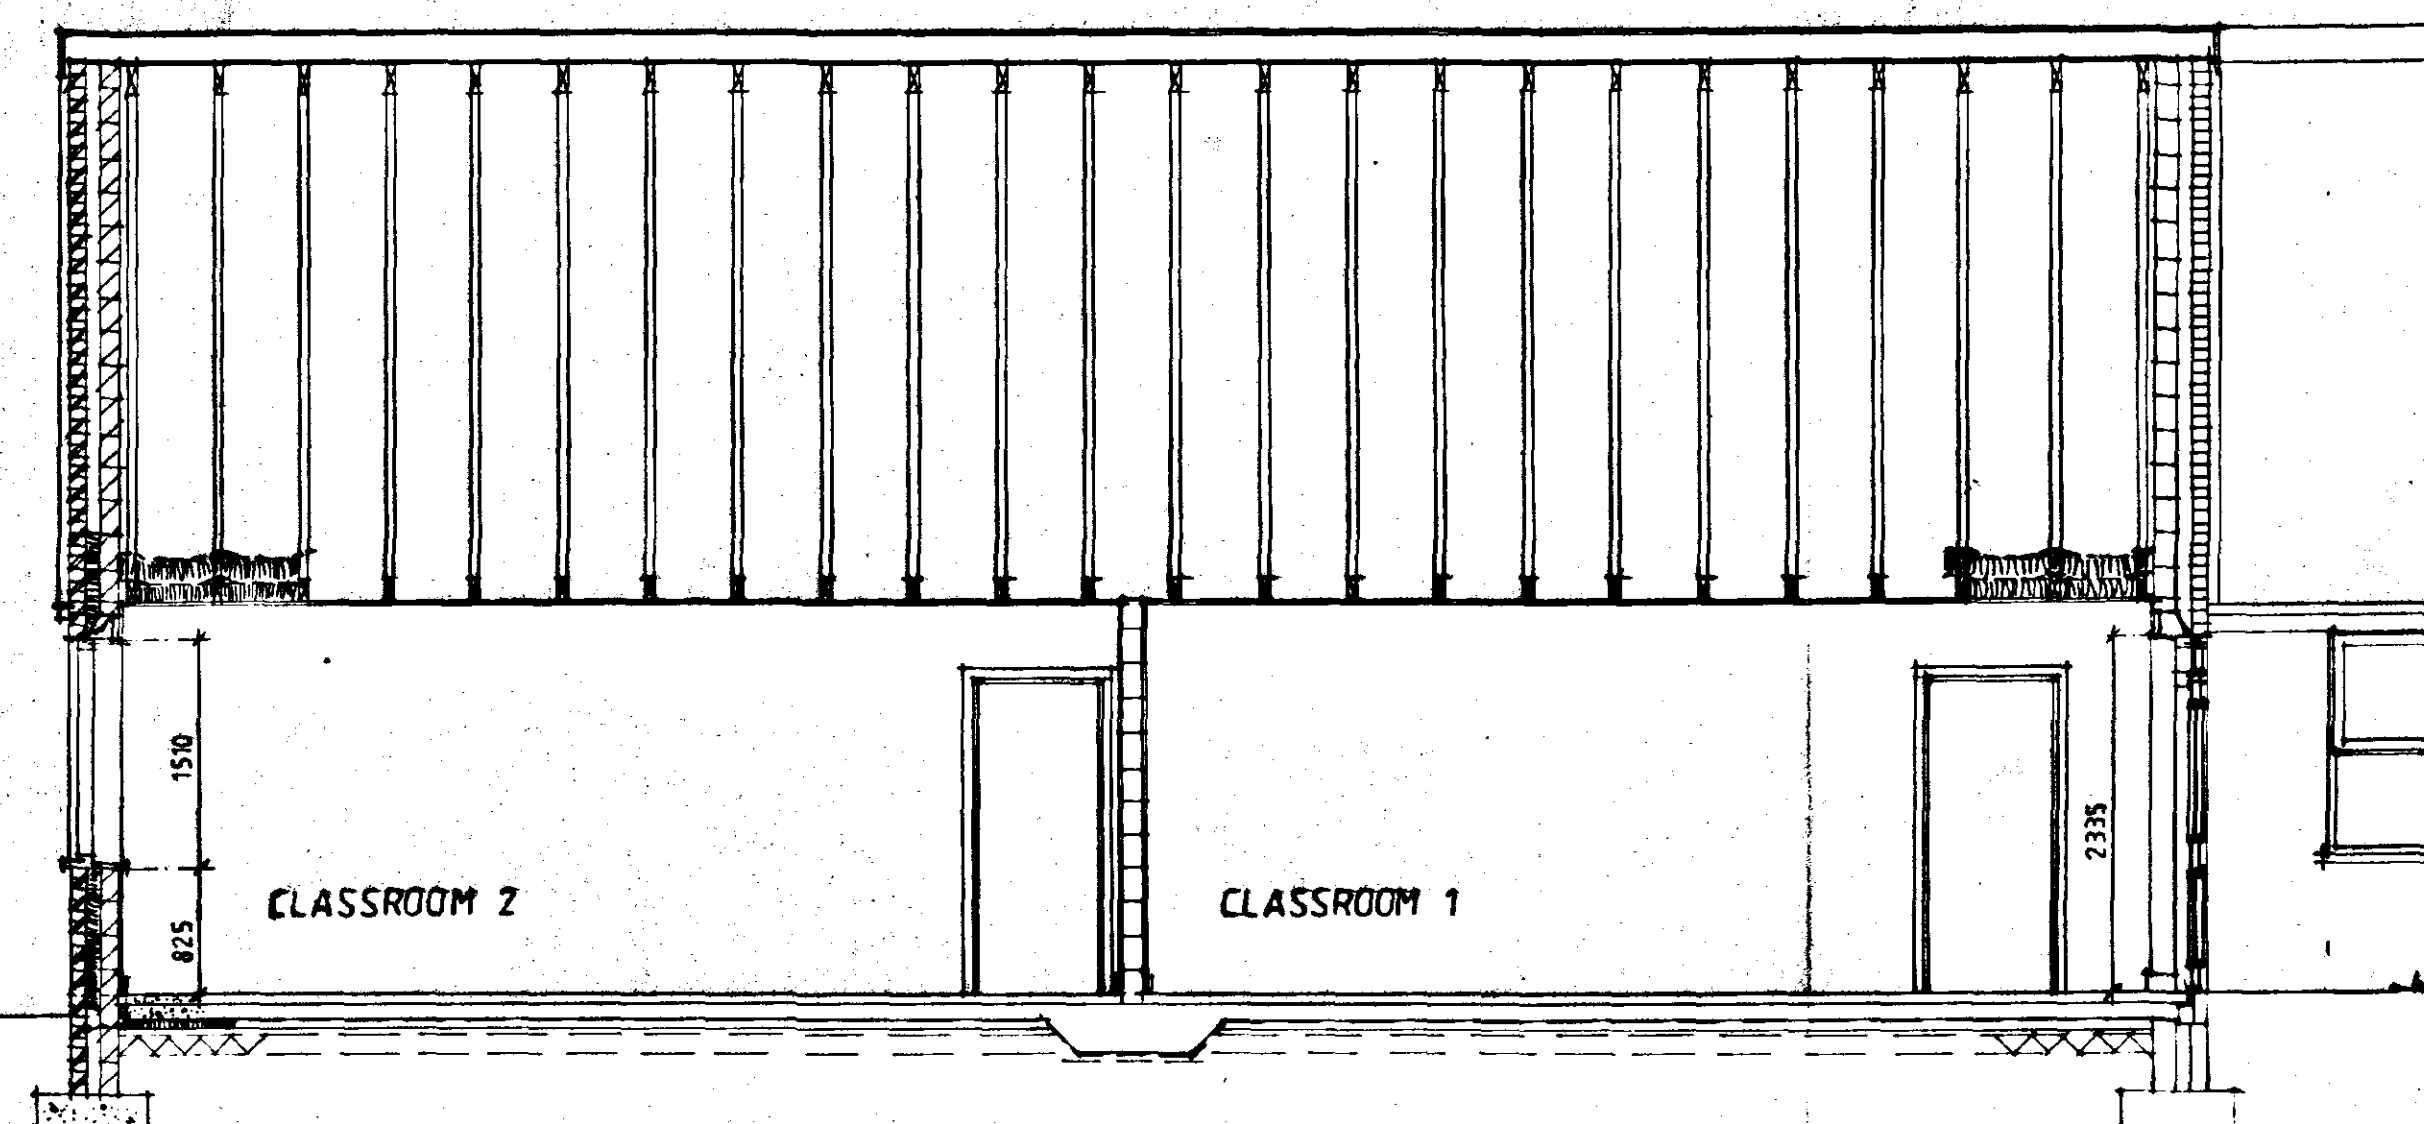

SECTION B-B

revisions

SOUTH HOLLAND DC
HOUSING & PLANNING
02 DEC 1997
Ref: 12/2/97

All levels and dimensions to be checked on site by general contractor before work is put in hand.

client

DIOCESE OF LINCOLN

job

TWO CLASSROOM EXTENSION
SPALDING ST. JOHN BAPTIST
C.E. (A) PRIMARY SCHOOL

drawing

ELEVATIONS AND SECTIONS

D. B. LAWRENCE

& ASSOCIATES
CHARTERED ARCHITECTS

Cammack House 30 Handley Street
Sleaford Lincolnshire NG34 7TA
Tel. 01529 302541 Fax. 01529 413960

L.C.C.

24 NOV 1997

Environmental Services
Department

DETERMINED
PLAN

date	NOV 1997	drawn	DH	checked		scale	1:50 / 1:100
------	----------	-------	----	---------	--	-------	--------------

drawing no.

J25 / 07