
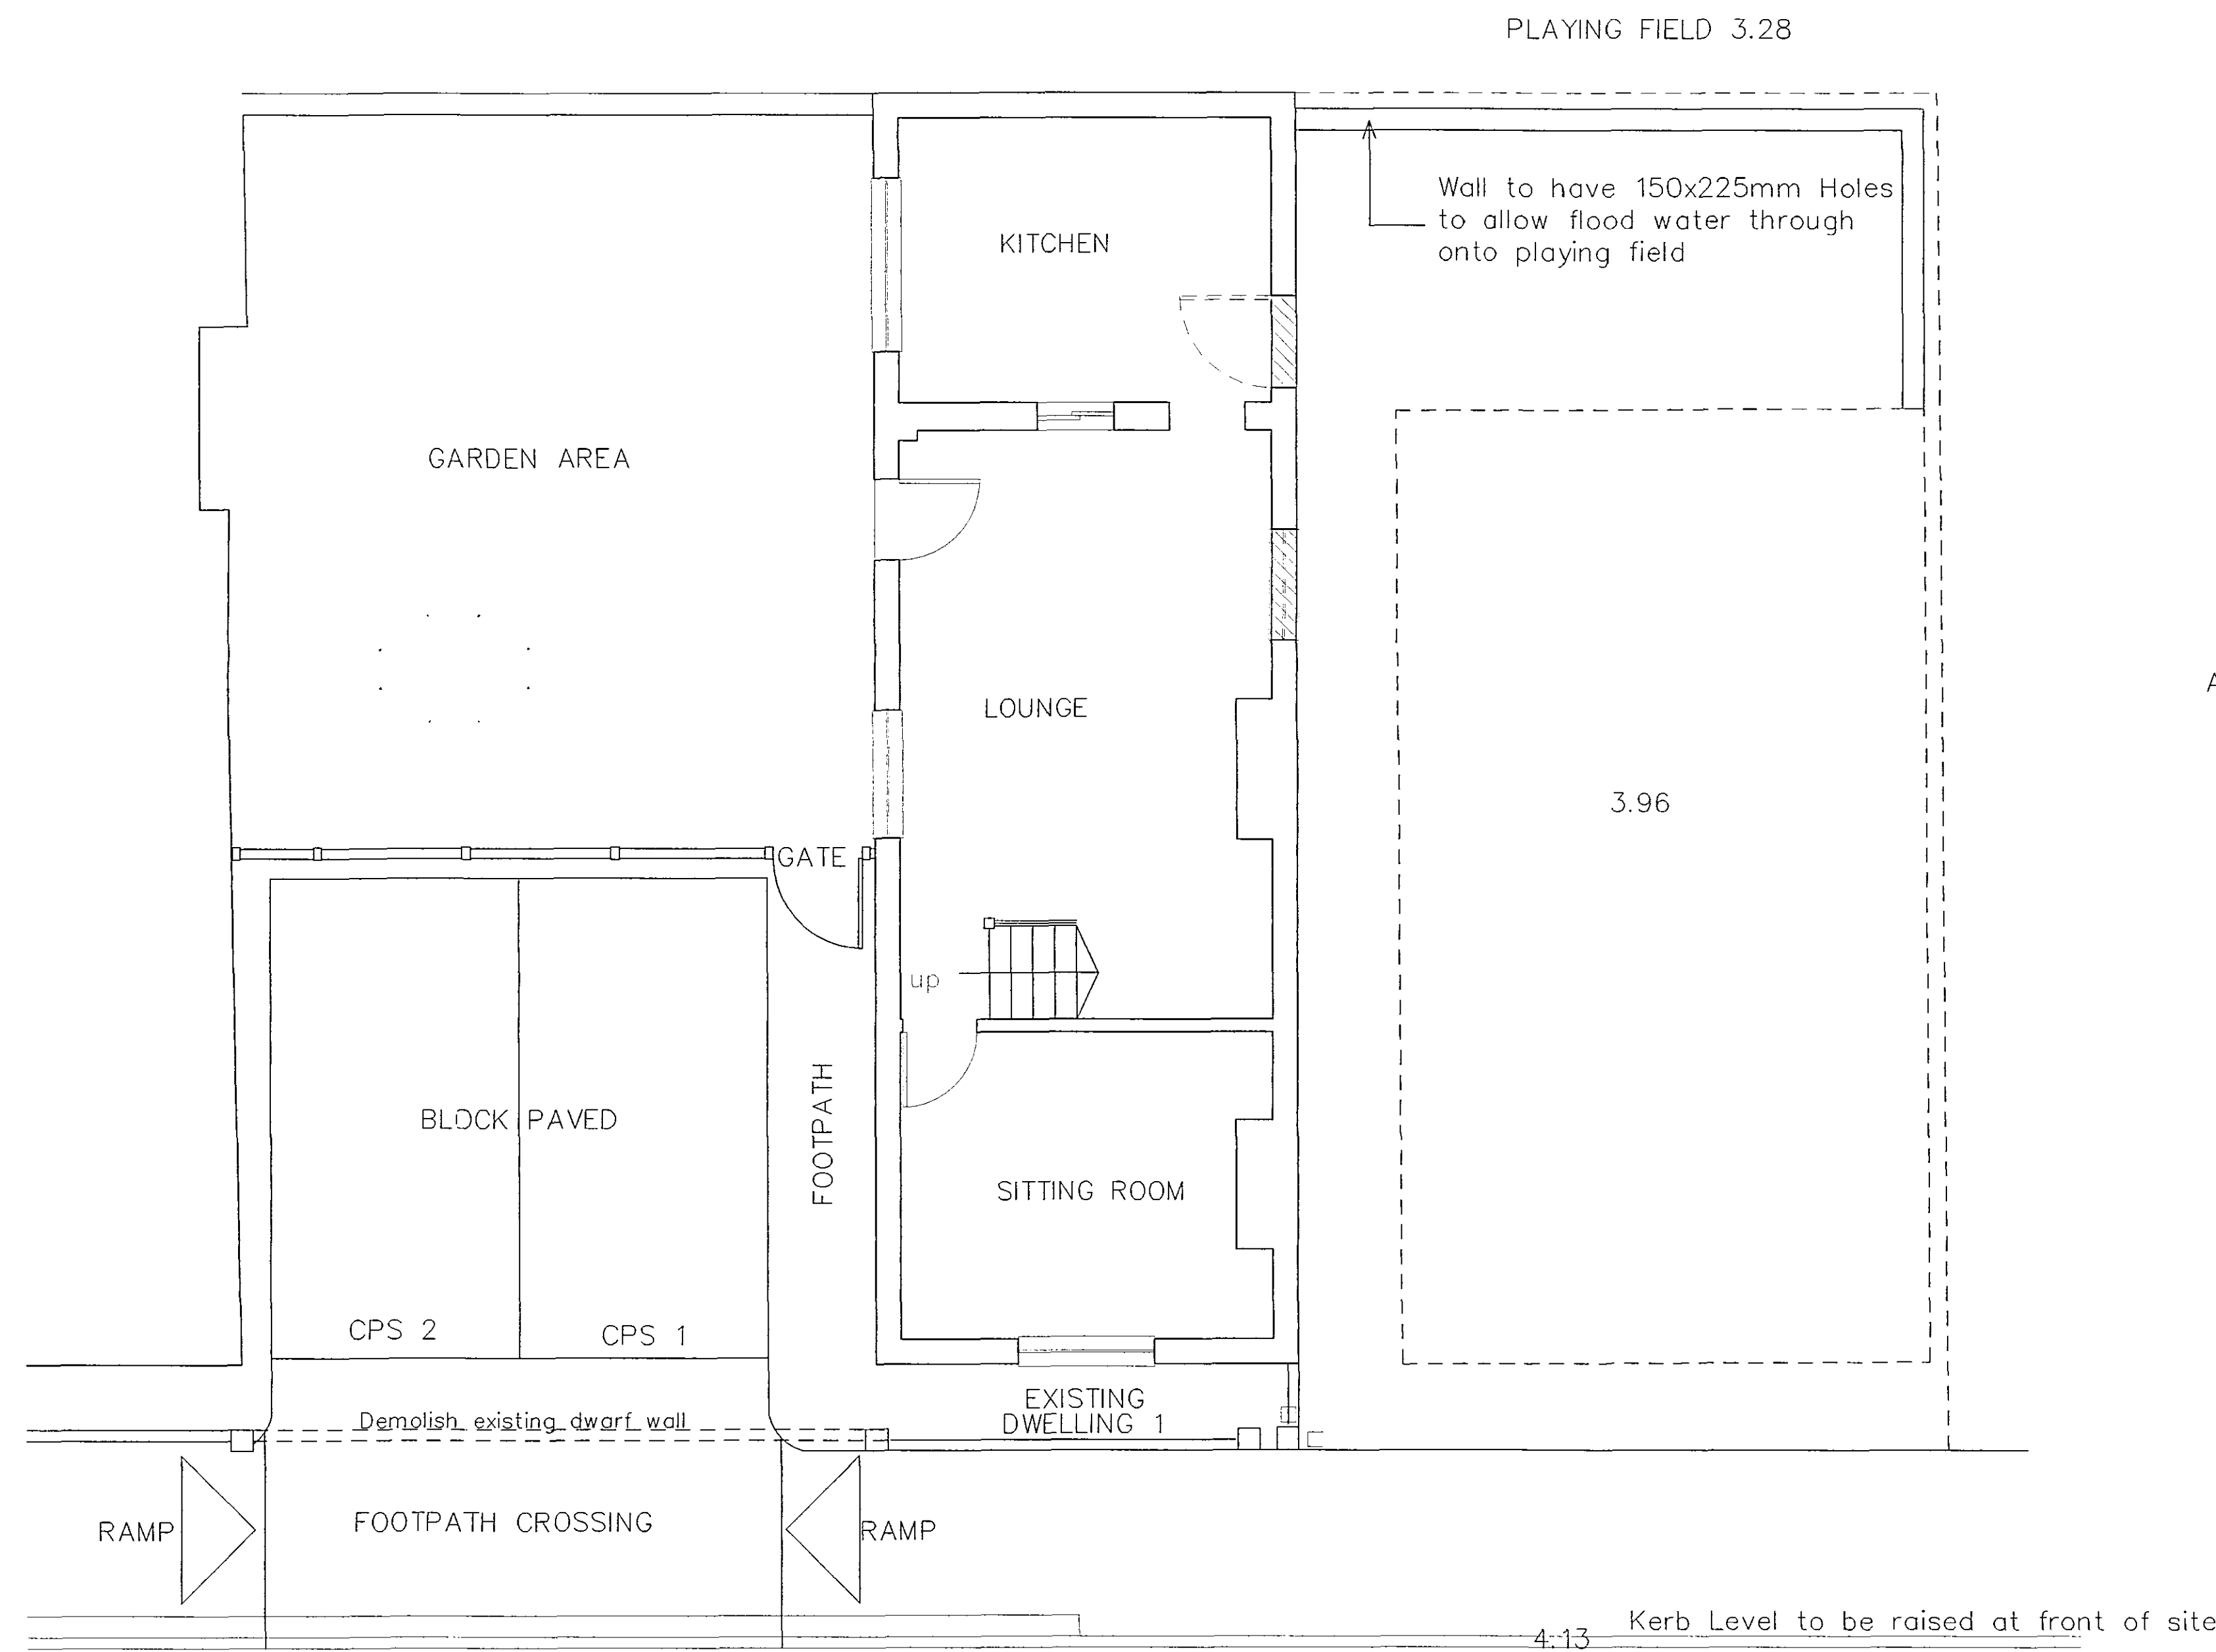


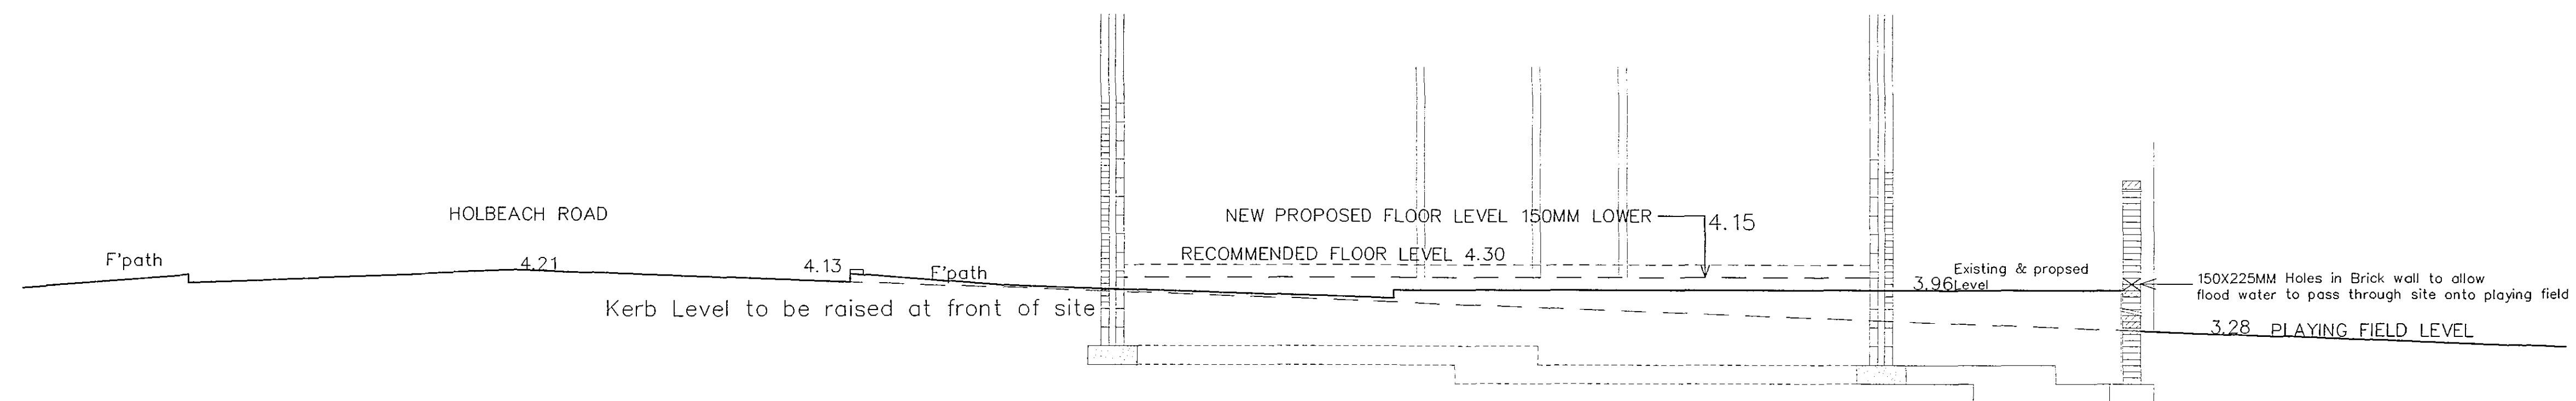

ground floor plan

ALL LEVELS RELATED TO ODN

SHDC
Planning & Development
06 JUN 2005
Ref: 1265/03

AMENDED PLAN
Ref. A1

Do not scale from this drawing.
This drawing is copyright and may not be altered, traced, photographed, electronically copied or used for any purpose other than that for which it is issued, without the written permission from Barry Johnson Architect.
The General Contractor is to check all dimensions on site and report any discrepancy to the Architect.

Revisions
Client
MRS. LIN SHI

Job Title
PROPOSED DEVELOPMENT
AT 74 HOLBEACH ROAD
SPALDING
LINCOLNSHIRE

Drawing Title
PLAN & SECTION
SHOWING LEVELS

Scale
1:50

Date
03/06/05

C.A.D.

Barry Johnson DipArch, RIBA
Chartered Architect
16 Main Ridge West Boston
Lincolnshire PE21 6QN
Telephone 01205 367929
Facsimile 01205 358031

Job No. 1078
Drawing No. A12

HOLBEACH ROAD 4.21