

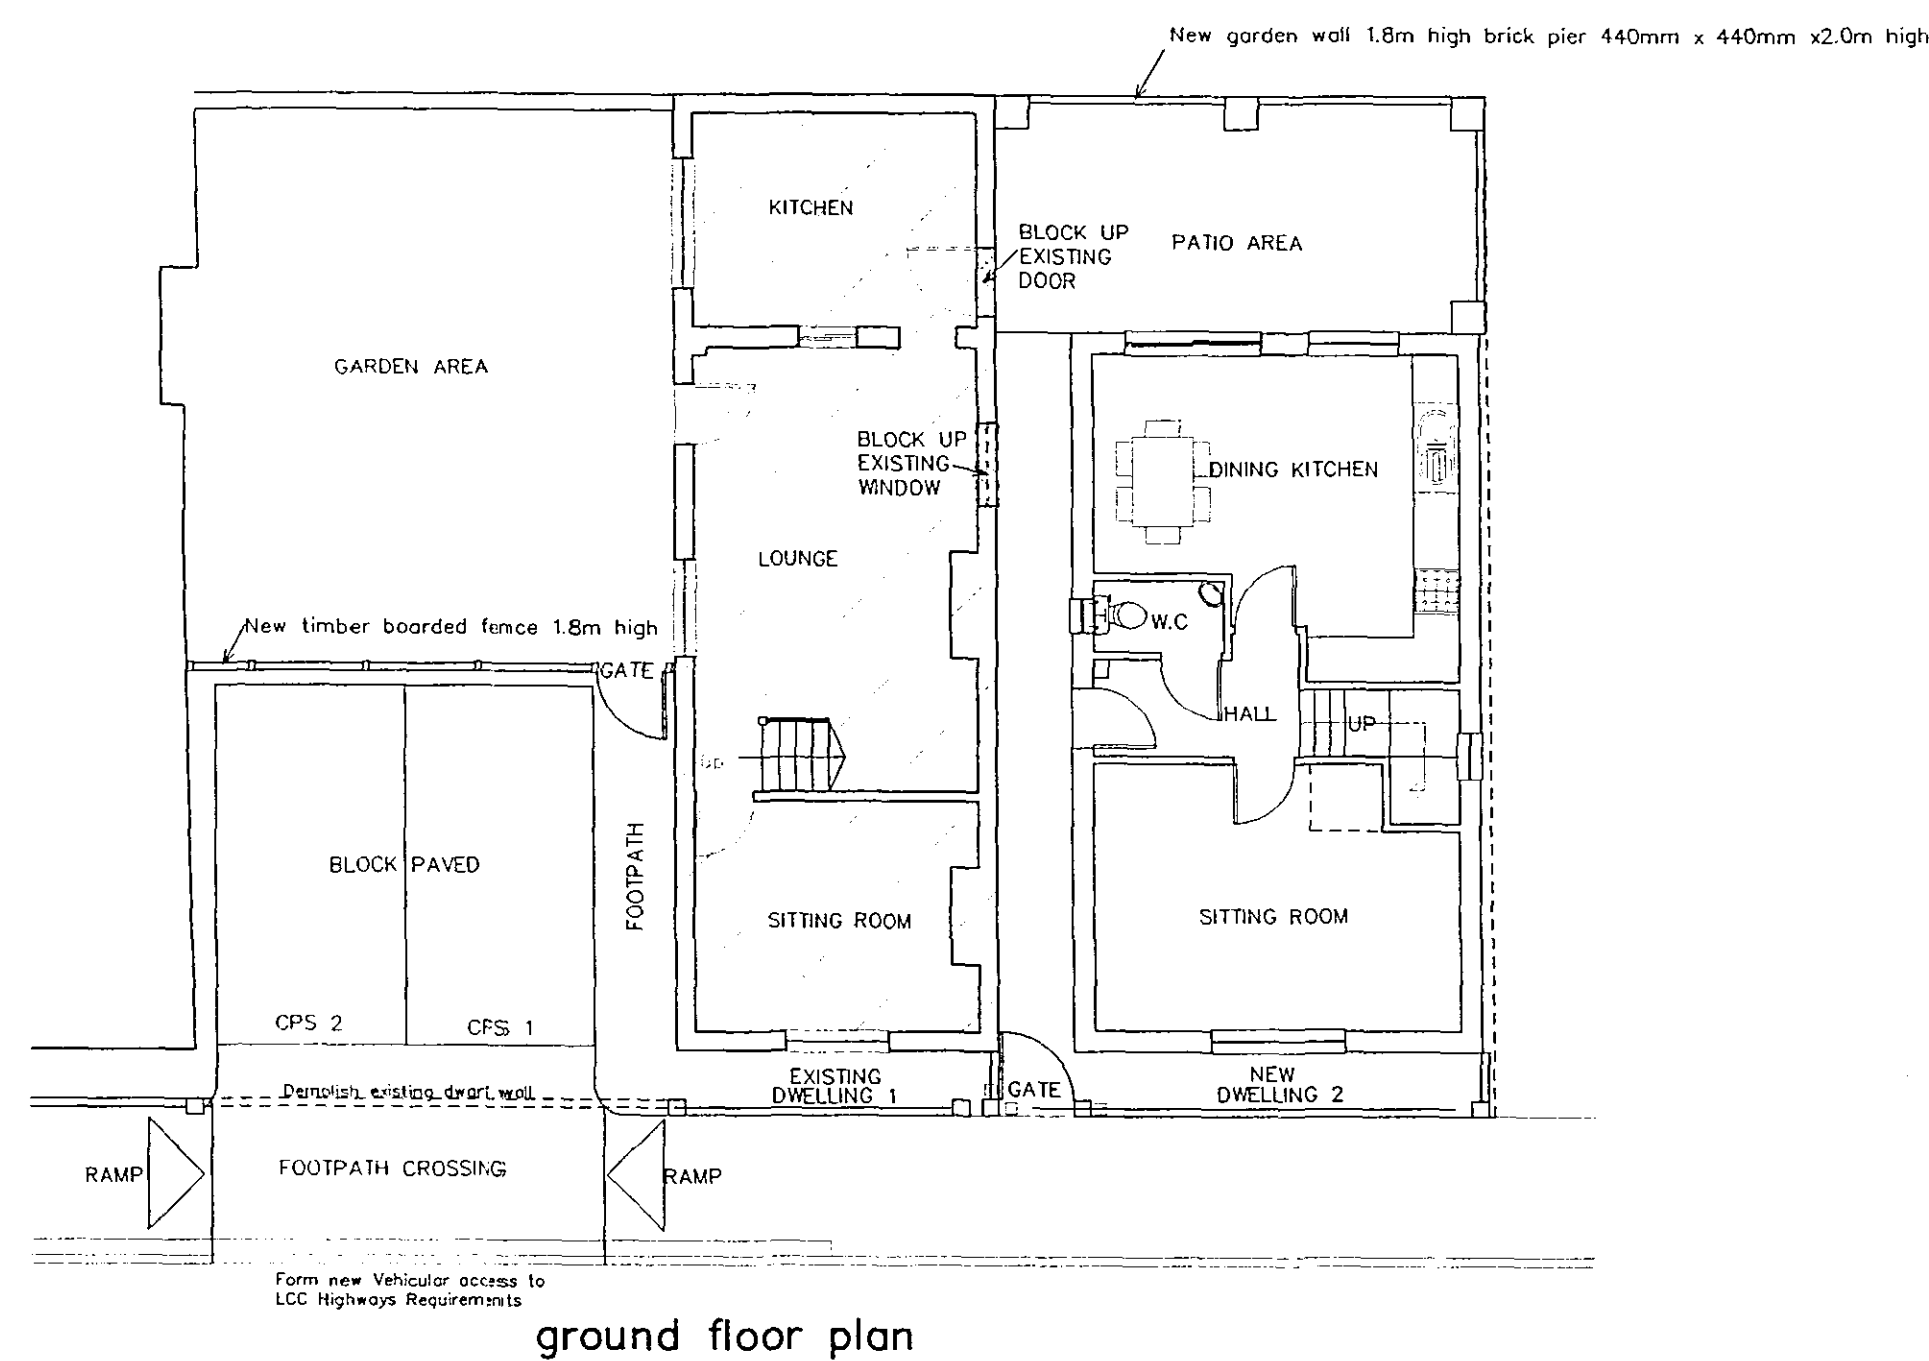
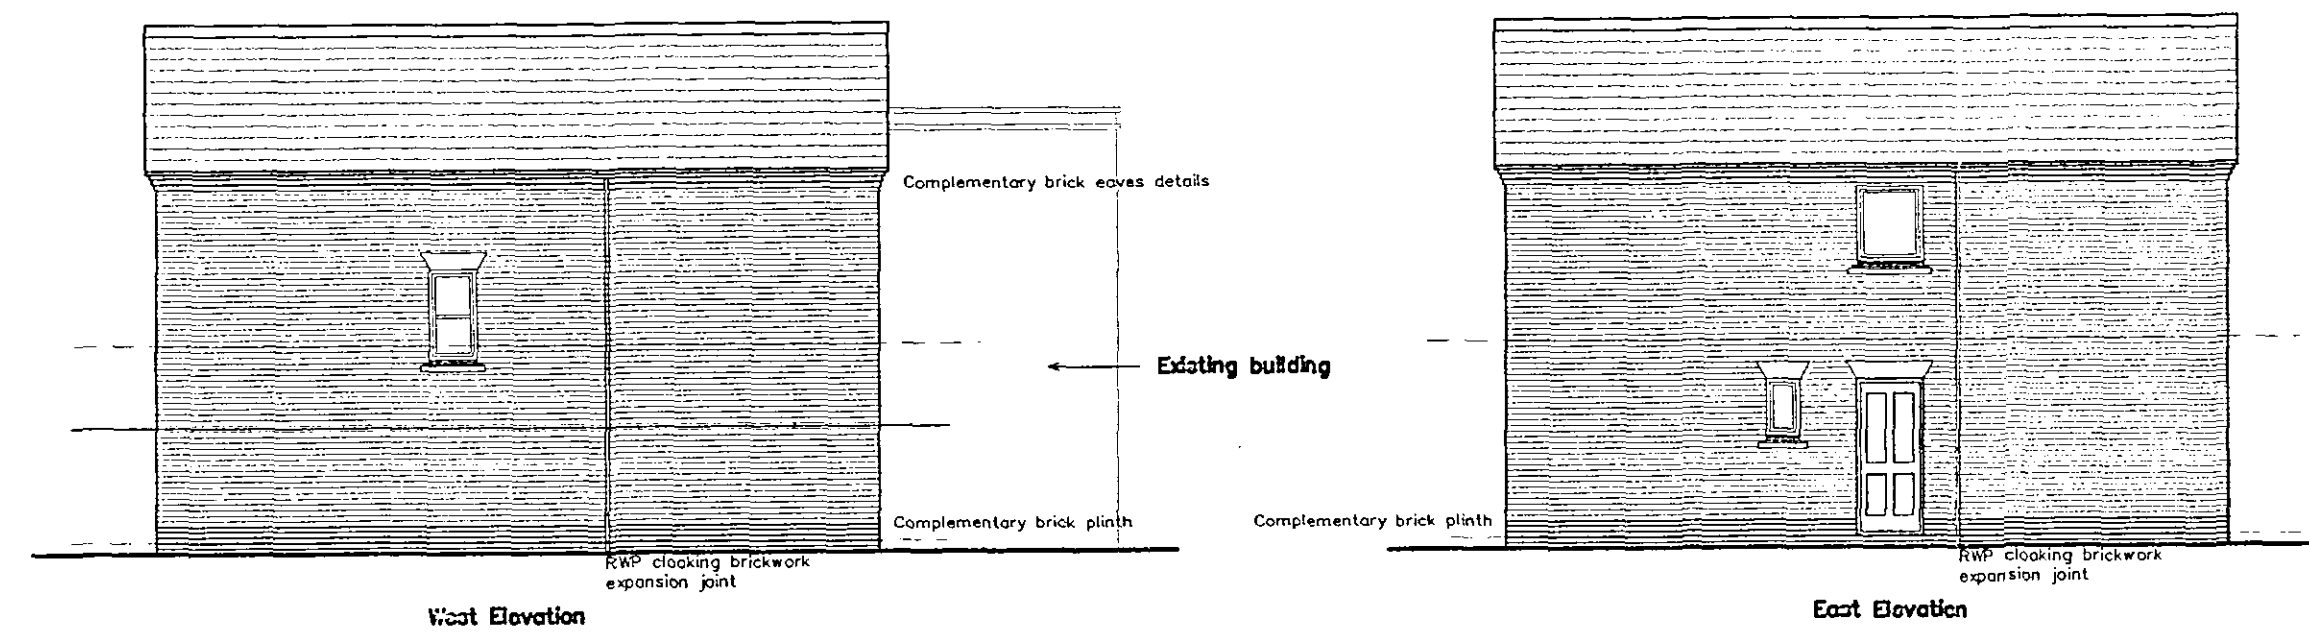


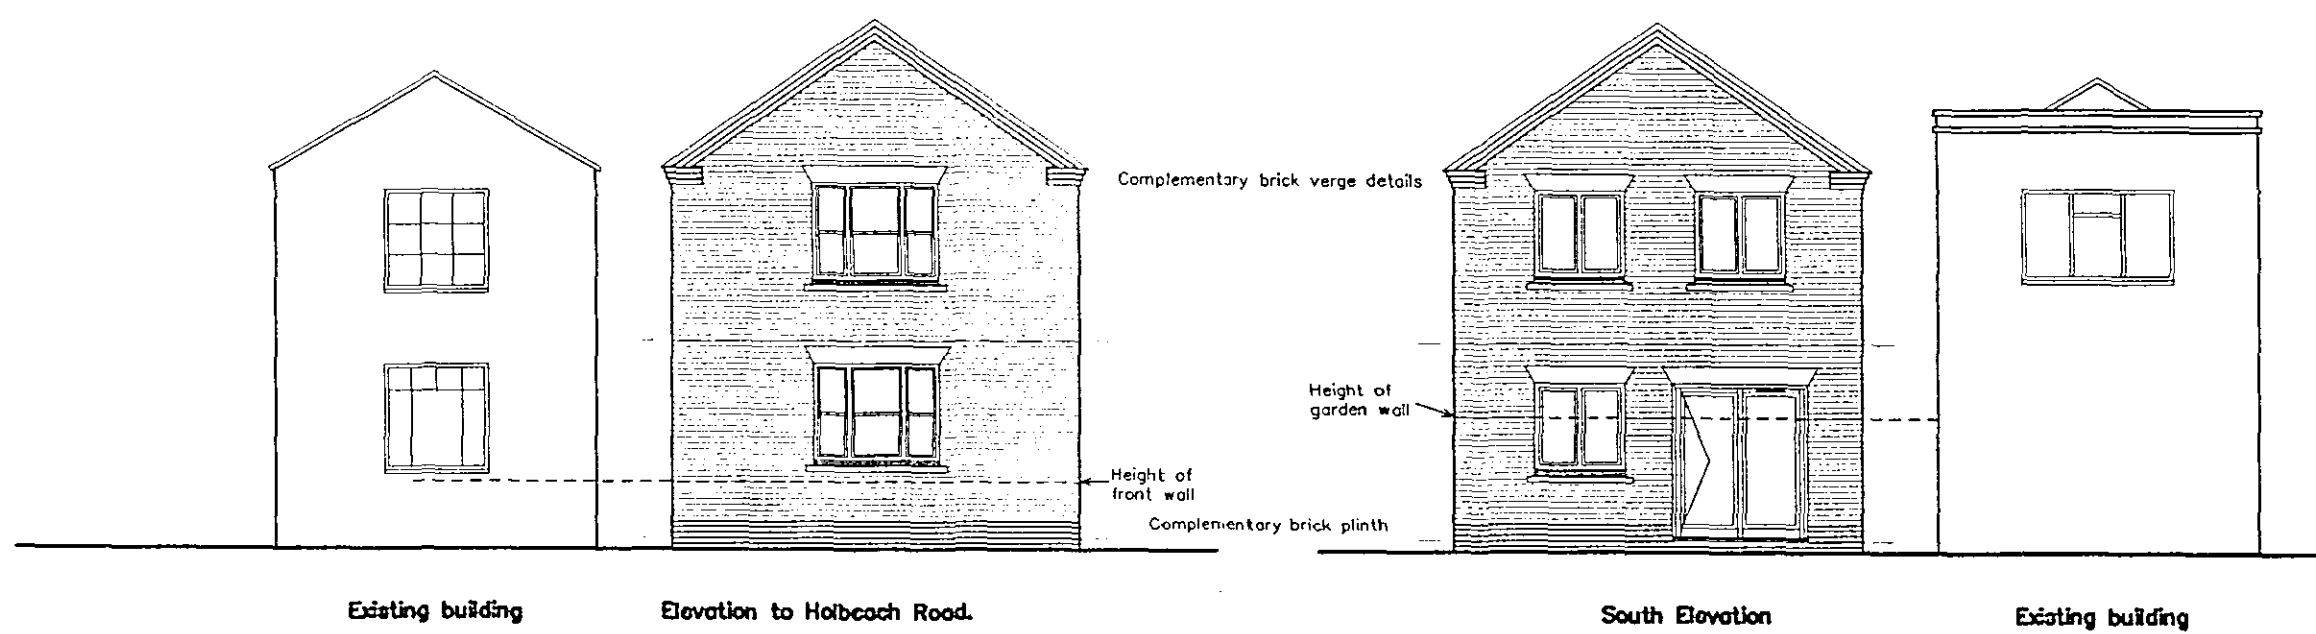

ground floor plan

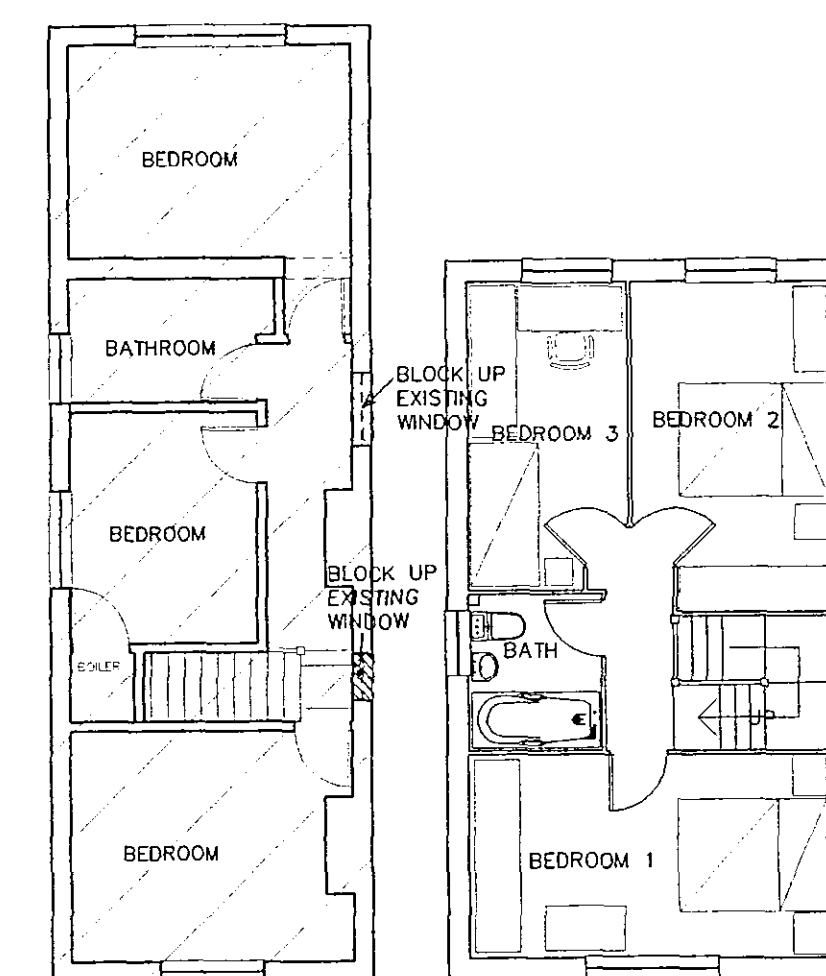


first floor plan

Do not scale from this drawing.

This drawing is copyright and may not be altered, traced, photographed, electronically copied or used for any purpose other than that for which it is issued, without the written permission from Barry Johnson Architect.

The General Contractor is to check all dimensions on site and report any discrepancy to the Architect.

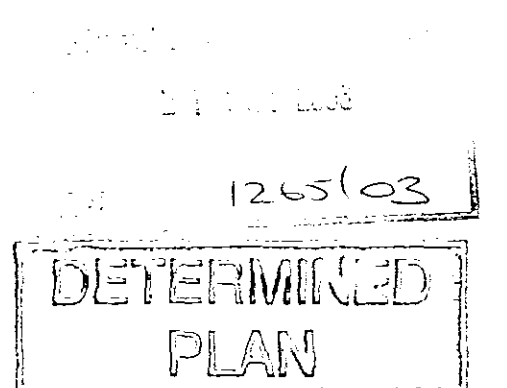

Revisions

Client

MRS. LI FENG YONG.

Job Title

PROPOSED DEVELOPMENT
AT 74 HOLBEACH ROAD
SPALDING
LINCOLNSHIRE

Drawing Title

PLANS & ELEVATIONS
PROPOSED

Scale 1:100 Date 17/10/03 C.A.D.

Barry Johnson DipArch, RIBA
Chartered Architect
16 Main Ridge West, Boston
Lincolnshire PE21 6QN
Telephone 01205 367929
Fax 01205 359031

Job No. 1078 Drawing No. A 08 A