


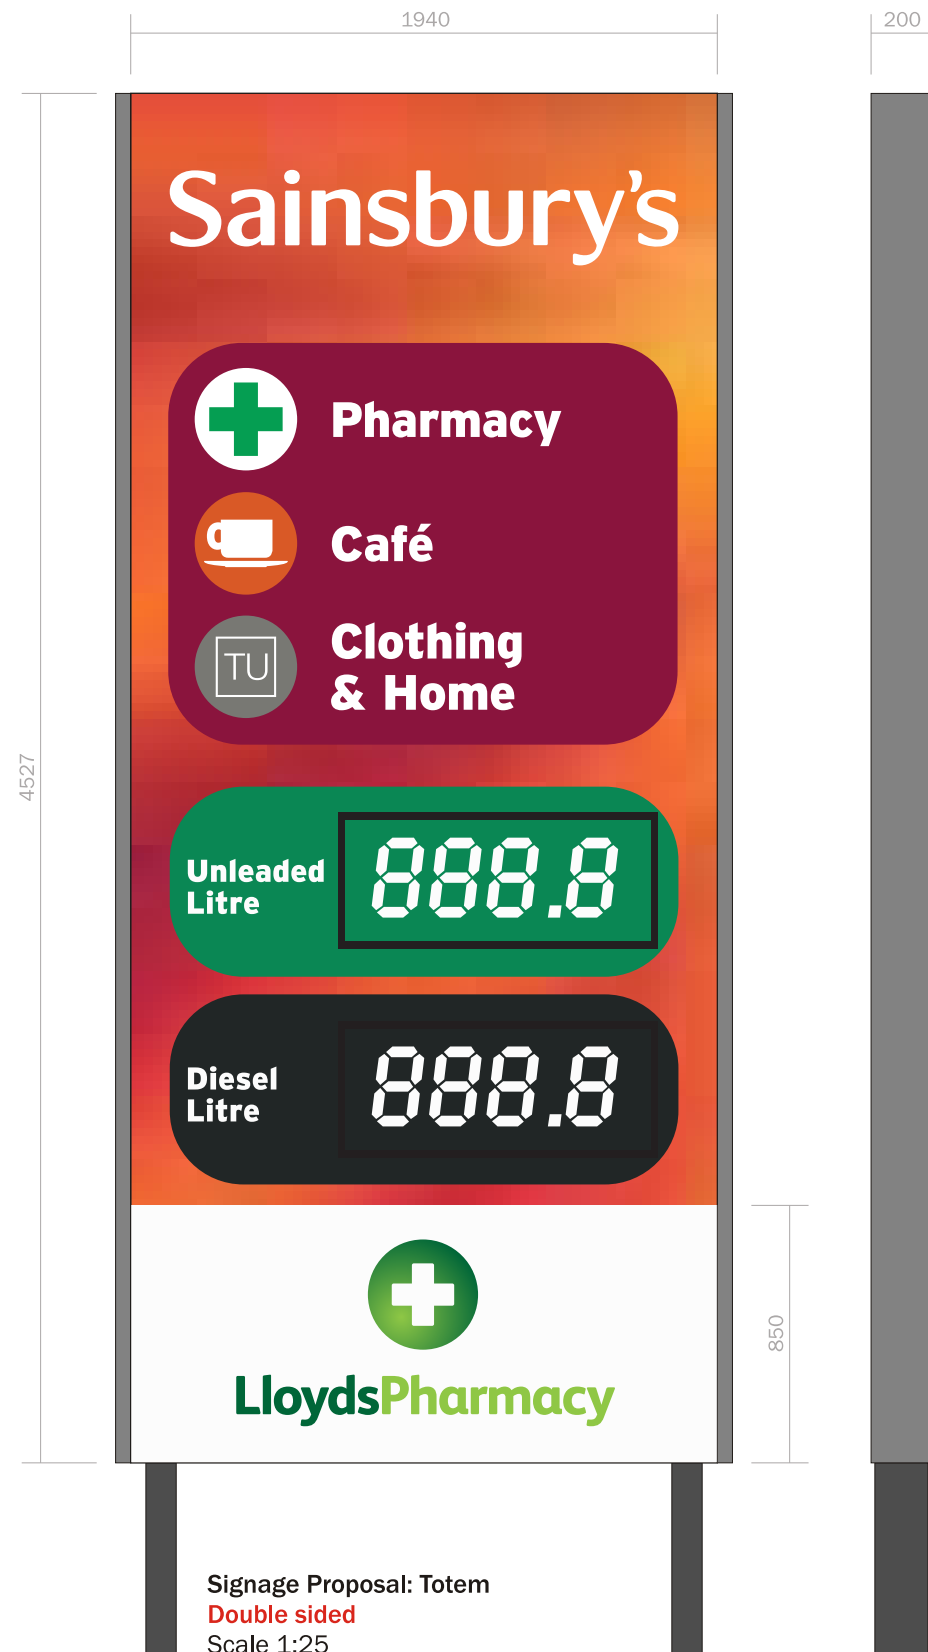

Signage Proposal: Totem
Double sided
Scale 1:25

Signs 'A, B'
Scale 1:25

4x Replacement Aluminium panels with pushed through letters to replace lower section of existing
Illumination to text: To the edges of letters only, via LED
Illumination to logo: To the edge and face, via LED
Note: Static illumination does not exceed 350 candelas per metre square
Cap height for 'L' of LloydsPharmacy = 140mm / Logo Height = 700mm
Ground level to underside of sign = 900mm

C/S

A



Proposed

B



Proposed



Existing



Existing



Sign Specialists

sign-specialists.co.uk
19 Oxleasow Road, East Moons Moat,
Redditch, B98 0RE
Telephone : 01527 504 250
Fax : 01527 504 251
enquiries@sign-specialists.co.uk

Colour reference

- White
- Pantone 376C
- Pantone 7483C
- Pantone Cool Grey 10
NCS S5005 - R50B

Typefaces/notes/info

Lighting

Customer

Sainsbury's
Branch 2079
Spalding

Date drawn - 31.10.2016
Designer - Darren
Location - J:\Sainsburys


Job no - 121477/A1

Rev dates	Rev dates
B) -	H) -
C) -	I) -
D) -	J) -
E) -	K) -
F) -	L) -
G) -	M) -

The designs, illustrations, and photography is the property of Sign Specialists Ltd. The contents are confidential, any form of reproduction, copying, disclosure, modification or distribution without prior written consent is strictly prohibited. Colours and typefaces on drawings may be representative only please refer to the specifications. Visuals shown are artists impressions only and must not be taken as an exact representation of the completed signage on site.



Drawing to be viewed/printed at A3

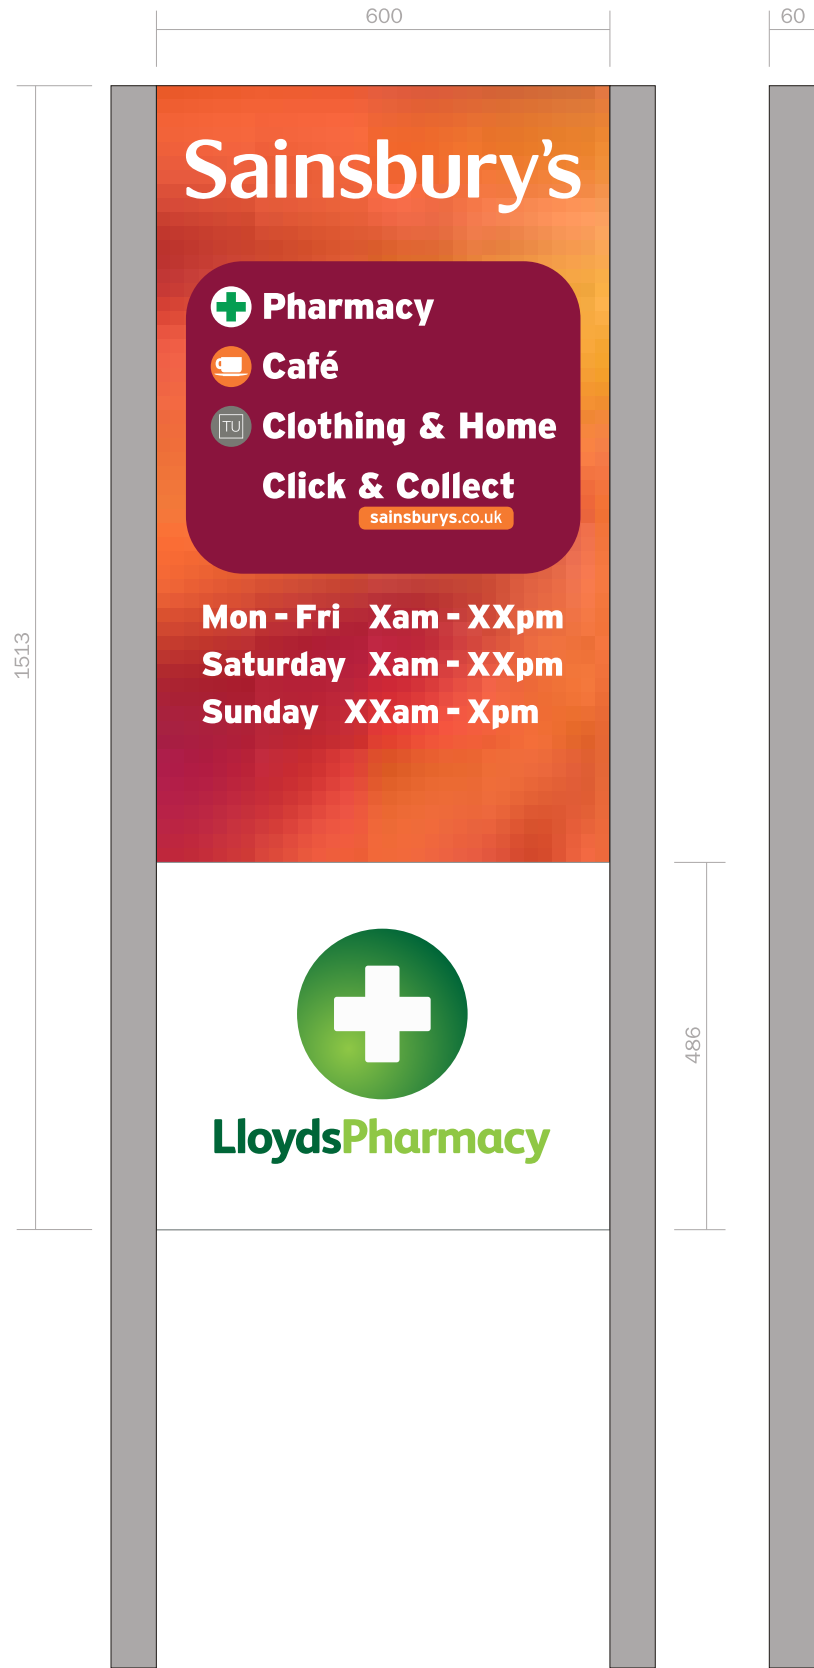

Signage Proposal: Way finder
Scale 1:10

Sign 'C, D, E'
Scale 1:10

3x Digitally printed applied vinyl panel to cover lower section of existing
Illumination: None
Cap height for 'L' of LloydsPharmacy = 50mm
Logo Height = 255mm
Ground level to underside of sign = 660mm

C/S



Proposed



Proposed



Proposed



Existing



Existing



Existing



Sign Specialists

sign-specialists.co.uk
19 Oxleasow Road, East Moons Moat,
Redditch, B98 0RE
Telephone : 01527 504 250
Fax : 01527 504 251
enquiries@sign-specialists.co.uk

Colour reference

- White
- Pantone 376C
- Pantone 7483C
- Pantone Cool Grey 10
NCS S5005 - R50B

Typefaces/notes/info

Lighting

Customer

Sainsbury's
Branch 2079
Spalding

Date drawn - 31.10.2016
Designer - Darren
Location - J:\Sainsburys

Job no - 121477/A2

Rev dates	Rev dates
B) -	H) -
C) -	I) -
D) -	J) -
E) -	K) -
F) -	L) -
G) -	M) -

The designs, illustrations, and photography is the property of Sign Specialists Ltd. The contents are confidential, any form of reproduction, copying, disclosure, modification or distribution without prior written consent is strictly prohibited. Colours and typefaces on drawings may be representative only please refer to the specifications. Visuals shown are artists impressions only and must not be taken as an exact representation of the completed signage on site.



Drawing to be viewed/printed at A3



Signage Proposal: Front Elevation
Not to Scale




Existing



Sign 'F'
Scale 1:25

Folded aluminium fascia
Text & logo: Fret cut acrylic text with applied vinyl faces
Illumination to text: To the edges of letters only, via LED
Illumination to logo: To the edge and face, via LED
Note: Static Illumination does not exceed 350 candelas per metre square
Cap height for 'L' of Lloyds = 235mm
Logo Height = 345mm
Ground level to underside of sign = 8000mm

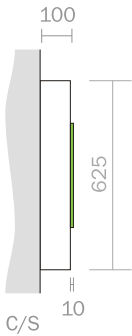

Sign Specialists

sign-specialists.co.uk
19 Oxleasow Road, East Moons Moat,
Redditch, B98 0RE
Telephone : 01527 504 250
Fax : 01527 504 251
enquiries@sign-specialists.co.uk

Colour reference

- White
- Pantone 376C
- Pantone 7483C
- Pantone Cool Grey 10
NCS S5005 - R50B

Typefaces/notes/info

Lighting

Customer

Sainsbury's
Branch 2079
Spalding

Date drawn - 31.10.2016
Designer - Darren
Location - J:\Sainsburys

Job no - 121477/A3

Rev dates	Rev dates
B) -	H) -
C) -	I) -
D) -	J) -
E) -	K) -
F) -	L) -
G) -	M) -

The designs, illustrations, and photography is the property of Sign Specialists Ltd. The contents are confidential, any form of reproduction, copying, disclosure, modification or distribution without prior written consent is strictly prohibited. Colours and typefaces on drawings may be representative only please refer to the specifications. Visuals shown are artists impressions only and must not be taken as an exact representation of the completed signage on site.




Drawing to be viewed/printed at A3



Signage Proposal: Front Elevation (right side)
Not to Scale



Existing

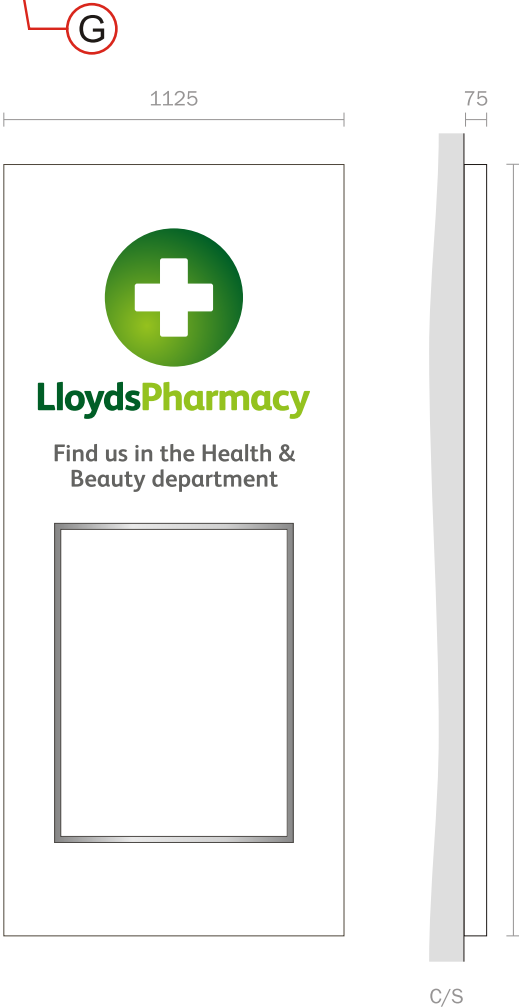

Sign 'G'
Scale 1:25

Aluminium panel, powder coated white
Text & logo: Applied digitally vinyl
Illumination: None
Cap height for 'L' of Lloyds = 90mm
Logo Height = 457mm
Ground level to underside of sign = 400mm
Note: Includes poster frame



Sign Specialists

sign-specialists.co.uk
19 Oxleasow Road, East Moons Moat,
Redditch, B98 0RE
Telephone : 01527 504 250
Fax : 01527 504 251
enquiries@sign-specialists.co.uk

Colour reference

- White
- Pantone 376C
- Pantone 7483C
- Pantone Cool Grey 10
NCS S5005 - R50B

Typefaces/notes/info

Lighting

Customer

Sainsbury's
Branch 2079
Spalding

Date drawn - 31.10.2016
Designer - Darren
Location - J:\Sainsburys

Job no - 121477/A4


Rev dates	Rev dates
B) -	H) -
C) -	I) -
D) -	J) -
E) -	K) -
F) -	L) -
G) -	M) -

The designs, illustrations, and photography is the property of Sign Specialists Ltd. The contents are confidential, any form of reproduction, copying, disclosure, modification or distribution without prior written consent is strictly prohibited. Colours and typefaces on drawings may be representative only please refer to the specifications. Visuals shown are artists impressions only and must not be taken as an exact representation of the completed signage on site.



Drawing to be viewed/printed at A3

121477 Sainsburys Spalding

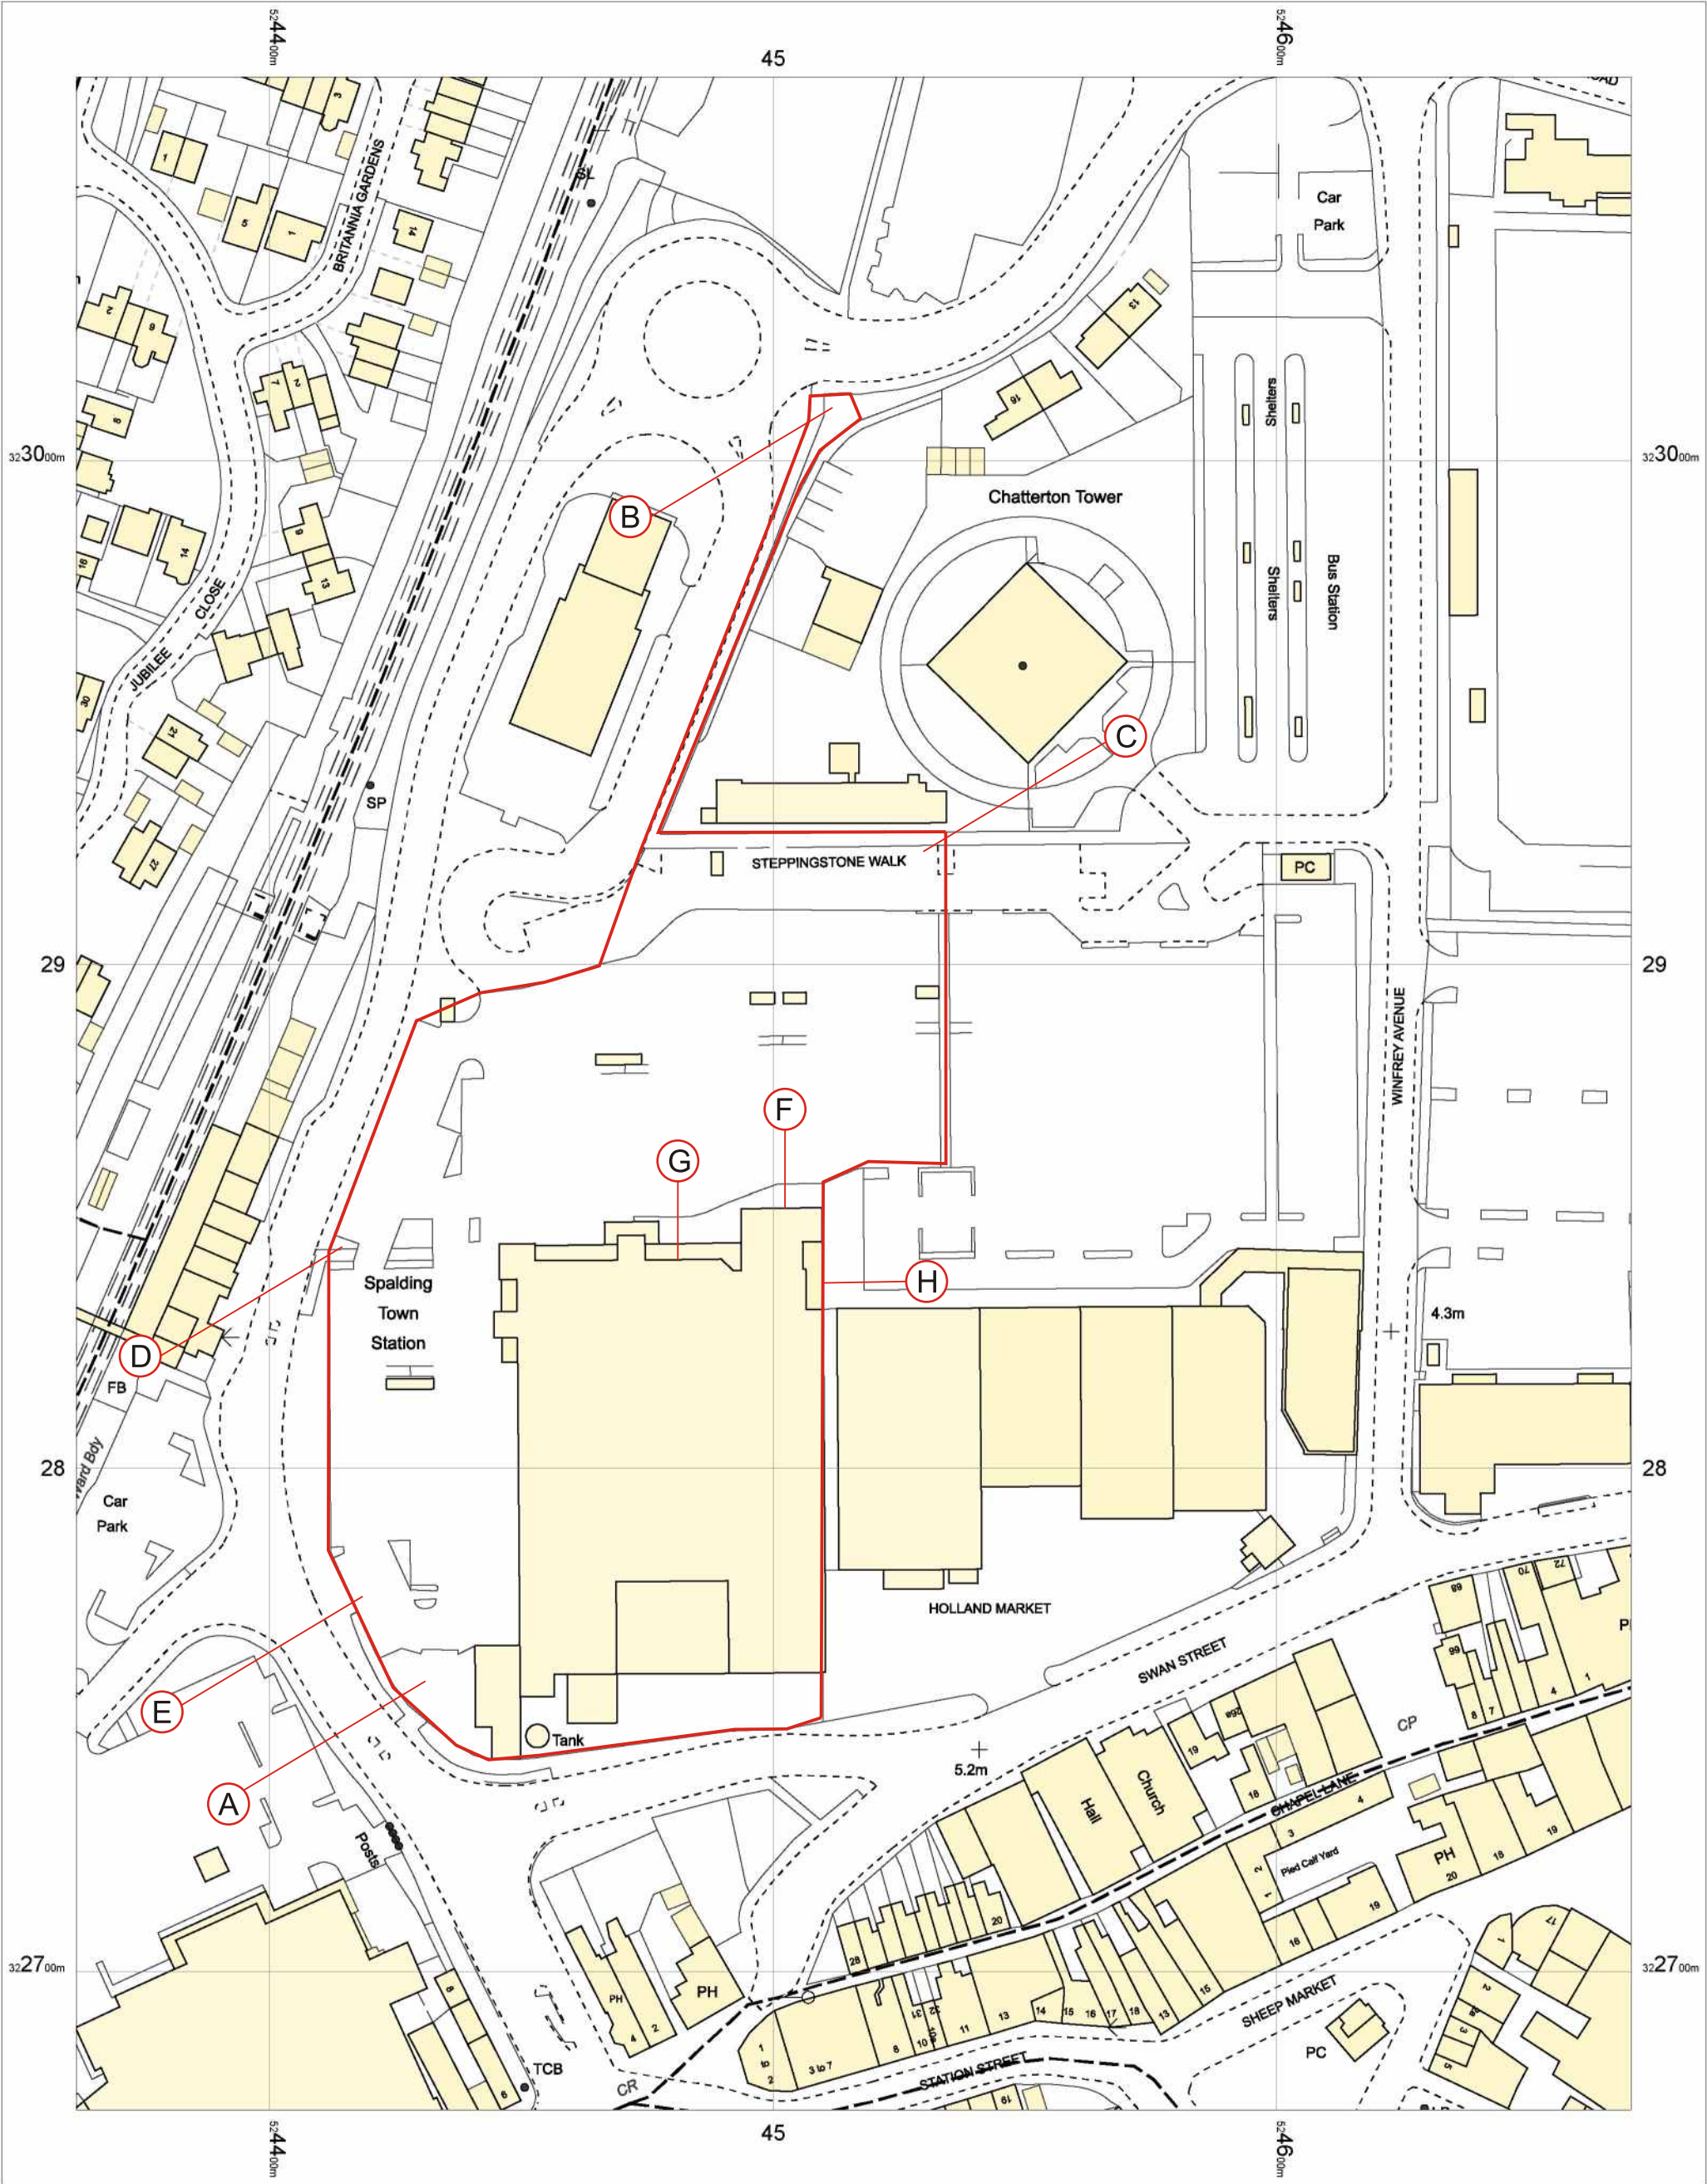

OS MasterMap 1250/2500/10000 scale
26 October 2016, ID: CM-00571270
www.centremapslive.co.uk


1:1250 scale print at A3, Centre: 524516 E, 322874 N

©Crown Copyright and database rights 2016 OS 100019980



Sign Specialists

121477 Sainsburys Spalding

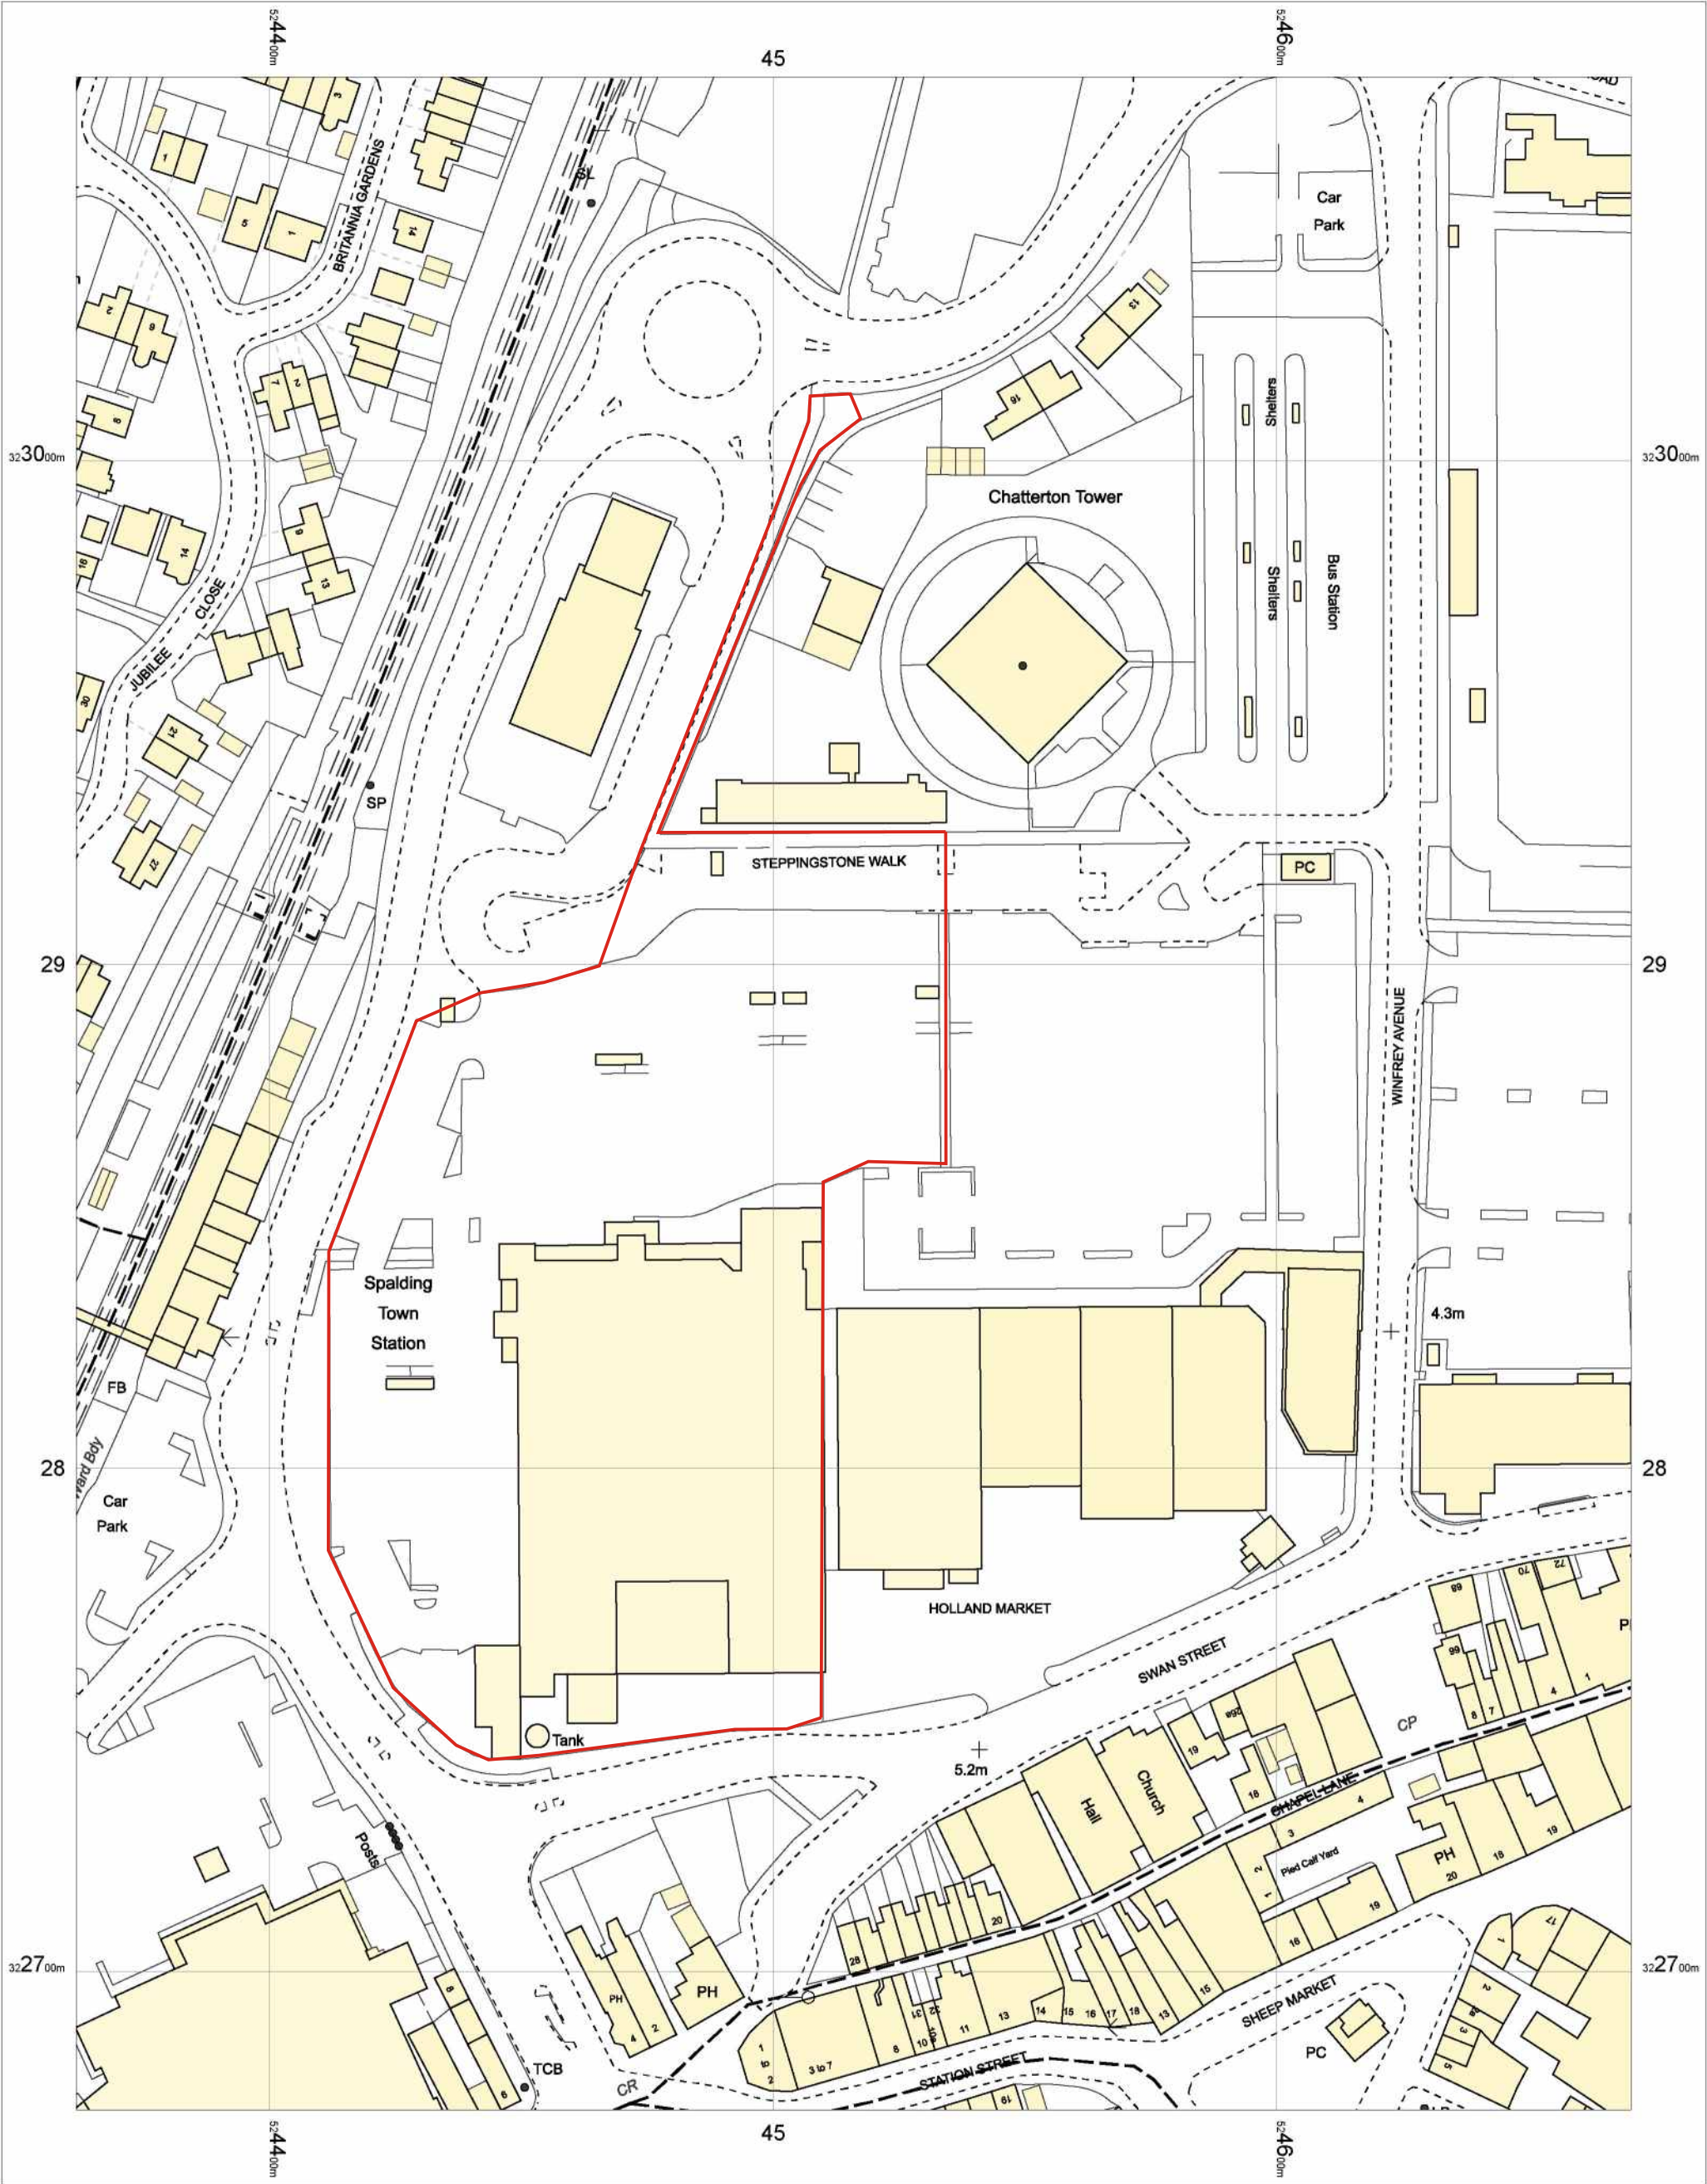

OS MasterMap 1250/2500/10000 scale
26 October 2016, ID: CM-00571270
www.centremapslive.co.uk
1:1250 scale print at A3, Centre: 524516 E, 322874 N
©Crown Copyright and database rights 2016 OS 100019980