



FILE NAME: 34450002/site
NOTES
Do not scale from this drawing
This drawing is copyright and may not be altered, traced, copied, photographed or used for any purpose other than that for which it is issued without written permission from the copyright holder
The Contractor is to check all dimensions on site and report discrepancies to the Architect prior to commencing work.
All details shown on this drawing are based upon typical site conditions related to the area. No responsibility can be accepted for abnormal conditions unless reported to the Architects, so that design amendments may be considered.
All works and materials used are to be in accordance with current British Standards, Agreement Certificates and Manufacturers printed instructions.
All Building Regulation inspections are to be carried out at the required stages.

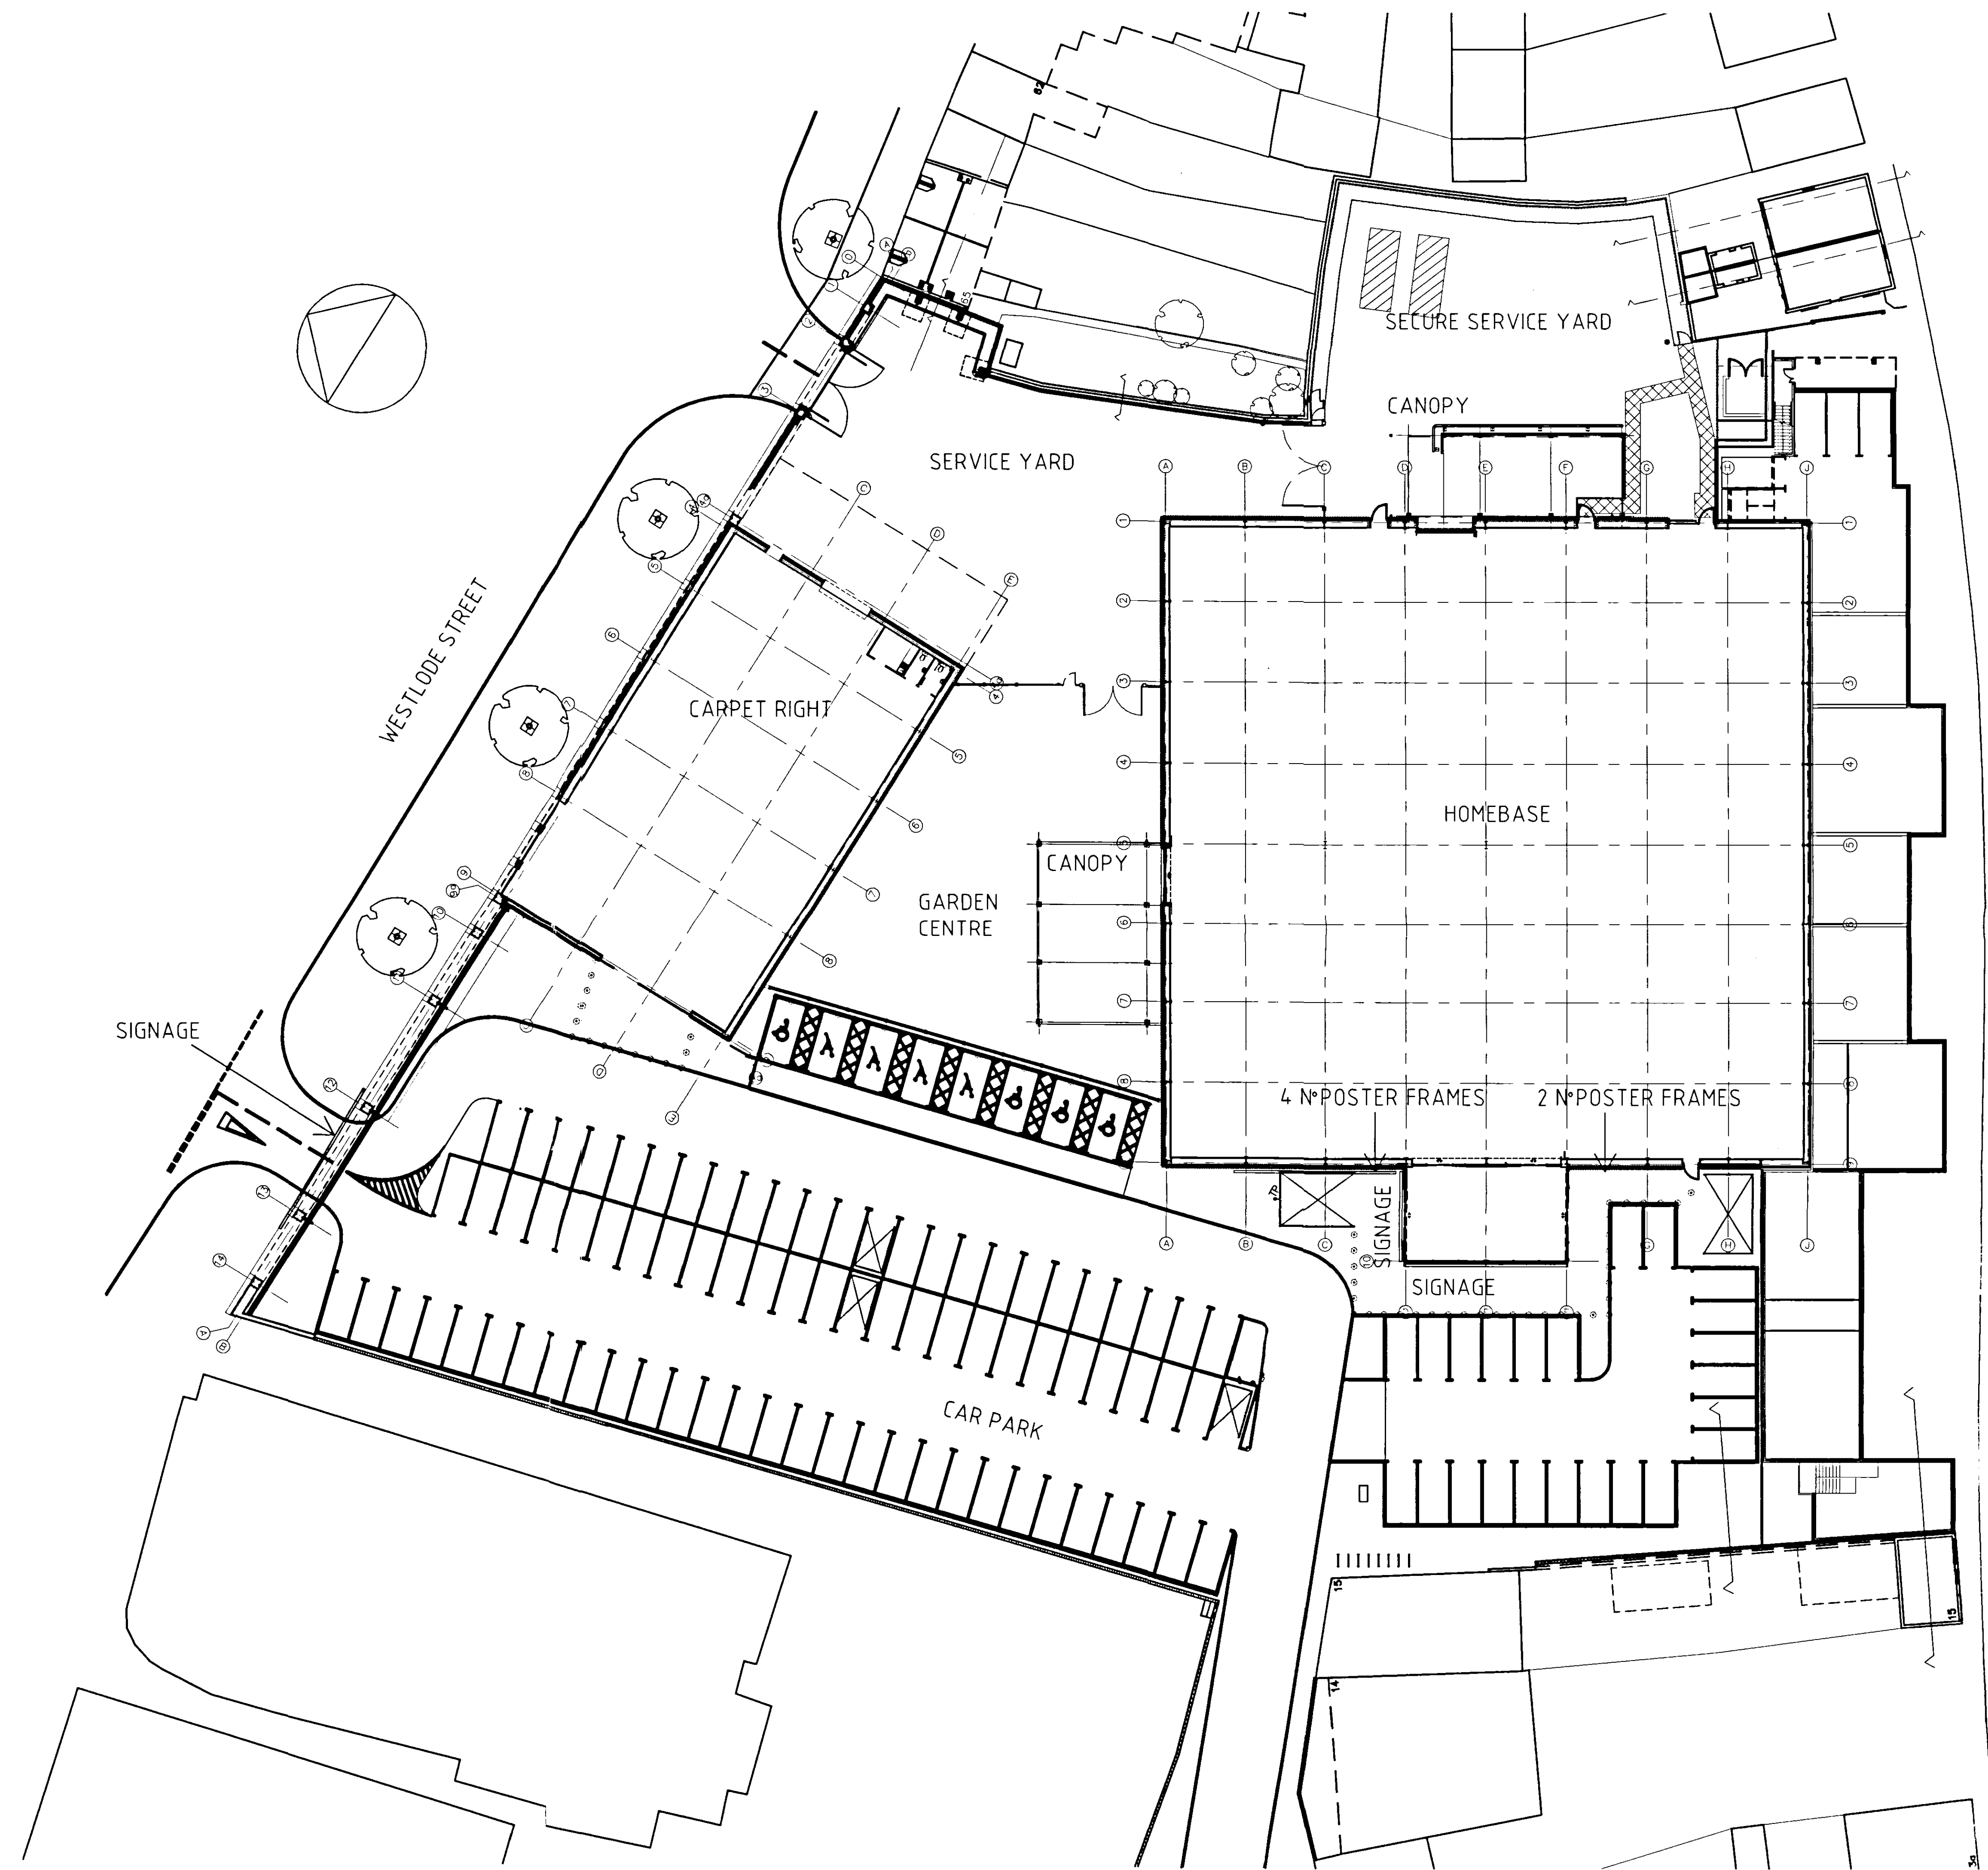

11 SEP 2003
12.7.06

HOMEBASE

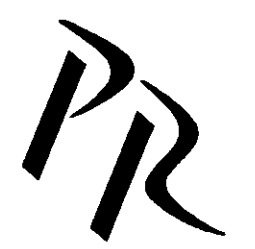

Portess and Richardson
CHARTERED ARCHITECTS ~ SURVEYORS

193 LINCOLN ROAD, PETERBOROUGH, PE1 2PL
Tel: (01733) 568116 Fax: (01733) 555246
Email: P-R@PortessArchitect.com

Client
HOMEBASE LTD
Project
GARDEN CENTRE ALTERATIONS
WESTLODE
SPALDING

Drawing
SITE PLAN

Date
AUGUST 2006
Scale
1:250 @ A1

Project No
3445
Drawing No
02
Revision
*

DETERMINED
PLAN