



These aspects are for visual purposes only
and are not to be used for construction.
All measurements are in millimetres and are approximate only.



395 Fascia Band Sign
size: 395mm x 2850mm

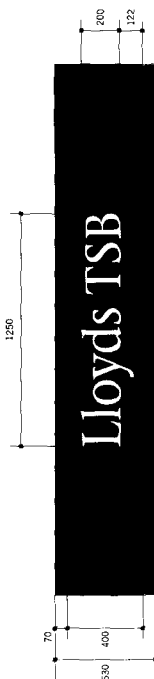

530 Fascia Band Sign
size: 530mm x 2850mm

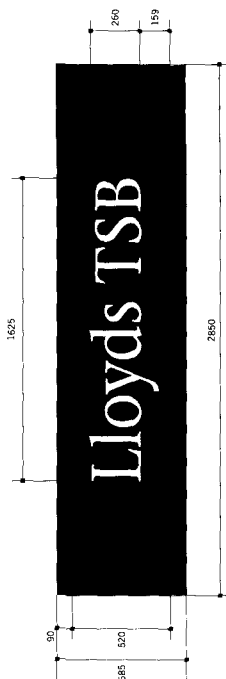

685 Fascia Band Sign
size: 685mm x 2850mm



**SOUTH HOLLAND DC
HOUSING & PLANNING**

20 DEC 1999

Ref: 1283/99

DETERMINED

Sign Sign fully illuminated
Back light backed with G50 opal
Neon illumination: 20 mm Blue to T1.4
bottom: 20mm Green to W7

Dark Blue - RAL 5022 40% GLOSS
Lt Blue - PMS 293C 40% GLOSS
Green - PMS 354C 40% GLOSS
Opal - PX 050

Title: Fascia Planning Permission

Date: 12 November 1998


Revision:

Date: 08/04/99 pwh


Author: A B C D E

Hawes Signs

Lloyds TSB

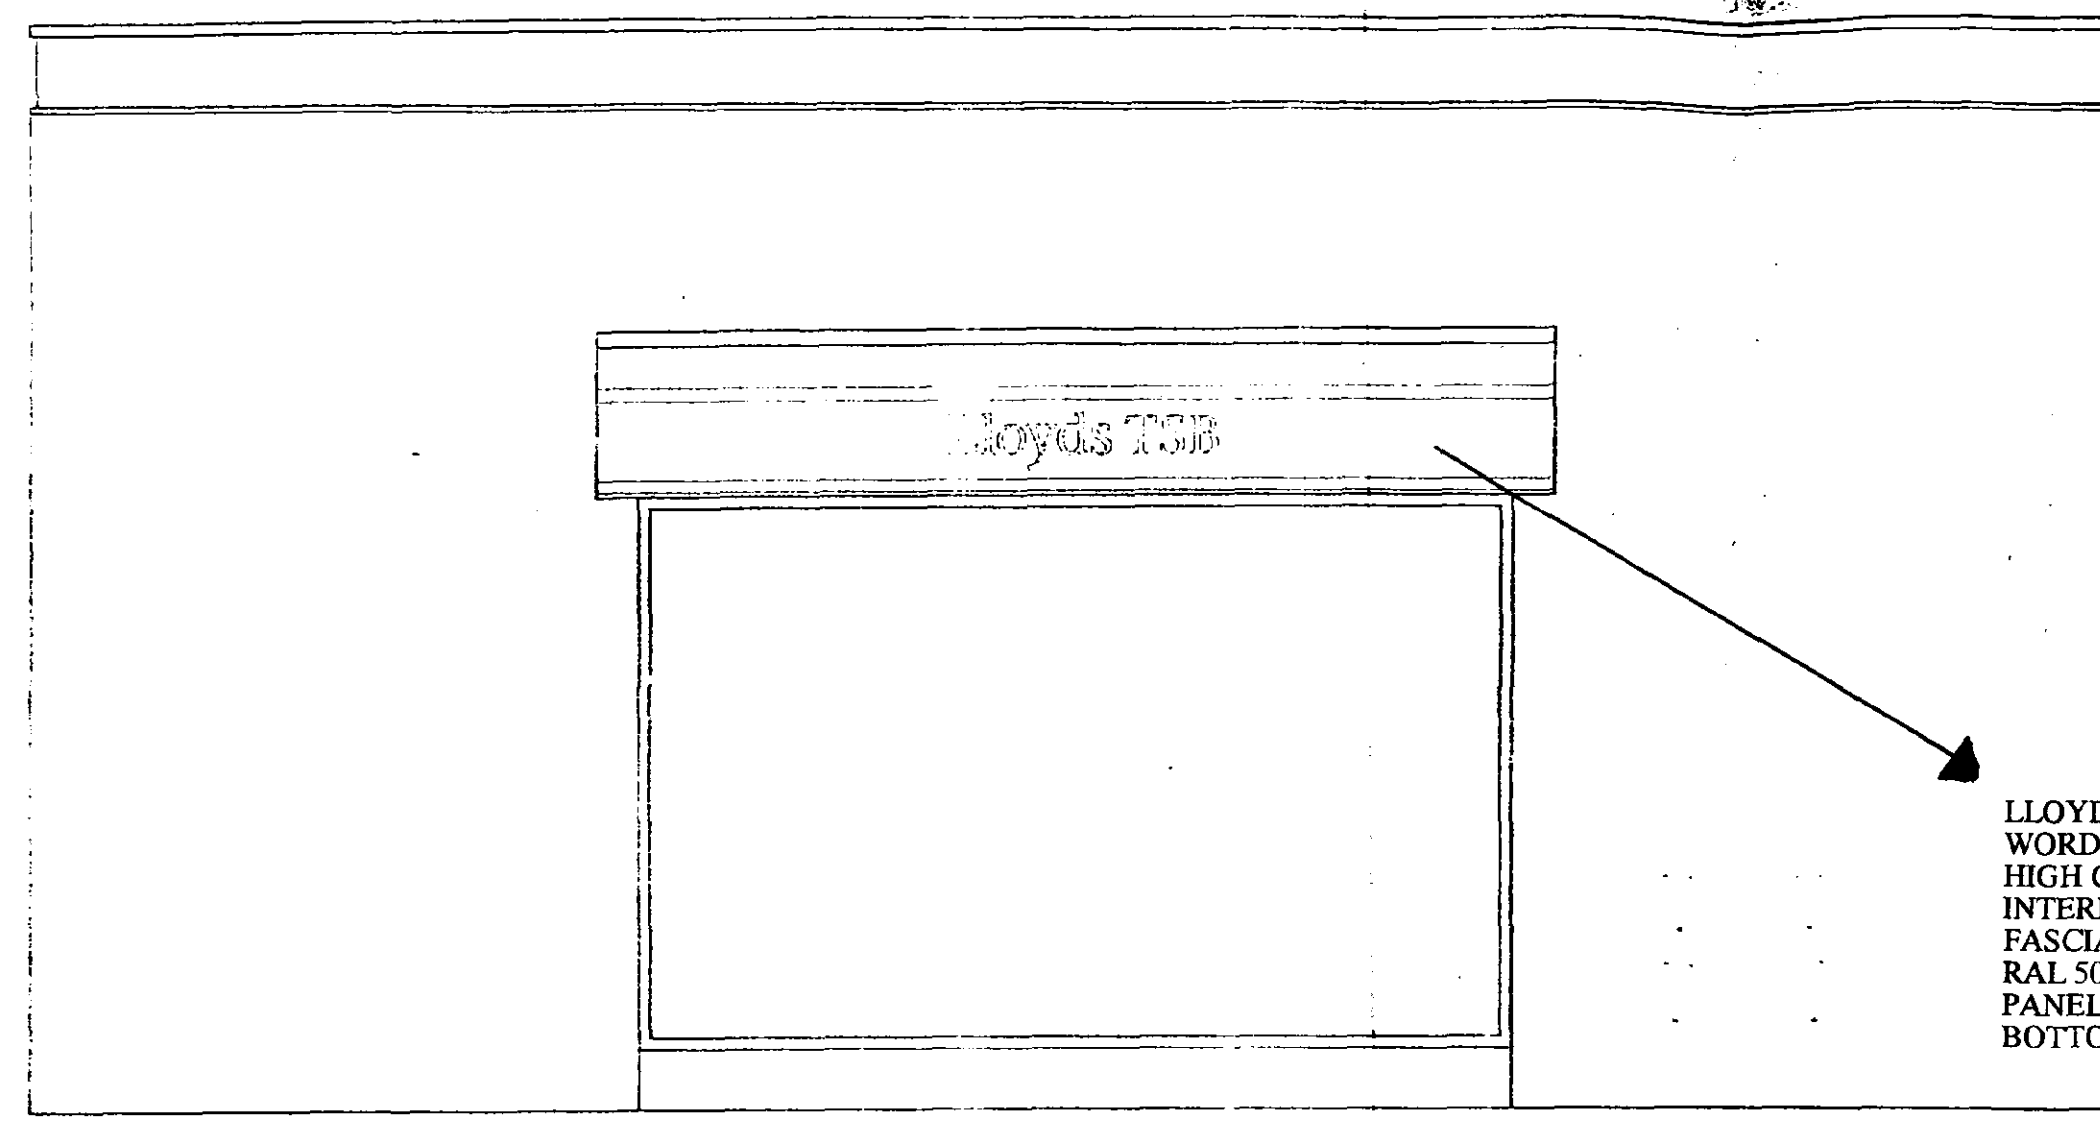


LLOYDS TSB FASCIA SIGN 685mm HIGH WITH THE WORDING 'Lloyds TSB' IN STONE SERIF 260mm HIGH CUT IN TEXT IN 028 SATIN FINISH ACRYLIC INTERNALLY ILLUMINATED. FASCIA SIGN FACE PANEL STOVED TO MATCH RAL 5022 BLUE 40% GLOSS. METAL BACKGROUND PANEL TOP HALF STOVED PANTONE BLUE 293, BOTTOM HALF STOVED PANTONE GREEN 354.

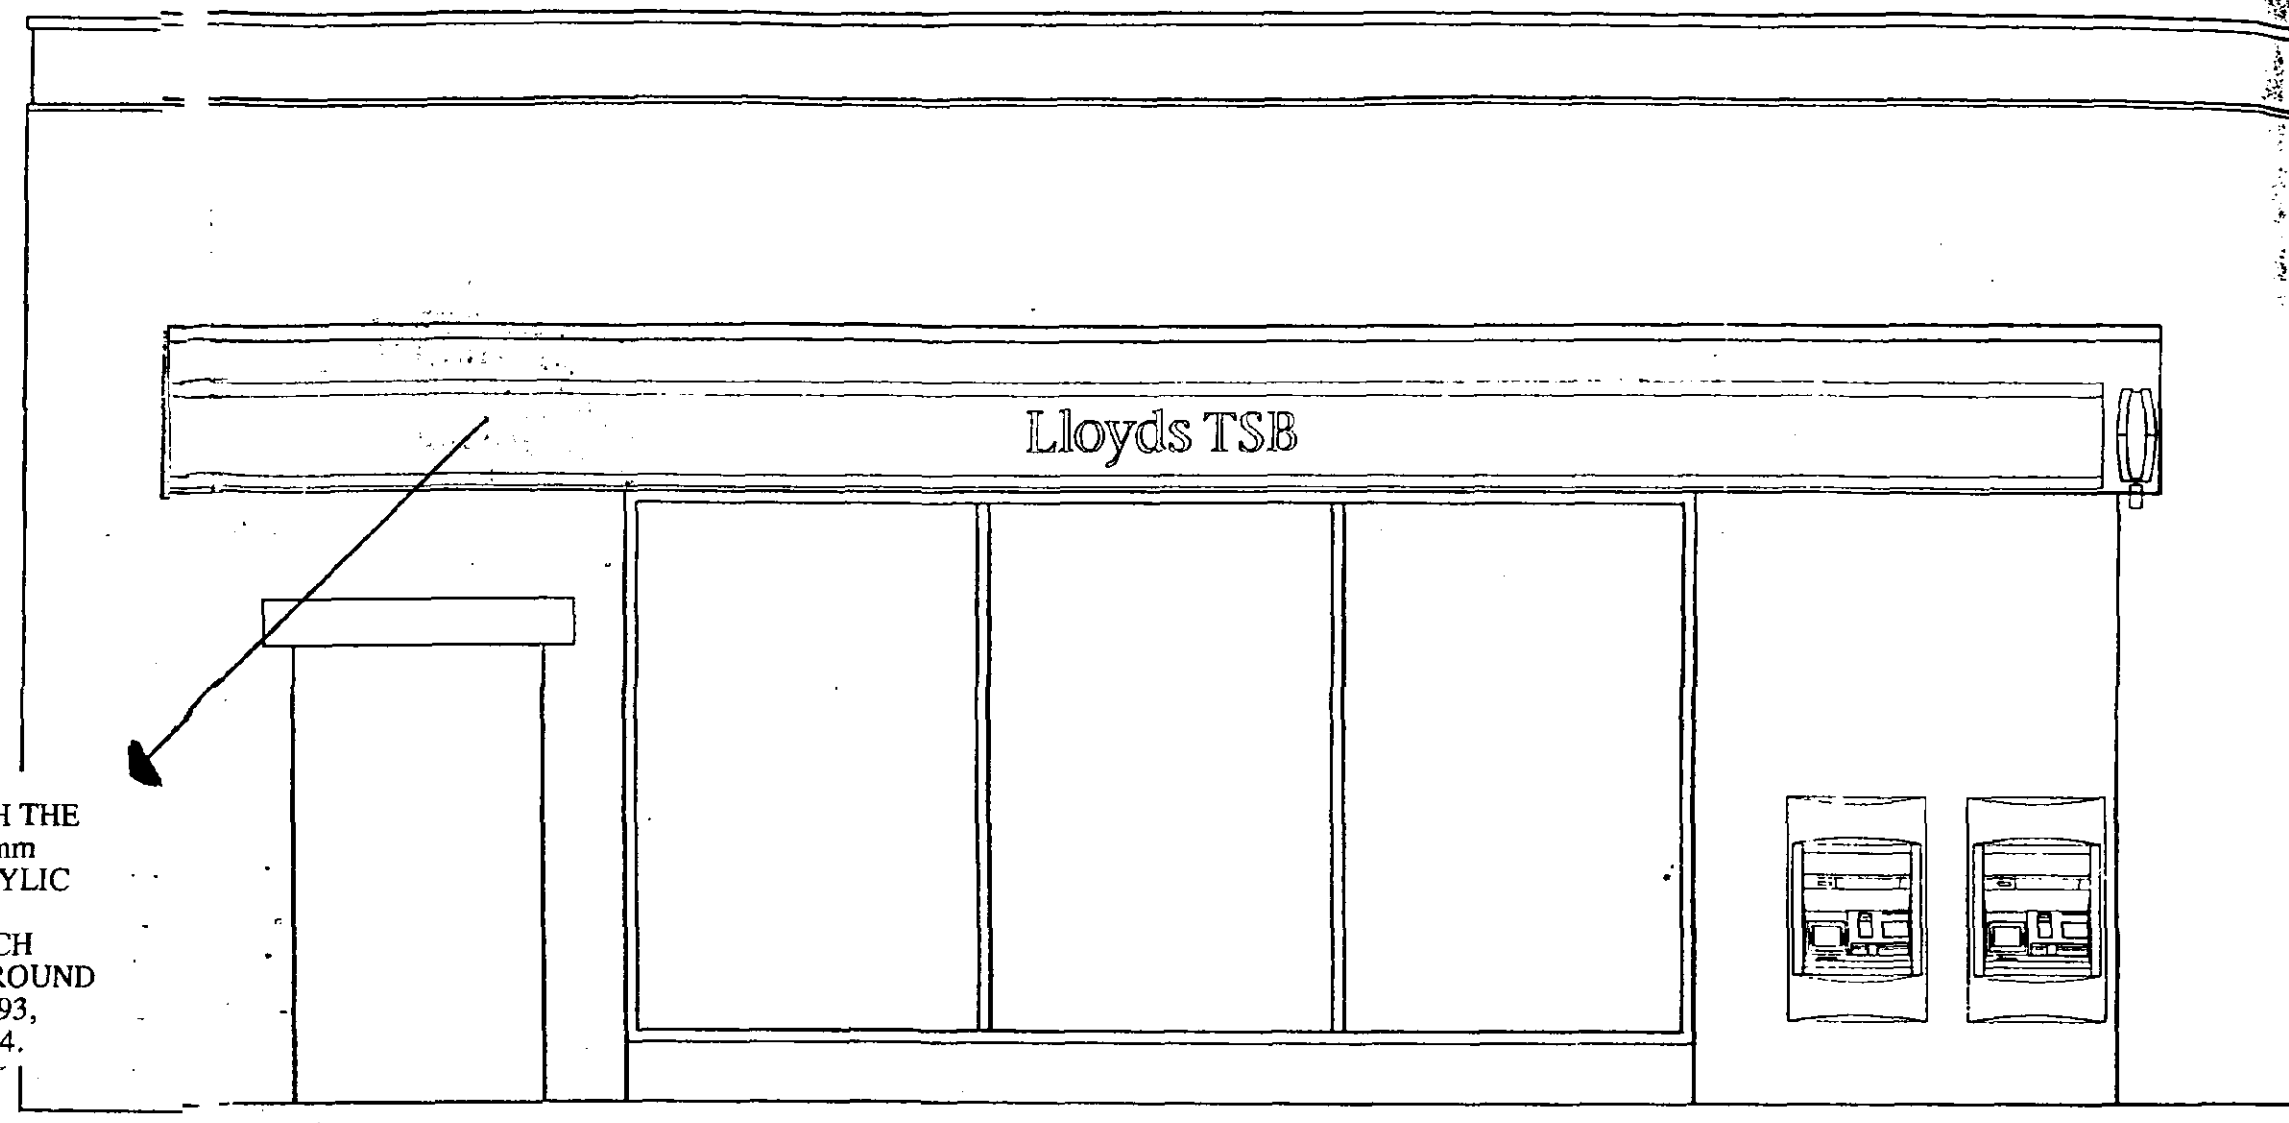

PROPOSED SIDE ELEVATION

PROPOSED FRONT ELEVATION

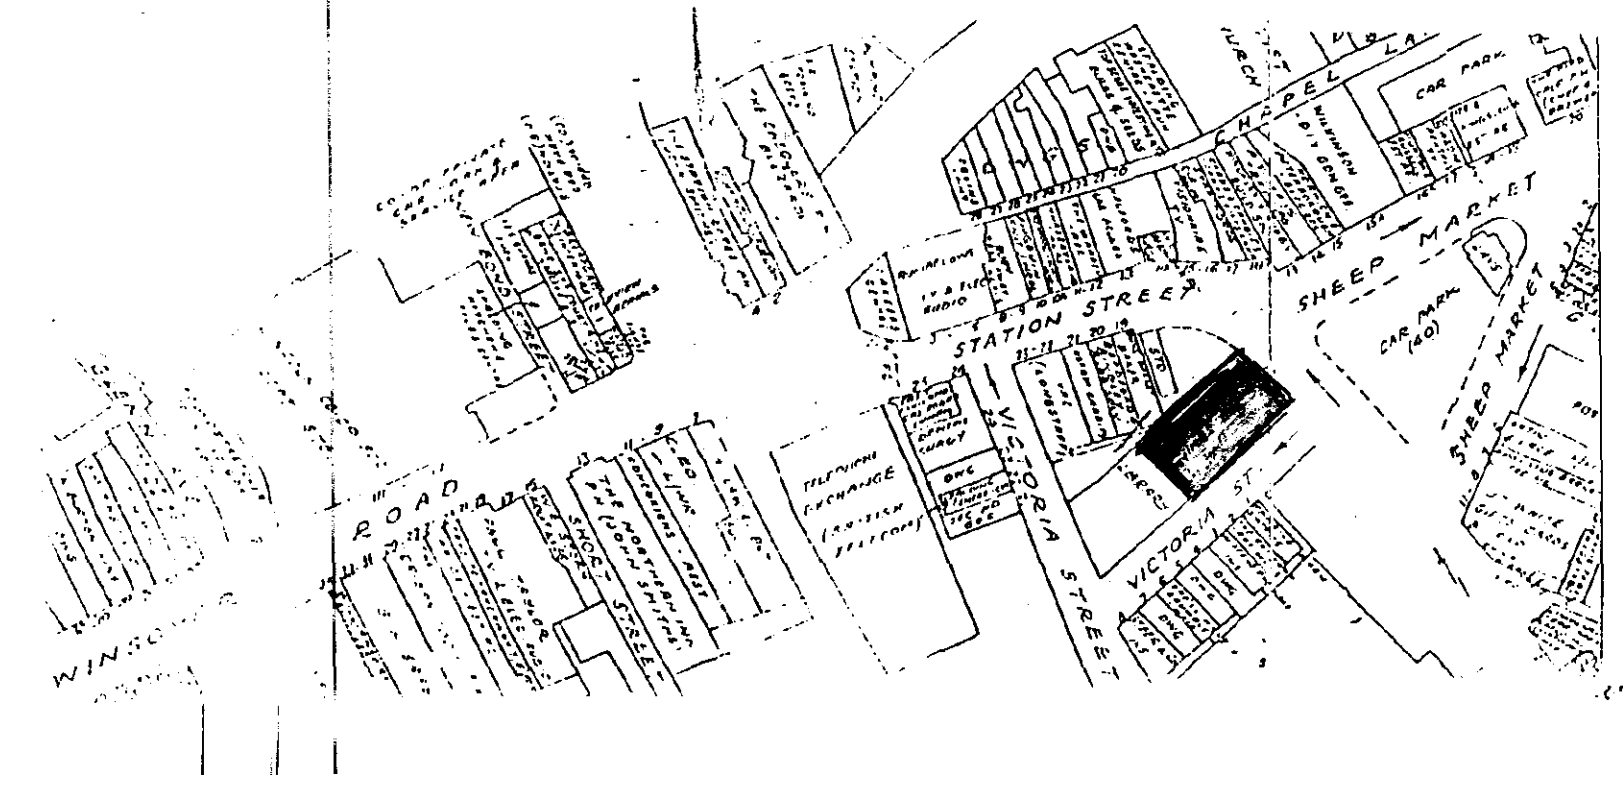

SOUTH HOLLAND DC
HOUSING & PLANNING
20 DEC 1999
Ref: 1283/99

THIS DRAWING IS TO BE READ IN CONJUNCTION WITH THE PROJECT SPECIFICATION. ANY DISCREPANCIES MUST BE REPORTED TO THE C.A.
THIS DRAWING IS IN MILLIMETRES. WORK TO FIGURED DIMENSIONS ONLY. DO NOT SCALE.

PREMISES NAME
**LLOYDS TSB
12 SHEEPMARKET
SPALDING**

PREMISES CODE **777-225-5045047**


PROJECT No. **01** DRAWING No. **01** REV

DATE **22/6/98** SCALE **1:50** DRAWN **GEC**


DESCRIPTION
PROPOSED SIGNAGE
AWBROOKS

SUPERSEDED
Ref an

THE PRINCIPAL ARCHITECT
NETWORK PROPERTY MANAGEMENT
(EASTERN & CENTRAL)
LLOYDS TSB GROUP
133 STATION ROAD
INFILTRON
CAMBRIDGE CB4 4EN
Tel: 01223 452553 Fax: 01223 452558

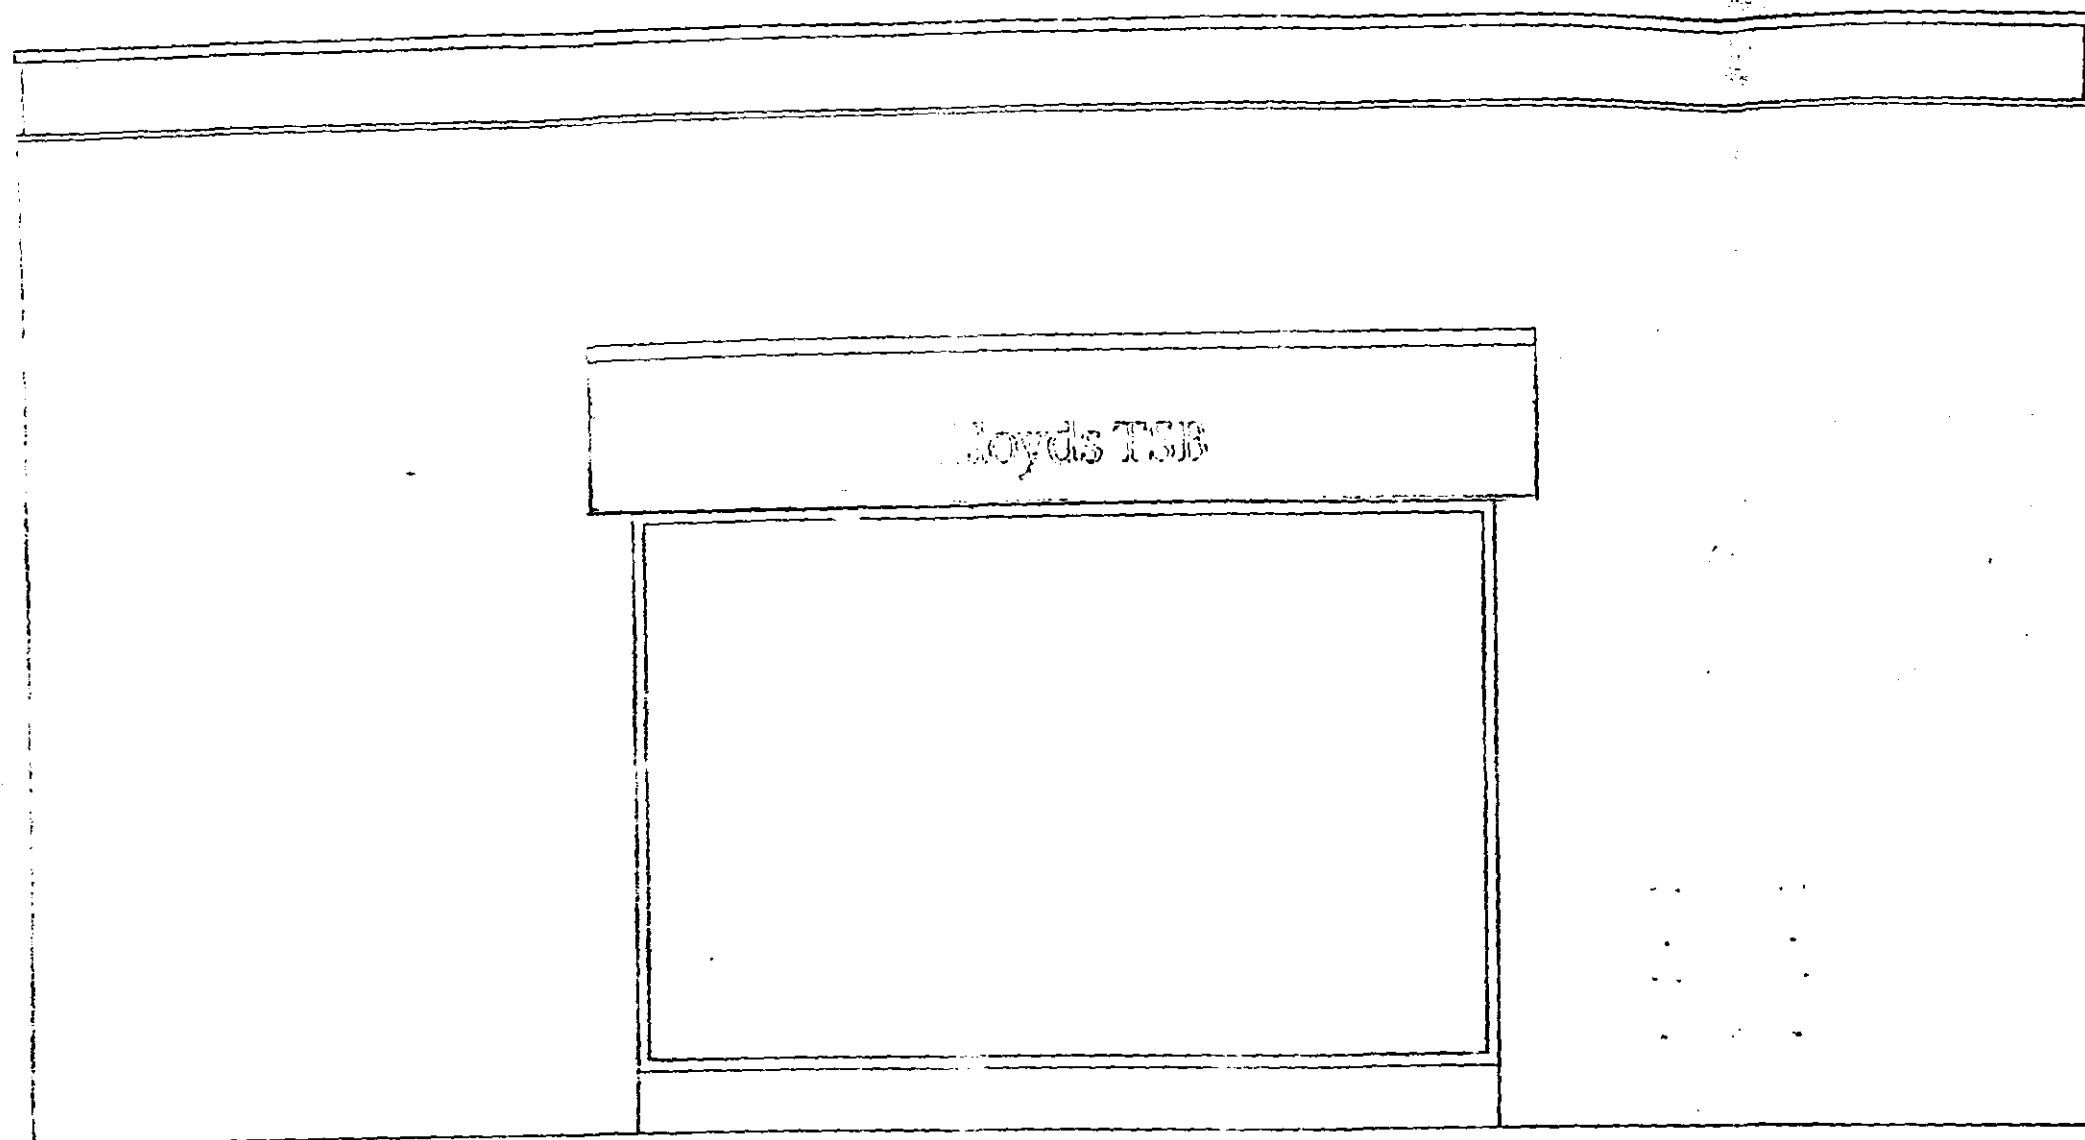


EXISTING SIDE ELEVATION

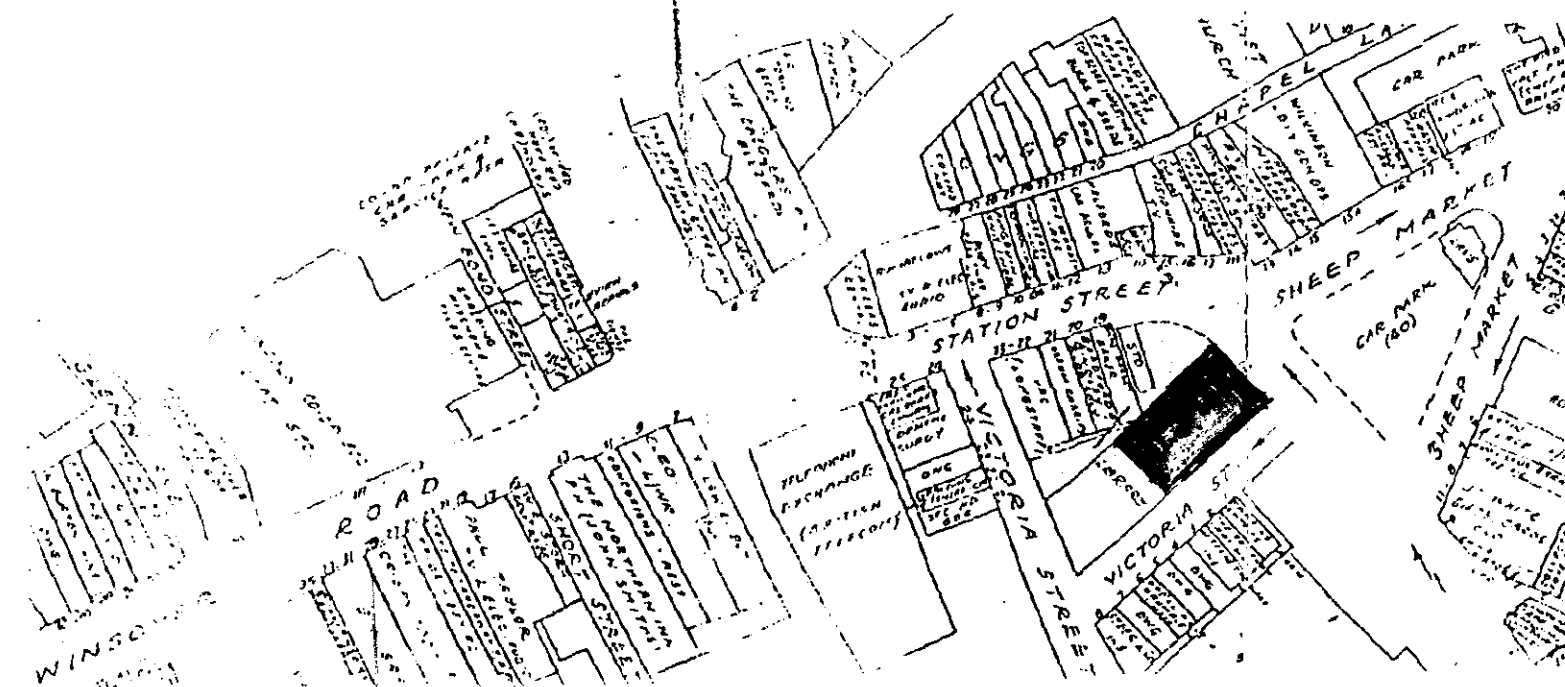

EXISTING FRONT ELEVATION

400mm HIGH
FAT BLUE
LETTERS

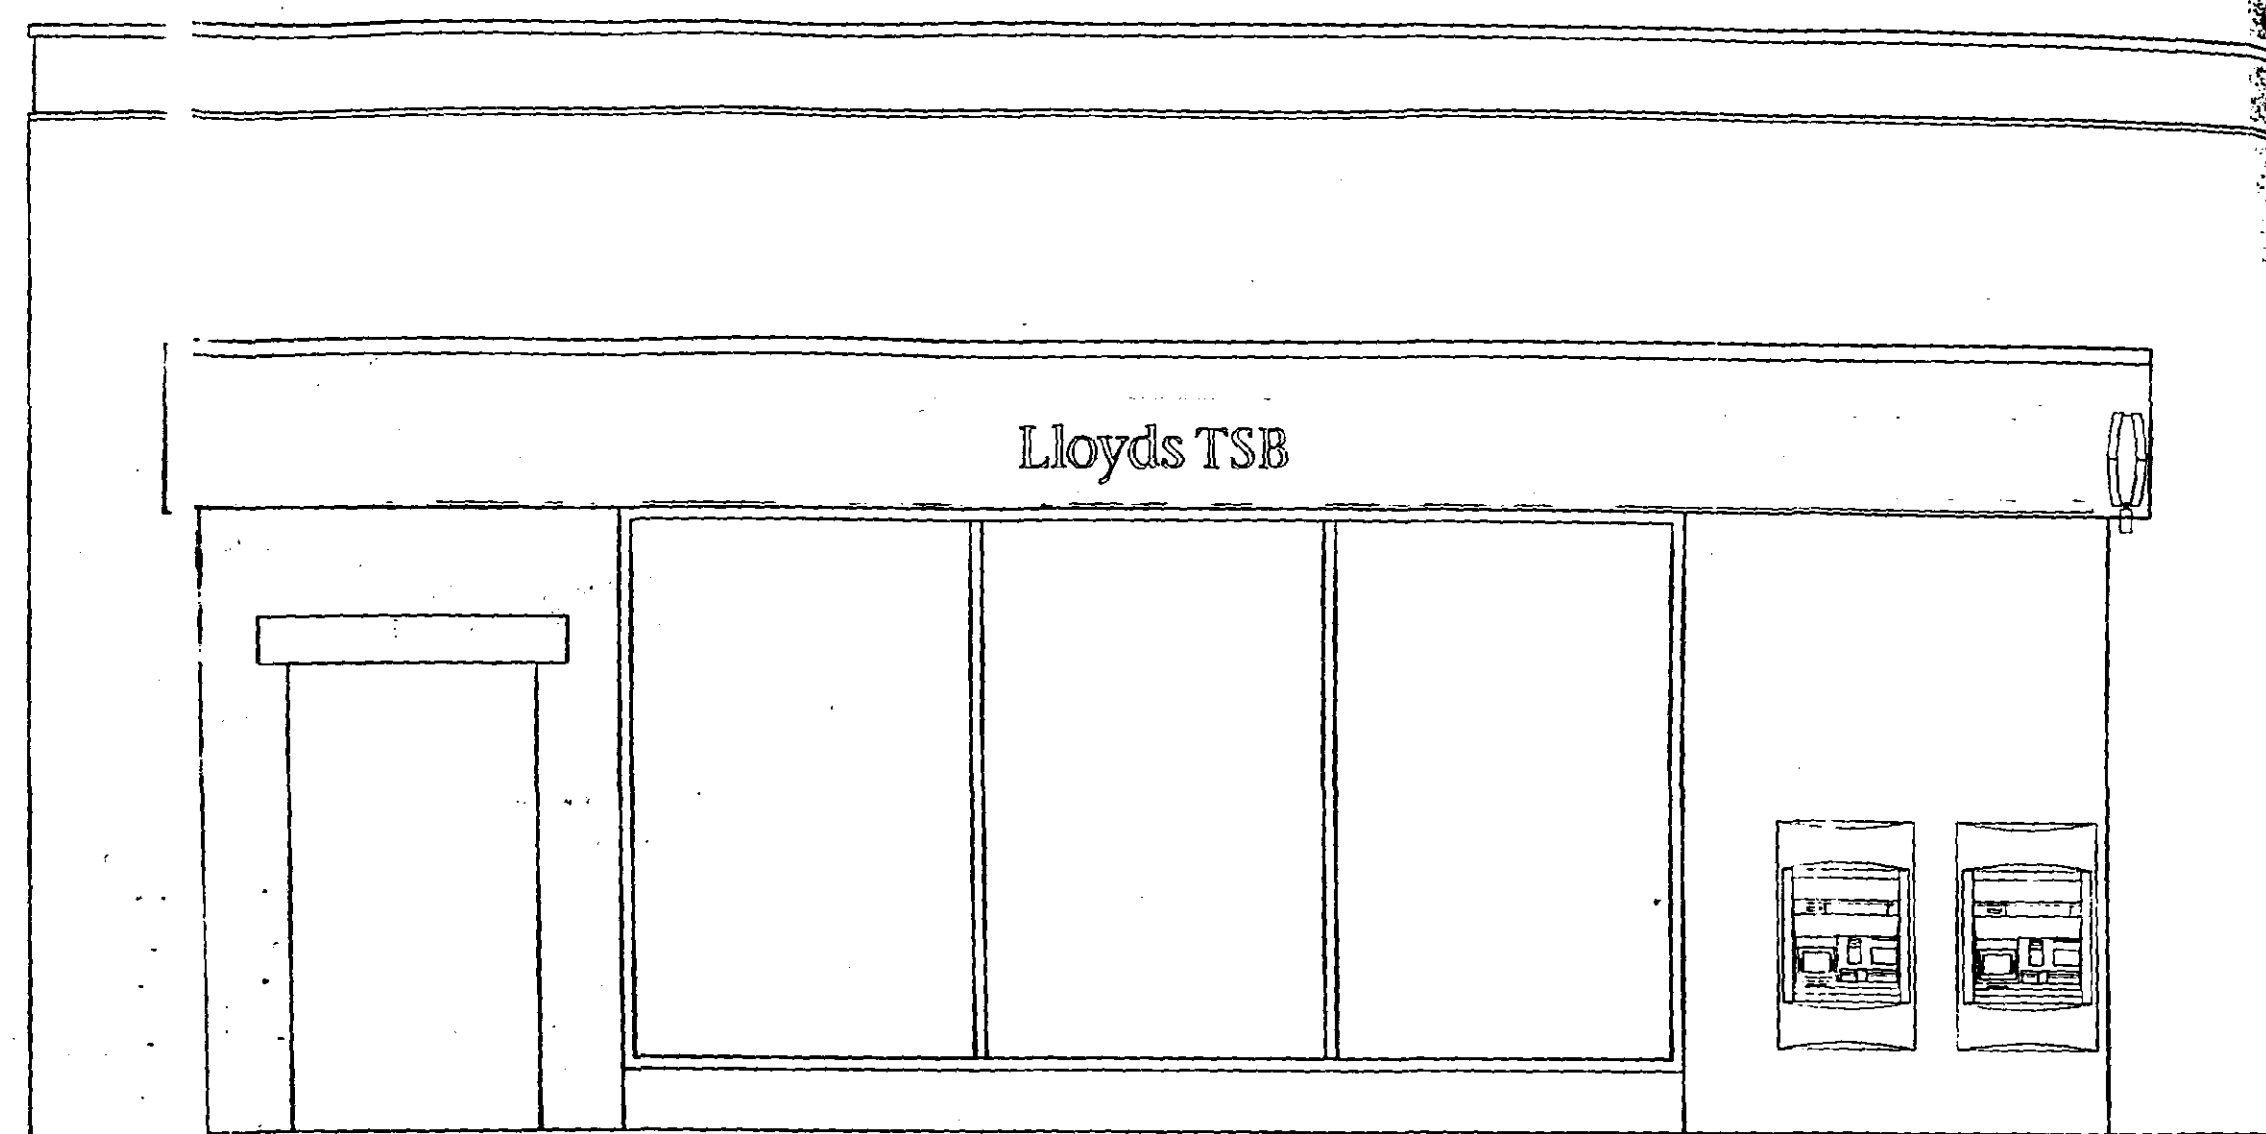

SOUTH HOLLAND DC
HOUSING & PLANNING
20 DEC 1999
Ref: 1285/99

REV	DATE	INIT	REVISIONS

THIS DRAWING IS TO BE USED IN CONJUNCTION
WITH THE PROJECT SPECIFICATIONS.
ANY DISCREPANCIES MUST BE REPORTED TO
THE C.A.

THIS DRAWING IS IN MILLIMETRES. WORK TO
FIGURED DIMENSIONS ONLY. DO NOT SCALE.

PREMISES NAME
**LLOYDS TSB
12 SHEEPMARKET
SPALDING**

PREMISES CODE **777-225**

PROJECT No. DRAWING No.

\ 01


DATE **22/6/98** SCALE **1:50** DRAWN **G**

DESCRIPTION

PROPOSED


**EXISTING
SUPERSEDED**

Ref am

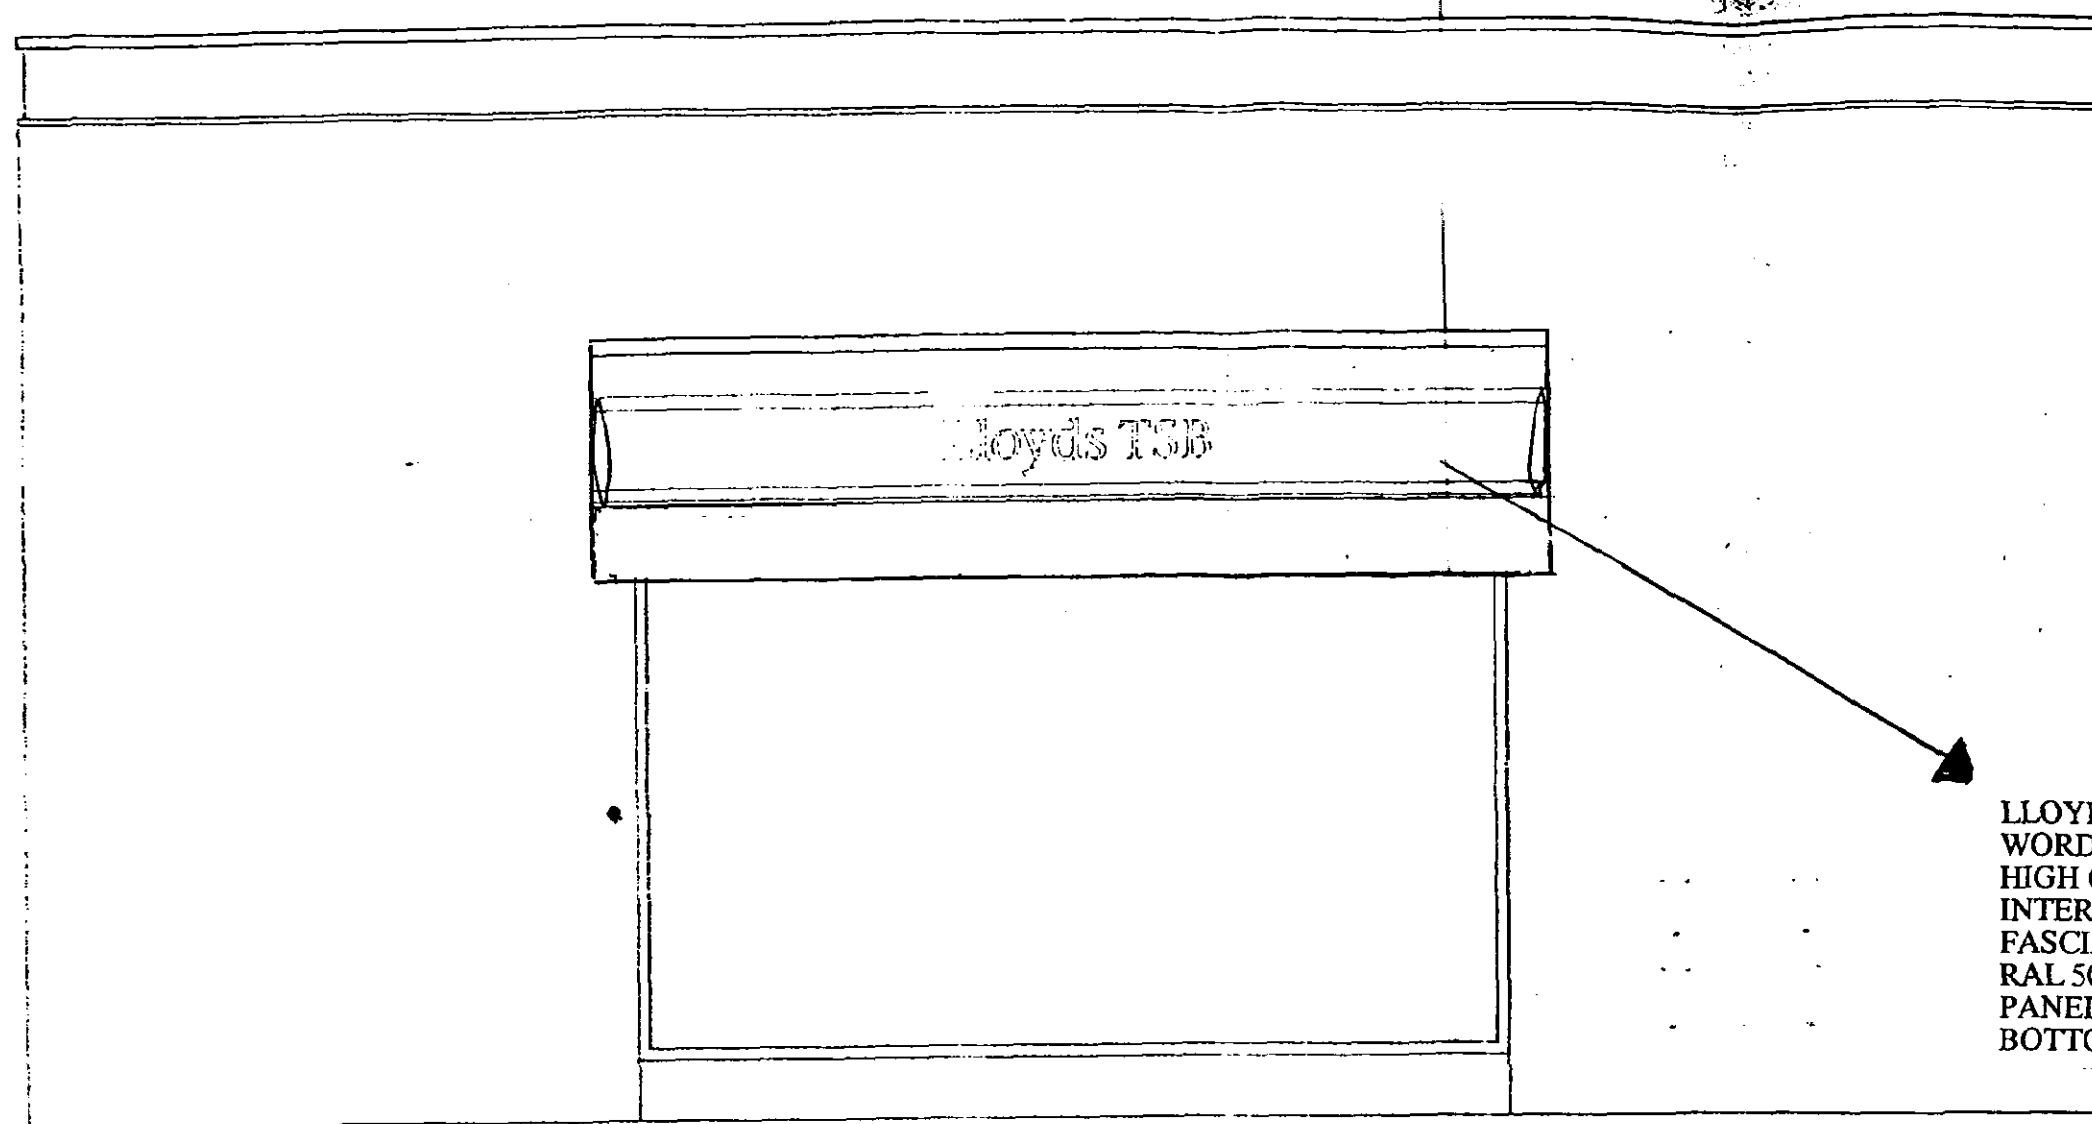

PROPOSED SIDE ELEVATION

LLOYDS TSB FASCIA SIGN 685mm HIGH WITH THE WORDING 'Lloyds TSB' IN STONE SERIF 260mm HIGH CUT IN TEXT IN 028 SATIN FINISH ACRYLIC INTERNALLY ILLUMINATED. FASCIA SIGN FACE PANEL STOVED TO MATCH RAL 5022 BLUE 40% GLOSS. METAL BACKGROUND PANEL TOP HALF STOVED PANTONE BLUE 293, BOTTOM HALF STOVED PANTONE GREEN 354.

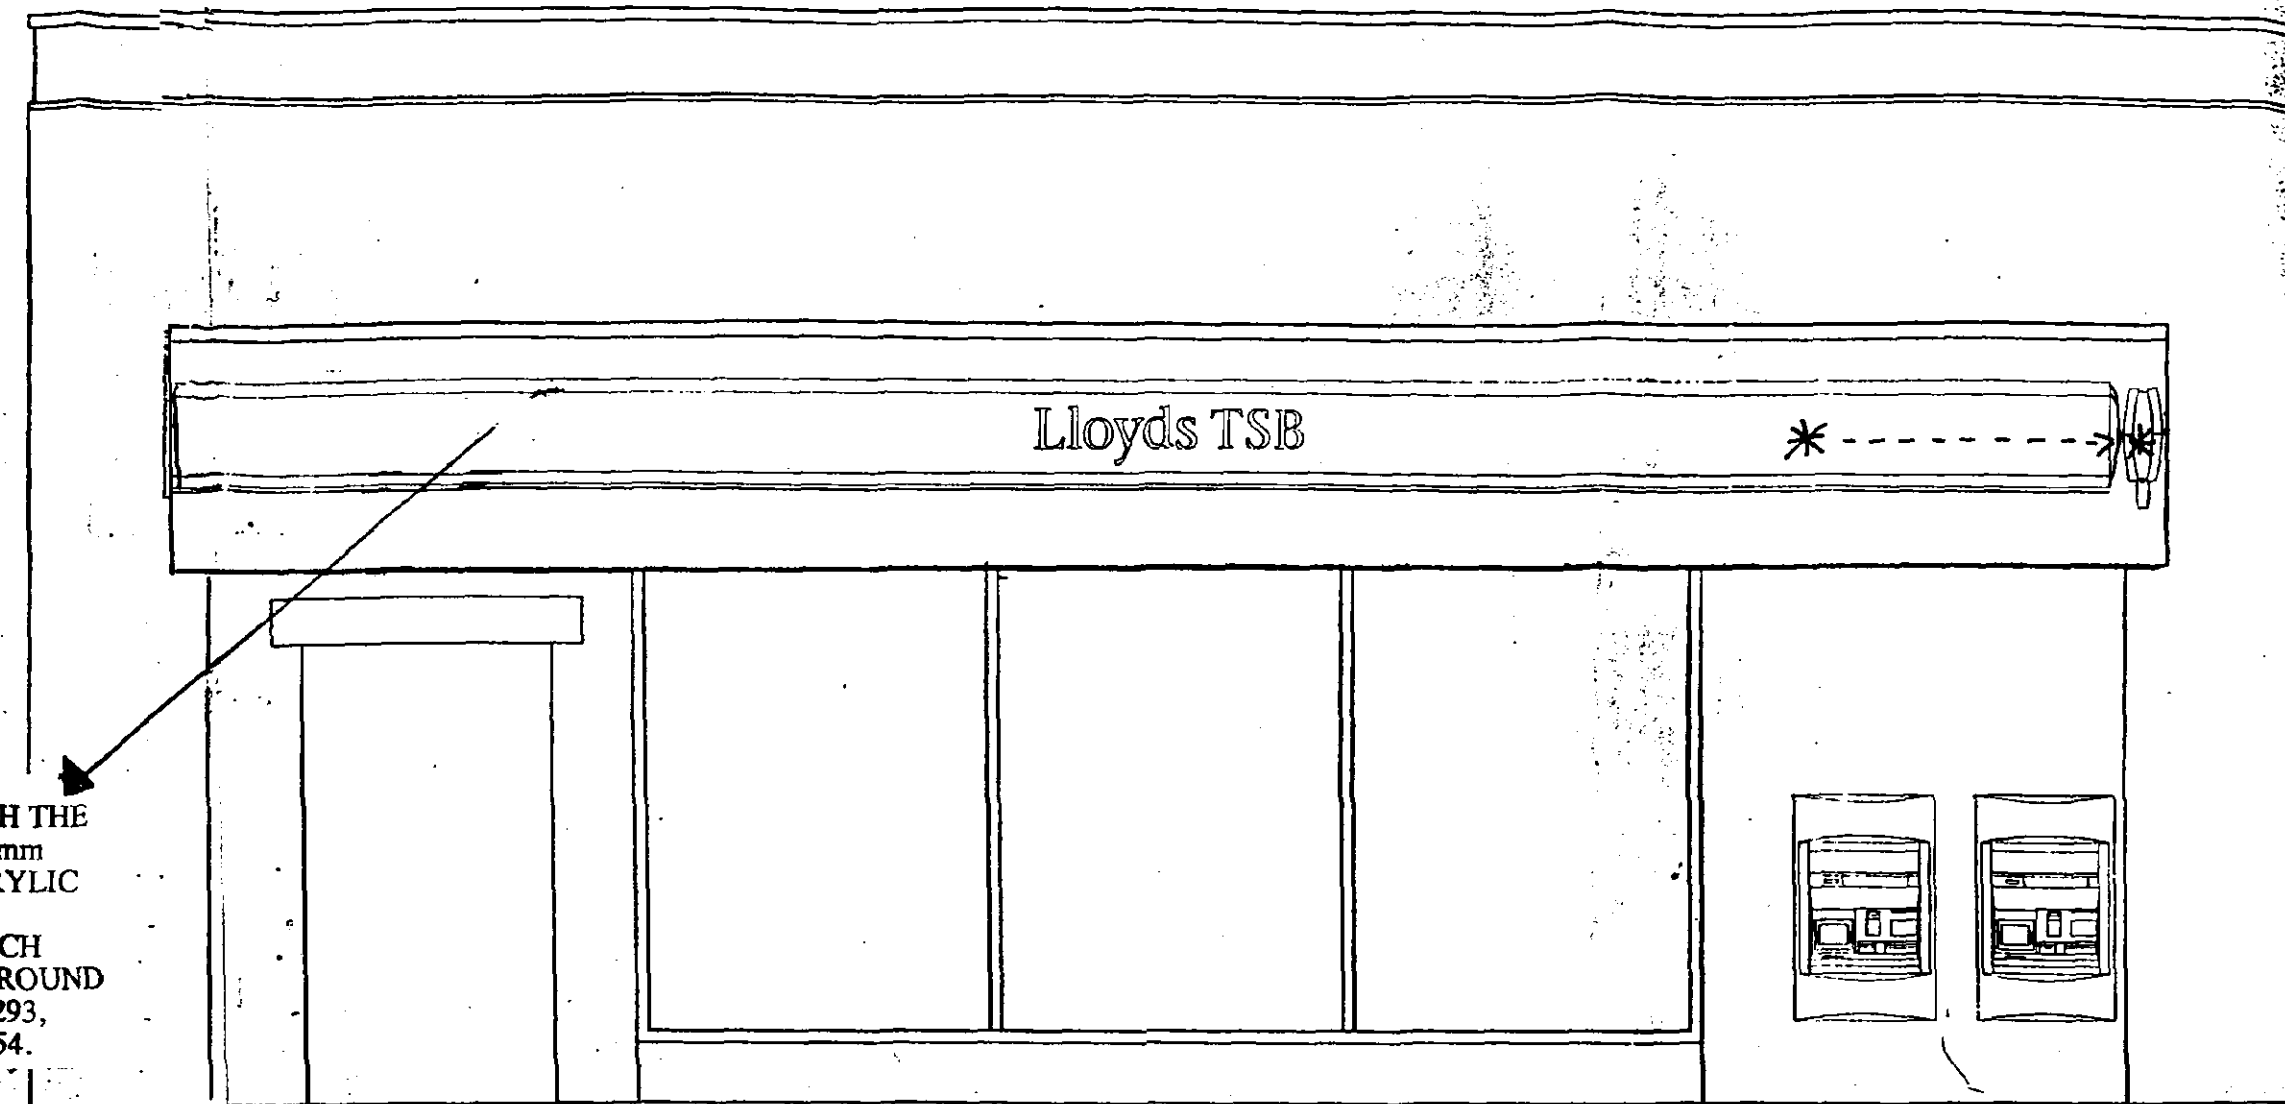

PROPOSED FRONT ELEVATION

DETERMINED
PLAN

AMENDED PLAN
Ref.

SOUTH HOLLAND DC
HOUSING & PLANNING
28 FEB 2000.
Ref: 1283/99.

* = REPOSITION THE PROJECTION SIGN TO END OF STONE FASCIA TO ACCOMMODATE NEW ILLUMINATED FASCIA SIGN

THIS DRAWING IS TO BE READ IN CONJUNCTION WITH THE PROJECT SPECIFICATIONS. ANY DISCREPANCIES MUST BE REPORTED TO THE C.A.
THIS DRAWING IS IN MILLIMETRES. WORK TO FIGURED DIMENSIONS ONLY. DO NOT SCALE.

PREMISES NAME
LLOYDS TSB
12 SHEEPMARKET
SPALDING

PREMISES CODE 777-225 5045047.

PROJECT No. DRAWING No. REV
\ 01

DATE 22/6/98 SCALE 1:50 DRAWN GEC

DESCRIPTION
PROPOSED SIGNAGE
revised 15/12/99

THE PRINCIPAL ARCHITECT
NETWORK PROPERTY MANAGEMENT
(EASTERN & CENTRAL)
LLOYDS TSB GROUP
133 STATION ROAD
IMMINGTON
CAMBRIDGE CB4 4EN
Tel: 01223 452553 Fax: 01223 452558

