



Contractor to check all Dimensions on site prior to ordering materials / commencing work.Do Not Scale from this Drawing - If in doubt then please ask

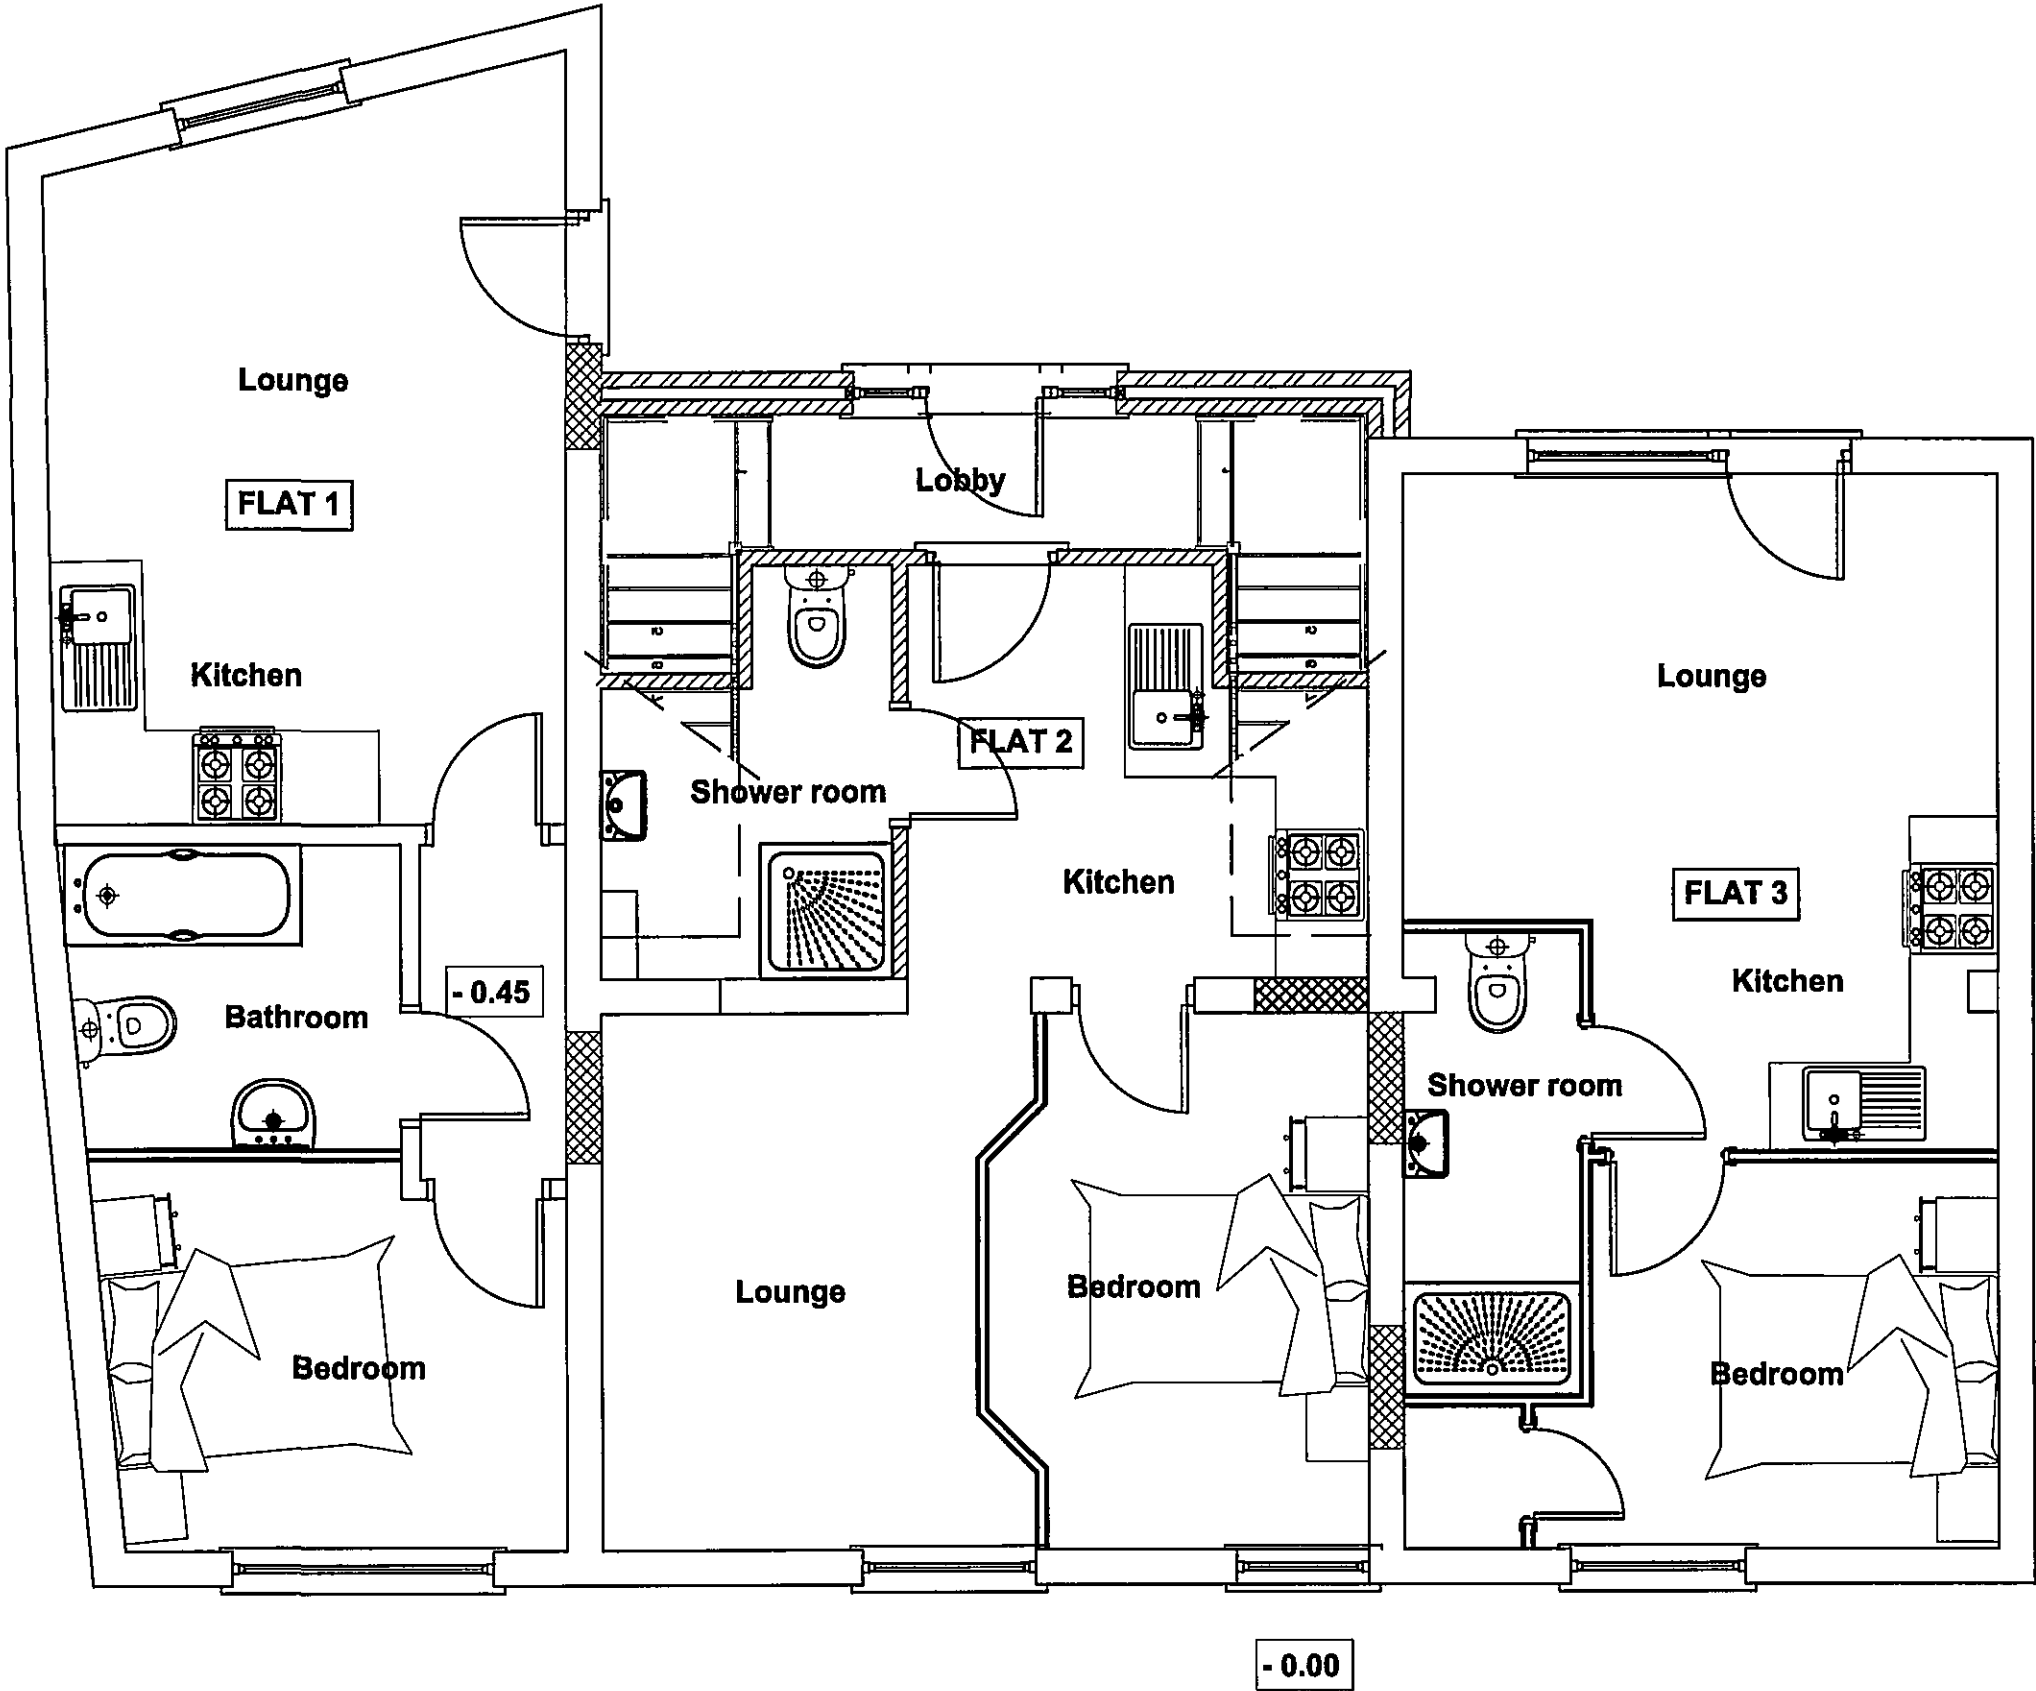


Proposed Ground Floor Plan
Scale 1:50

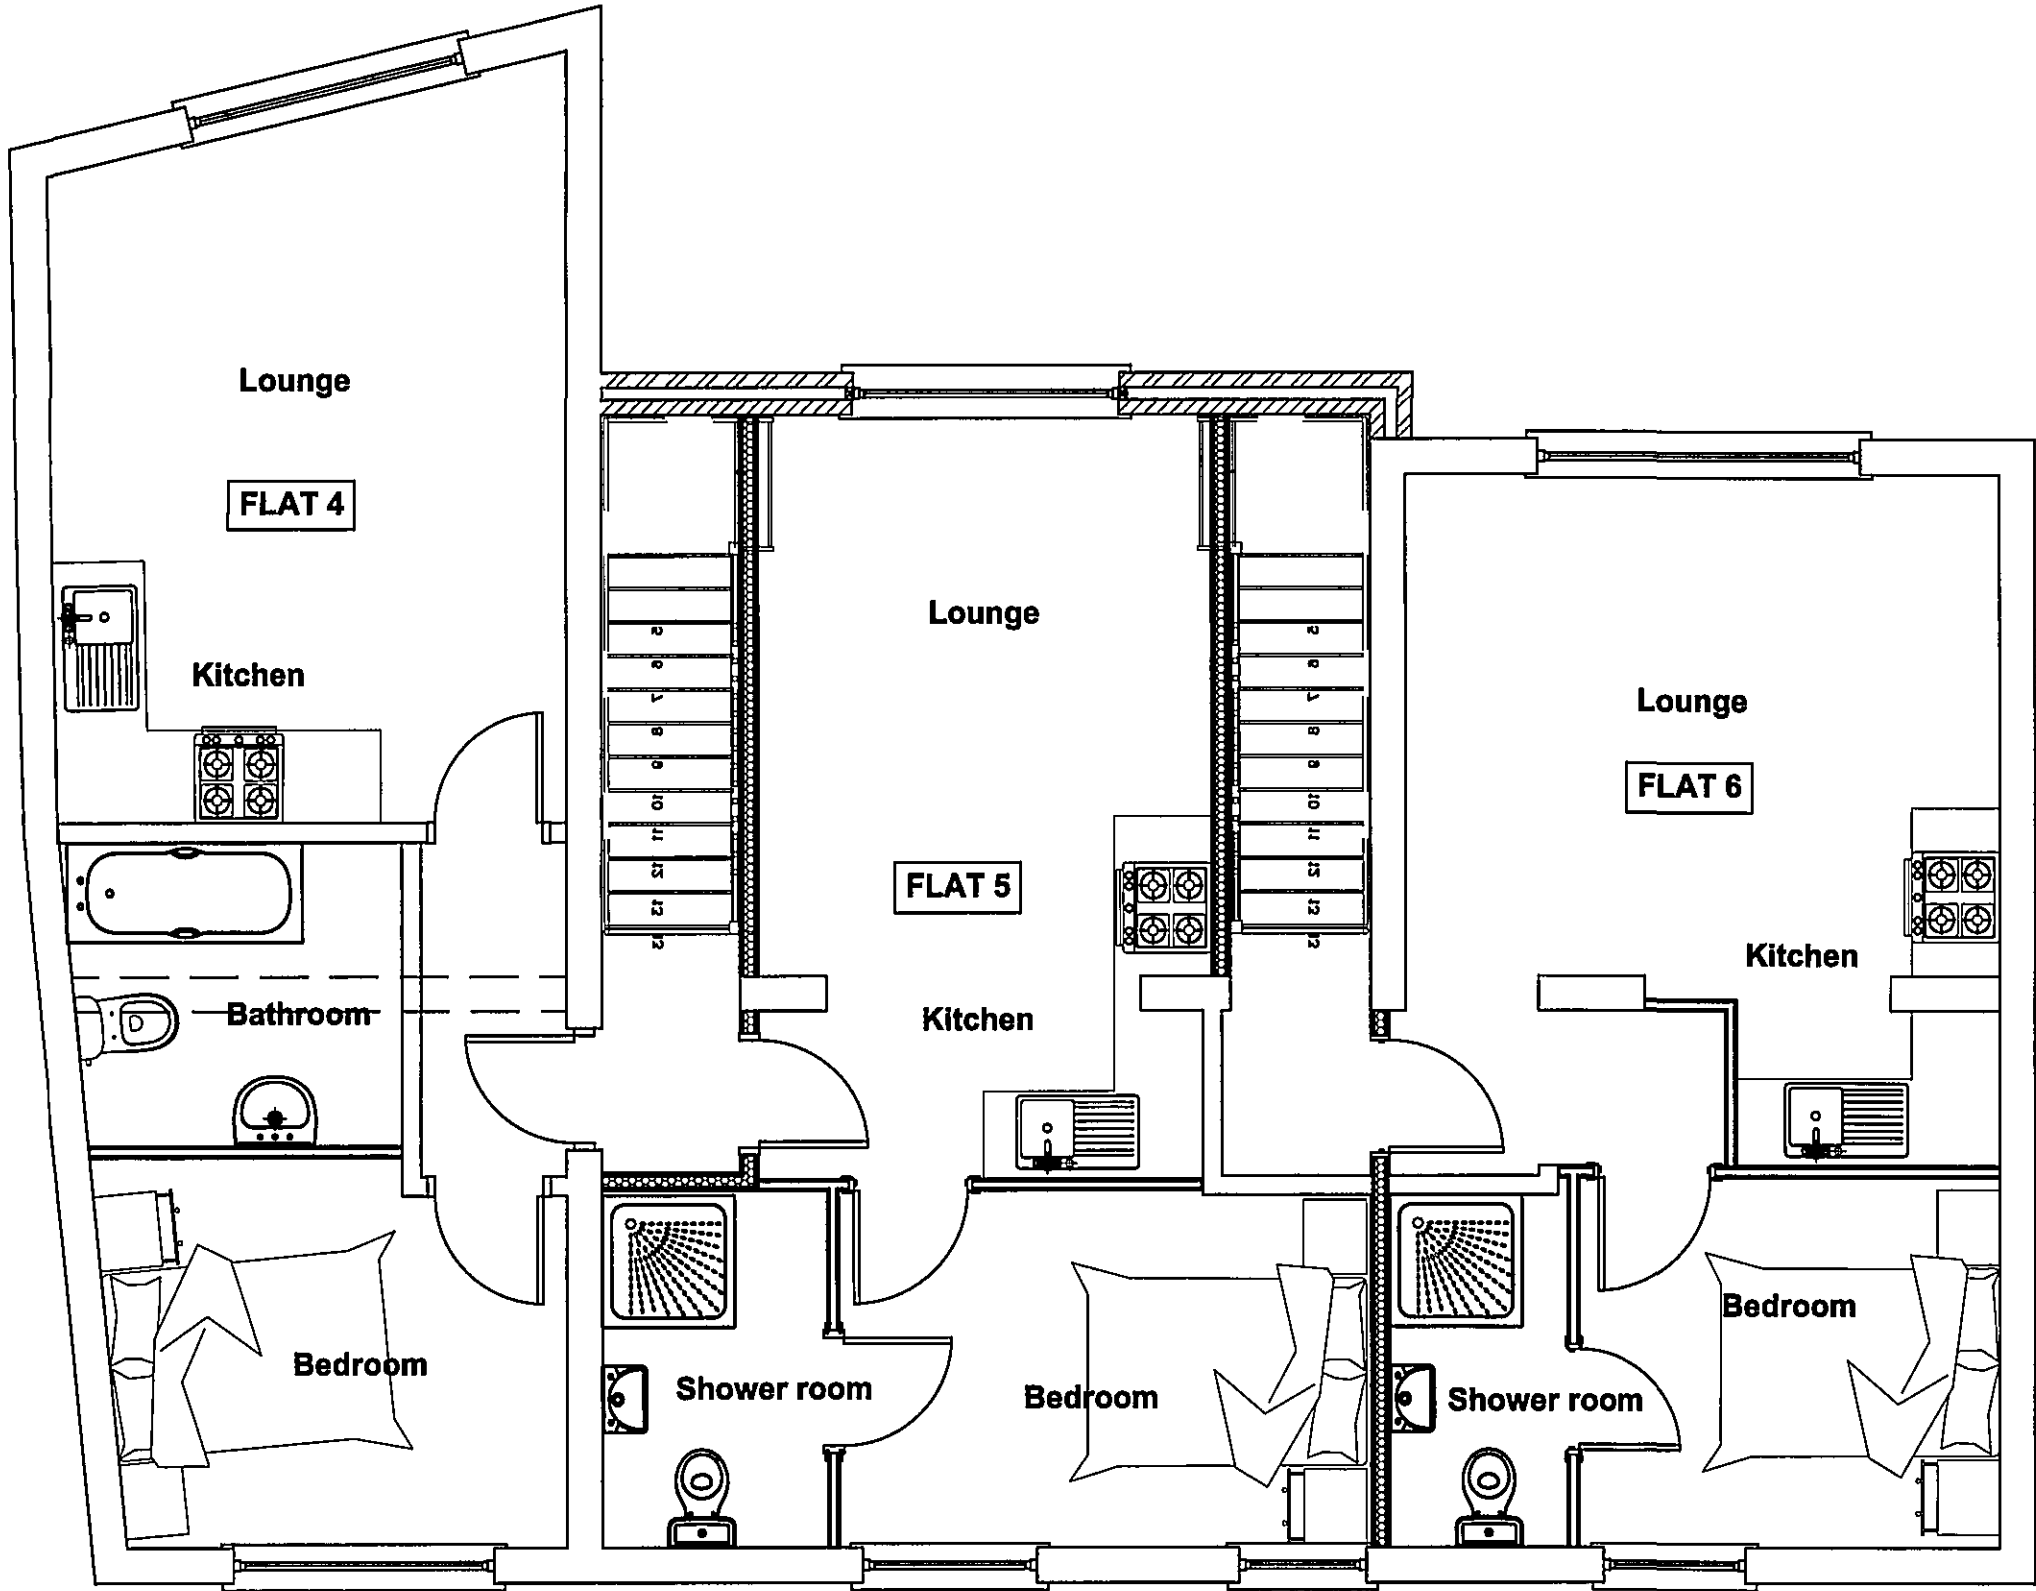

Proposed First Floor Plan
Scale 1:50



Front Elevation
Scale 1:100

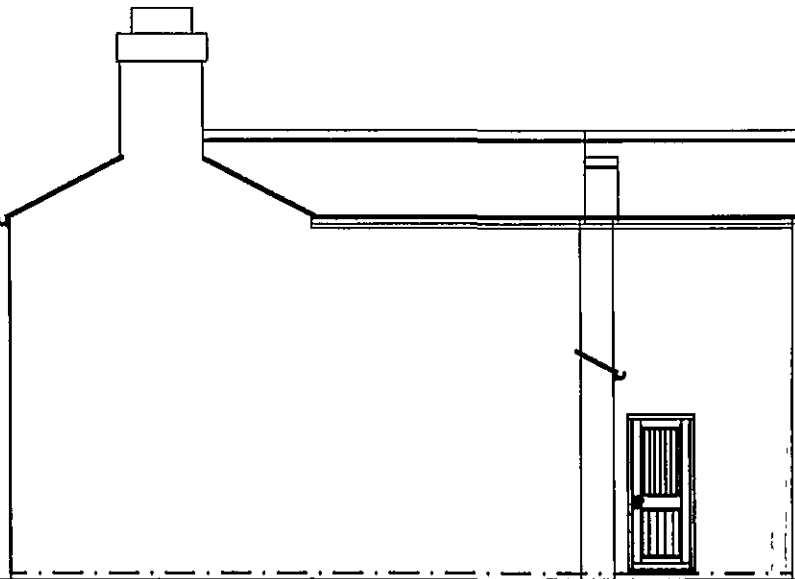

Side Elevation
Scale 1:100



Rear Elevation
Scale 1:100

rev "A" - 08.01.09 - Front Elevation added

GENERAL CONDITIONS
Contractors are responsible for checking all dimensions on site when work commences and before ordering any materials. Any discrepancies should be brought to the attention of the Client for remedial action before commencing further.
All details shown are based on typical site conditions for that area, any abnormal conditions should be brought to the attention of the Client and Local Authority.
All materials not specified to be of a standard suitable for the work proposed and be fit for purpose. All work to be in accordance with good building practice and all necessary BS codes for Workmanship on Building Sites.

Client :
Mr R Ellis
Mill House Farm
Fleet
Spalding
PE12 8LW

Site :
Conversion of Existing 9 Person
H.M.O into 6 Self Contained Flats at:
30-32 Albion Street
Spalding

Drawing Title
Proposed Plans

remway
Design Ltd
2nd Floor - 5B Sheepmarket
Spalding
PE11 1BH
Tel : 01775 788 921
e-mail: enquiries@remwaydesign.co.uk

Nov 08 Scale : As Noted

1676 - 02"A"

SHDC
Planning & Development
06 JAN 2009
Ref: 1288/08

FILE COPY

DETERMINED
PLAN