



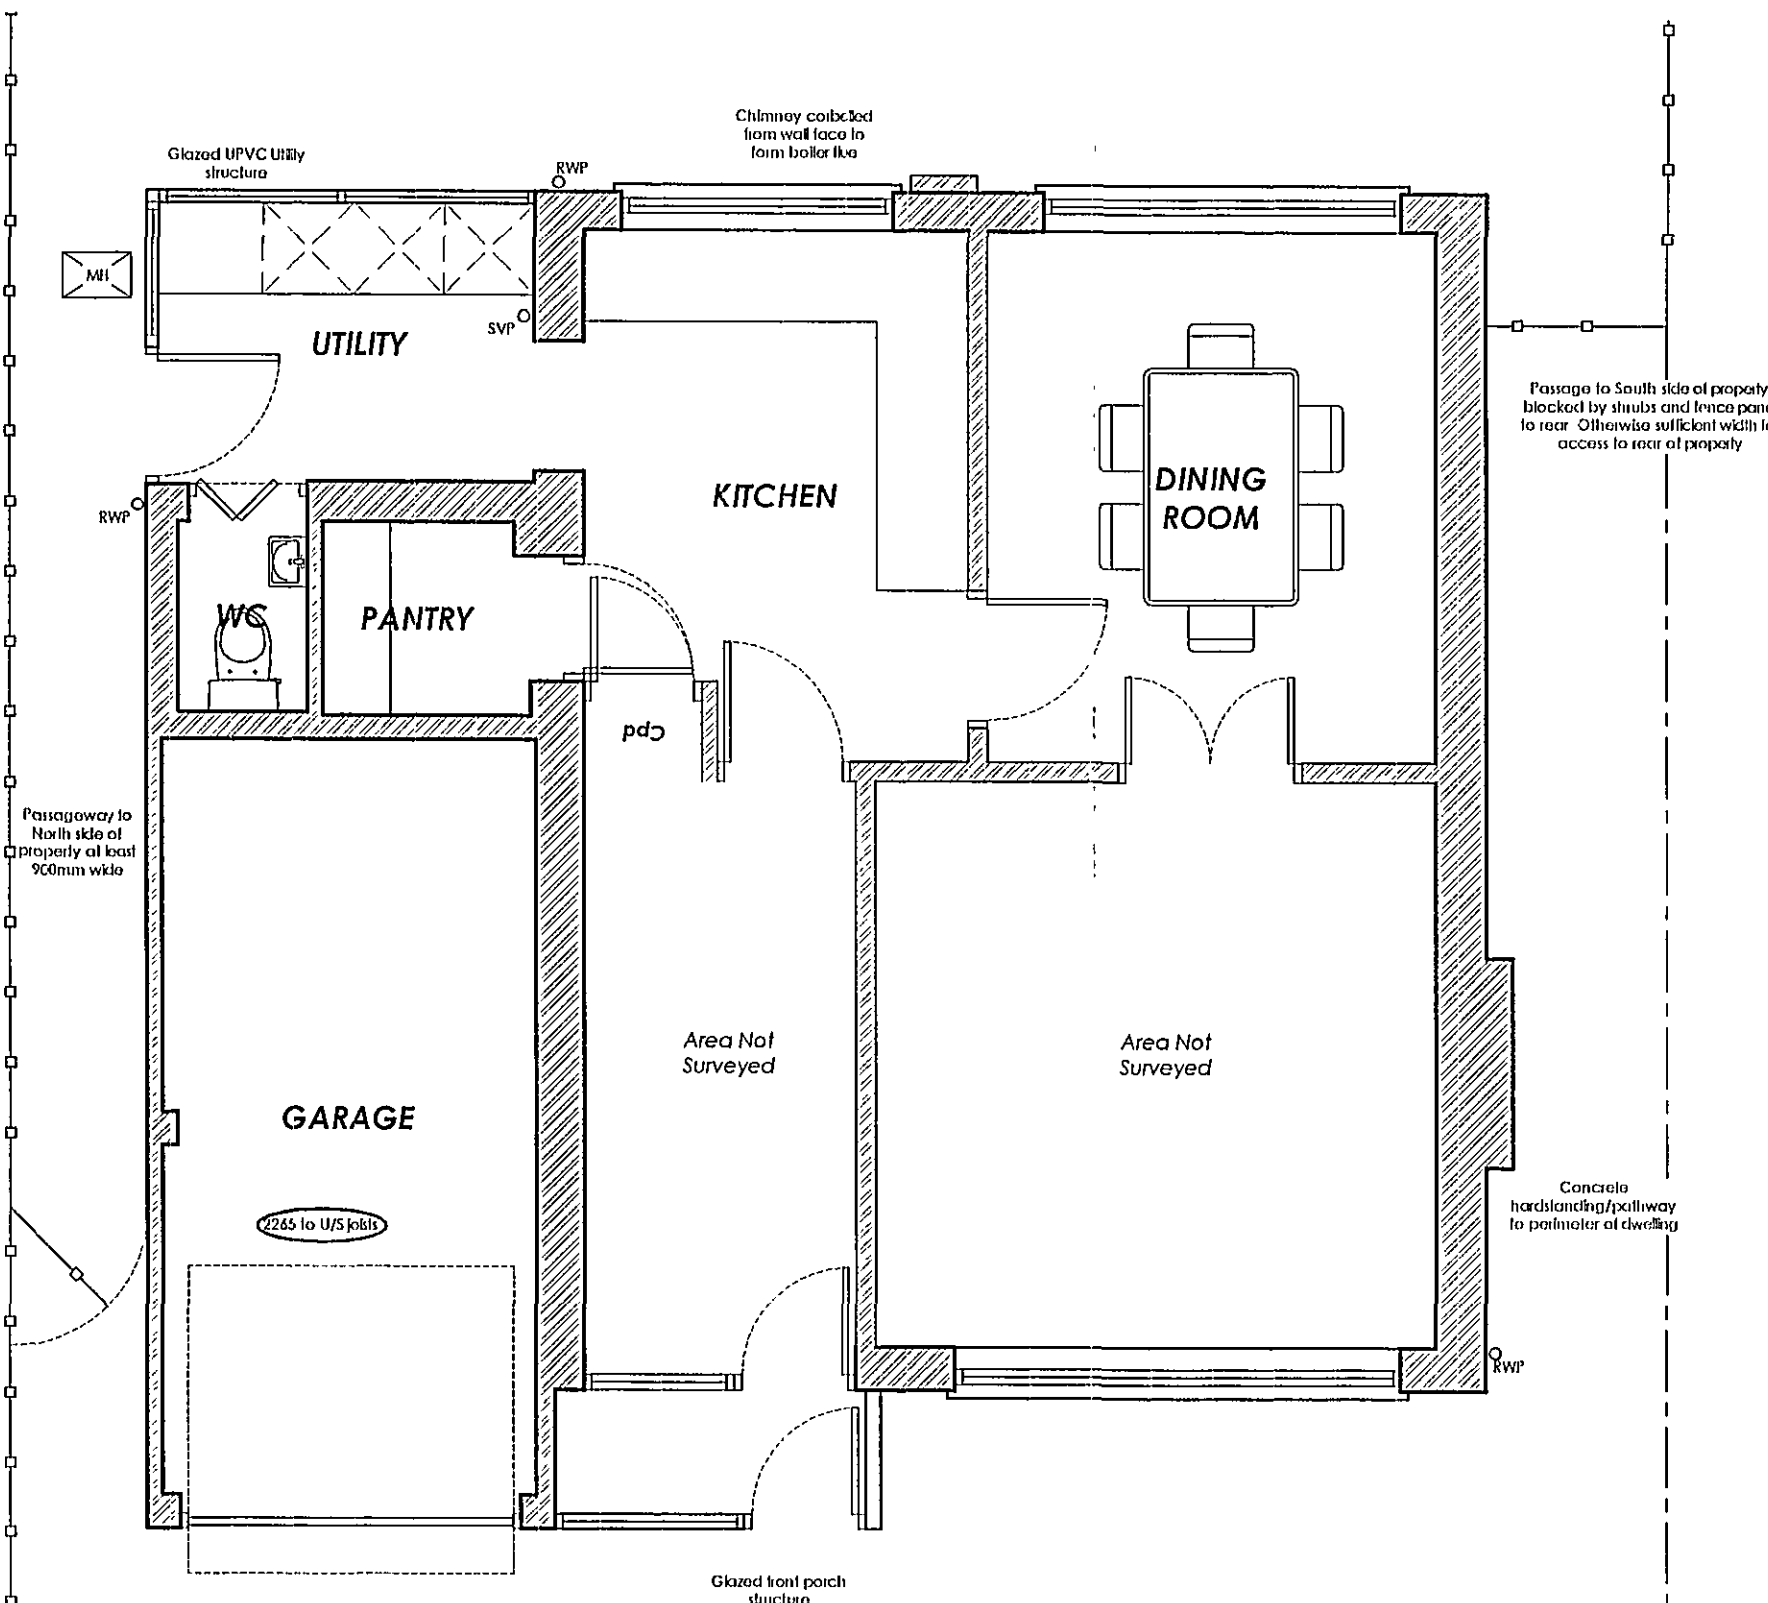

GROUND FLOOR PLAN
SCALE 1:50

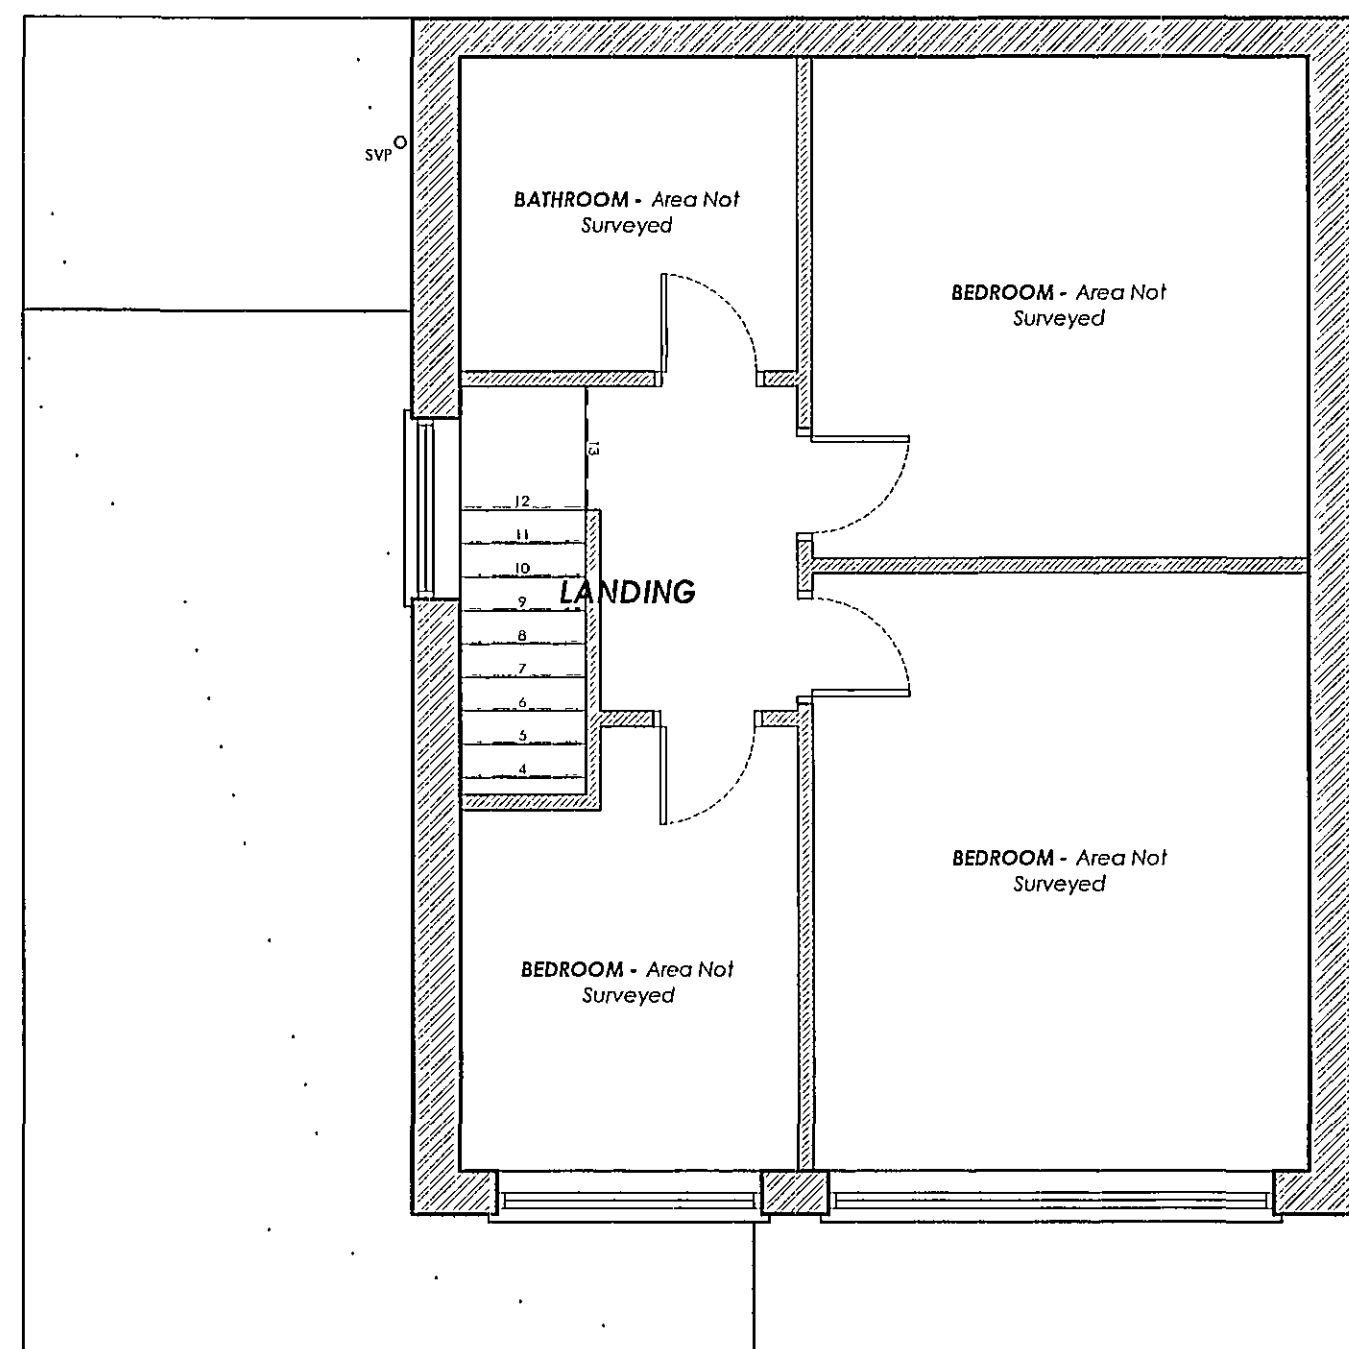


FIRST FLOOR PLAN
SCALE 1:50


EXISTING

Property: Three Bed Detached Dwelling
Ground Floor: 74m²
First Floor: 48m²
Boundary Treatments: 1800/900mm close boarded fence to rear/side. Open, low-level fence to frontage with some shrubs and trees
Materials: Pale buff brick, white UPVC windows and doors, interlocking concrete tiles to roof and fibreglass flat roof to garage/front porch

NOTES:
Do not scale from this drawing.
Use figured dimensions only. Dimensions in mm unless otherwise stated.
Contractors are responsible for taking and checking site dimensions.

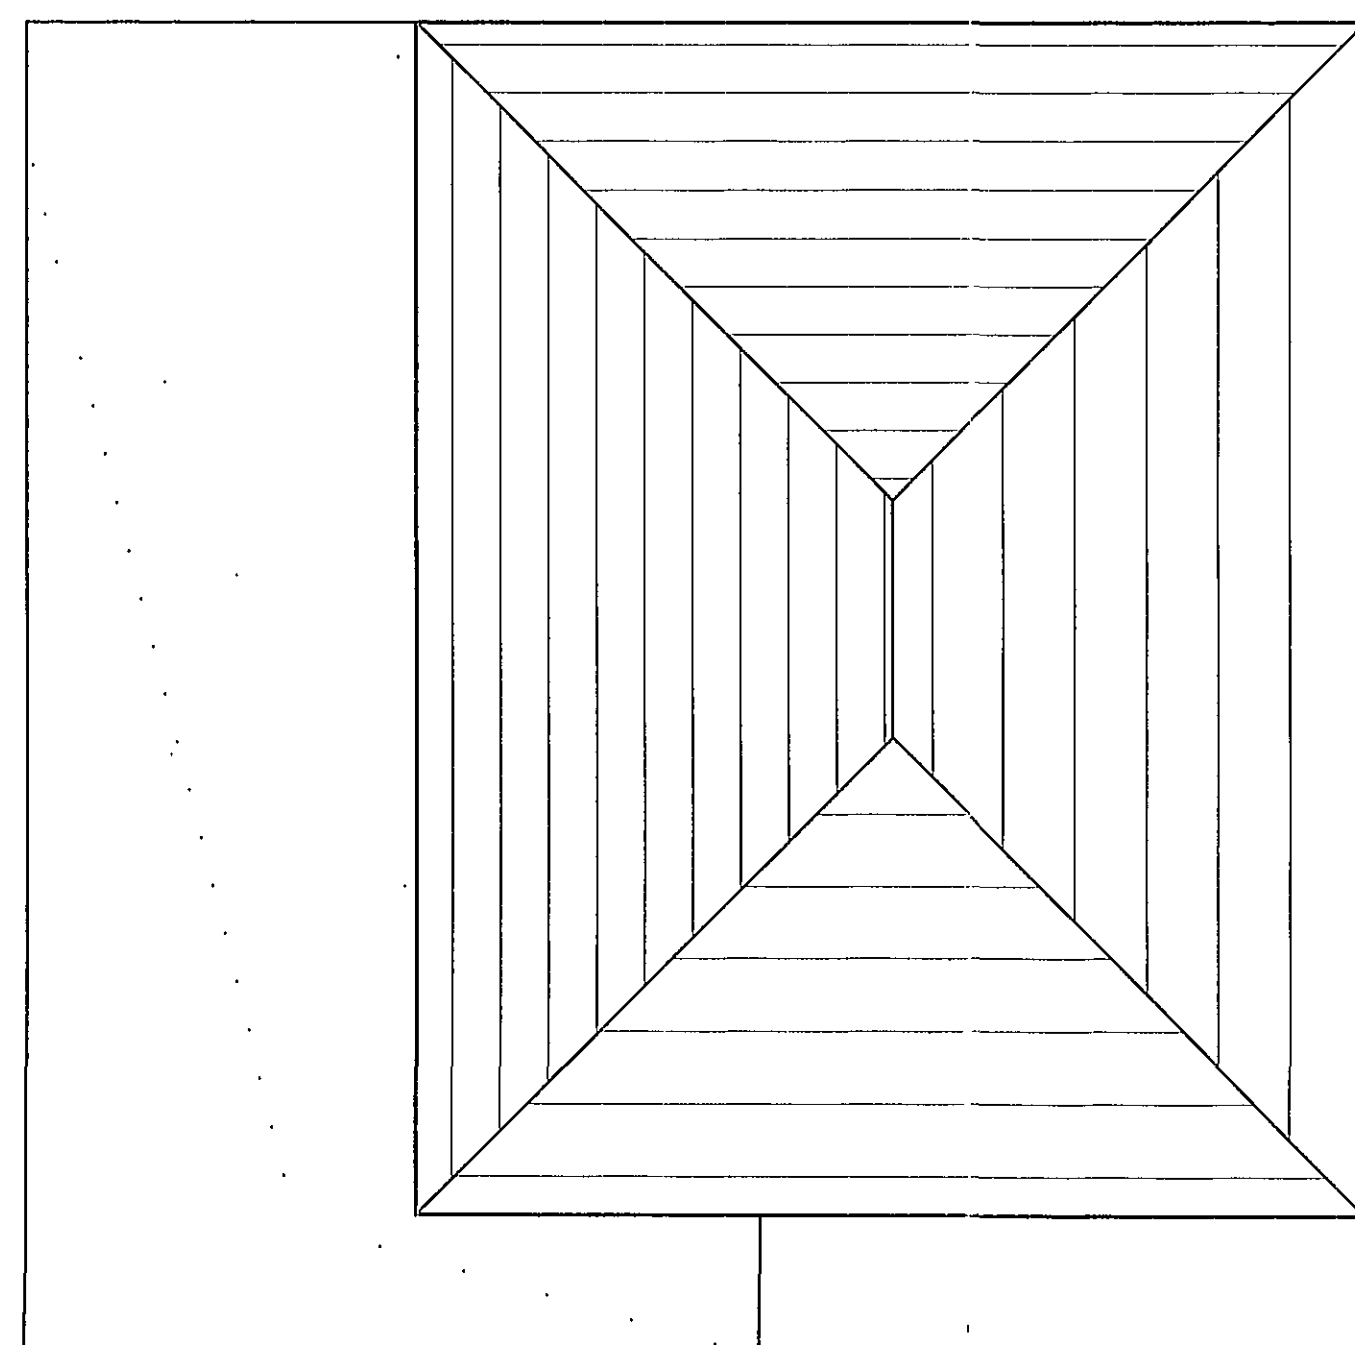

ROOF PLAN
SCALE 1:50

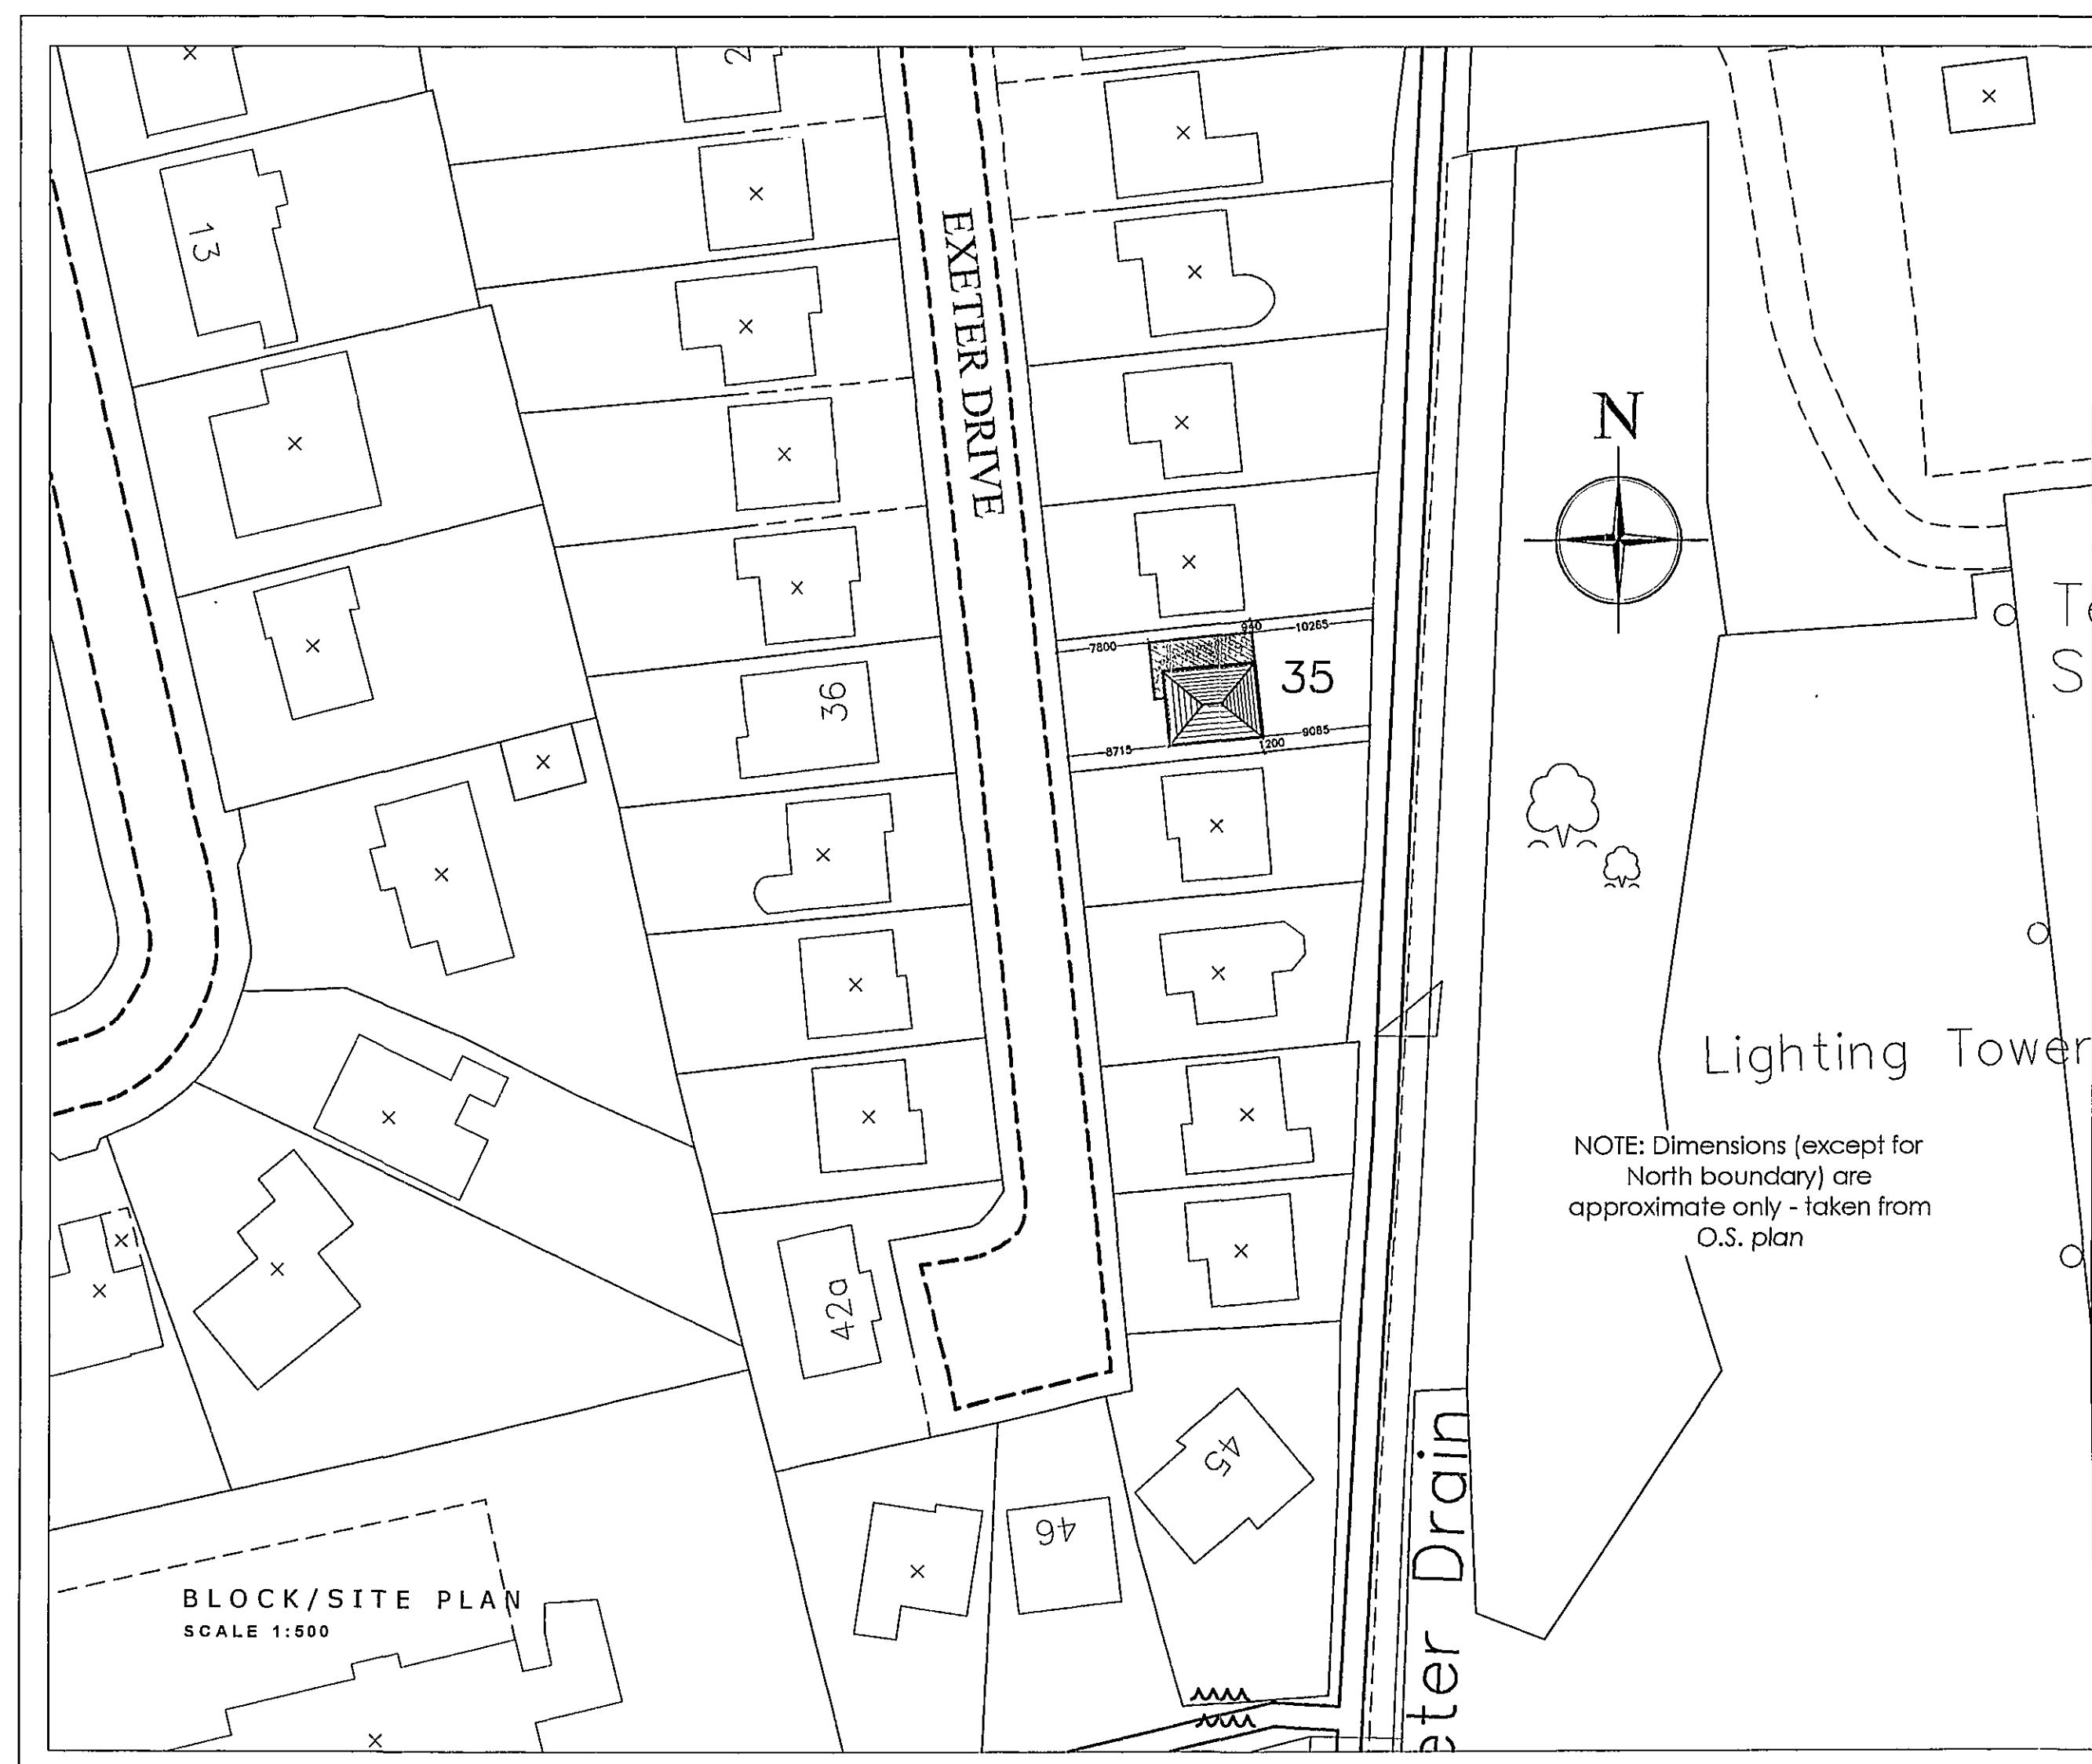

BLOCK/SITE PLAN
SCALE 1:500

SHDC
Planning & Development
23 DEC 2008
Ref: 1295/08

DETERMINED
PLAN

REVISIONS:

NAME: Mr. Spencer	SCALE: 1:50 1:500
PROJECT: PROPOSED EXTENSION & ALTERATIONS 35 Exeter Drive Spalding Lincolnshire	DATE: October '08
DRAWING TITLE: Existing Floor, Roof & Block Plans	DRAWING NO. Sp-Ex-02
	REVISION: