




NOTES:
Do not scale from this drawing.
Use figured dimensions only. Dimensions in mm unless otherwise stated
Contractors are responsible for taking and checking site dimensions.

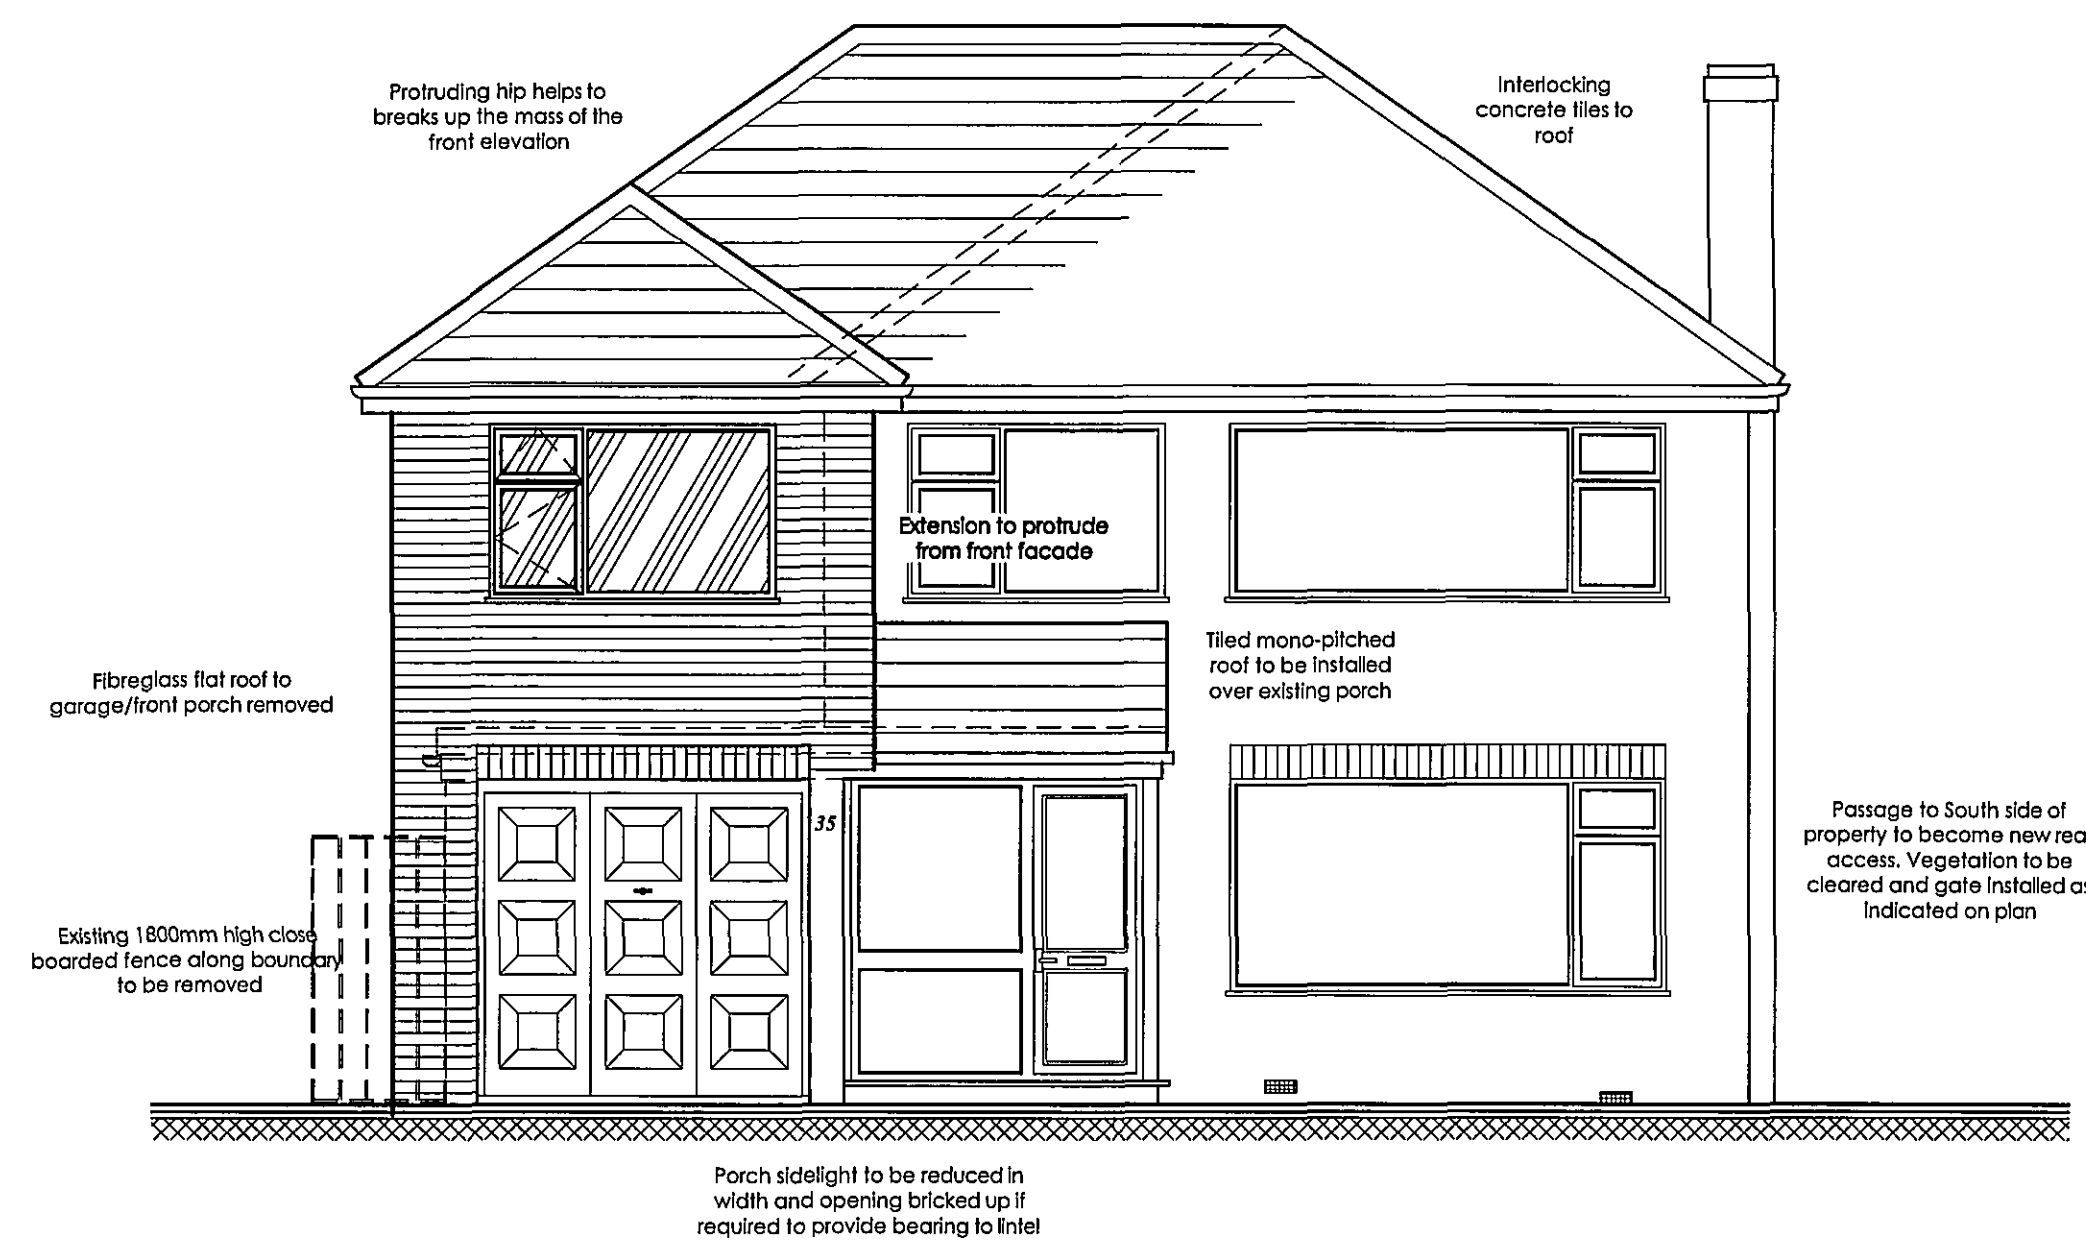


WEST ELEVATION
SCALE 1:50

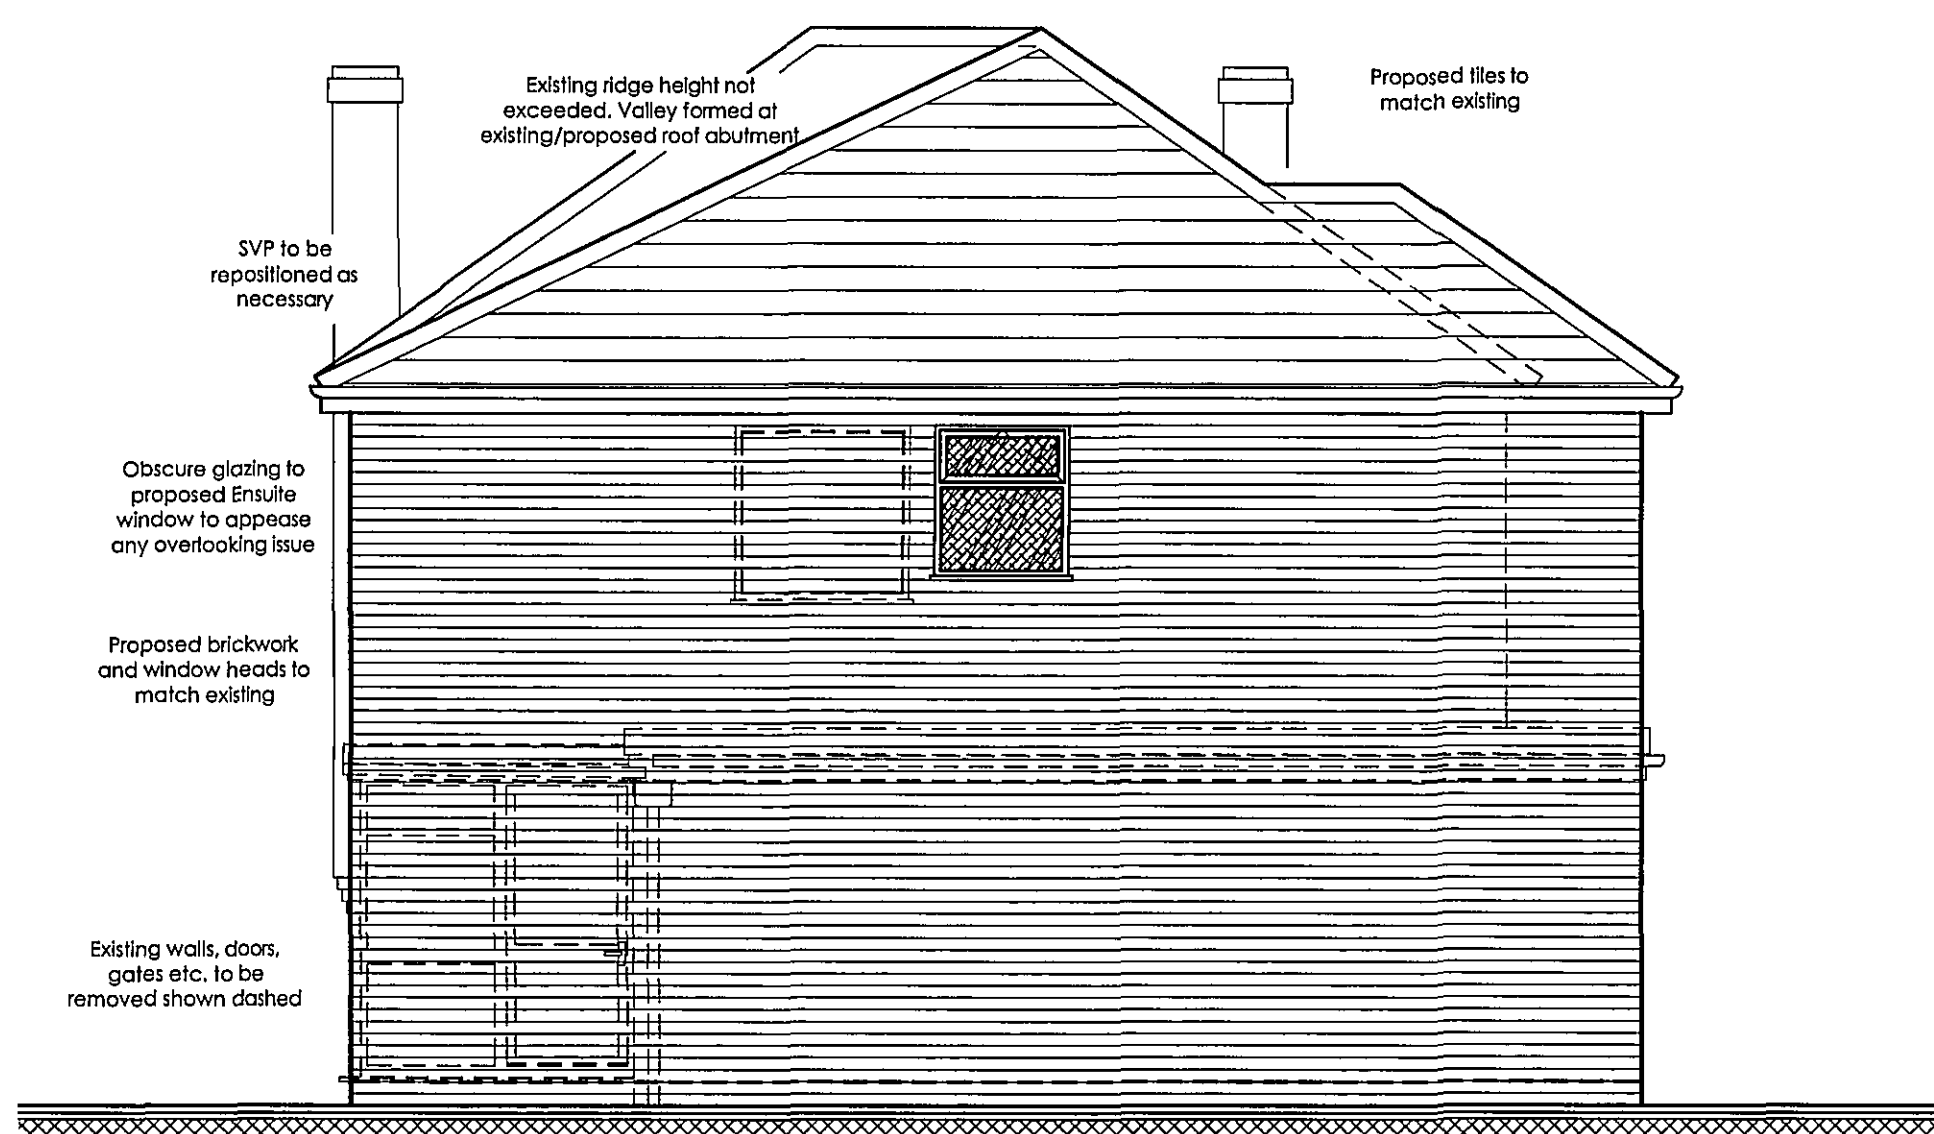

NORTH ELEVATION
SCALE 1:50

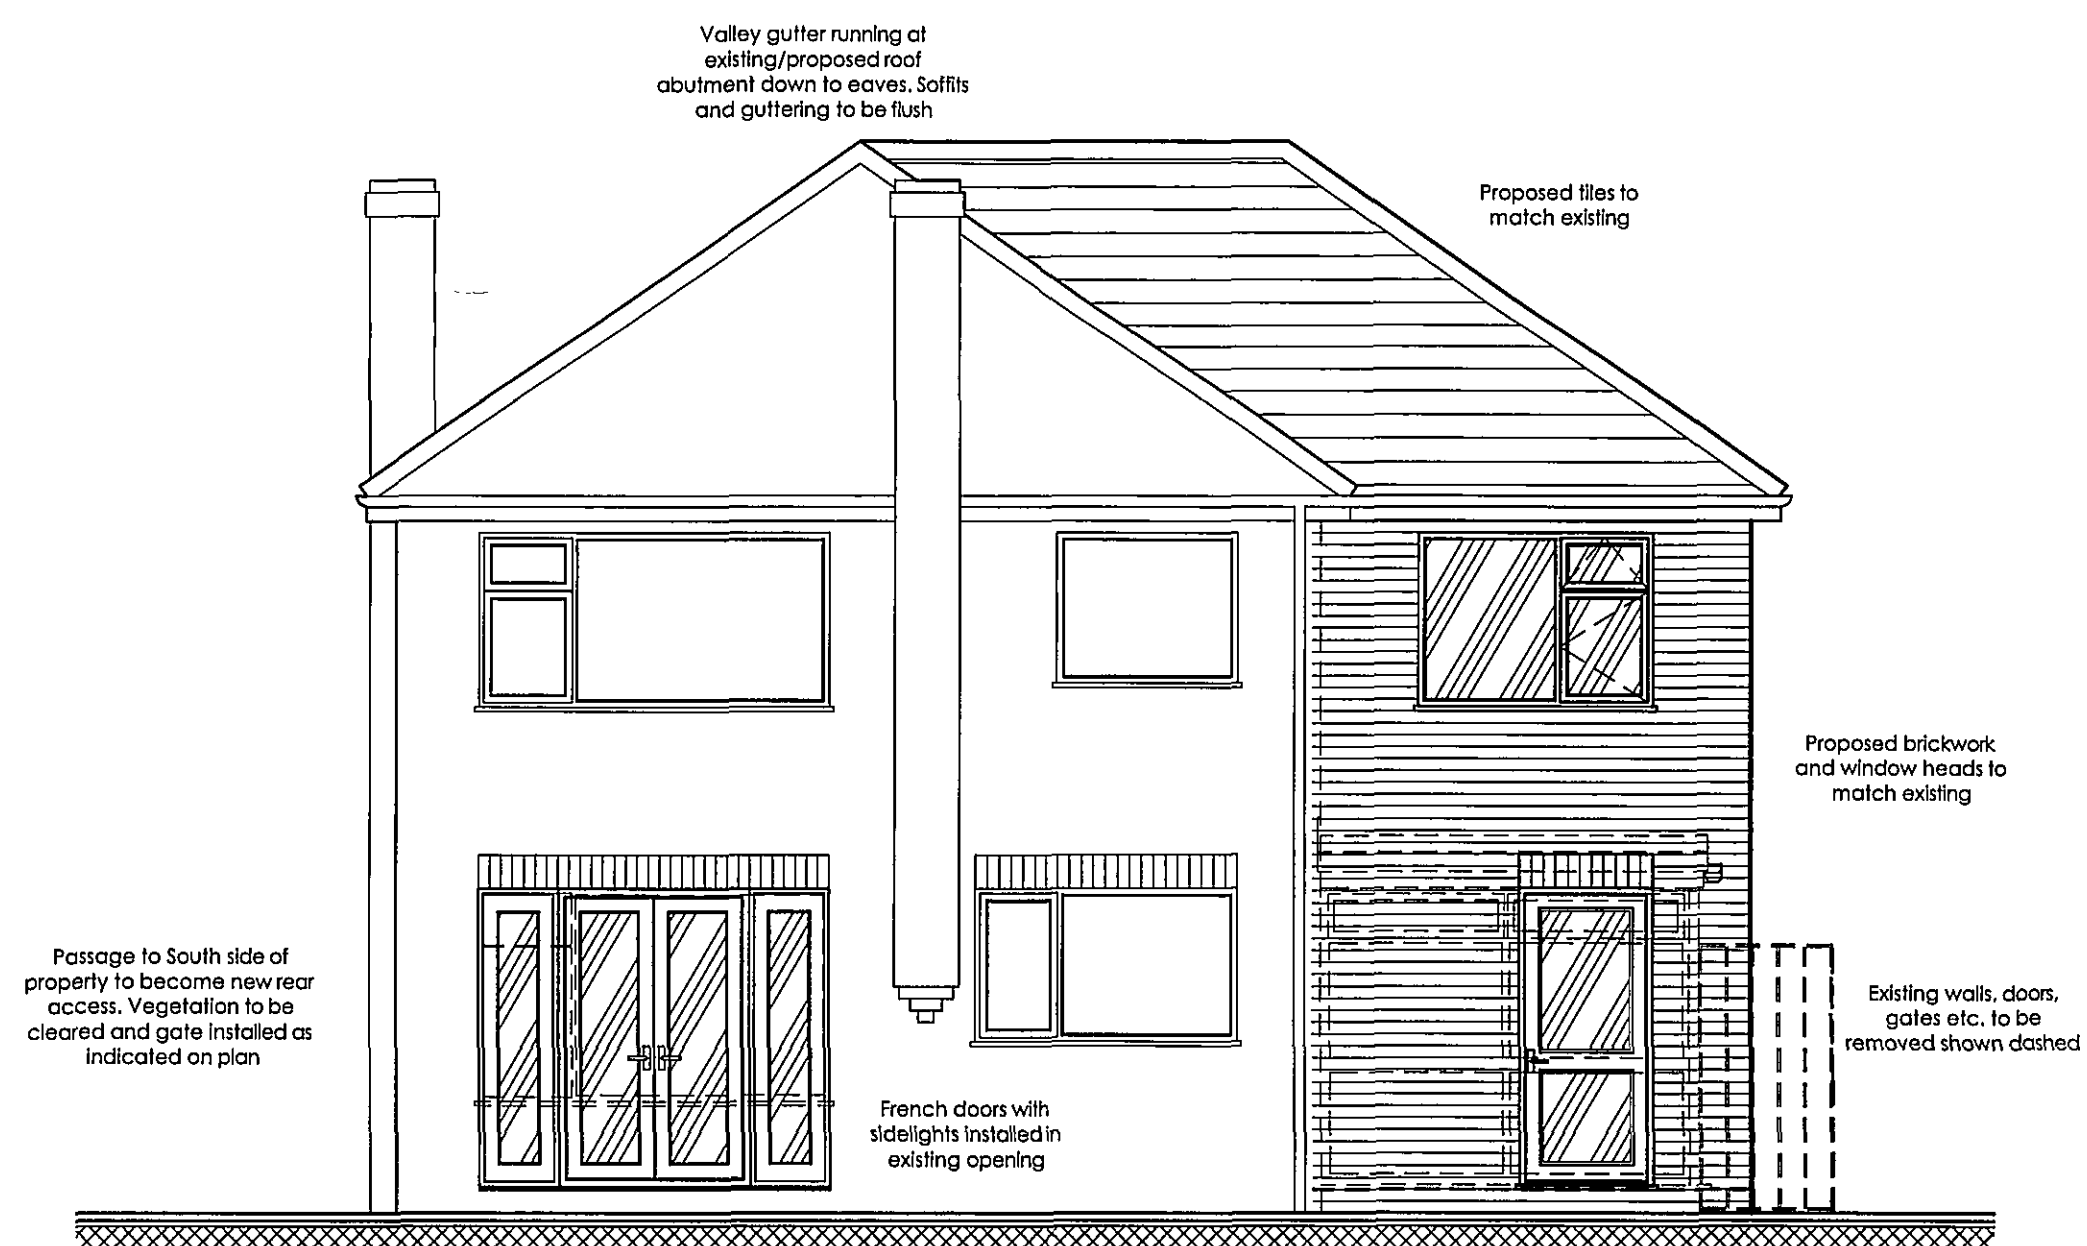

EAST ELEVATION
SCALE 1:50

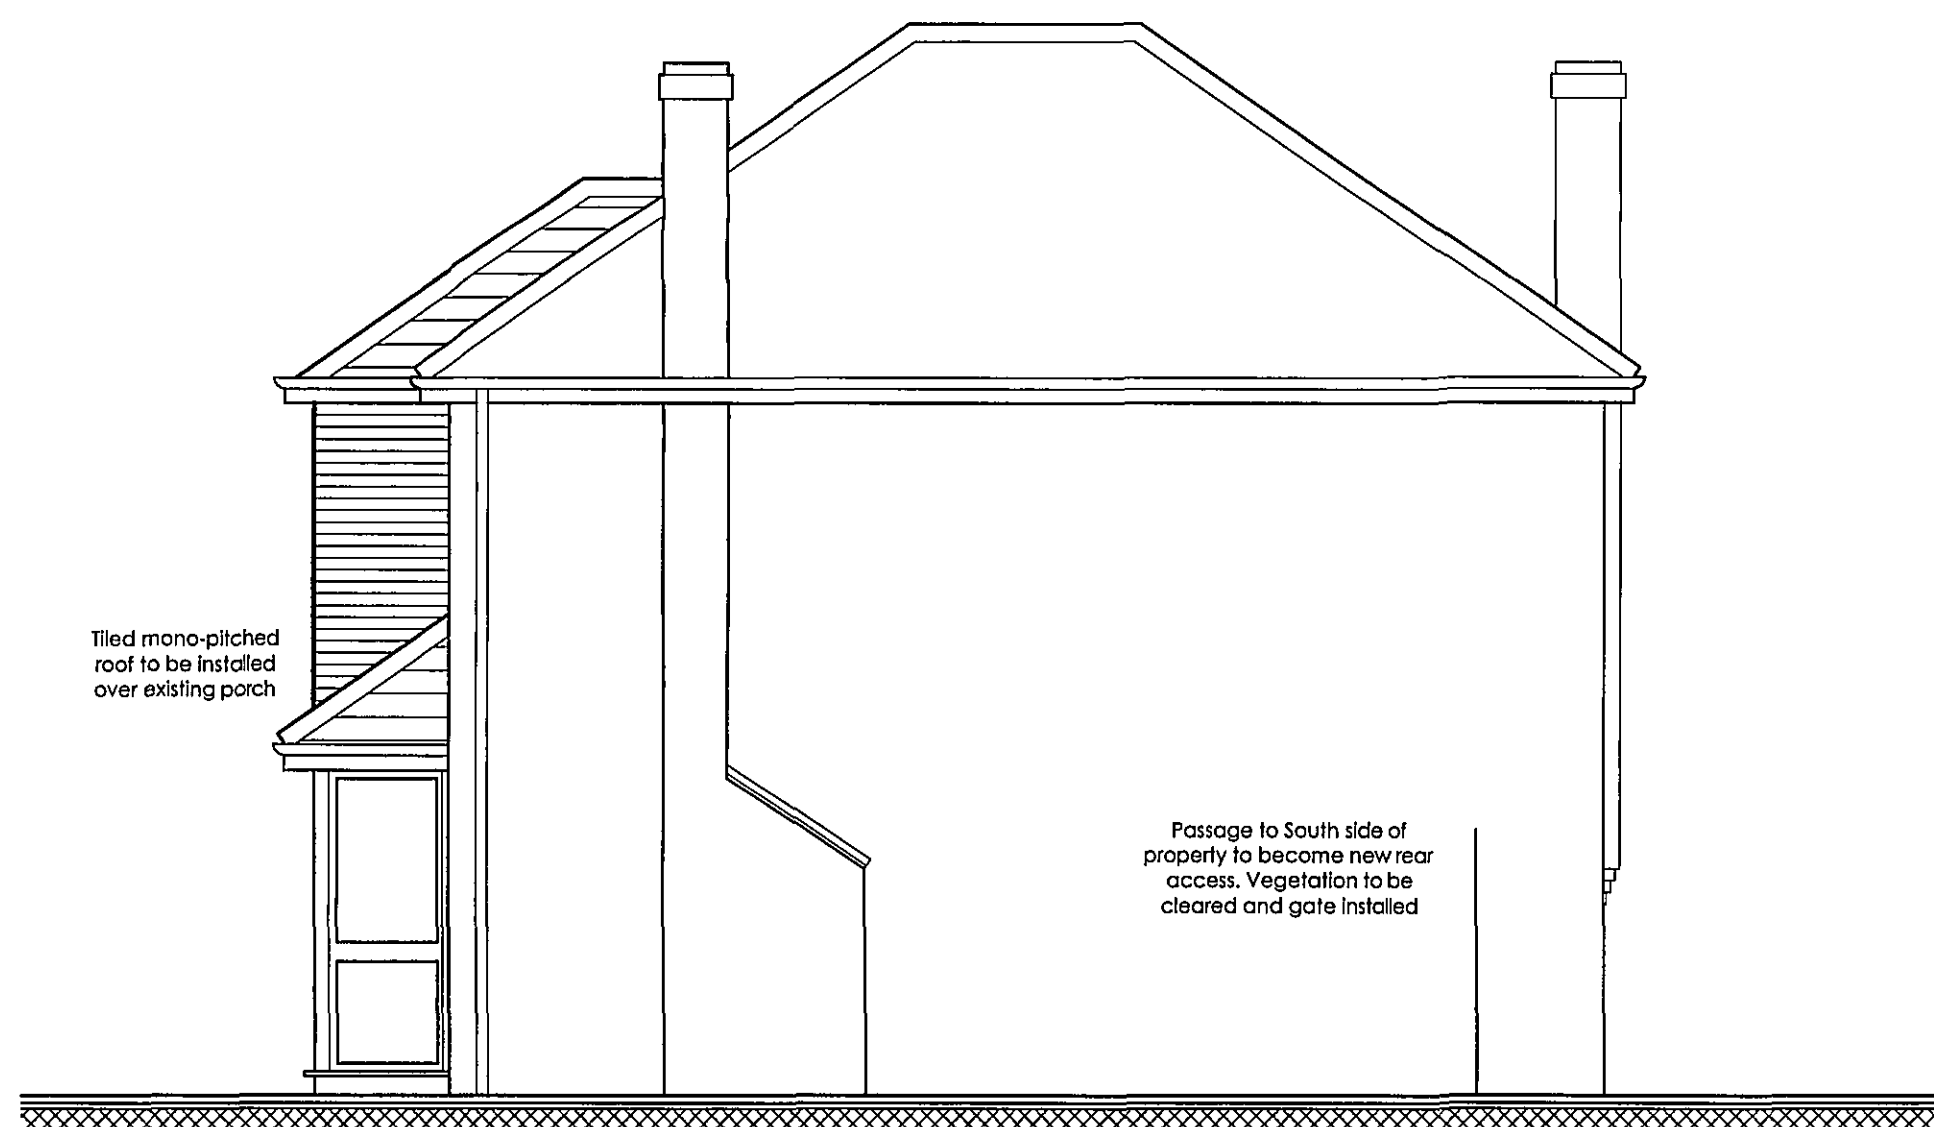

SOUTH ELEVATION
SCALE 1:50

AMENDED PLAN
Ref: A1

REVISIONS:
REV. A Proposed extension reduced to provide minimum 500mm to boundary in accordance with L.A. requirements

DETERMINED
PLAN
SHDC
Planning & Development
28 JAN 2009
Ref: 129568

NAME: Mr. Spencer	SCALE: 1:50	
PROJECT: PROPOSED EXTENSION & ALTERATIONS 35 Exeter Drive Spalding Lincolnshire	DATE: October '08'	
DRAWING TITLE: Proposed Elevations	DRAWING NO: Sp-Pr-01	REVISION: A