






NOTES:
Do not scale from this drawing.
Use figured dimensions only. Dimensions in mm unless otherwise stated.
Contractors are responsible for taking and checking site dimensions.

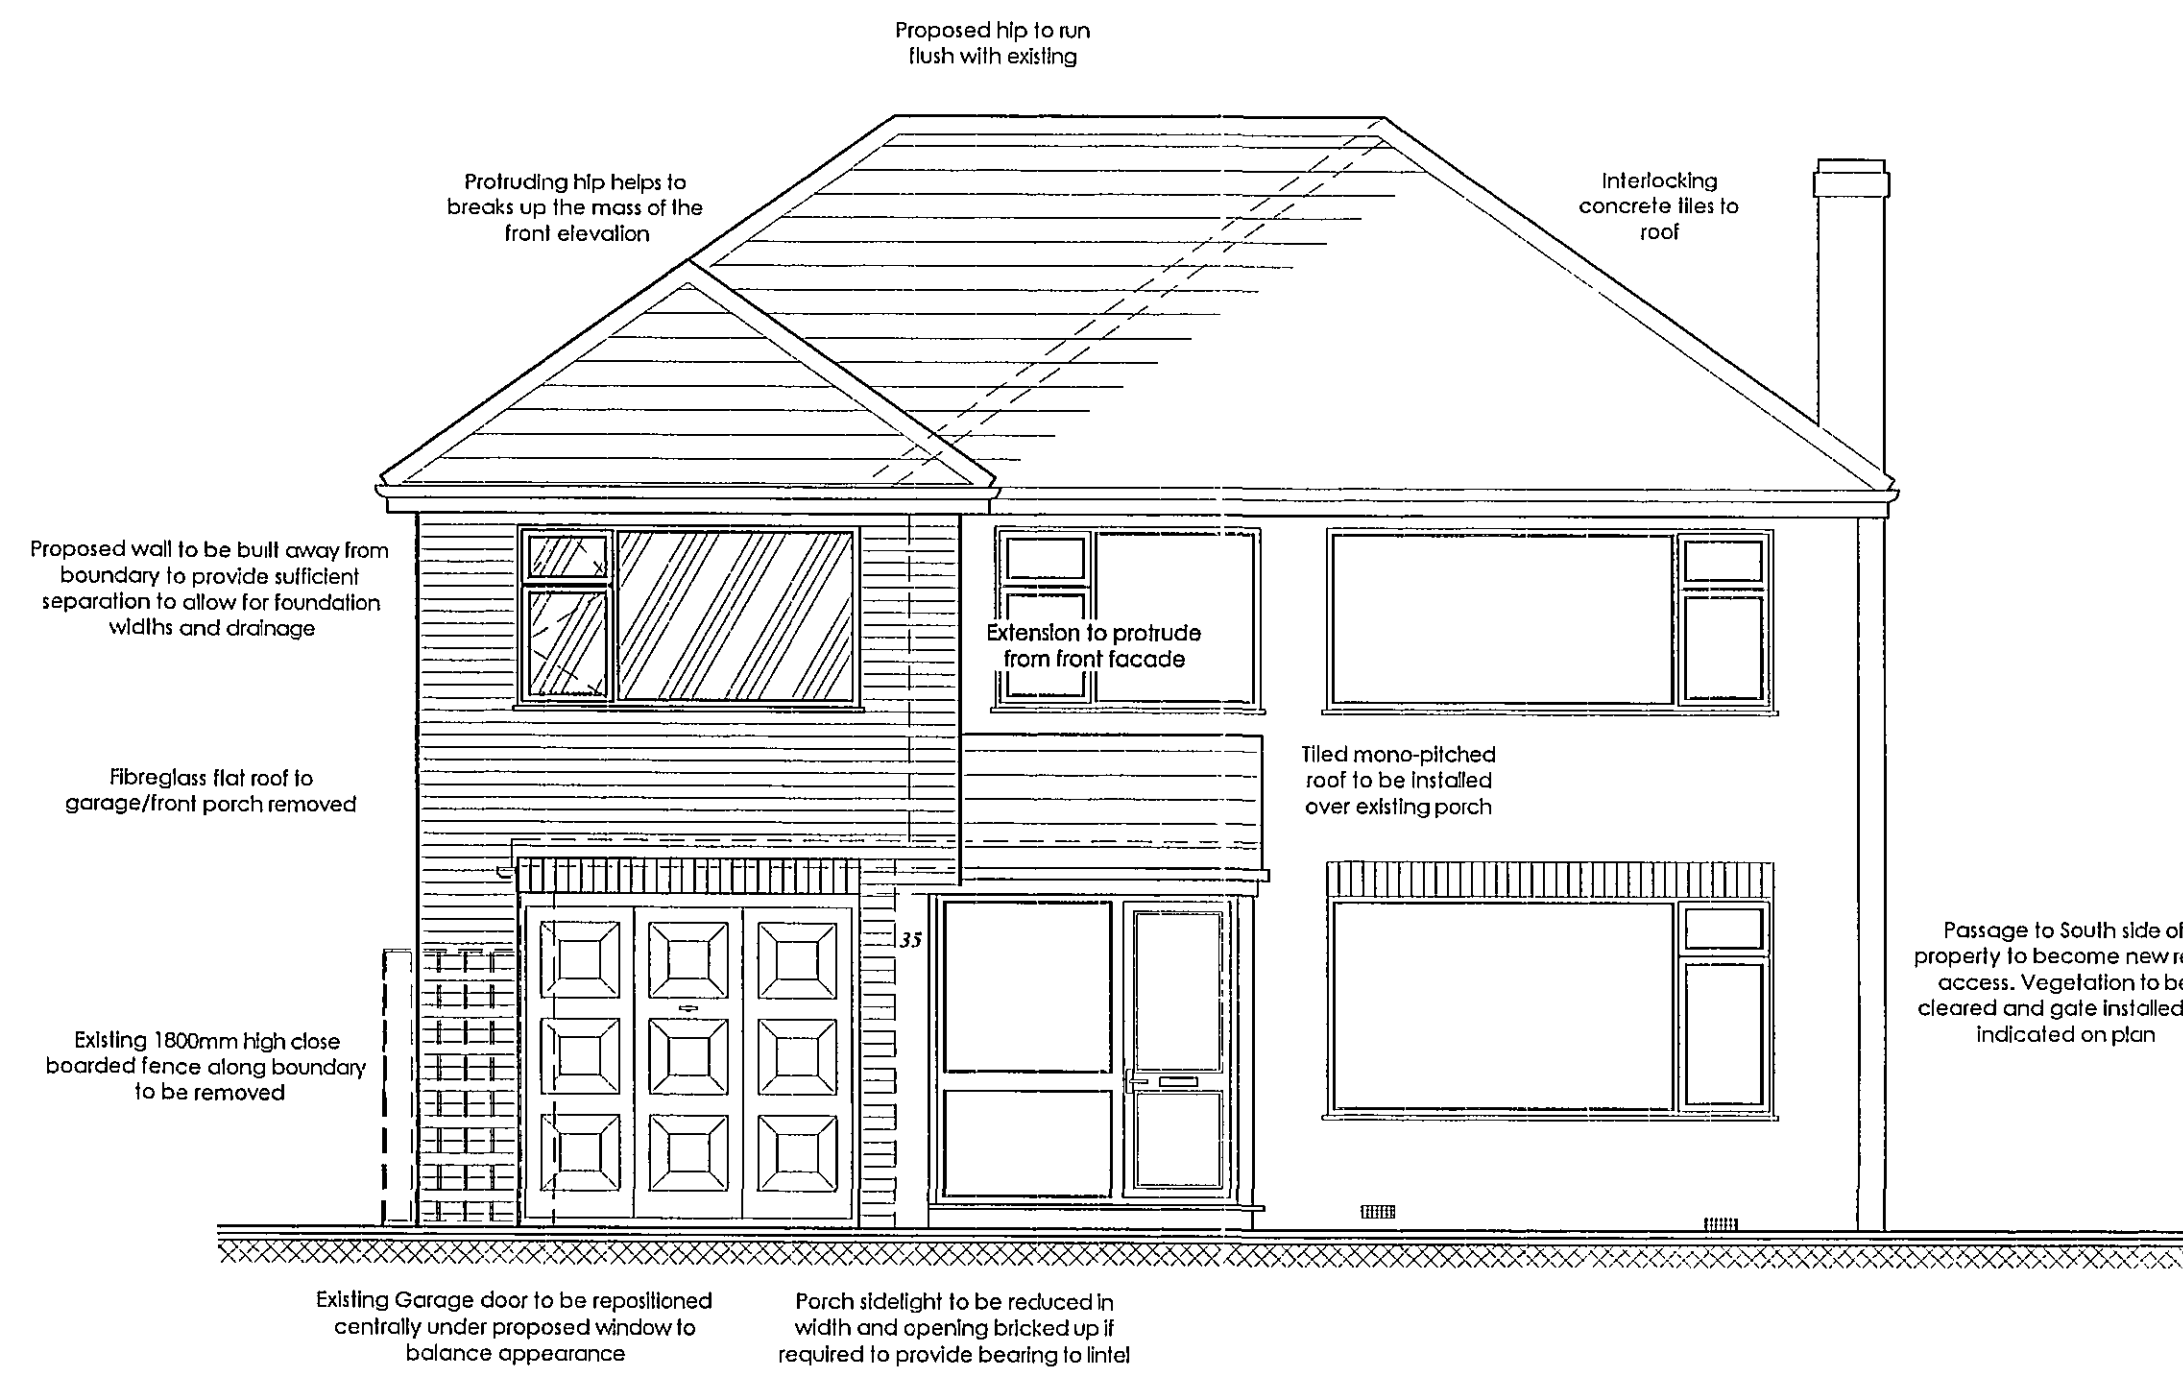


WEST ELEVATION
SCALE 1:50

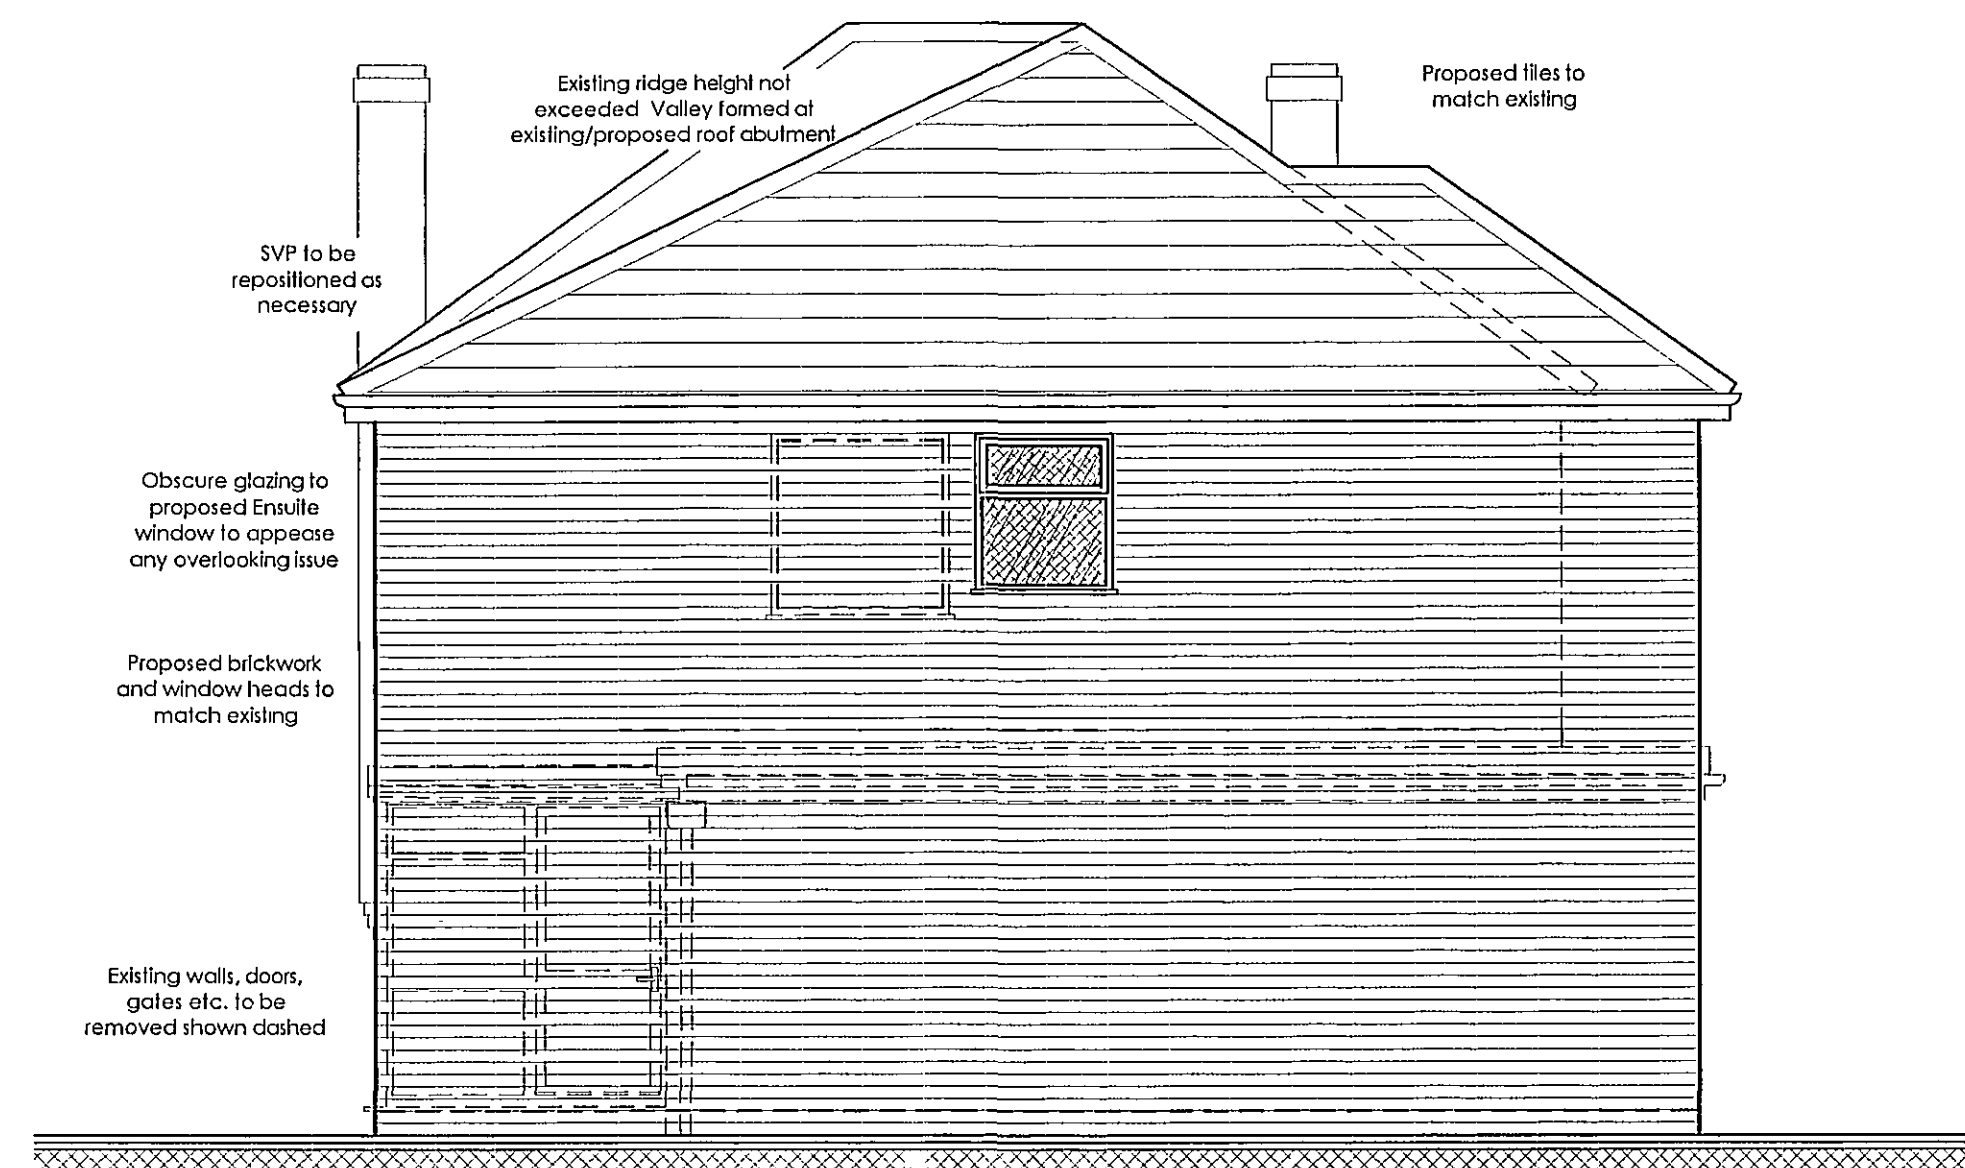

NORTH ELEVATION
SCALE 1:50

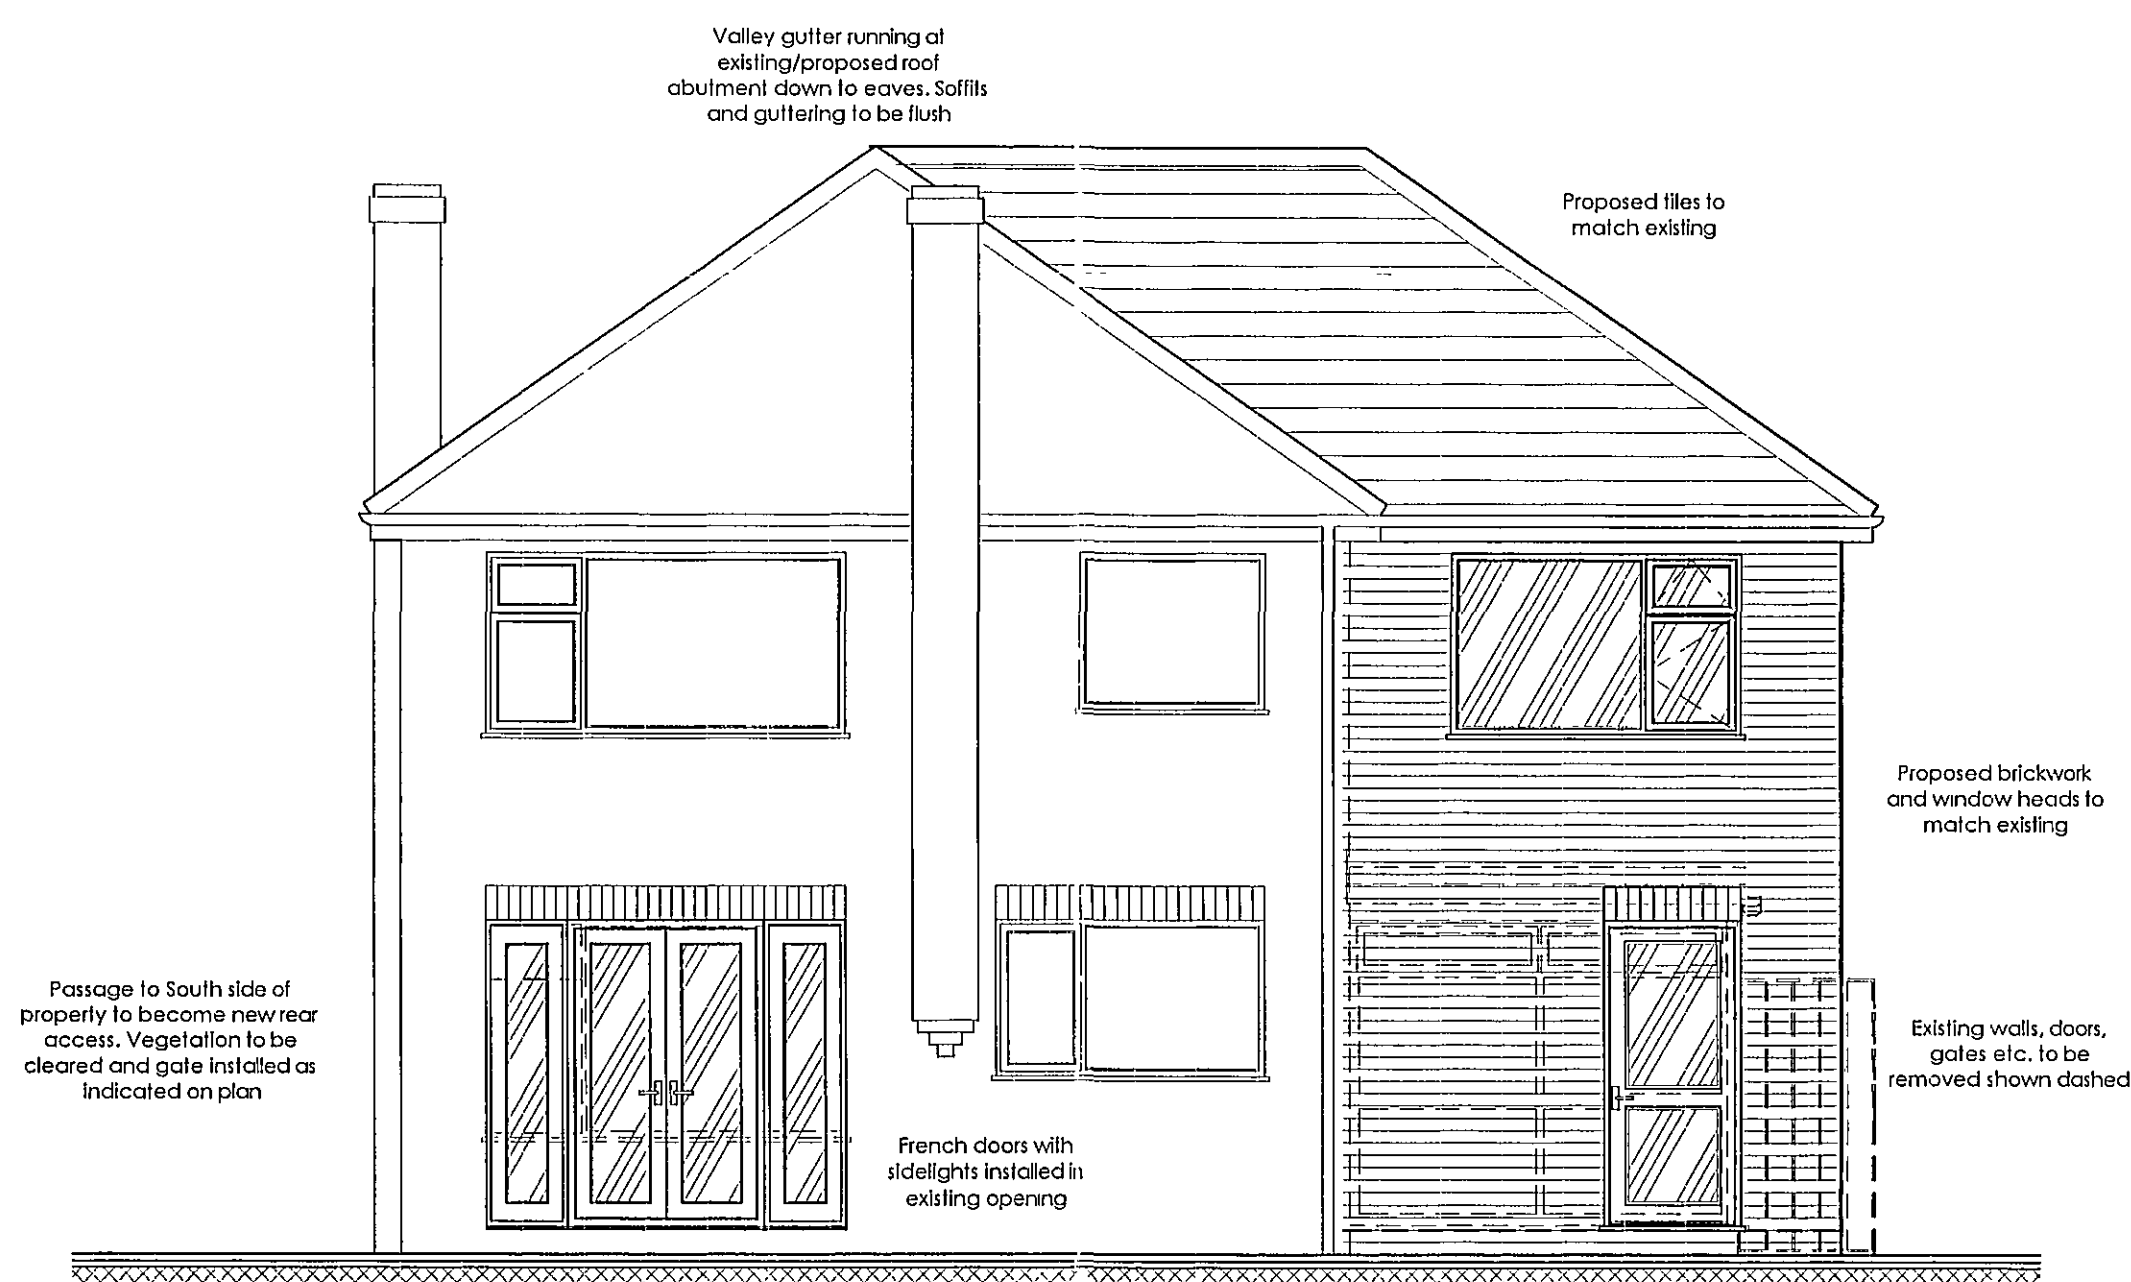

EAST ELEVATION
SCALE 1:50

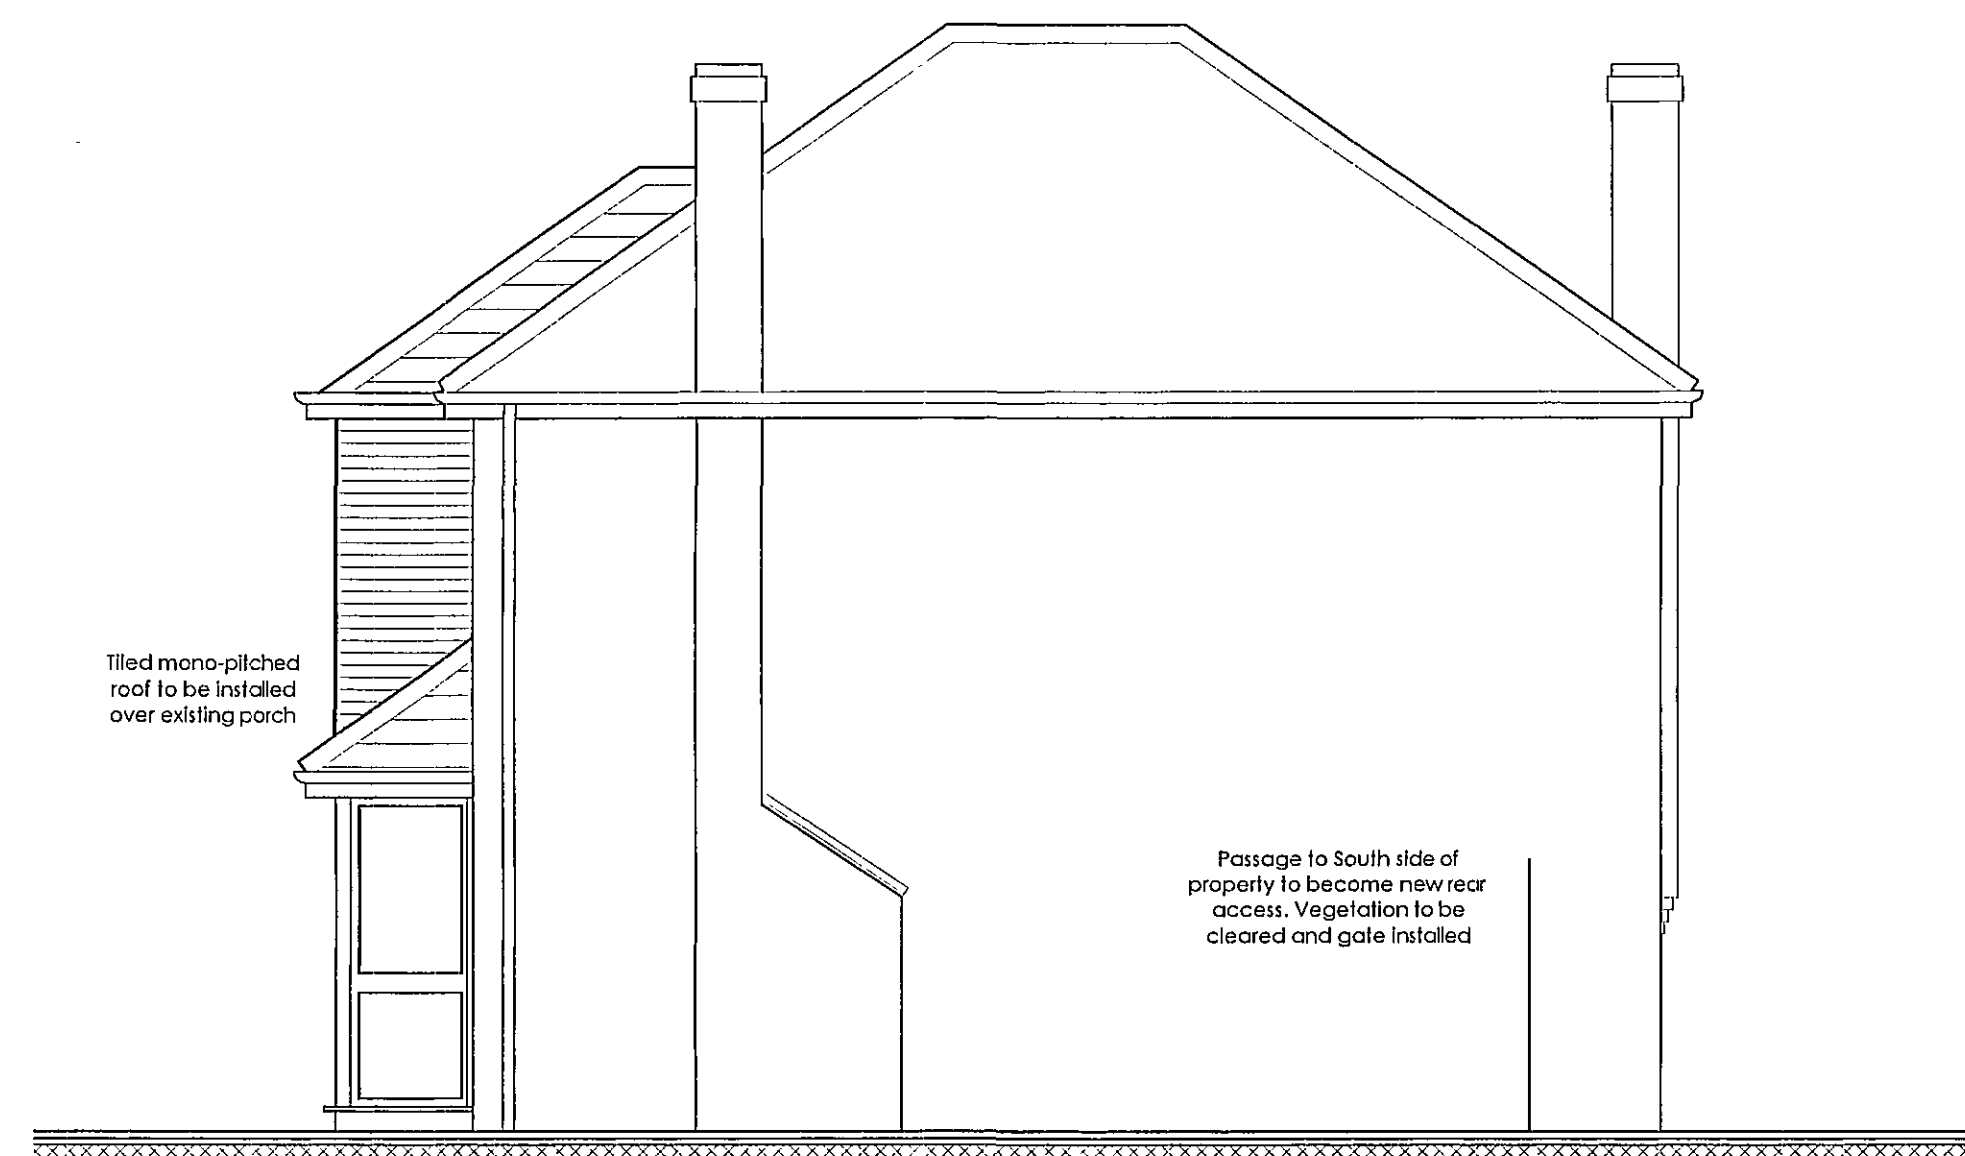

SOUTH ELEVATION
SCALE 1:50

SHDC
Planning & Development
23 DEC 2008
Ref: 1299/08

SUPERSEDED

REVISIONS:

NAME: Mr. Spencer	SCALE: 1:50
PROJECT: PROPOSED EXTENSION & ALTERATIONS 35 Exeter Drive Spalding Lincolnshire	DATE: October '08'

DRAWING TITLE: Proposed Elevations	DRAWING NO: Sp-Pr-01	REVISION:
---------------------------------------	-------------------------	-----------