




NOTES:
Do not scale from this drawing.
Use figured dimensions only. Dimensions in mm unless otherwise stated
Contractors are responsible for taking and checking site dimensions.

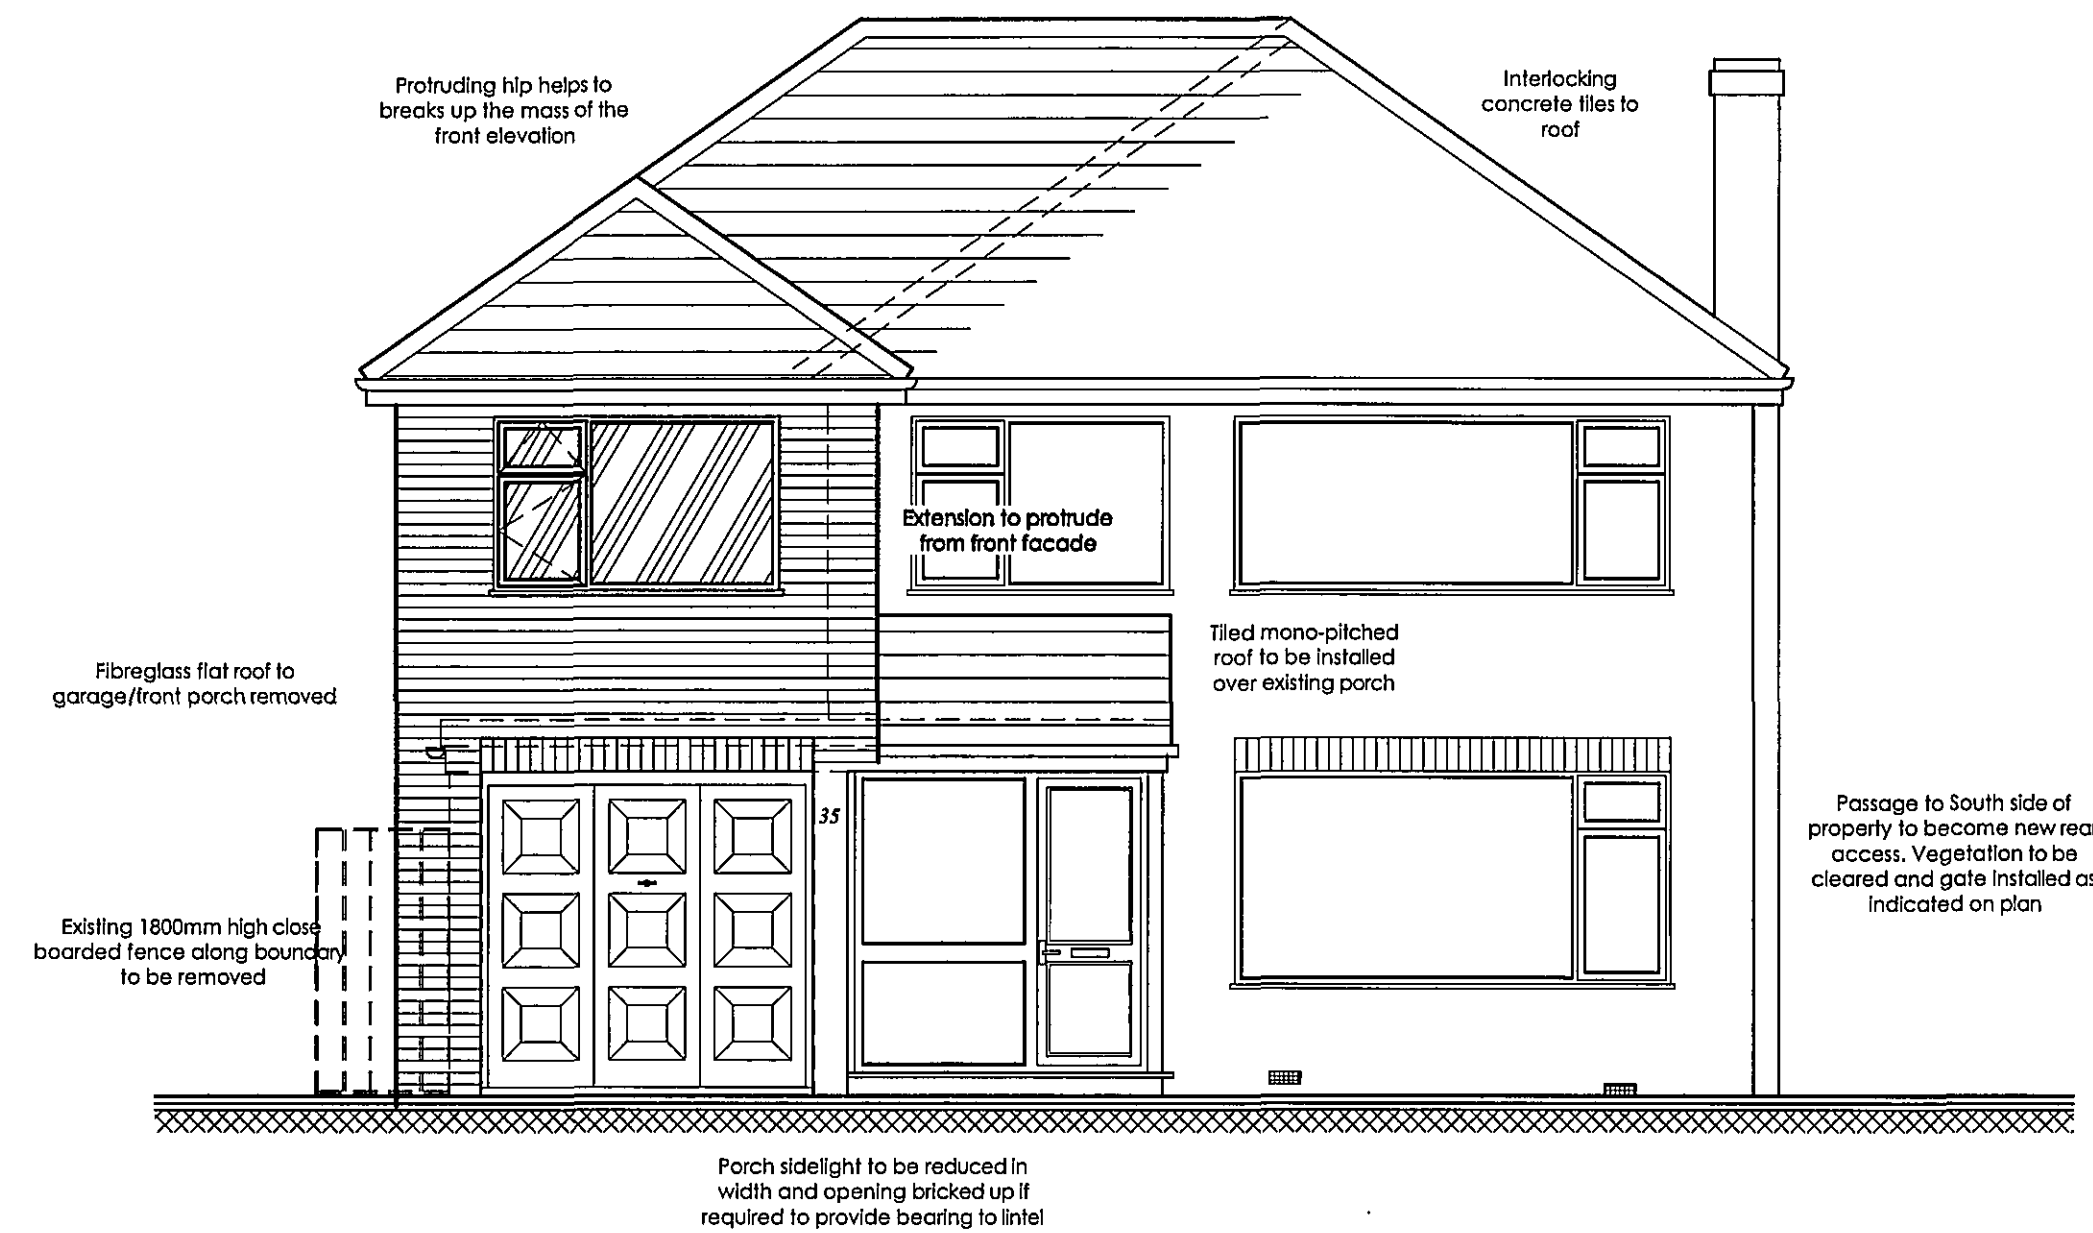


WEST ELEVATION
SCALE 1:50

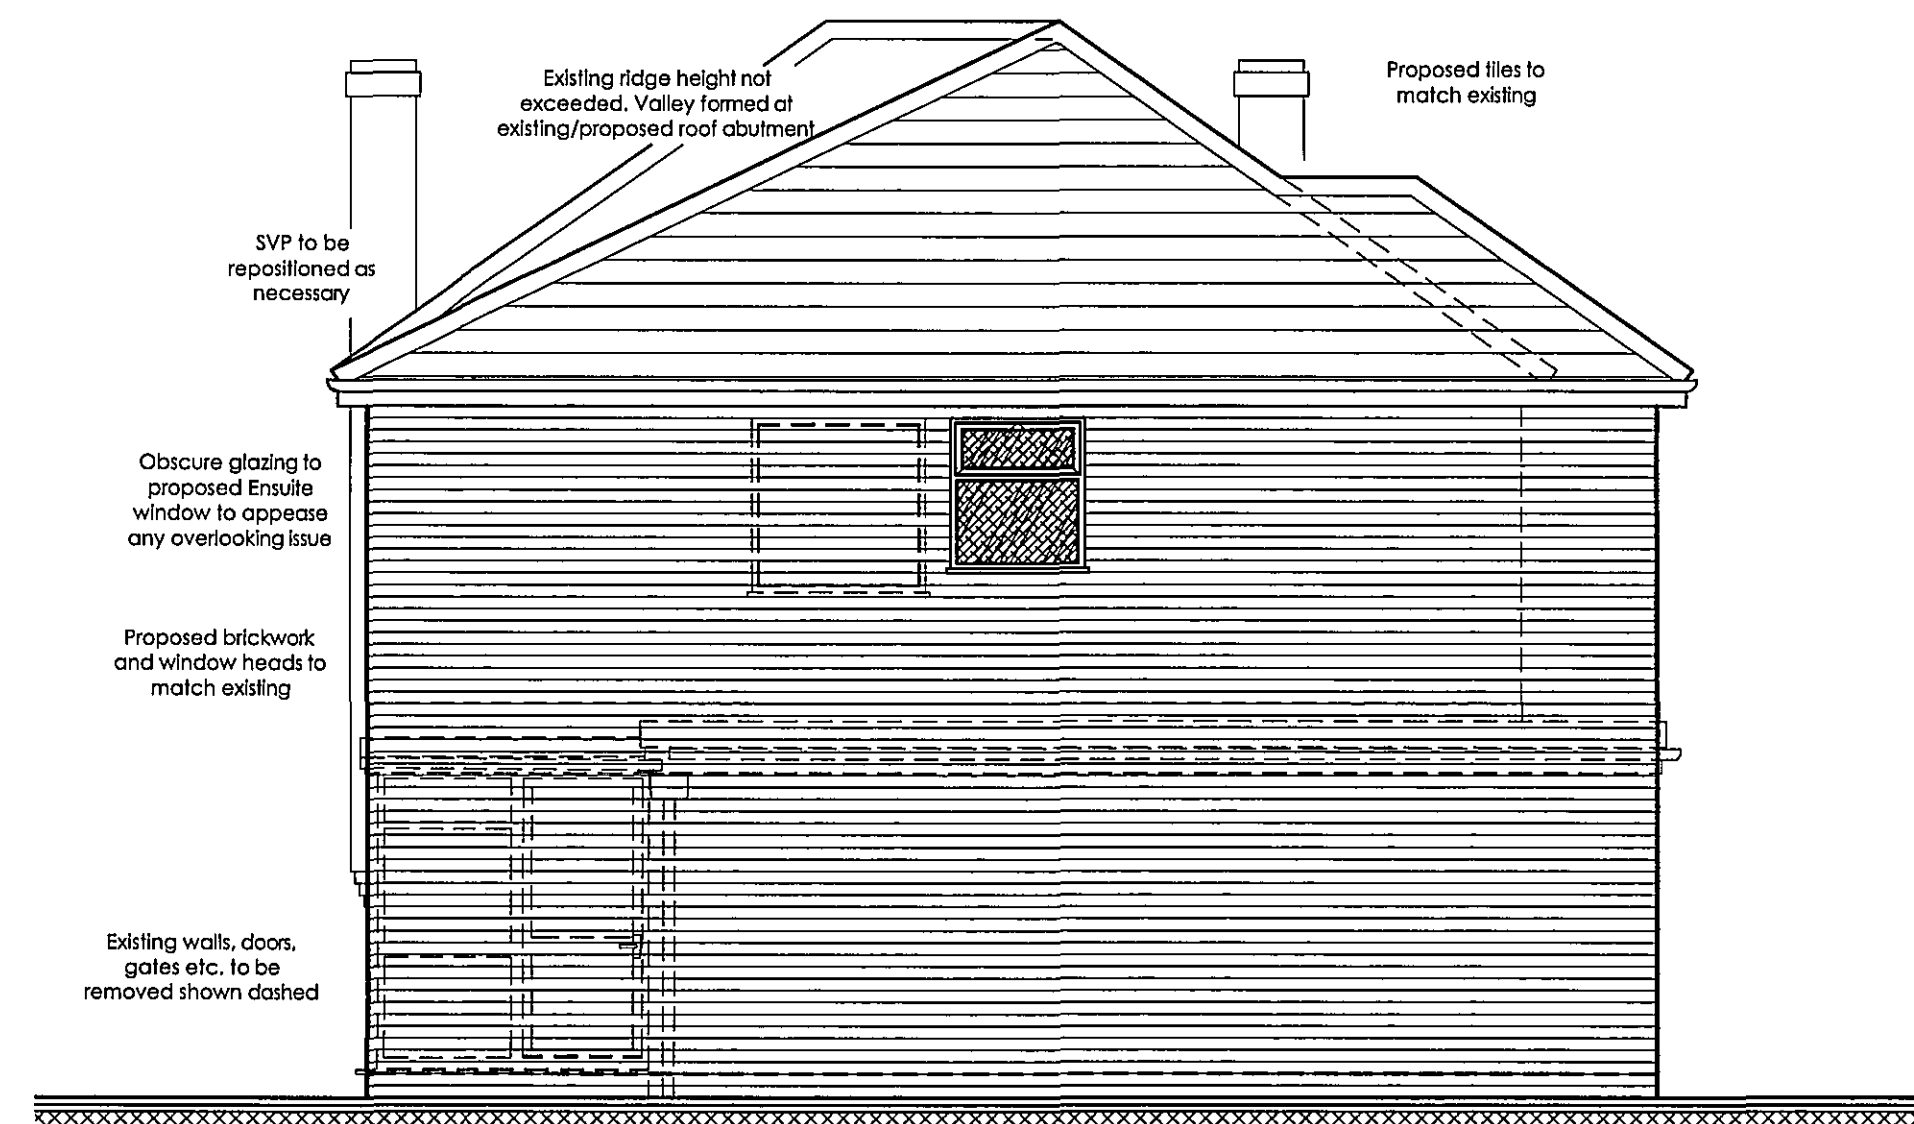

NORTH ELEVATION
SCALE 1:50

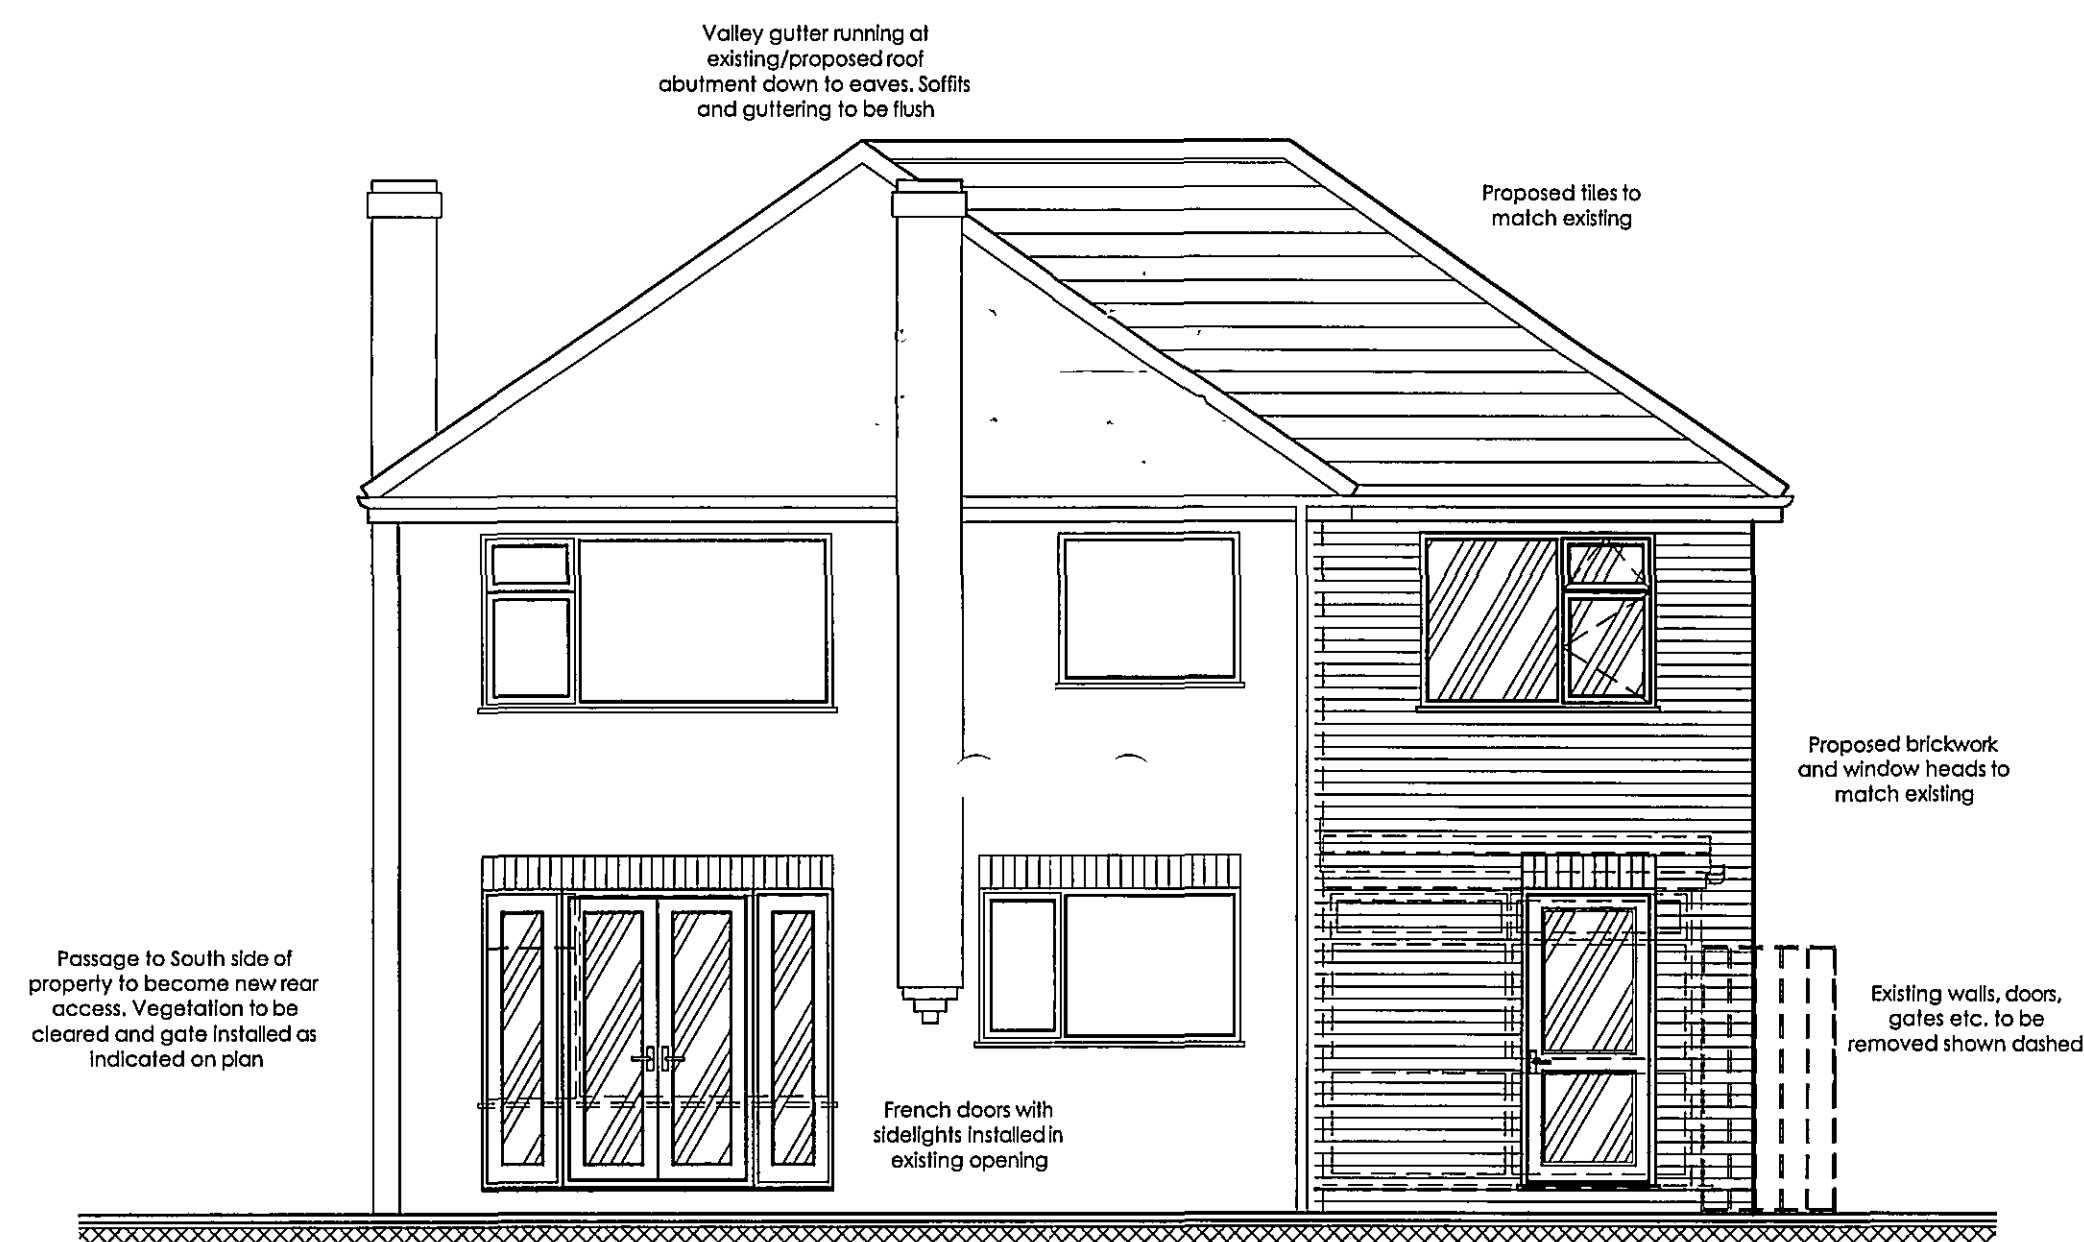

EAST ELEVATION
SCALE 1:50

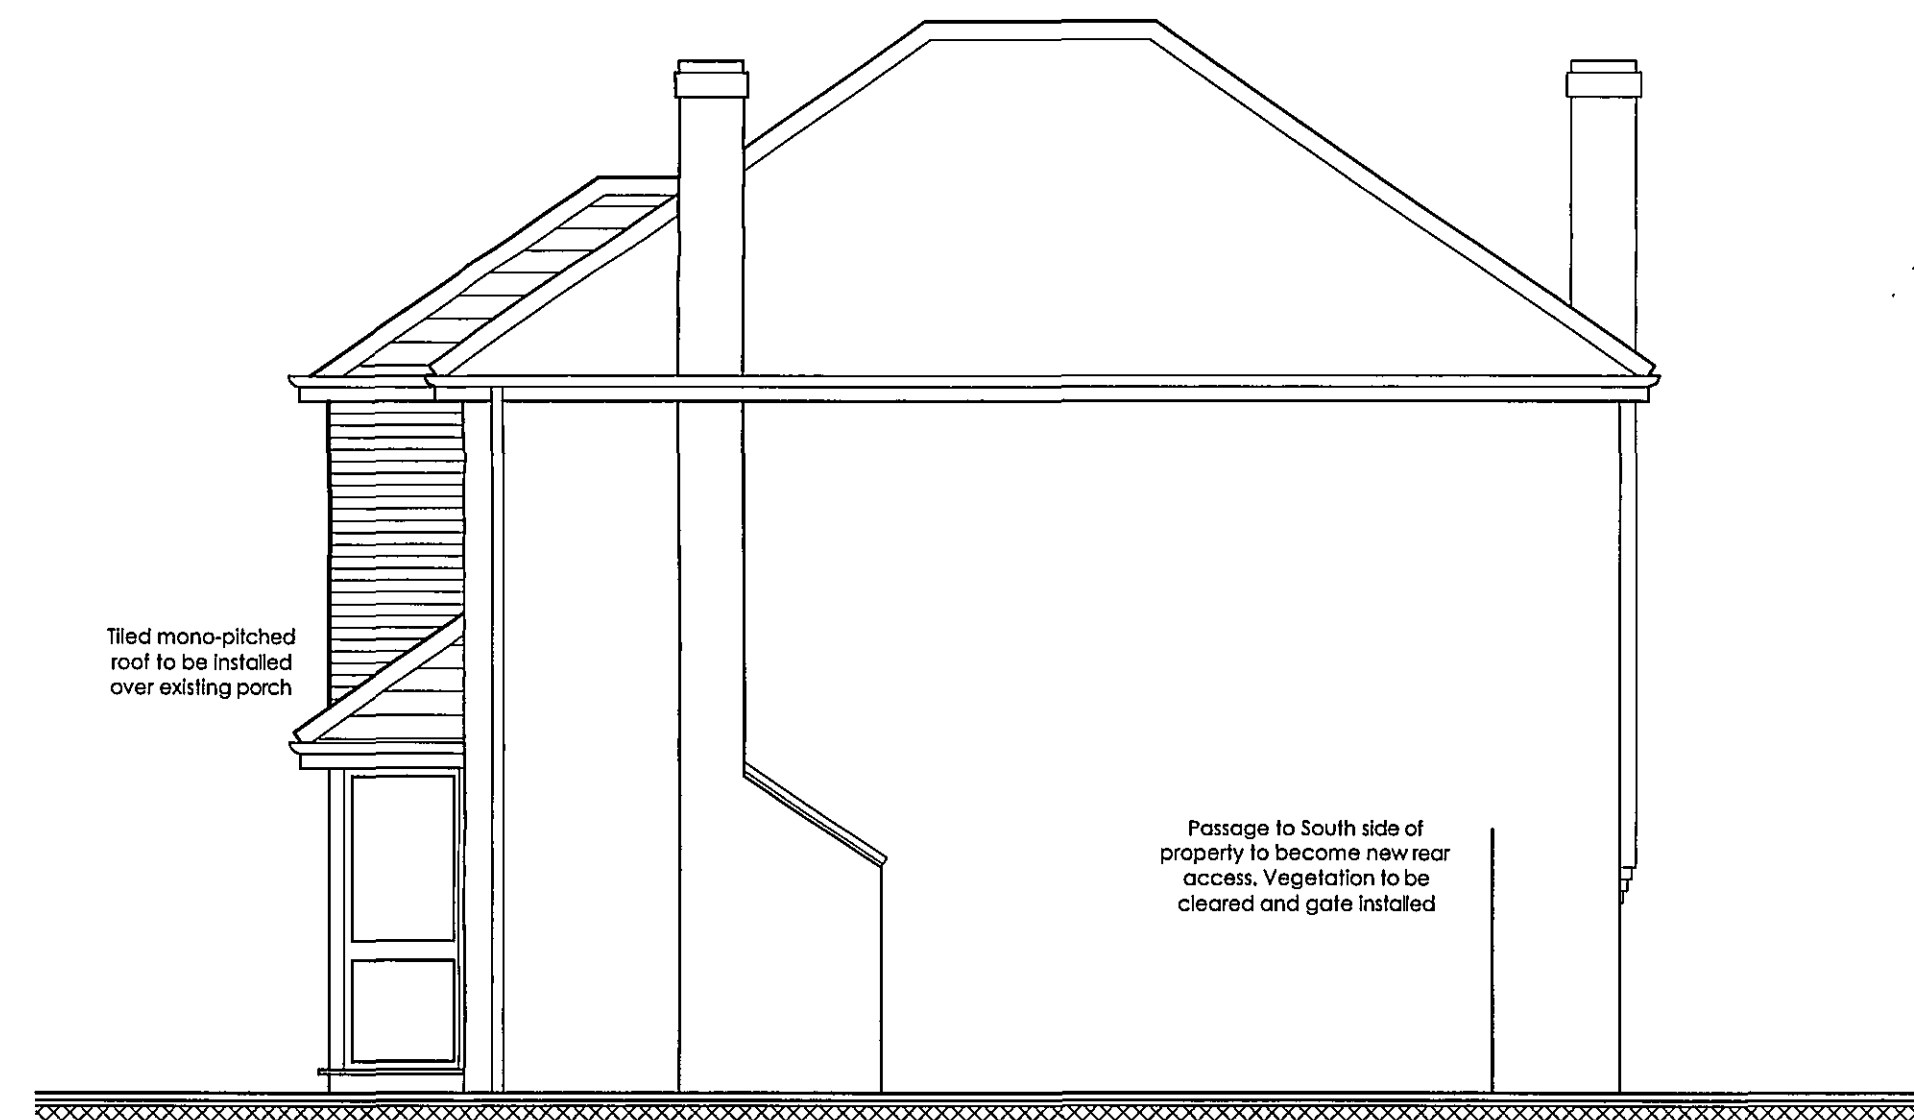

SOUTH ELEVATION
SCALE 1:50

AMENDED PLAN

Ref. A1

REVISIONS:

REV. A Proposed extension reduced to provide minimum 500mm to boundary in accordance with L.A. requirements

SHDC
Planning & Development

28 JAN 2009

Ref: 1295108

NAME: Mr. Spencer
PROJECT: PROPOSED EXTENSION & ALTERATIONS
35 Exeter Drive
Spalding
Lincolnshire
SCALE: 1:50
DATE: October '08'

DRAWING TITLE: Proposed Elevations
DRAWING NO: Sp-Pr-01
REVISION: A