



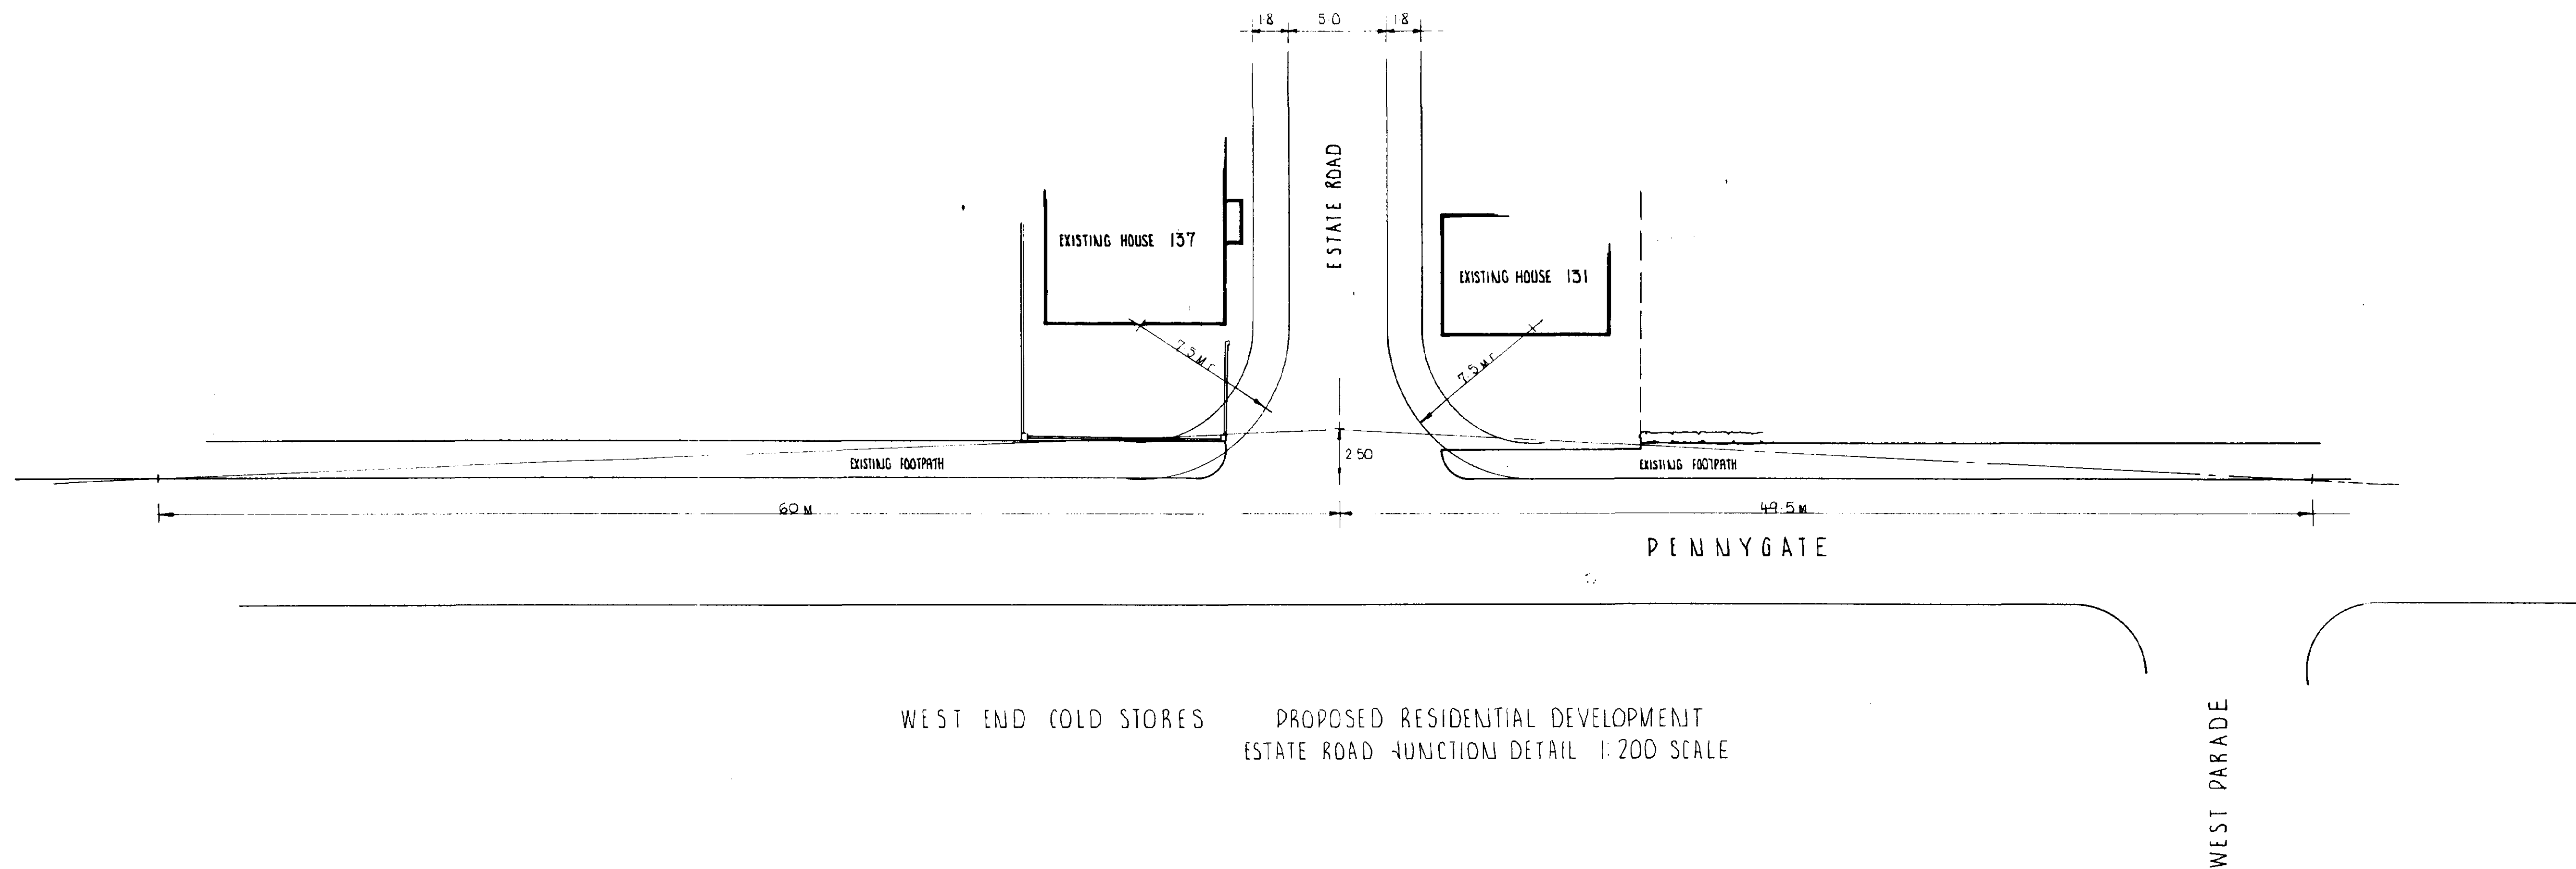


DETERMINED
PLAN

SOUTH HOLLAND DC
HOUSING & PLANNING
23 DEC 1999
1297/99

PODDINGTONS Architectural Design Consultants	
44 Double Street, Spalding, Lincs. PE11 2AA Tel. (01775) 761856 & 768296 Fax. (01775) 710218	
Project RESIDENTIAL DEVELOPEMENT OFF PENNYGATE, SPALDING.	
Client MR. TASKER.	
Scale 1:200	Drawing No. 2931 - 2
Date NOV. 1999	Rev. J. C.

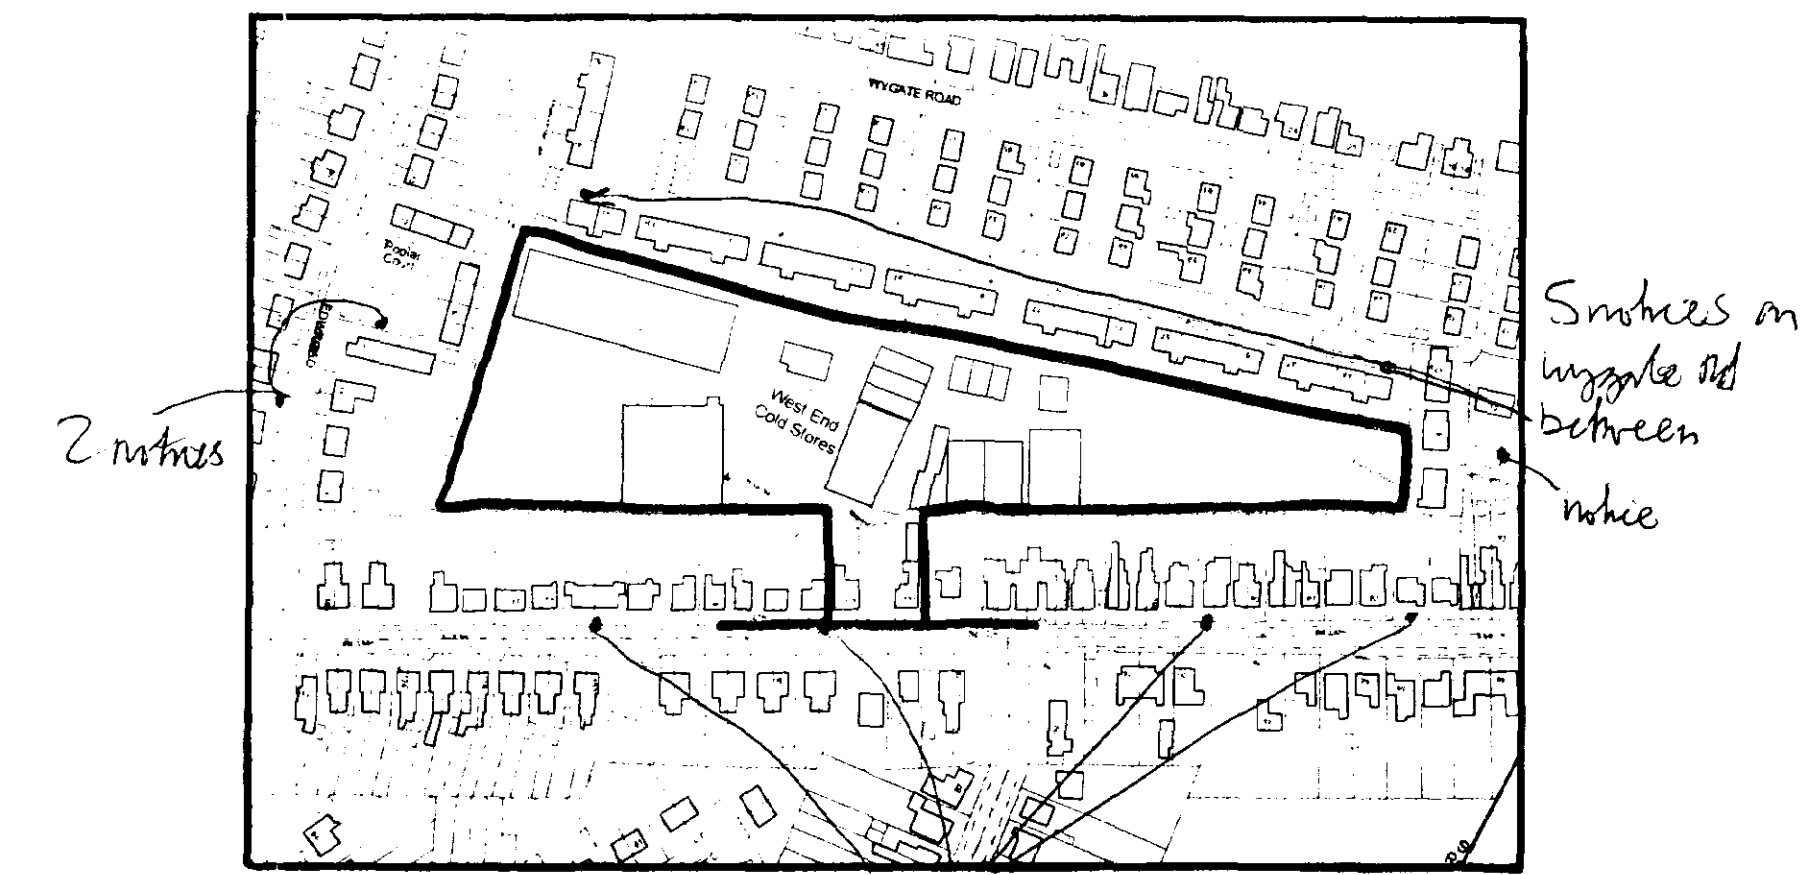

LOCATION PLAN 1:2500

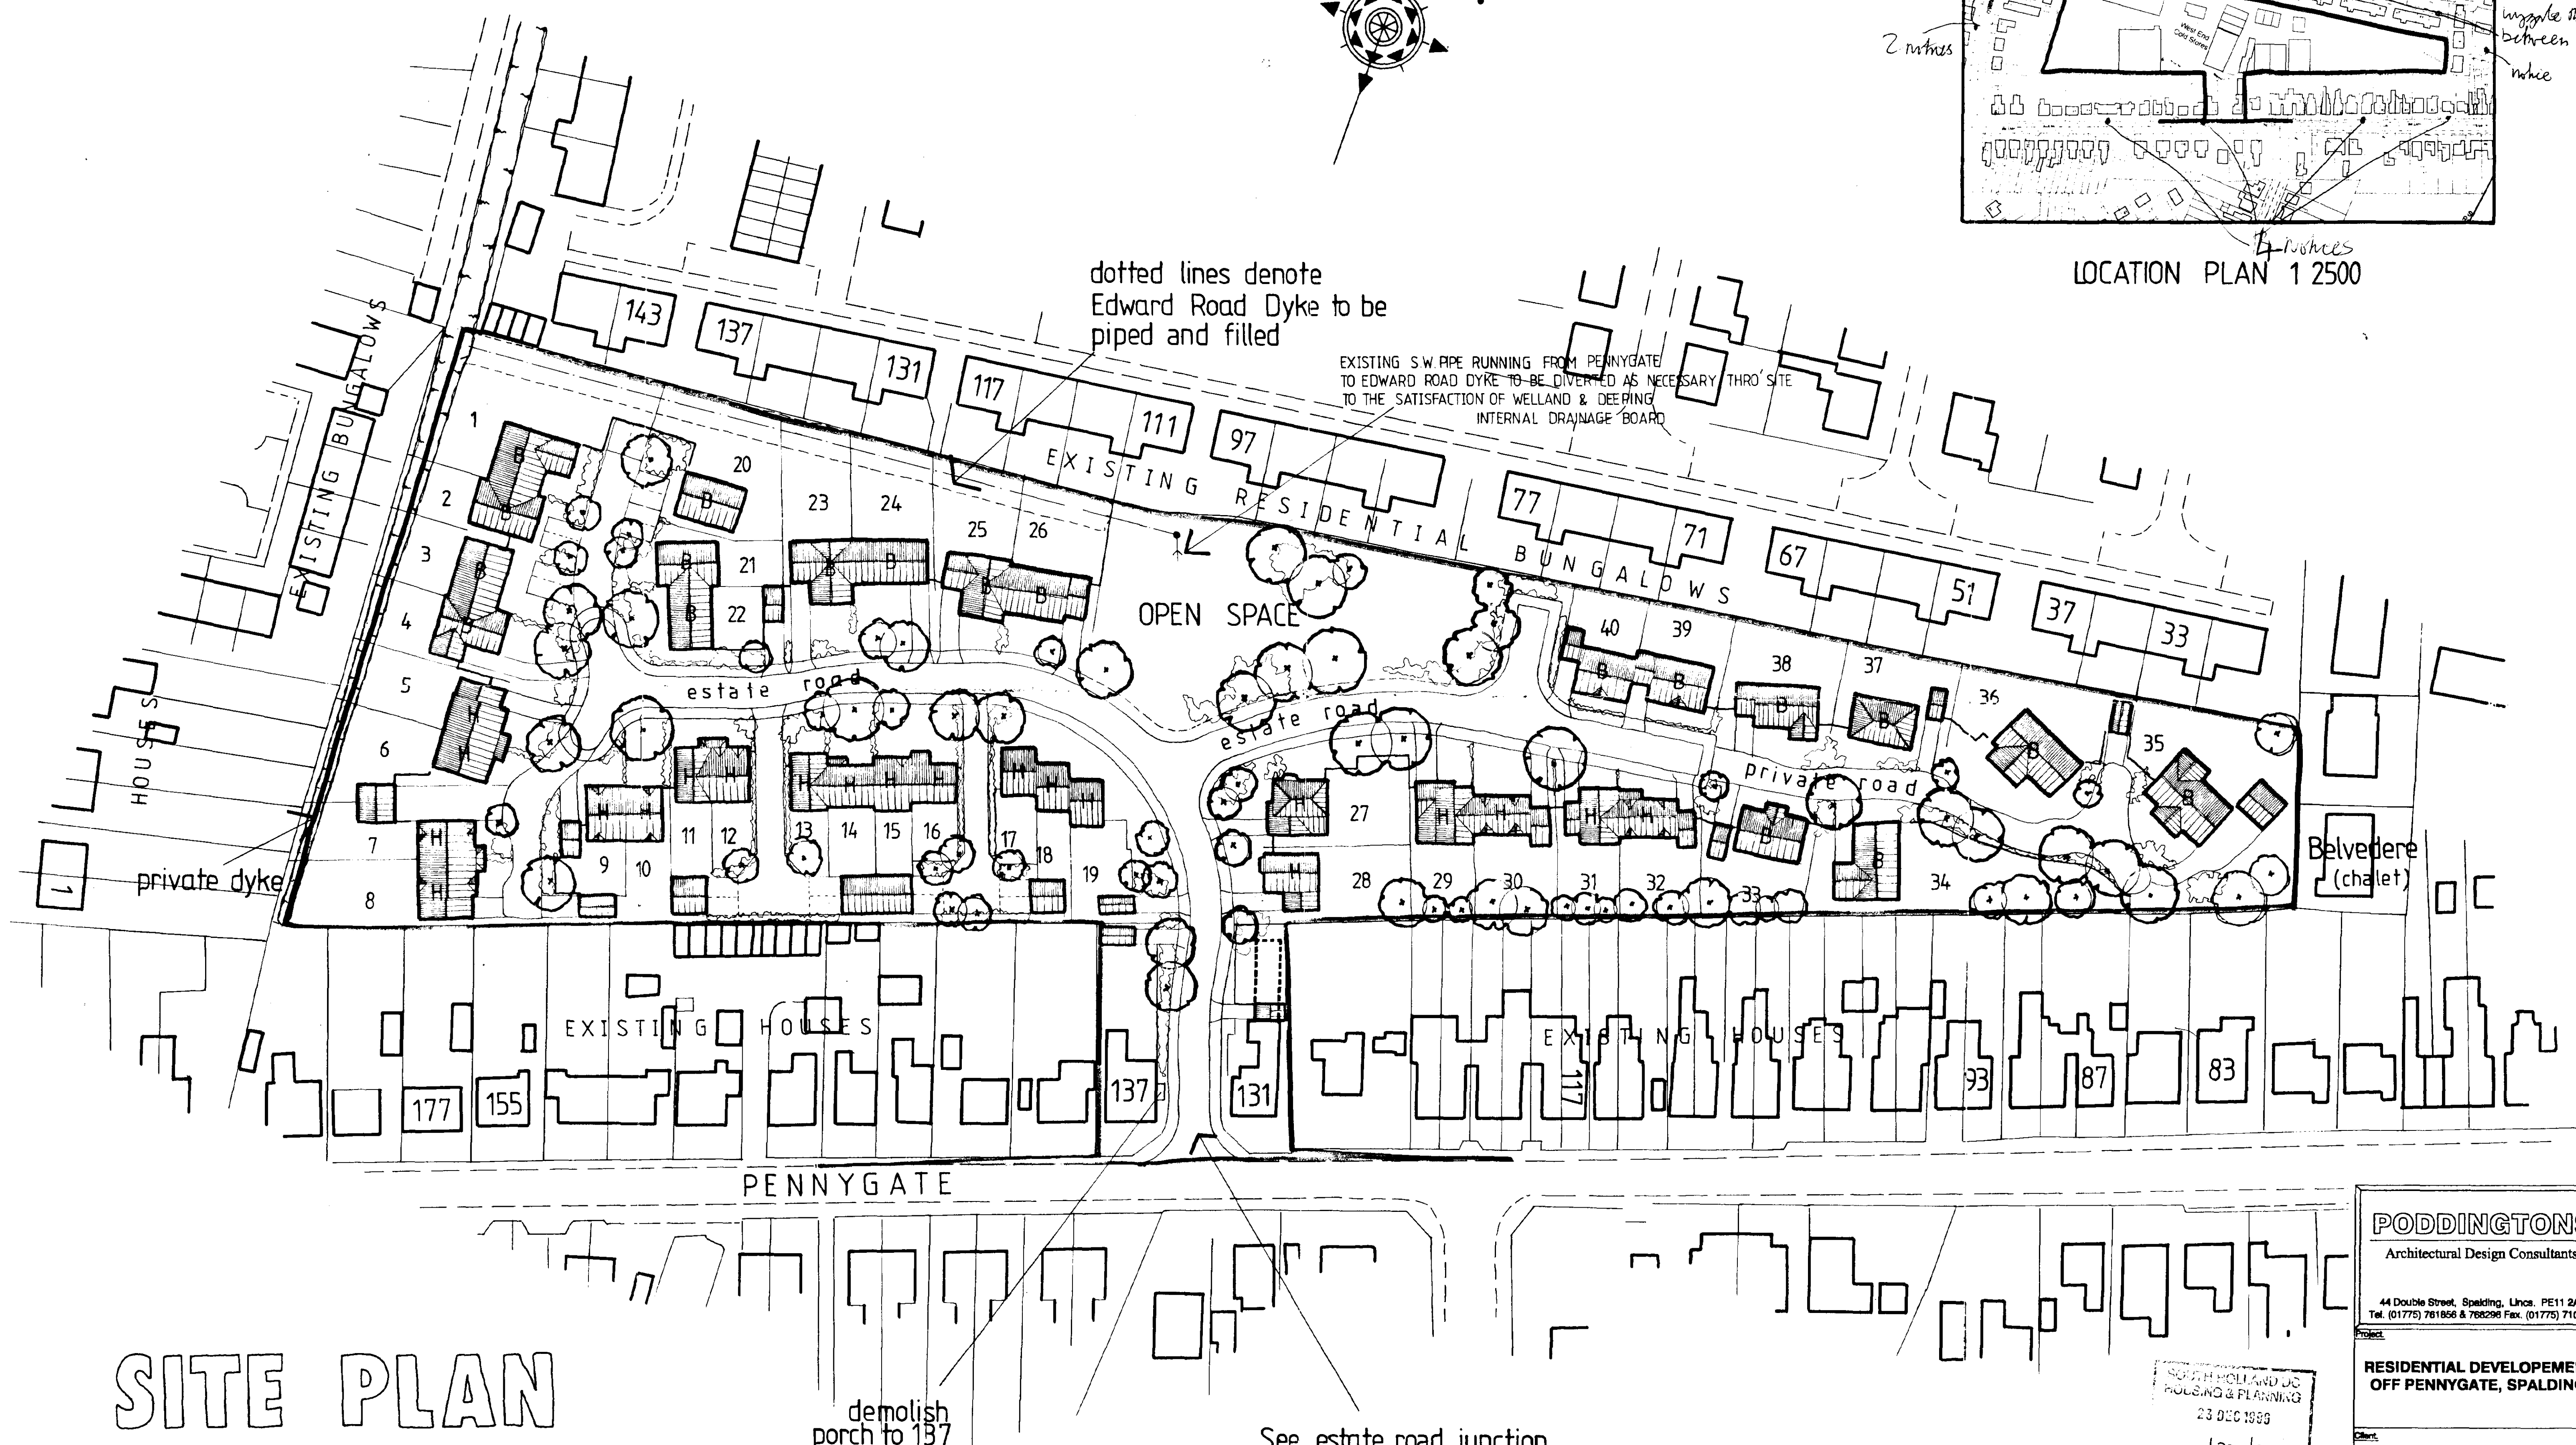

SITE PLAN

INDICATIVE ONLY
1:500

PODDINGTONS
Architectural Design Consultants
44 Double Street, Spalding, Lincs. PE11 2AA
Tel. (01775) 761856 & 768298 Fax. (01775) 710218

**RESIDENTIAL DEVELOPEMENT
OFF PENNYGATE, SPALDING.**

Client: **MR. TASKER.**

Scale: 1:500 Drawing No. 2931-1

Date: NOV. 1999 Drawn: J. C. Checked:

SOUTH HOLLAND DC
HOUSING & PLANNING
23 DEC 1999
12/11/99

DETERMINED
PLAN