


PETERBOROUGH SHOWCENTRE:
 Notcutts Garden Centre, Oundle Road,
 Orton Waterville, Peterborough, PE2 5UU
 Tel: (01733) 230444 Fax: (01733) 232399


Proposed conservatory for:

Name: MR & MRS HULL
 Address: 4 CAMPBELL CLOSE
 SPALDING
 Lincs
 Postcode: PE11 2UH
 Home tel:
 Work Tel:
 Drawn by: MR
 Date: 4-12-97 Quote ref: MR0312A
 Page: Scale:


HEAD OFFICE:
 Wendover Road, Rackheath Industrial
 Estate, Rackheath, Norwich, NR13 6LH
 Tel: (01603) 720079 Fax: (01603) 721668

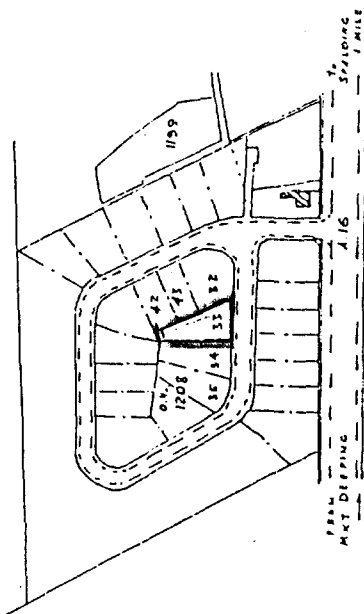


LOCATION PLAN
1:2500

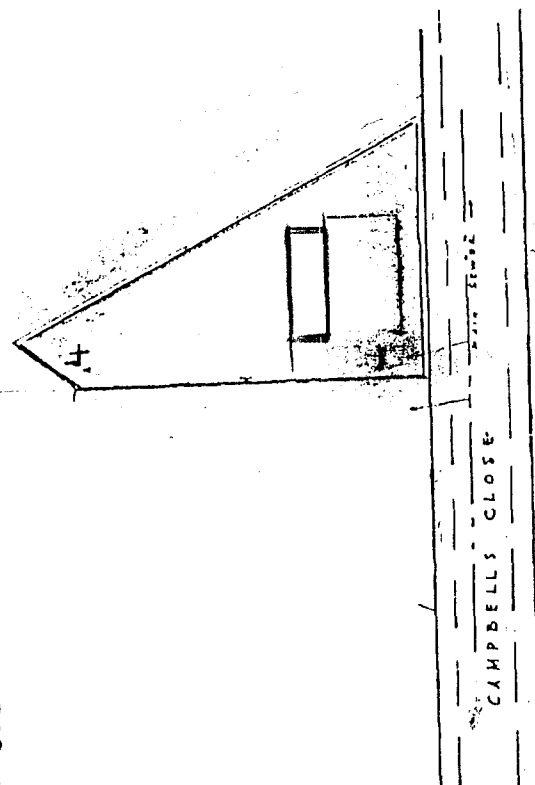


SITE PLAN 1:500

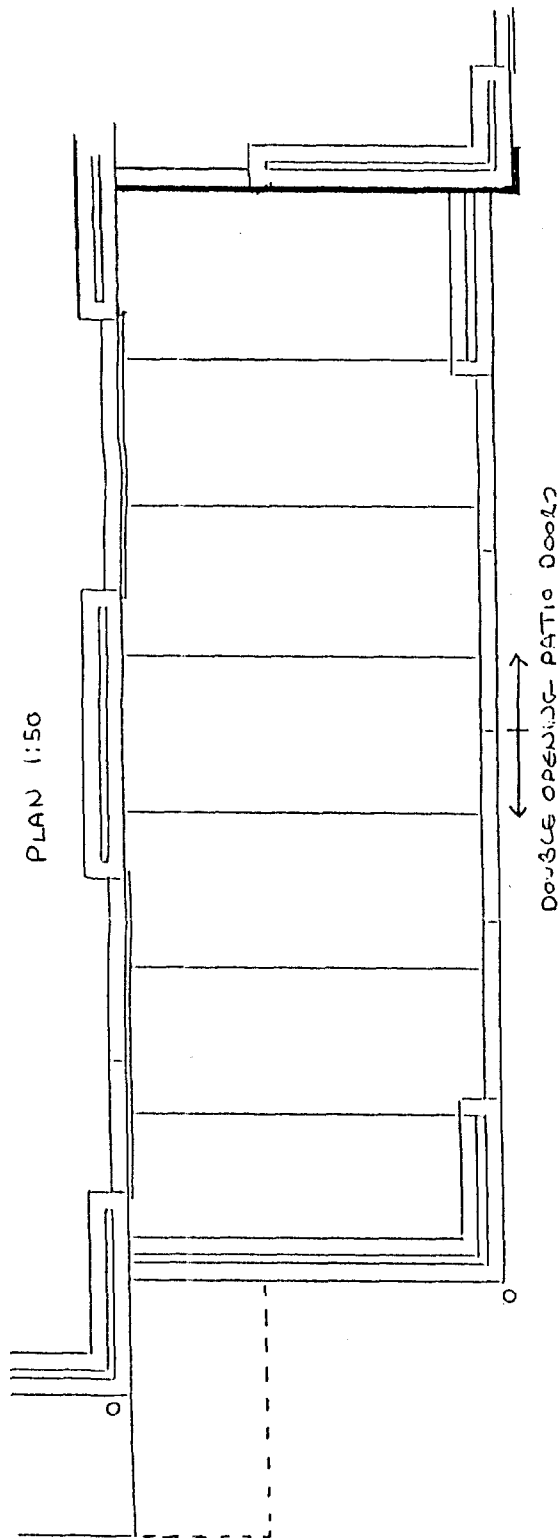


PLAN 1:50

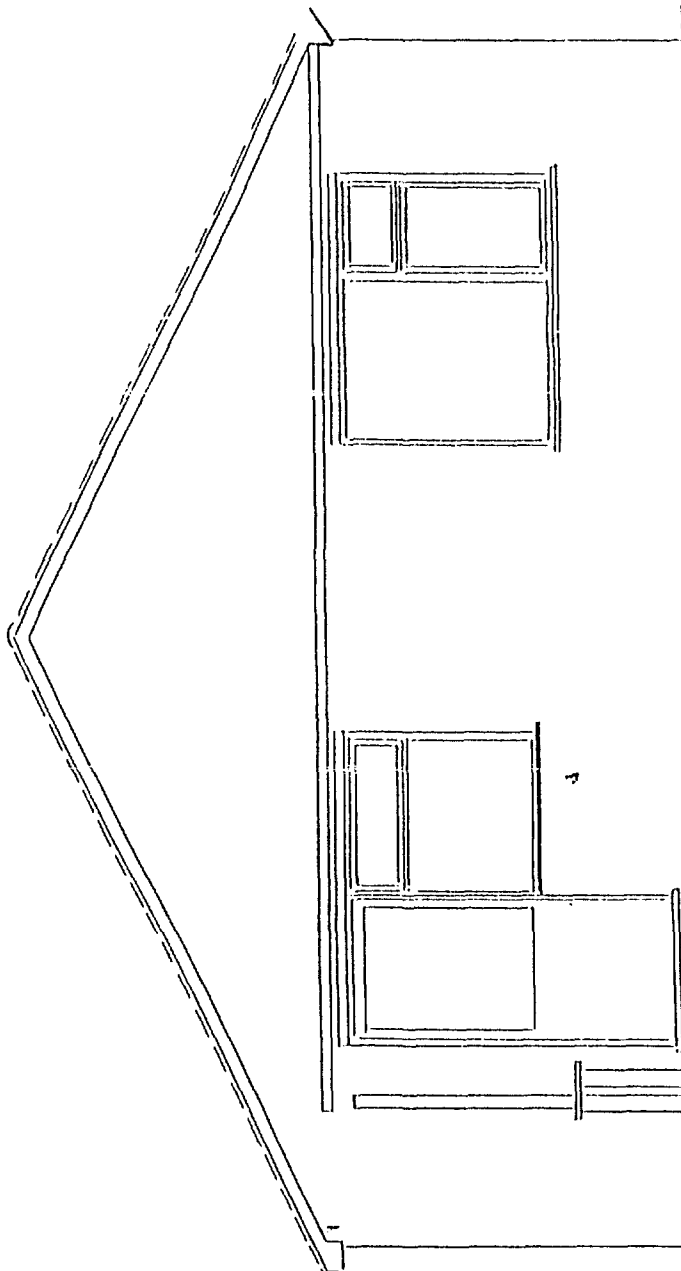

CROSS-SECTION OF EXISTING ELEVATION
OVERLAIN

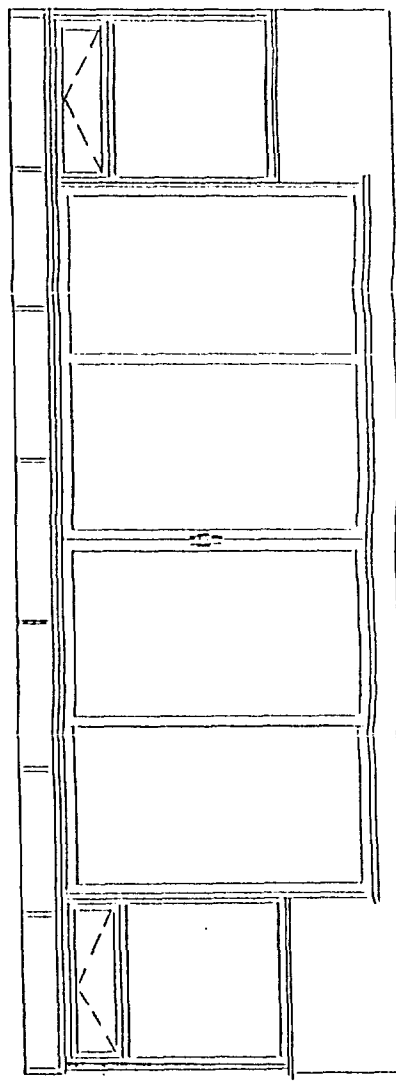

FRONT ELEVATION
1:50

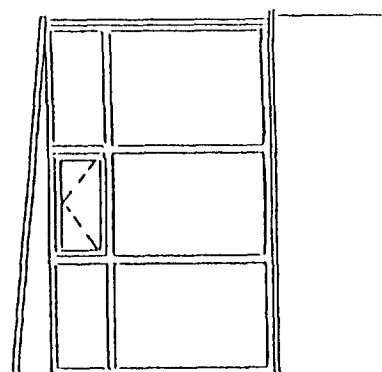

SIDE ELEVATION
1:50

- * 1no. Double opening sliding patio door.
- * 3no. small top opening sashes
- * Triple pin polycarbonate roof glazing
- * Clear double glazed windows
- * White PVC-U structural members
- * Best match to existing blower
- * 600mm high cavity dwarf wall.

17 12 1997

Ref: 1304/97

**DETERMINED
PLAN**