



This drawing is copyright and may not be altered, traced, copied, photographed or used for any purpose other than that for which it is issued without consent of Broadgate Homes Ltd.

All dimensions to be checked on site - do not scale from drawing, any discrepancies please report to drawing office as soon as possible.


Existing Boundary Treatment (Scale 1:50)

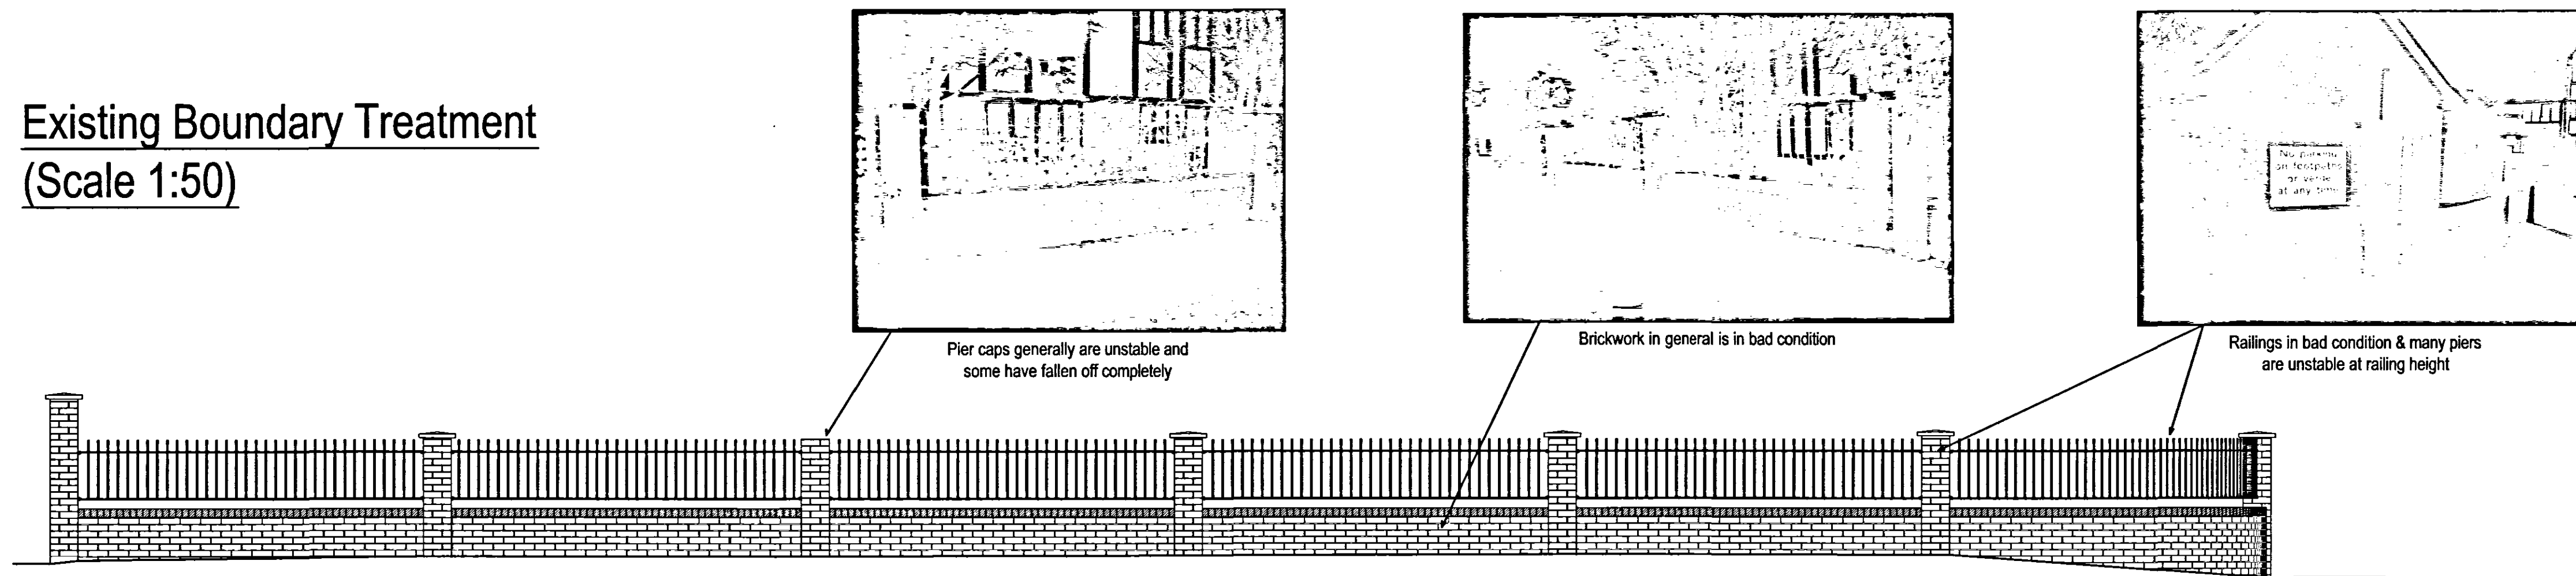

↑
A
HORSESHOE ROAD

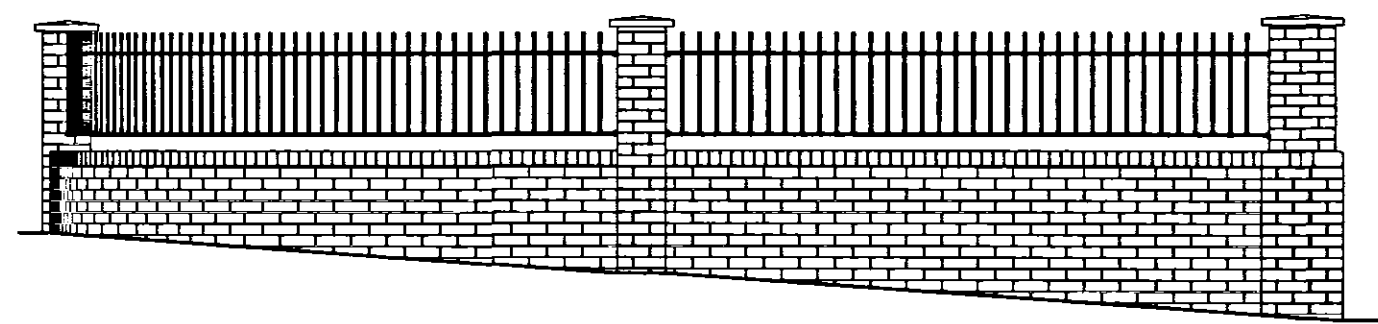


↑
B
DELFT COURT

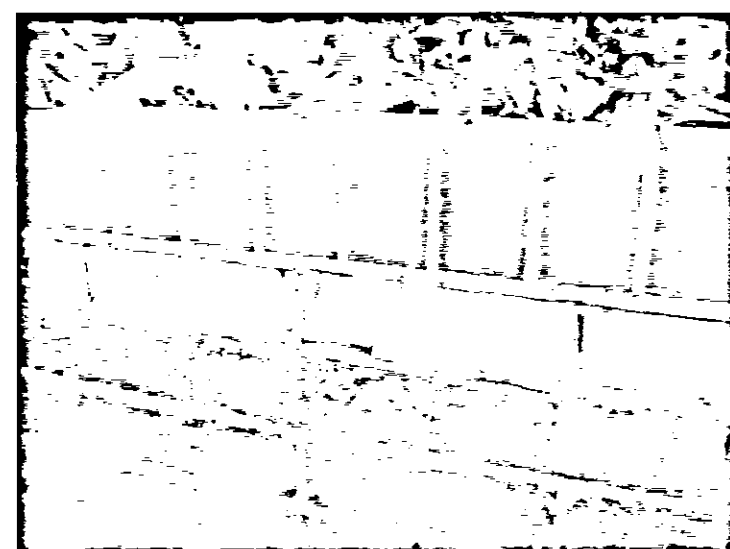


Facing of brickwork has blown off in many places along the boundary wall


Proposed Boundary Treatment (Scale 1:50)

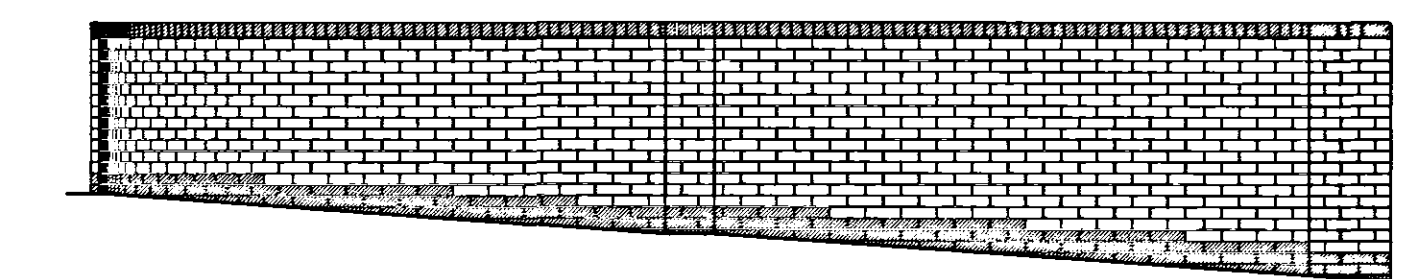



↑
B
DELFT COURT

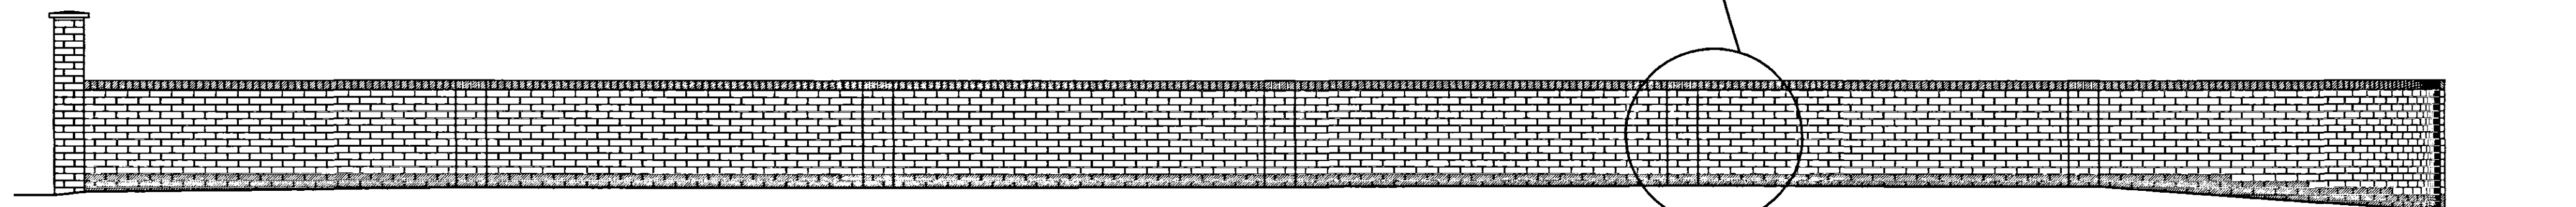

↑
A
HORSESHOE ROAD

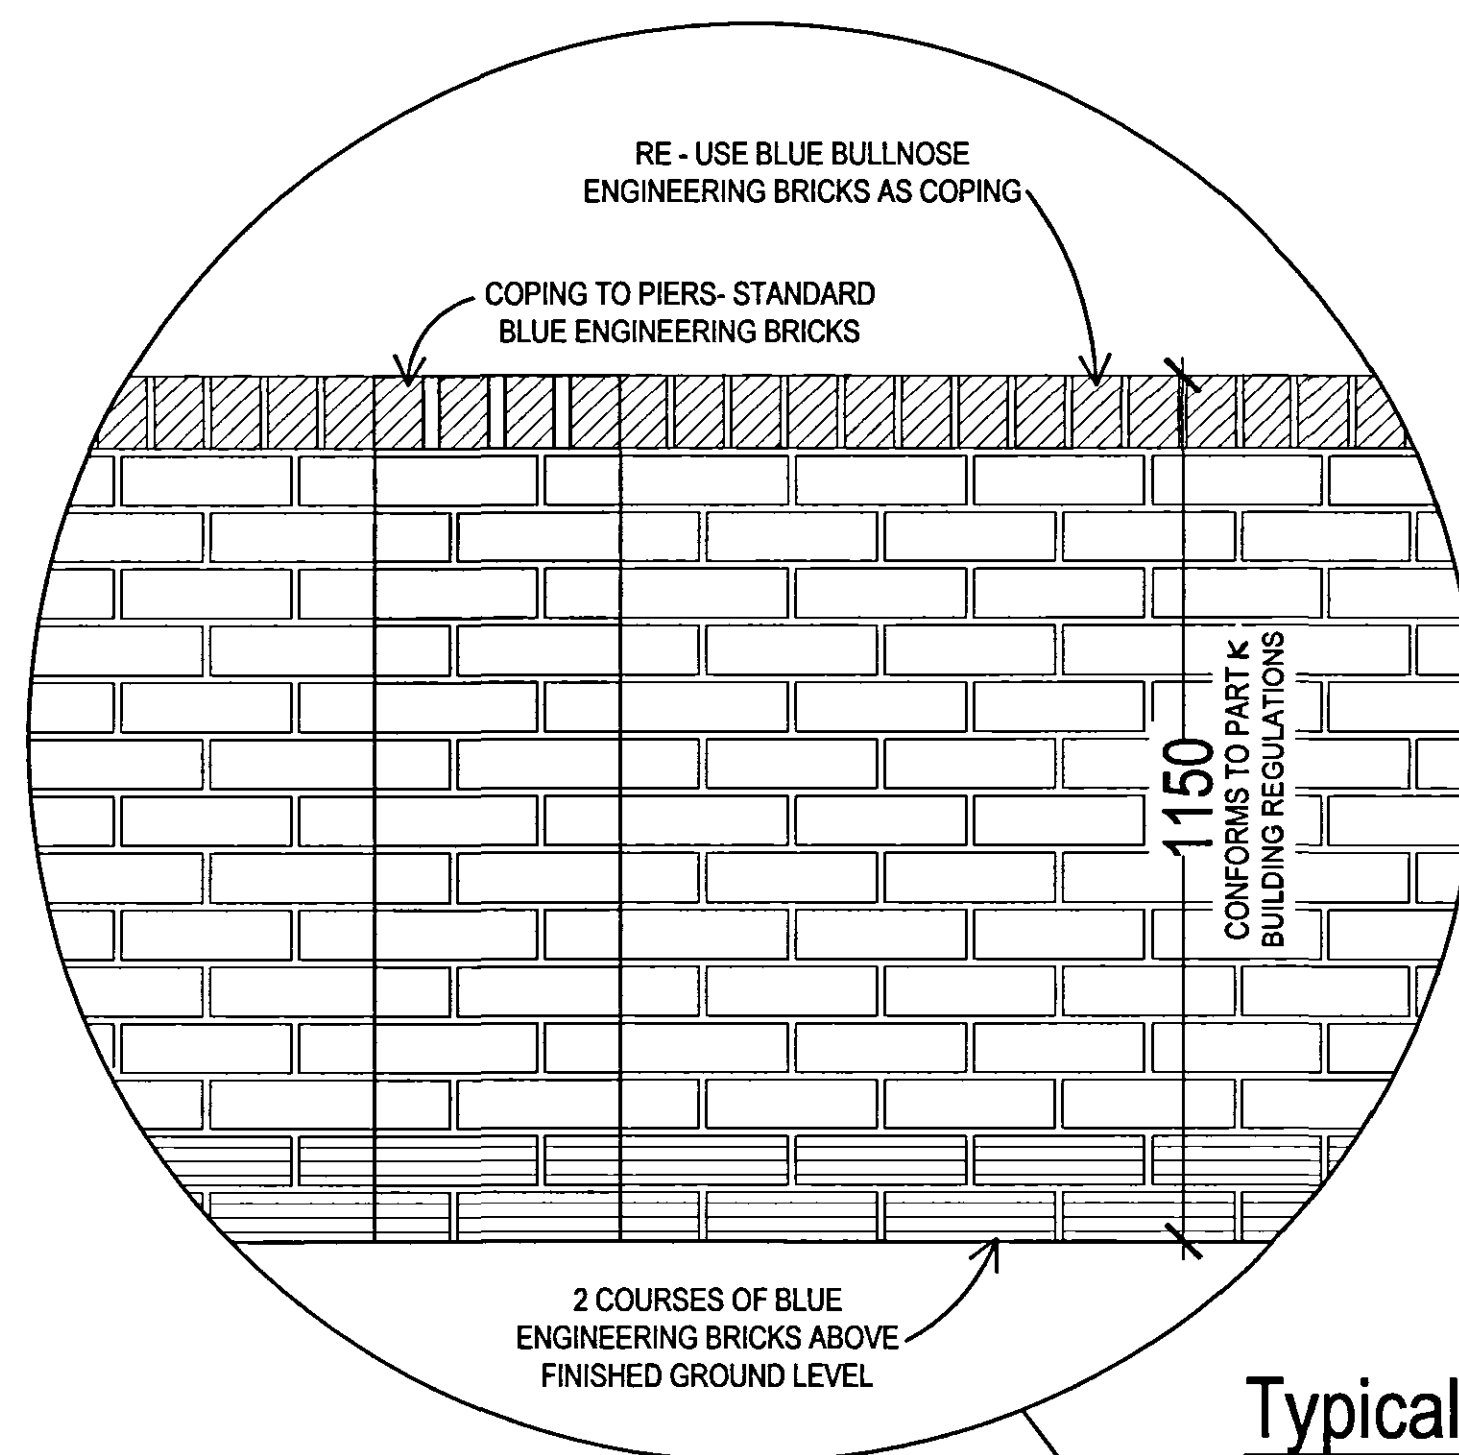

Typical Detailing (Scale 1:10)

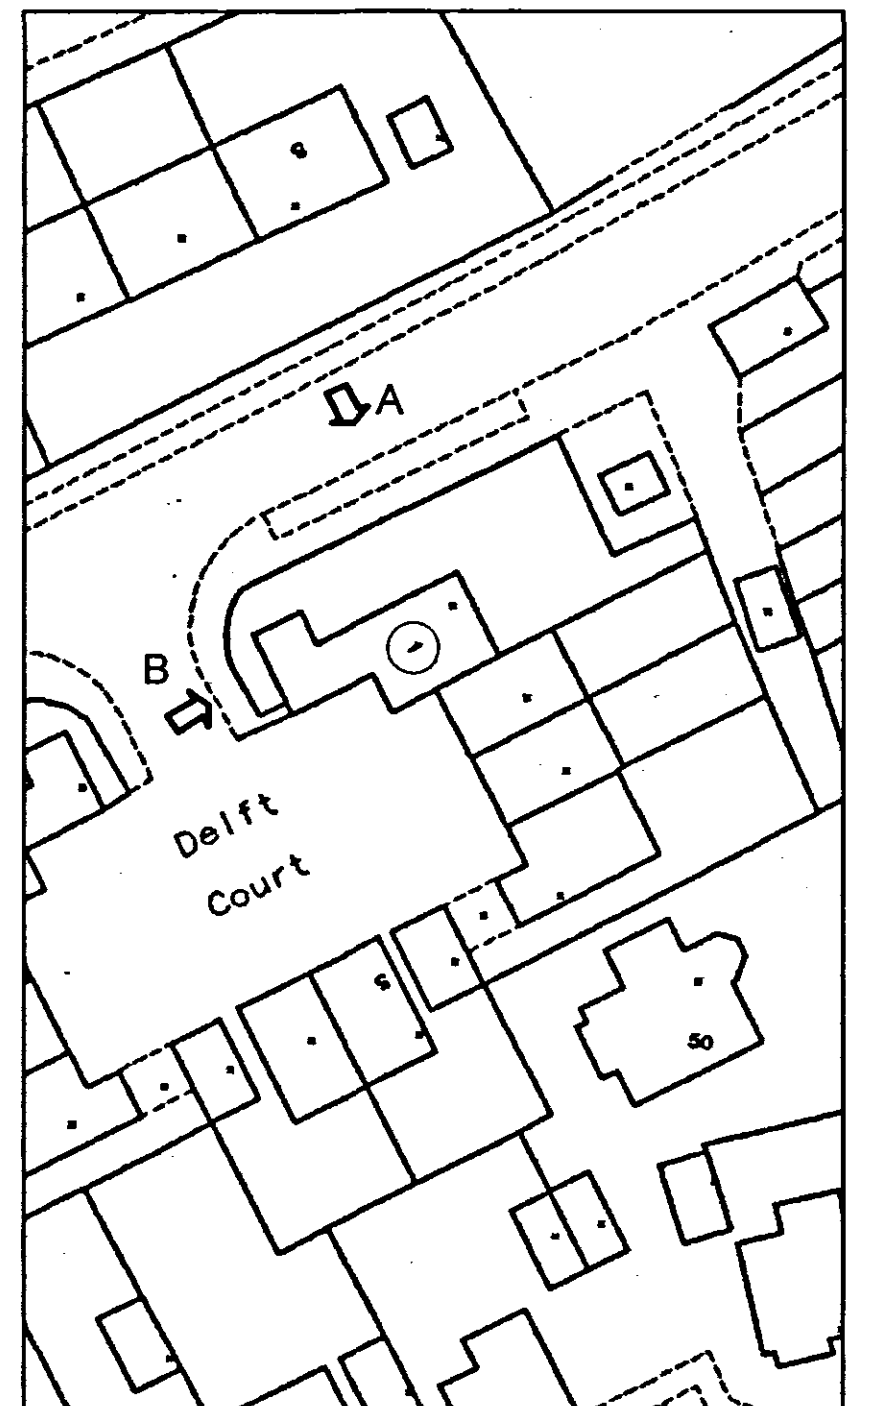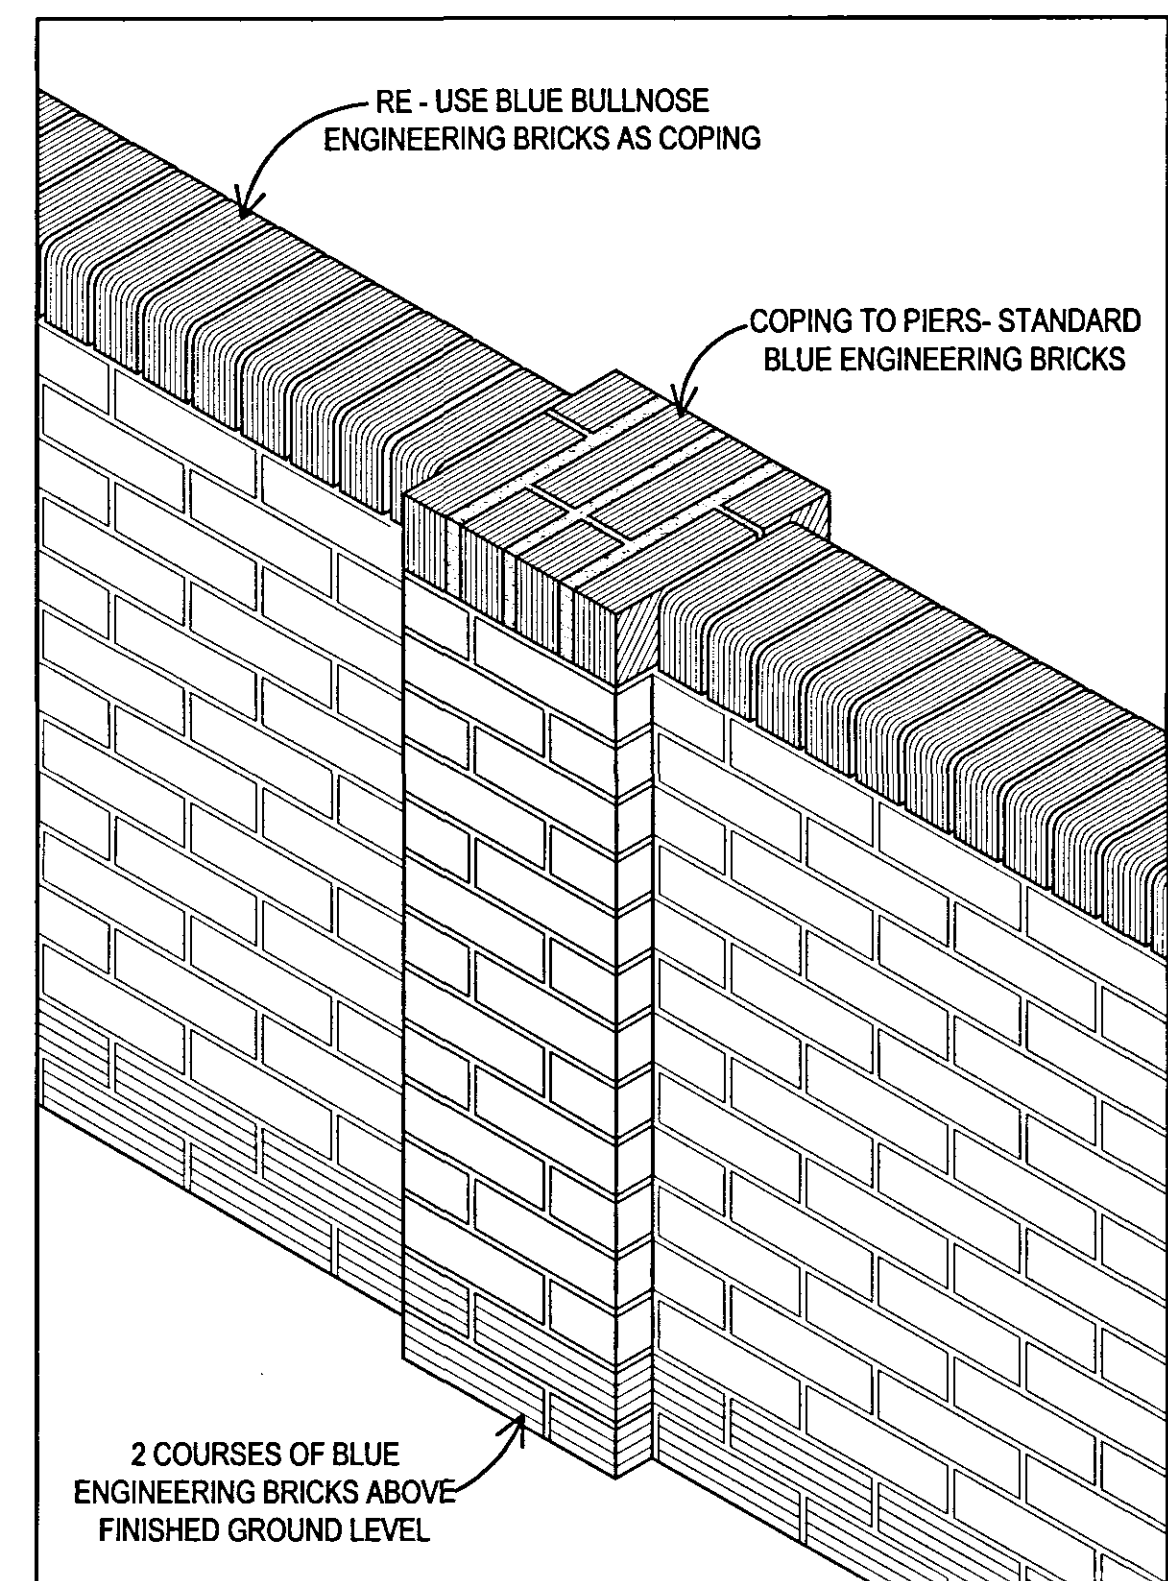

Site Plan (Scale 1:500)

SHCC
Planning & Development
27 SEP 2007
Ref: 1307/07



Broadgate Homes Limited
Broadgate House, Weston Hills,
Spalding, Lincolnshire, PE12 6DB.
Telephone: 01406 380532 Fax: 01406 380014

SUPERSEDED

PROJECT TITLE

WALL TO BOUNDARY OF:
1 DELFT COURT
OFF HORSESHOE ROAD
SPALDING

DRAWING

- EXISTING ELEVATIONS
- PROPOSED ELEVATION
- SITE PLAN

REV	DESCRIPTION	DATE	BY

SCALE	DRAWN
1:50 1:10 1:500	LB

DATE	DRAWING No.
March 2007	0707/1D.C./01