



This drawing is copyright and may not be altered, traced, copied, photographed or used for any purpose other than that for which it is issued without consent of Broadgate Homes Ltd.

All dimensions to be checked on site - do not scale from drawing. any discrepancies please report to drawing office as soon as possible.


**Existing Boundary Treatment**  
(Scale 1:50)

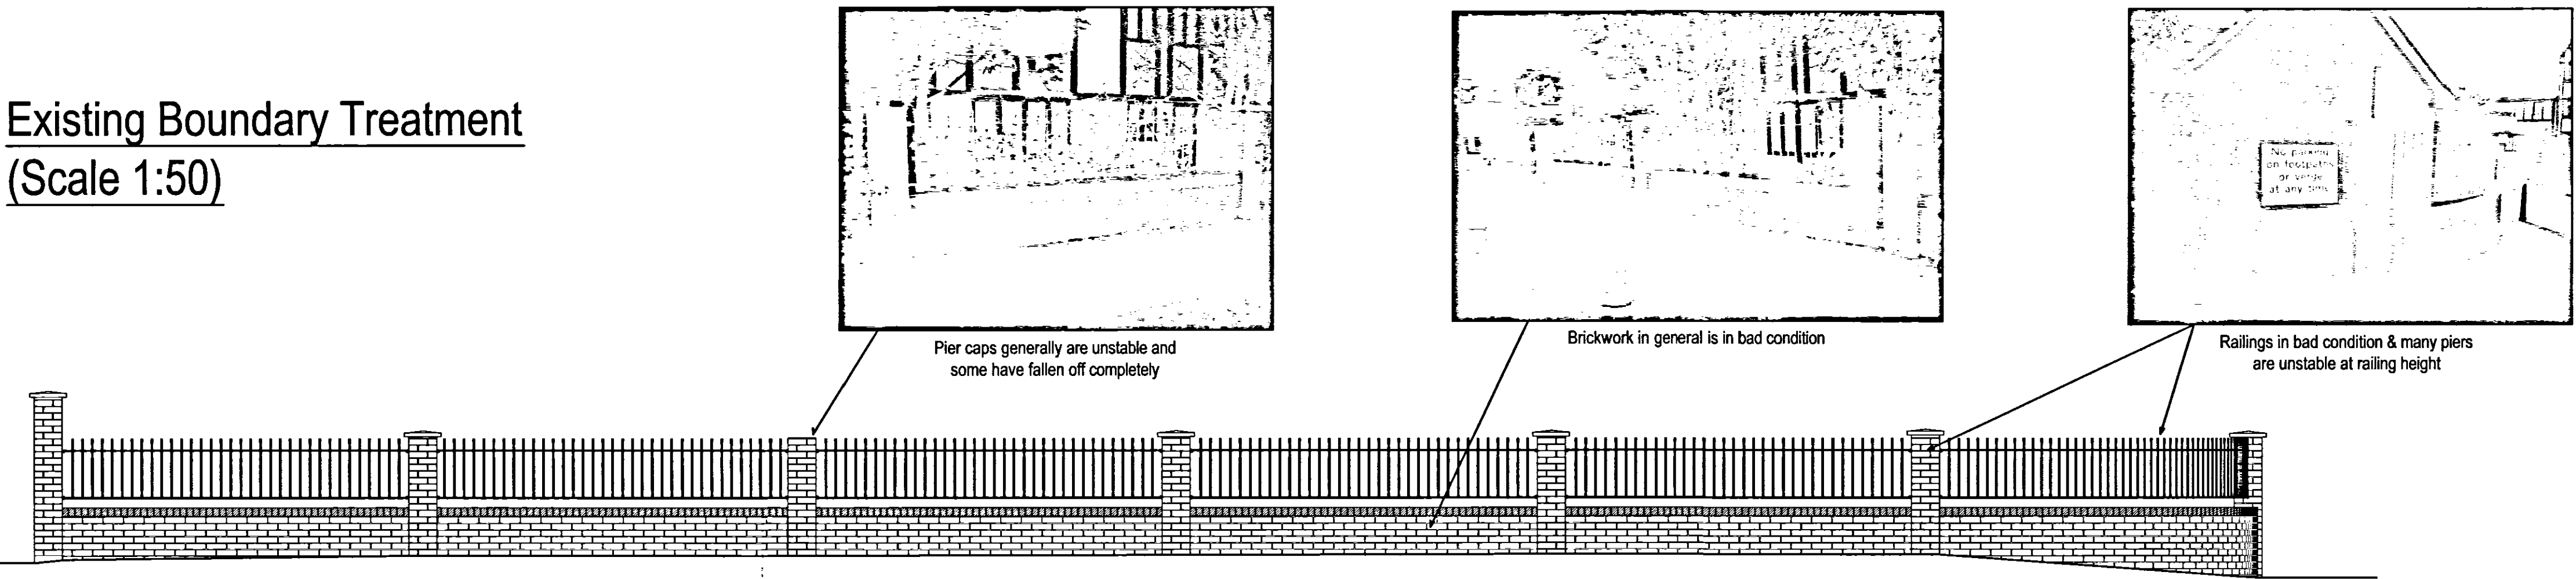

↑  
A  
HORSESHOE ROAD

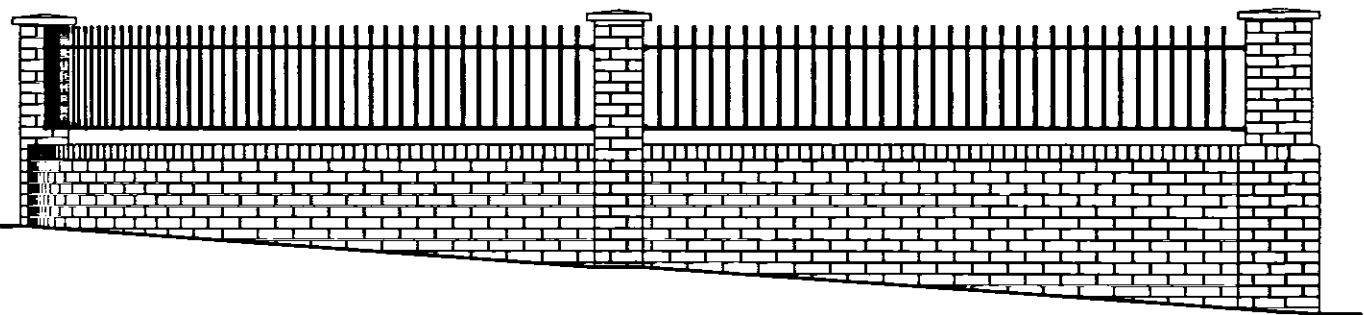


↑  
B  
DELFT COURT

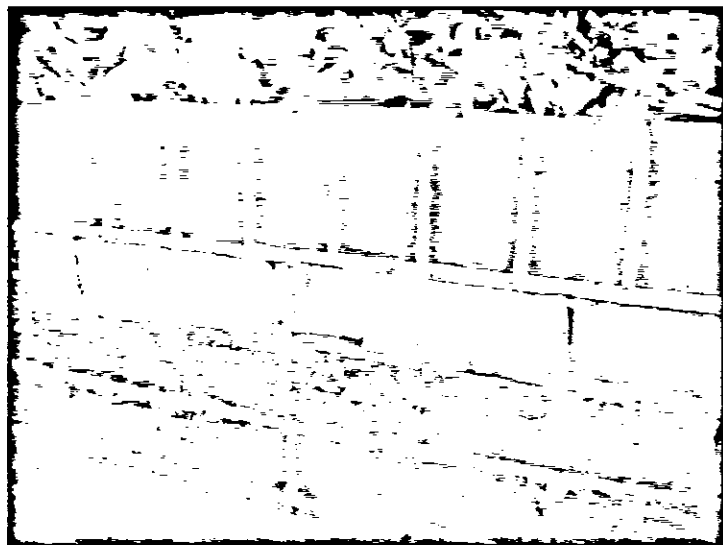


Facing of brickwork has blown off in many places along the boundary wall


**Proposed Boundary Treatment**  
(Scale 1:50)

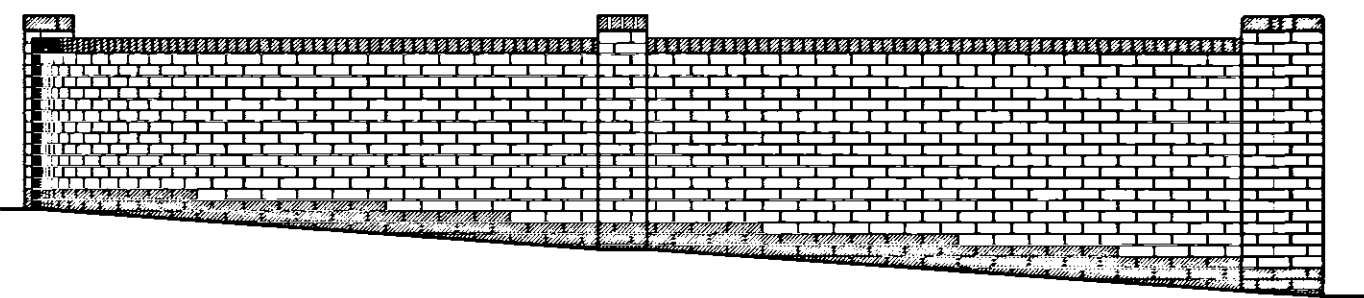



↑  
B  
DELFT COURT

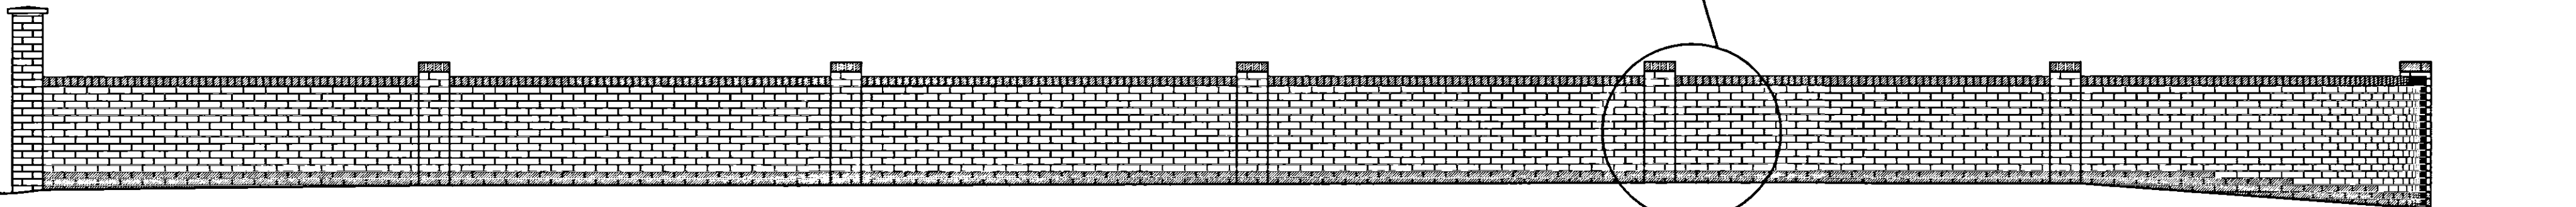



↑  
A  
HORSESHOE ROAD

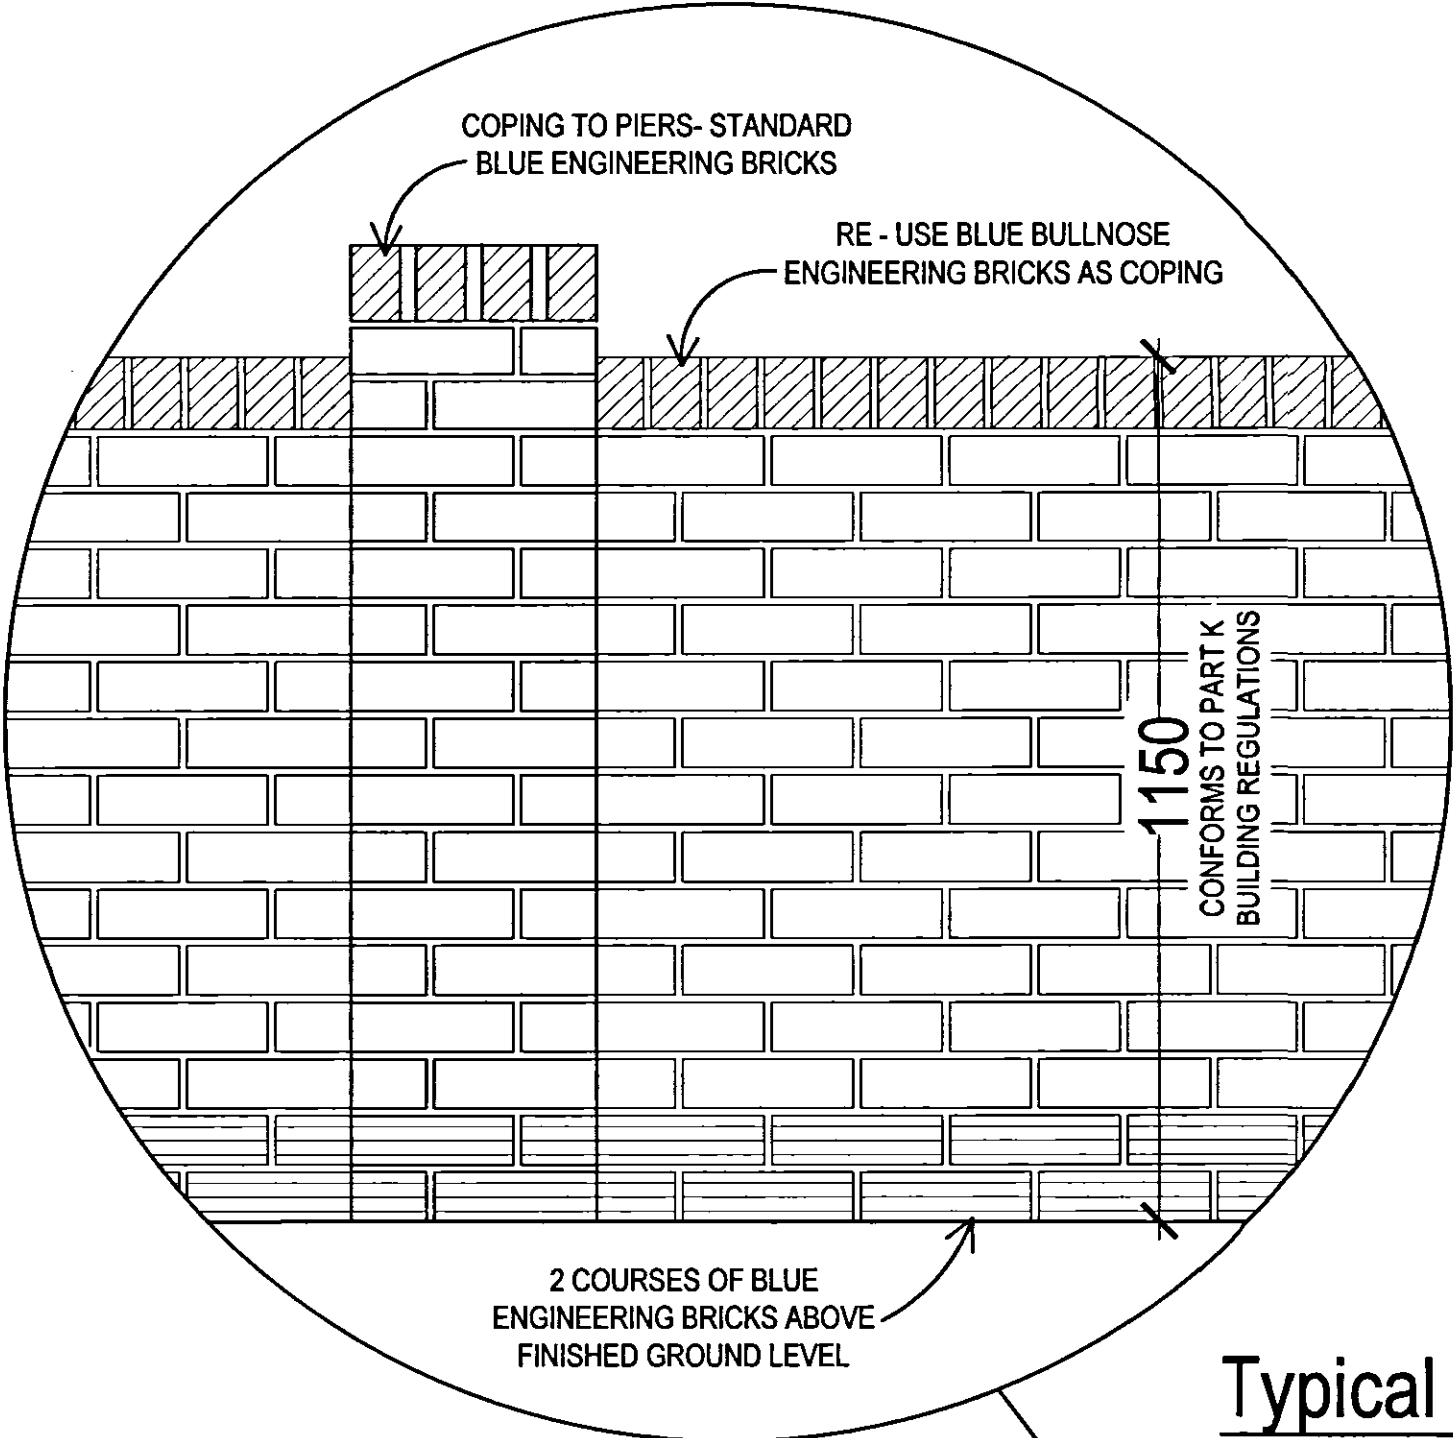

**Typical Detailing (Scale 1:10)**

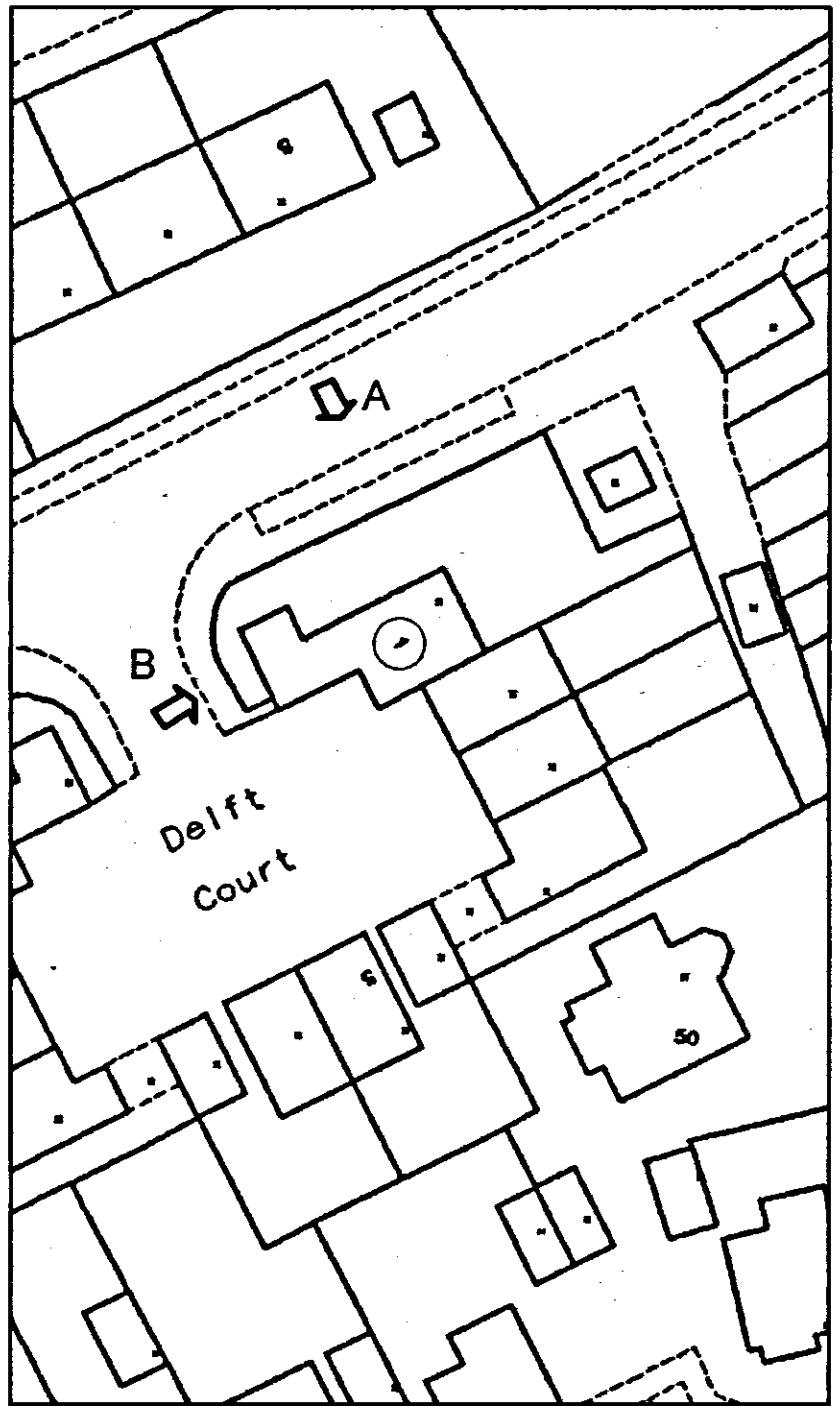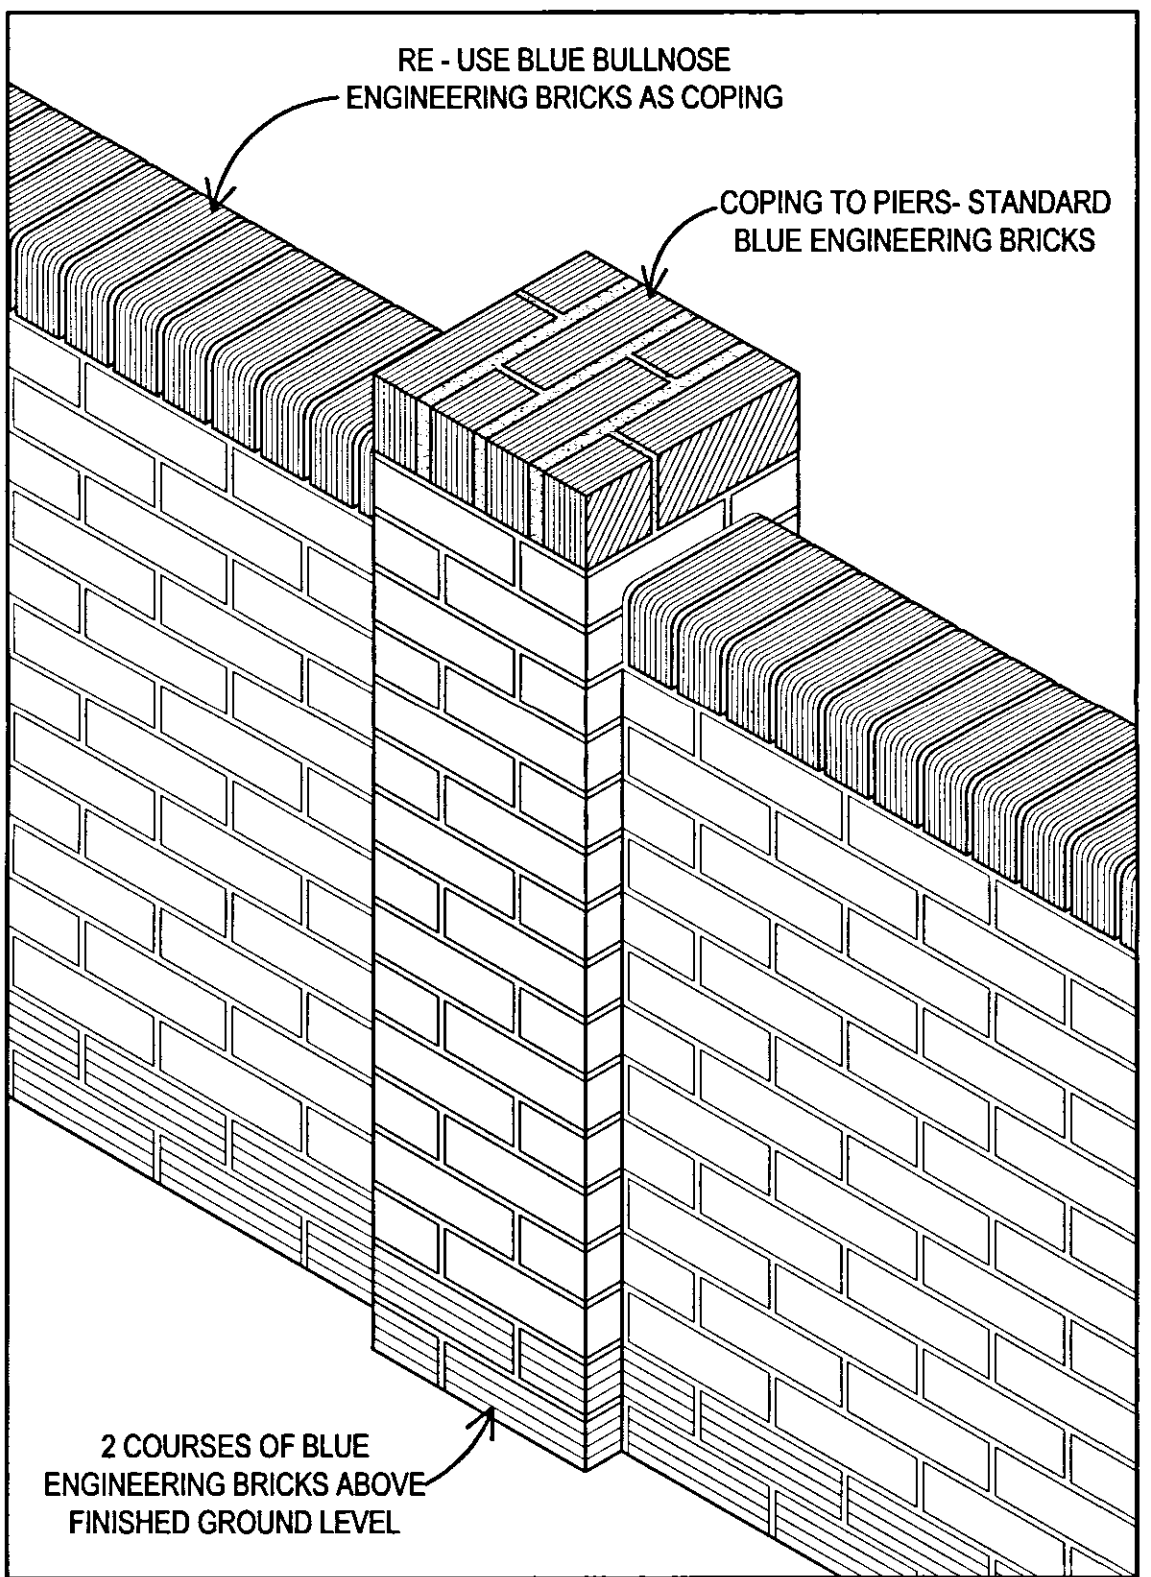

**Site Plan**  
(Scale 1:500)

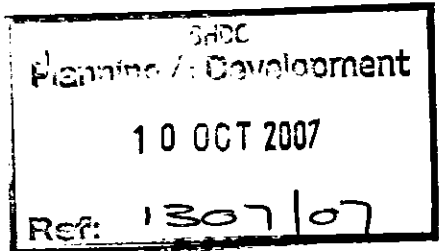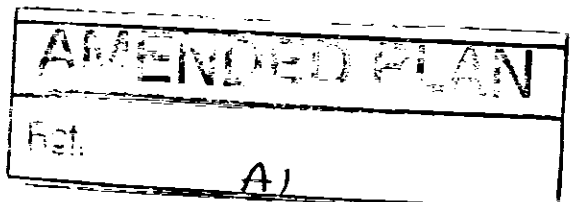

**Broadgate Homes Limited**  
Broadgate House, Weston Hills,  
Spalding, Lincolnshire. PE12 6DB.  
Telephone: 01406 380532 Fax: 01406 380014



PROJECT TITLE

WALL TO BOUNDARY OF:  
1 DELFT COURT  
OFF HORSESHOE ROAD  
SPALDING

DRAWING

- EXISTING ELEVATIONS
- PROPOSED ELEVATION
- SITE PLAN

| REV | DESCRIPTION               | DATE     | BY |
|-----|---------------------------|----------|----|
| A   | PIERS RAISED BY 2 COURSES | 08.10.07 | LB |

| SCALE           | DRAWN |
|-----------------|-------|
| 1:50 1:10 1:500 | LB    |

| DATE       | DRAWING No.   |
|------------|---------------|
| March 2007 | 0707/1D.C./01 |