



This drawing is copyright and may not be altered, traced, copied, photographed or used for any purpose other than that for which it is issued without consent of Broadgate Homes Ltd.

All dimensions to be checked on site — do not scale from drawing, any discrepancies please report to drawing office as soon as possible.


Existing Boundary Treatment (Scale 1:50)

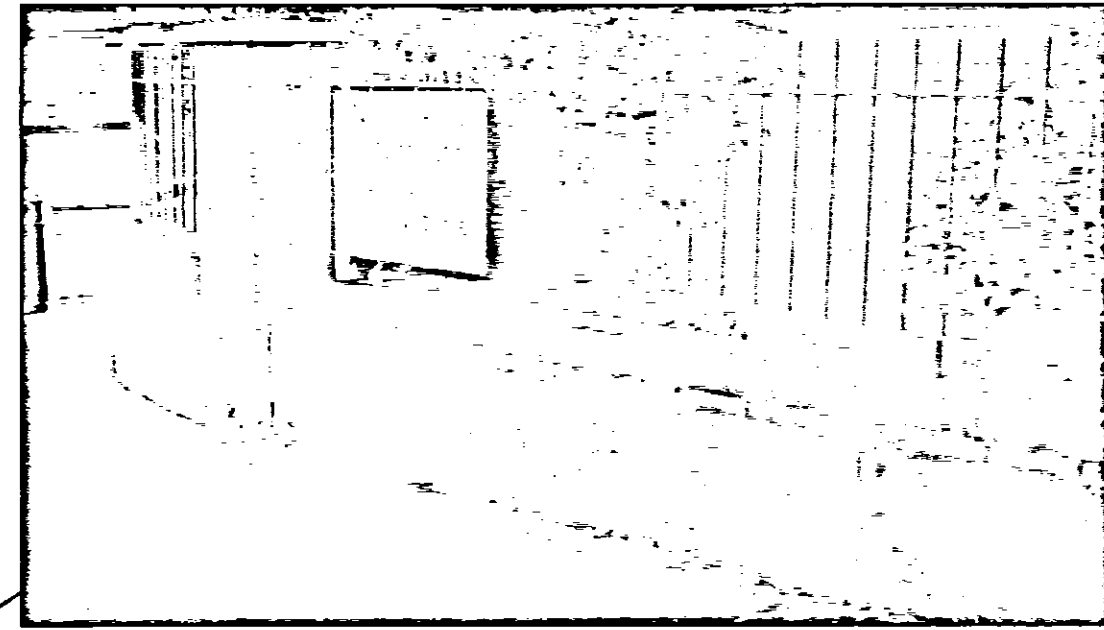


Boundary wall is bad condition. Also pier caps & piers are generally unstable.

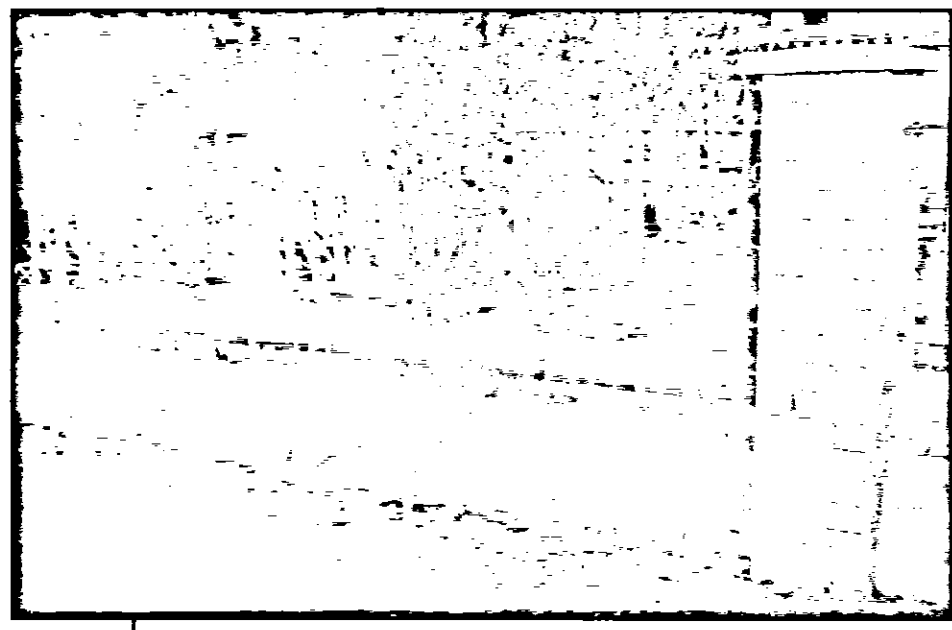


Brickwork in general is in bad condition

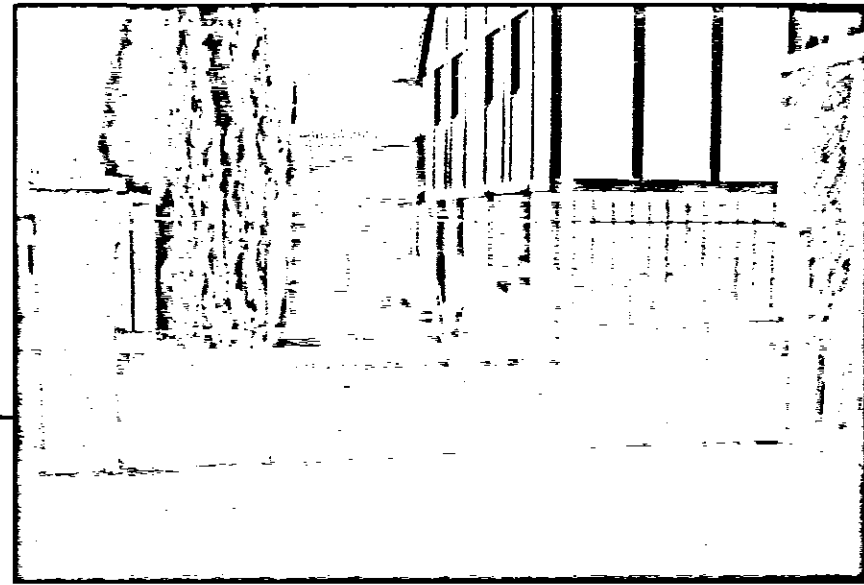


Railings in bad condition & many piers along the wall are unstable at railing height

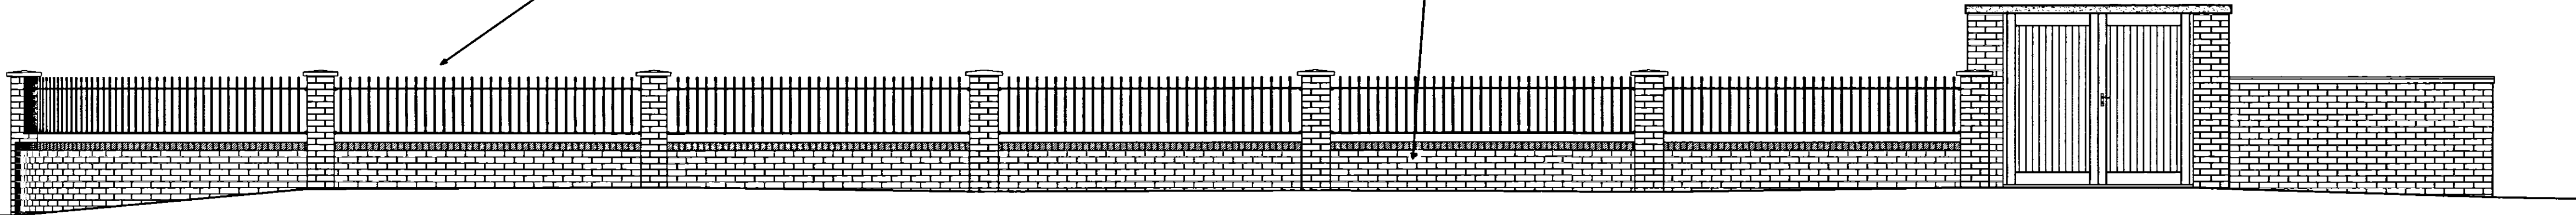


HORSESHOE ROAD

 

H

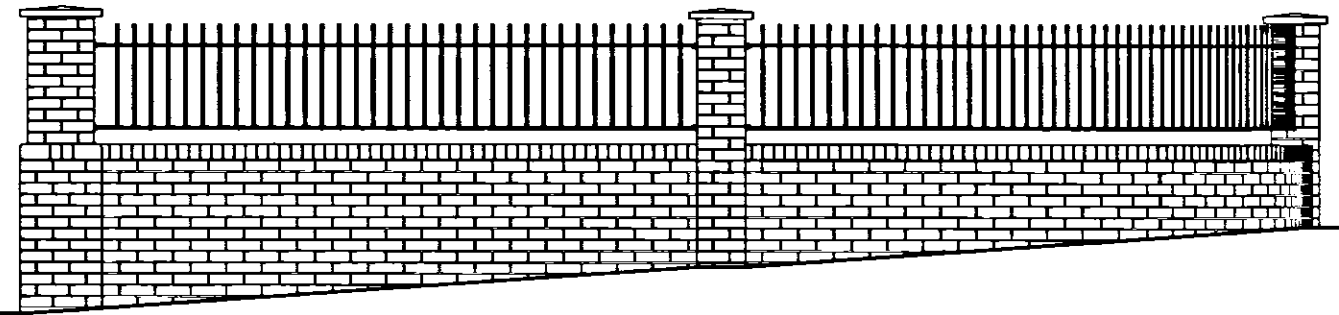

HAGUE COURT

 


F




Facing of brickwork has blown off in many places along the boundary wall


Proposed Boundary Treatment (Scale 1:50)

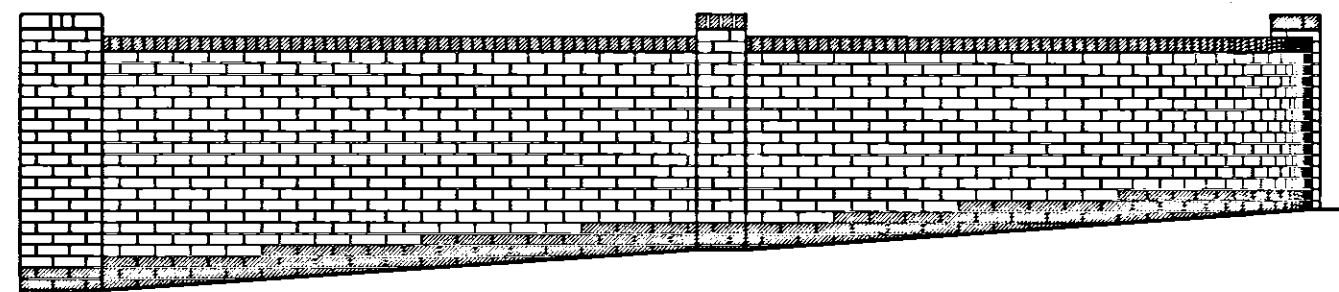


HAGUE COURT

 


F

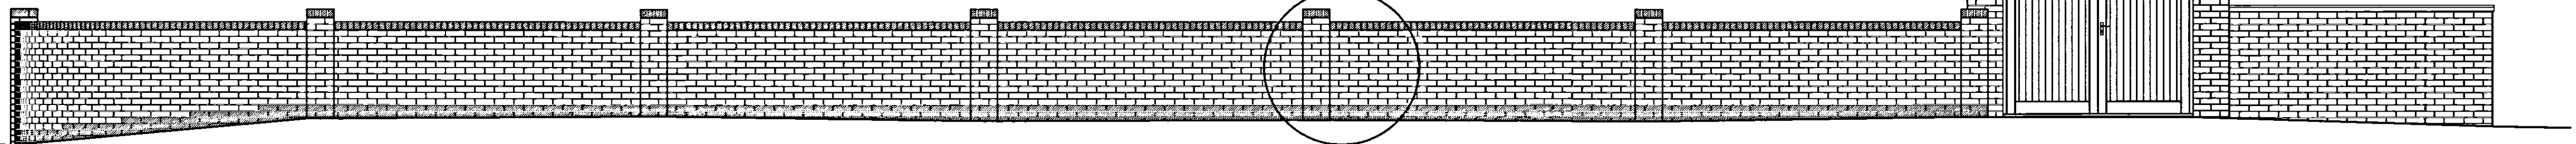


HORSESHOE ROAD

 

H

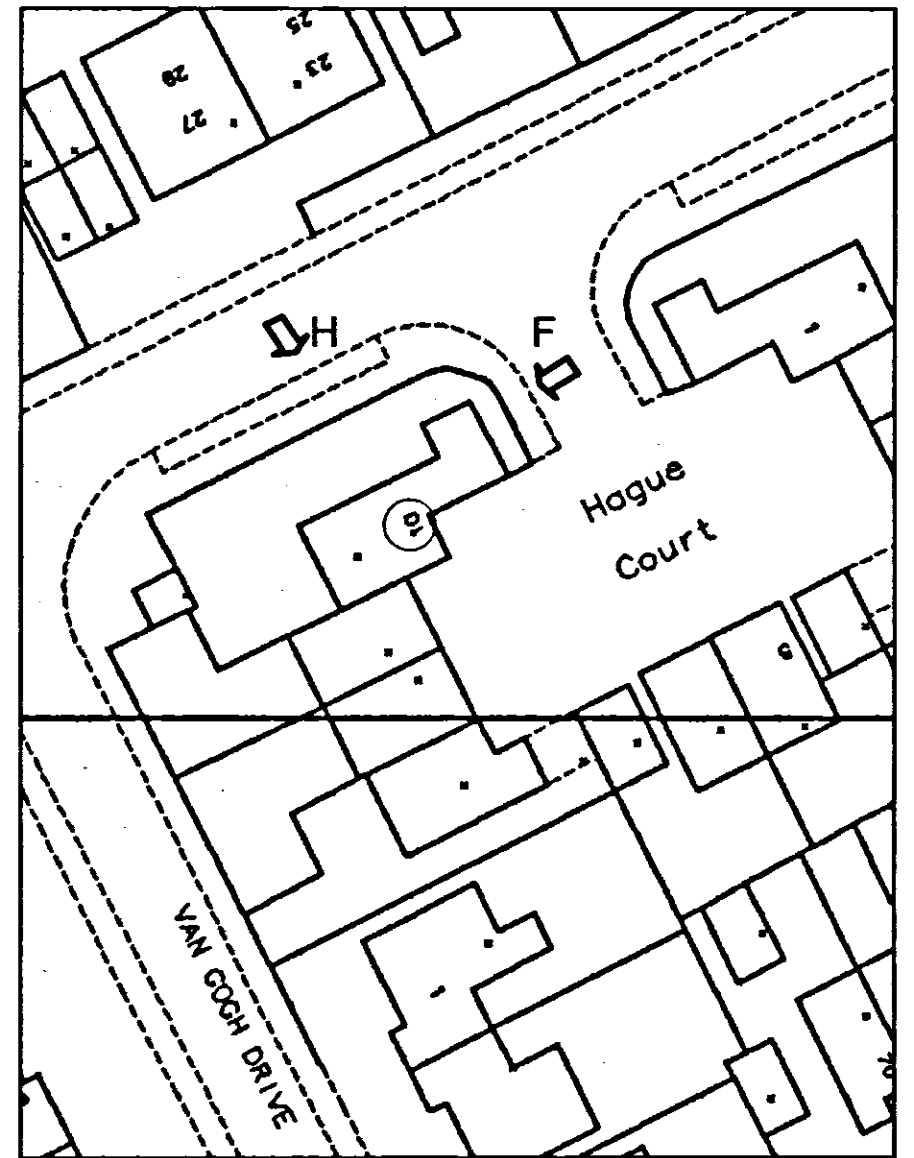

Site Plan (Scale 1:500)

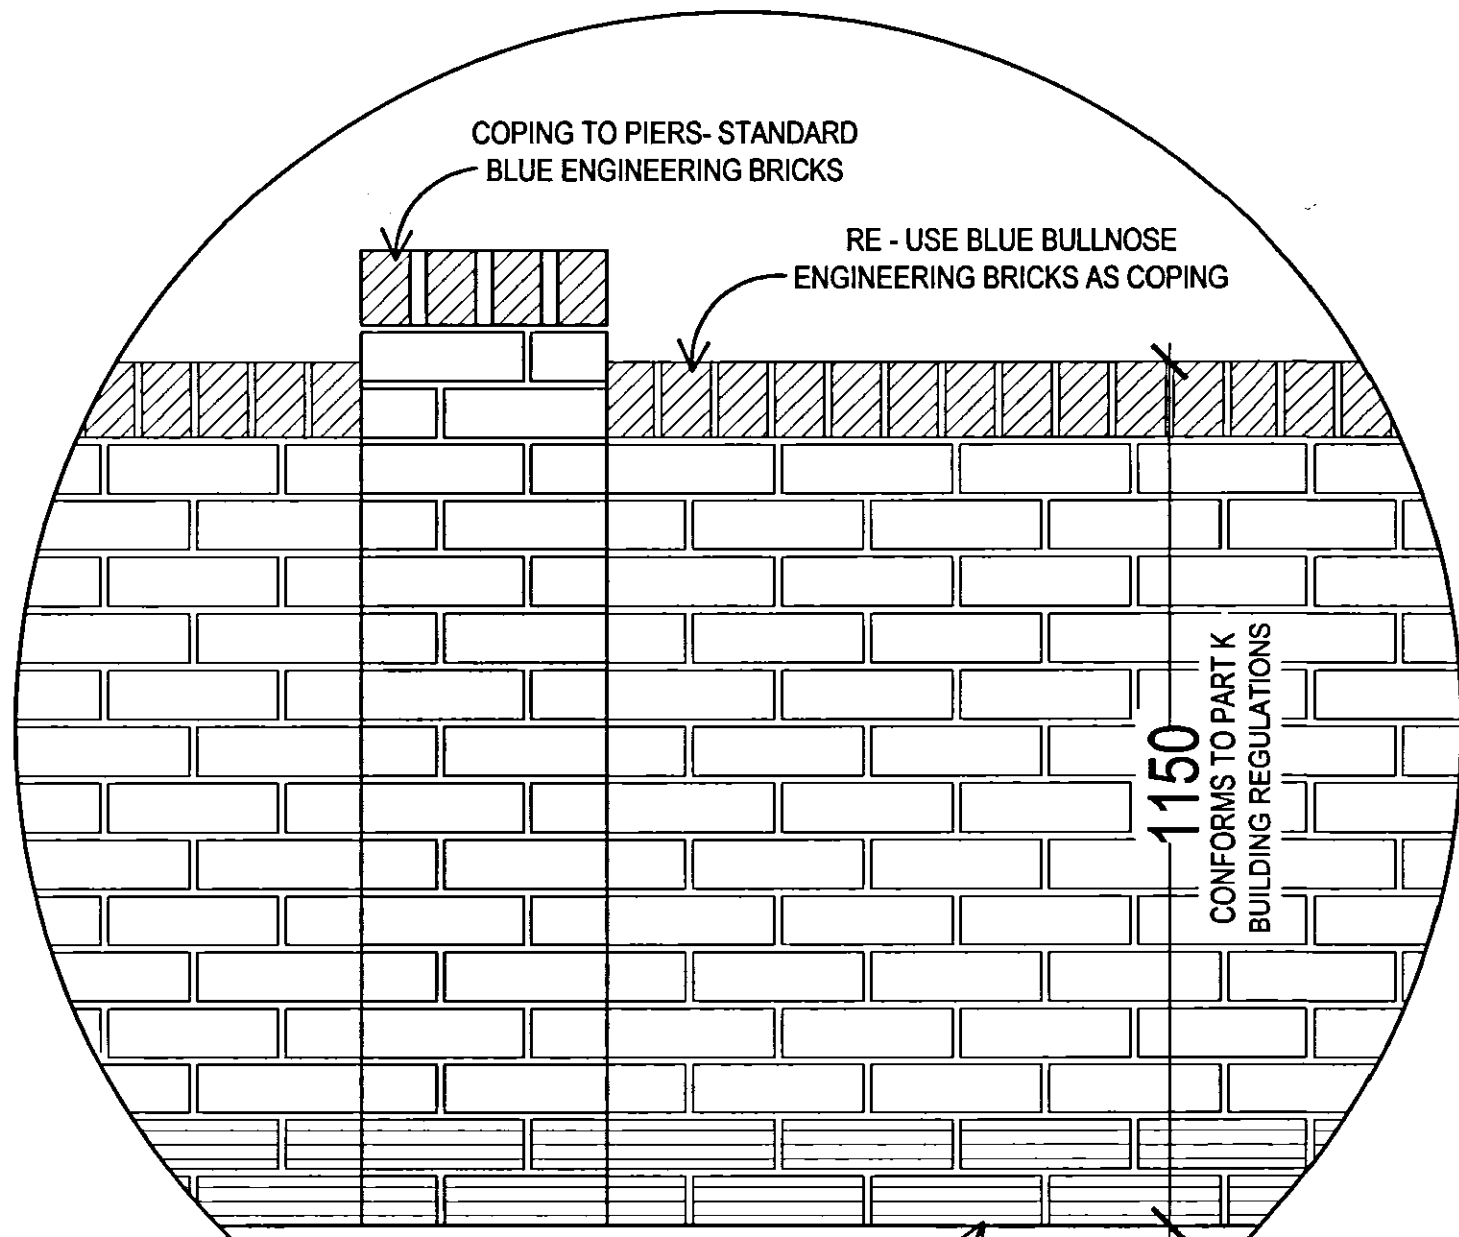


COPING TO PIERS- STANDARD BLUE ENGINEERING BRICKS

RE - USE BLUE BULLNOSE ENGINEERING BRICKS AS COPING

1150
CONFORMS TO PART K
BUILDING REGULATIONS

2 COURSES OF BLUE ENGINEERING BRICKS ABOVE FINISHED GROUND LEVEL



Typical Detailing (Scale 1:10)

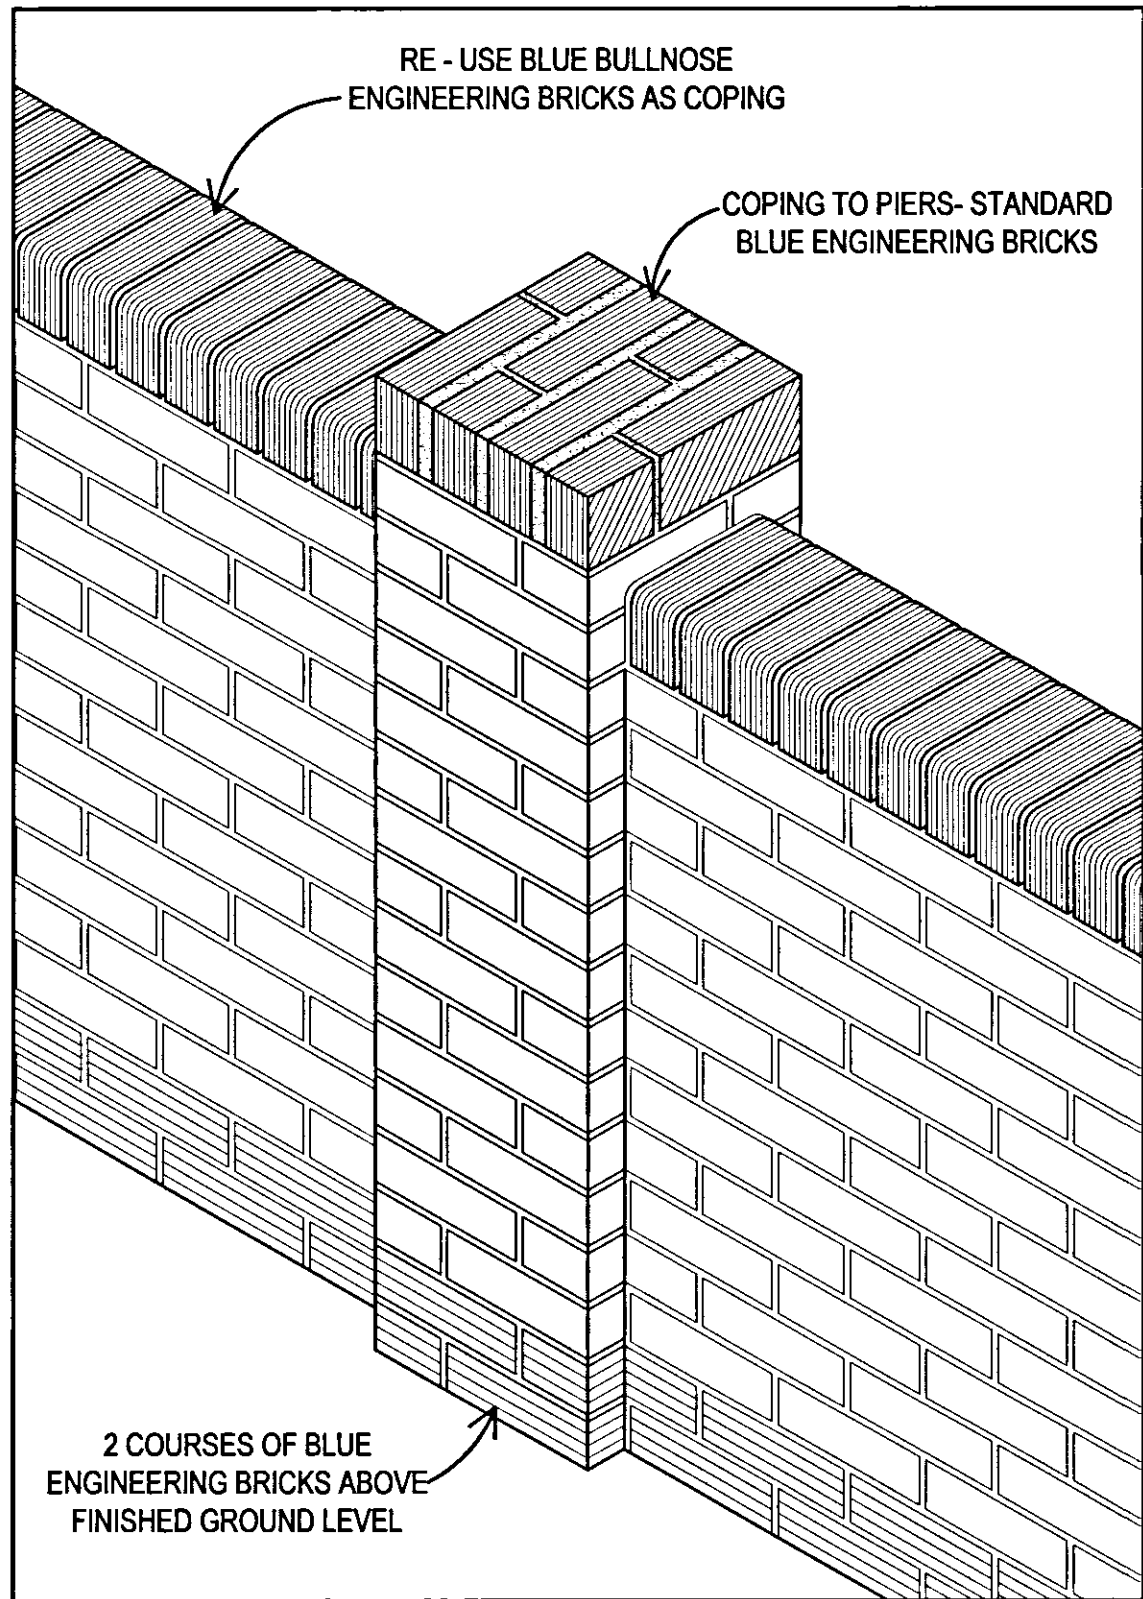

RE - USE BLUE BULLNOSE ENGINEERING BRICKS AS COPING

COPING TO PIERS- STANDARD BLUE ENGINEERING BRICKS

2 COURSES OF BLUE ENGINEERING BRICKS ABOVE FINISHED GROUND LEVEL

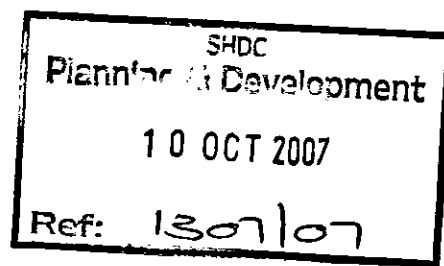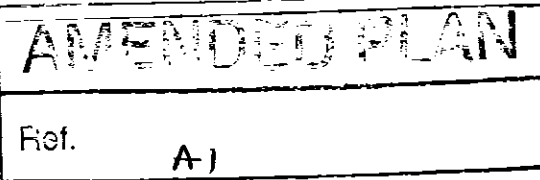

Broadgate Homes Limited
Broadgate House, Weston Hills,
Spalding, Lincolnshire, PE12 6DB.
Telephone: 01406 380532 Fax:01406 380014

PROJECT TITLE

WALL TO BOUNDARY OF:
10 HAGUE COURT
OFF HORSESHOE ROAD
SPALDING

DRAWING

- EXISTING ELEVATIONS
- PROPOSED ELEVATION
- SITE PLAN

REV	DESCRIPTION	DATE	BY
A	PIERS RAISED BY 2 COURSES	08.10.07	LB

SCALE	DRAWN
1:50 1:10 1:500	LB

DATE	DRAWING No.
March 2007	0707/10H.C./01