
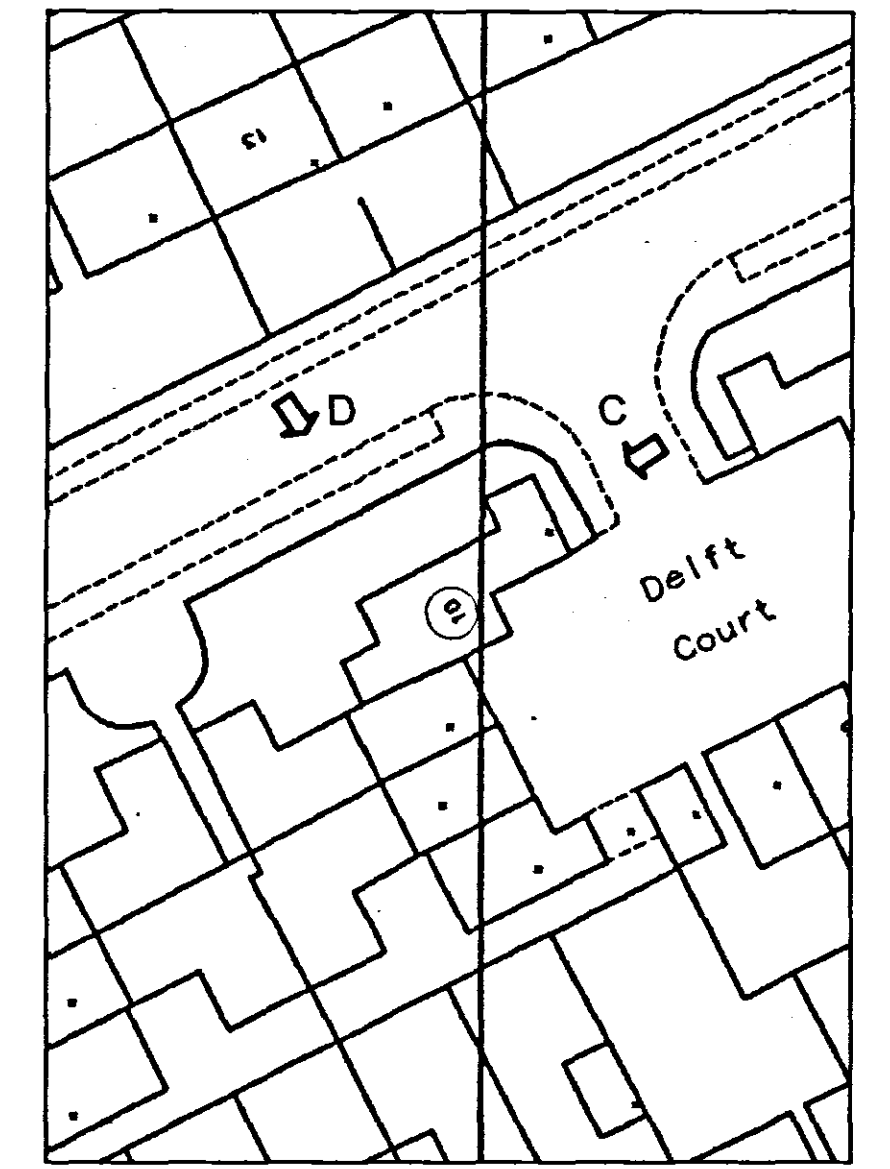


This drawing is copyright and may not be altered, traced, copied, photographed or used for any purpose other than that for which it is issued without consent of Broadgate Homes Ltd.


All dimensions to be checked on site — do not scale from drawing, any discrepancies please report to drawing office as soon as possible.

Existing Boundary Treatment (Scale 1:50)

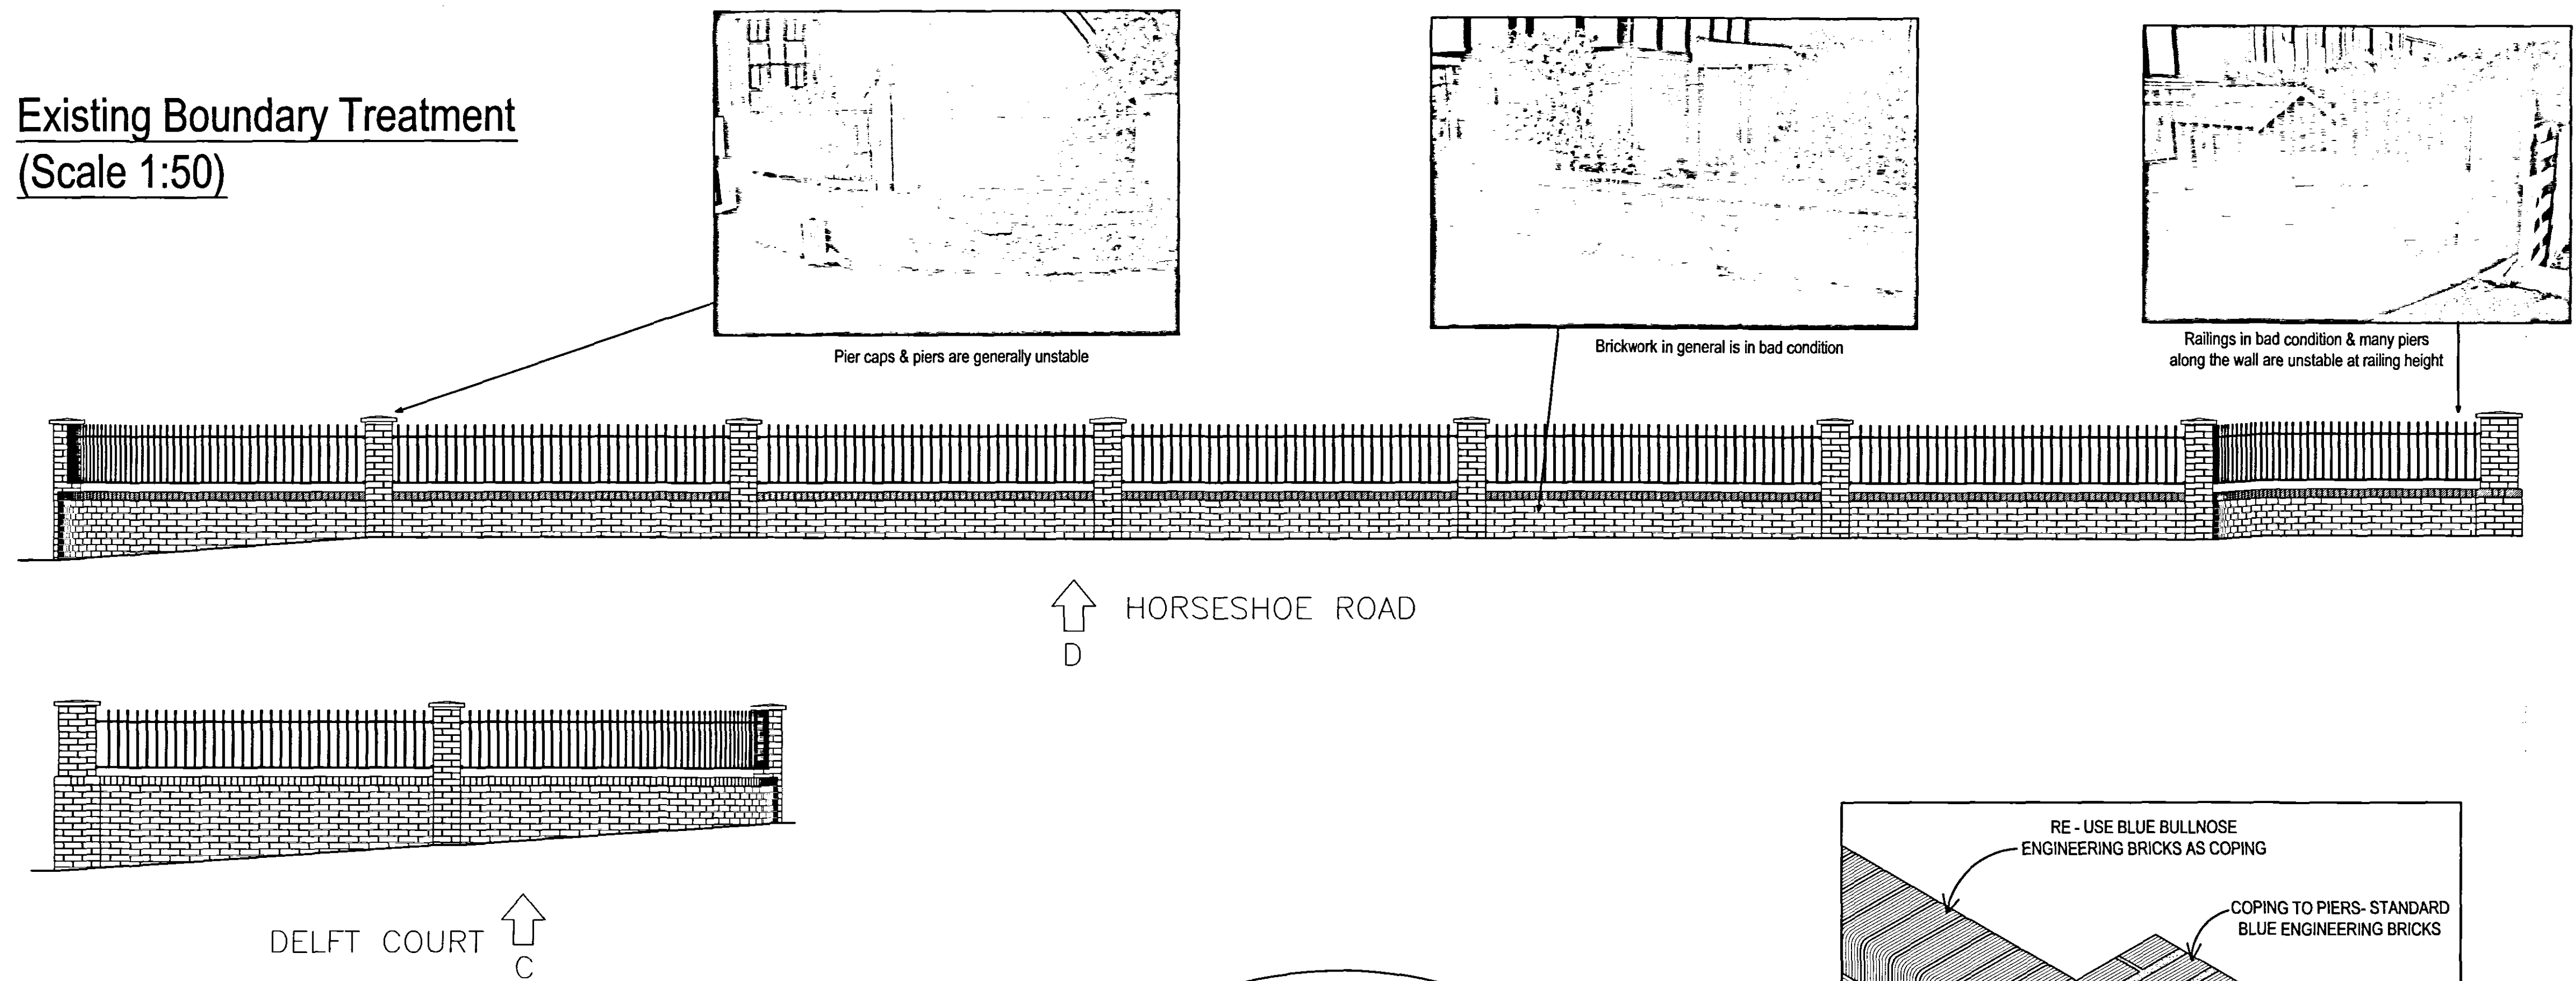

Site Plan (Scale 1:500)

Proposed Boundary Treatment (Scale 1:50)

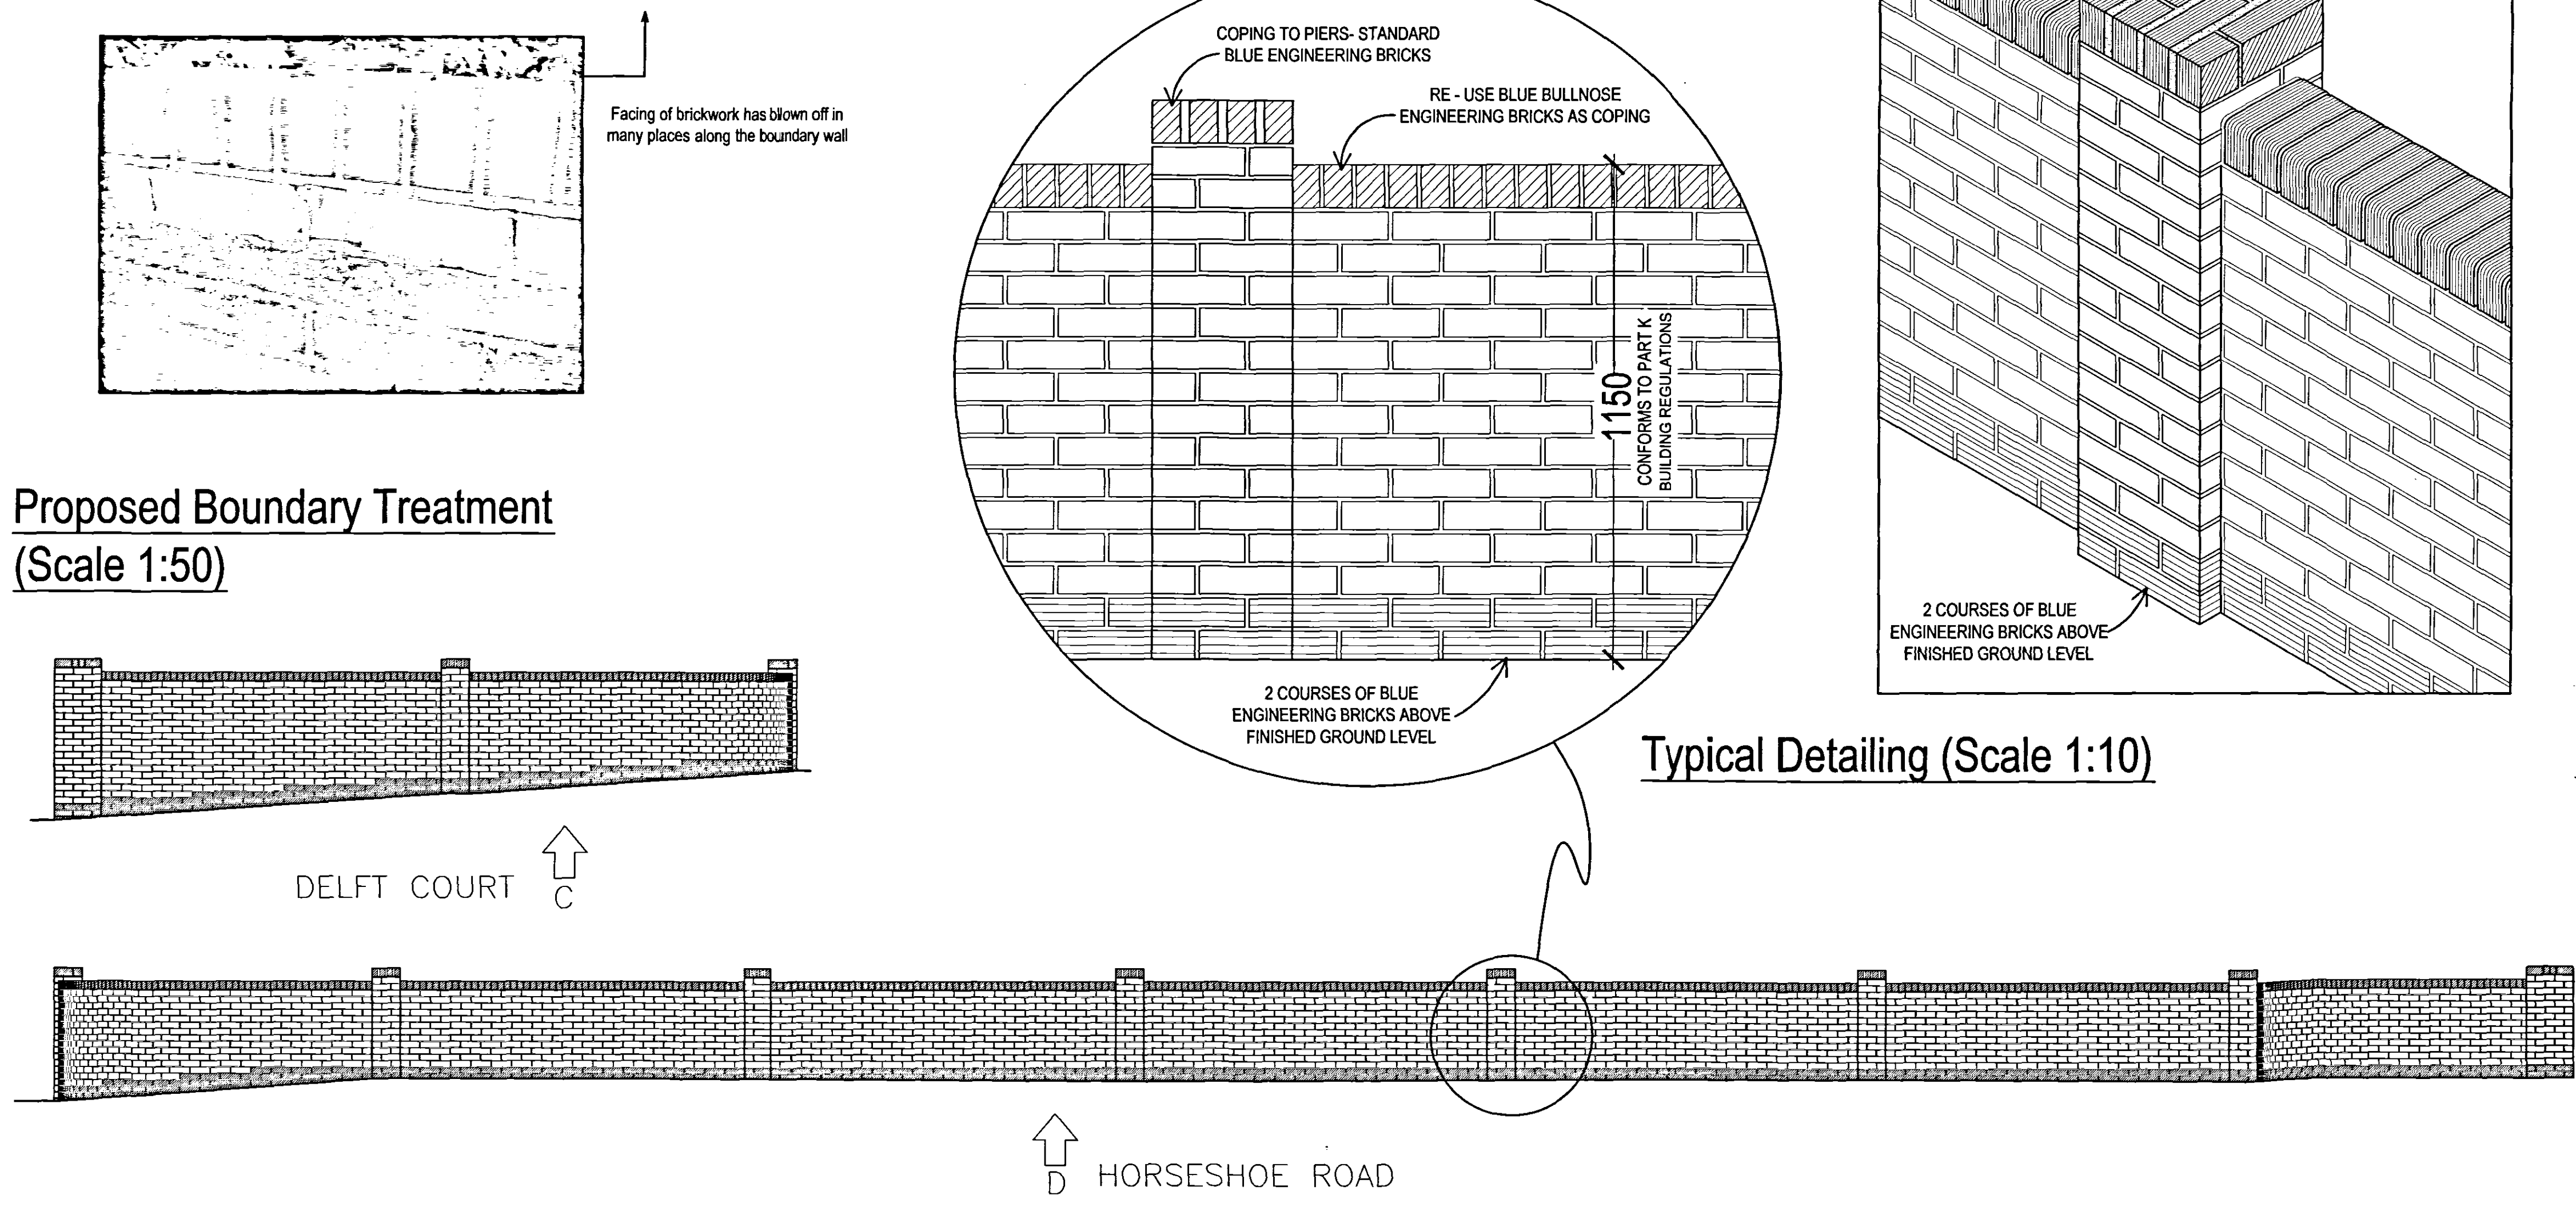

AMENDED PLAN
Inst. A1

SHCC
Planning & Development
10 OCT 2007
Ref: 1307/07



Broadgate Homes Limited
Broadgate House, Weston Hills,
Spalding, Lincolnshire. PE12 6DB.
Telephone: 01406 380532 Fax: 01406 380014

PROJECT TITLE
**WALL TO BOUNDARY OF:
10 DELFT COURT
OFF HORSESHOE ROAD
SPALDING**

DRAWING			
- EXISTING ELEVATIONS - PROPOSED ELEVATION - SITE PLAN			
REV	DESCRIPTION	DATE	BY
A	PIERS RAISED BY 2 COURSES	08.10.07	LB
SCALE			
1:50 1:10 1:500			DRAWN LB
DATE		DRAWING No.	
March 2007		0707/10D.C./01	

DETERMINE