




Existing Boundary Treatment
(Scale 1:50)

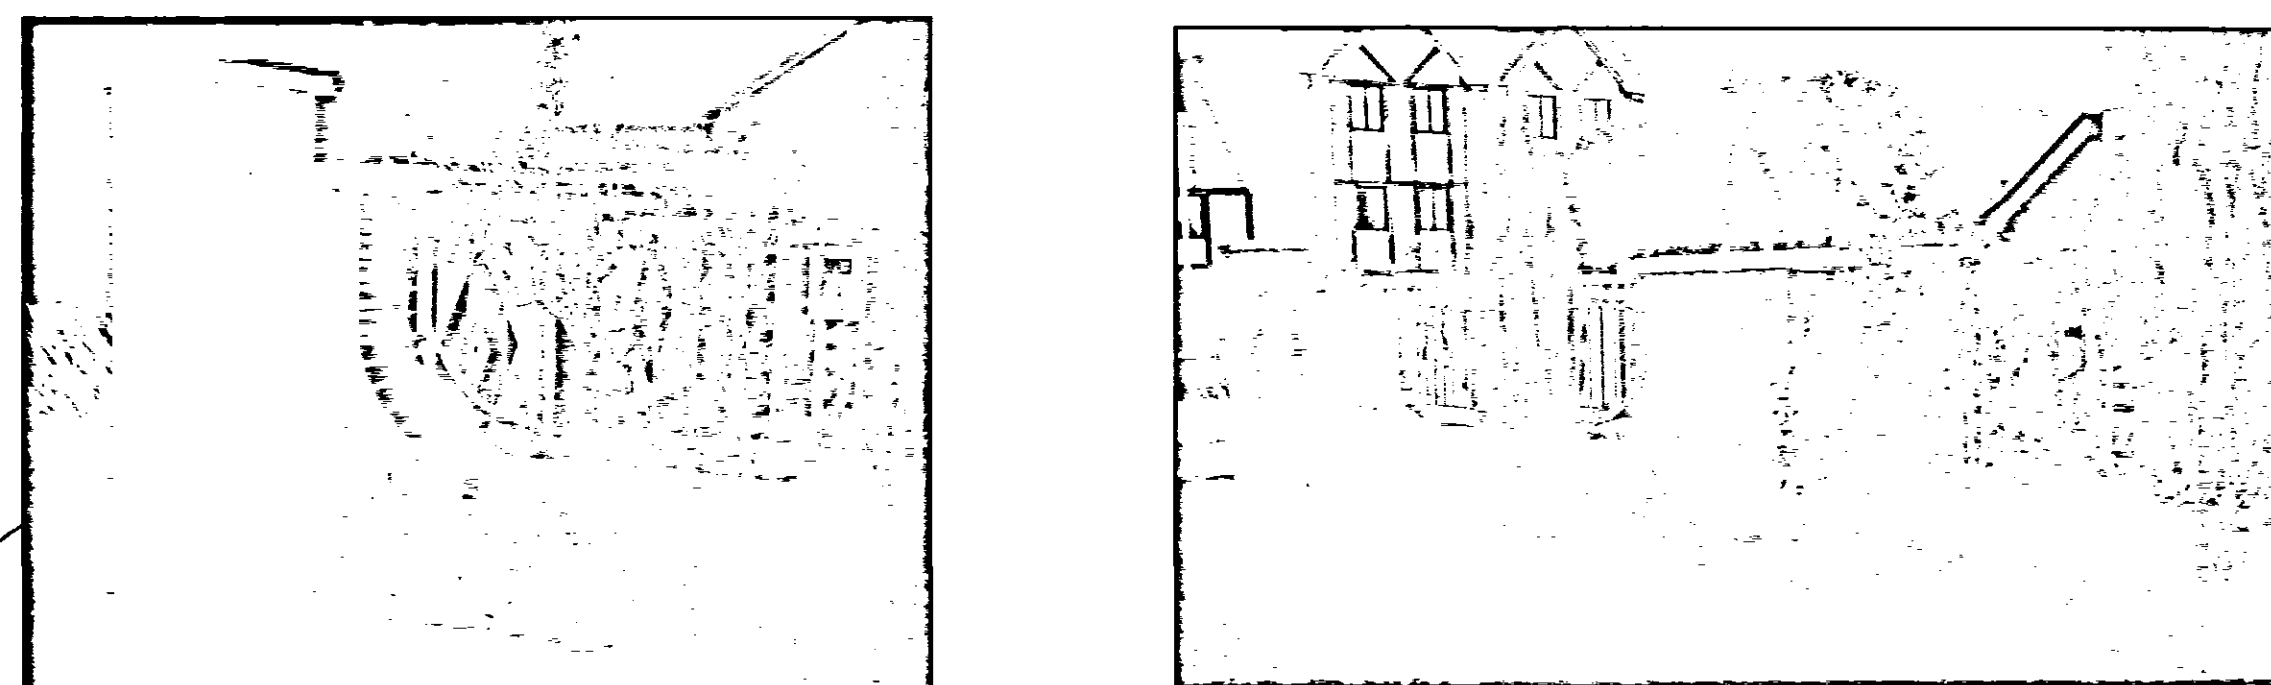



Railings & brickwork in bad condition

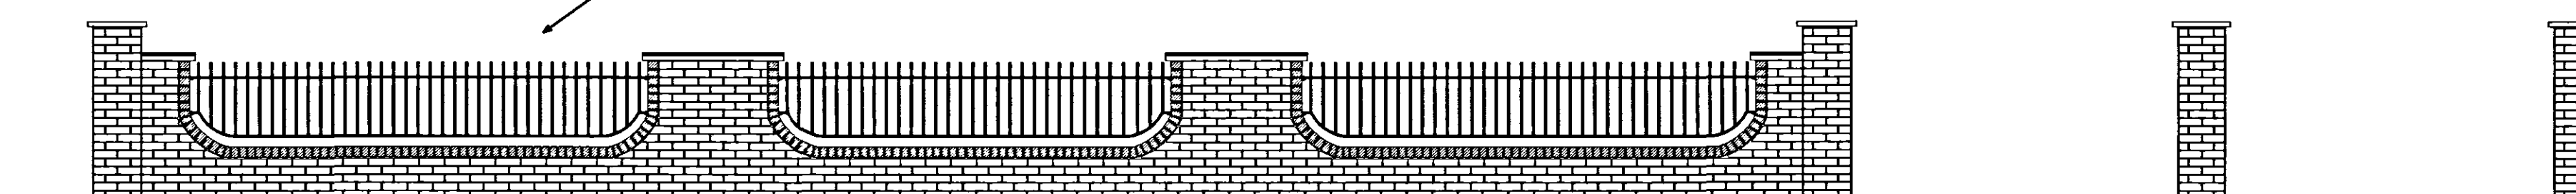

HORSESHOE ROAD

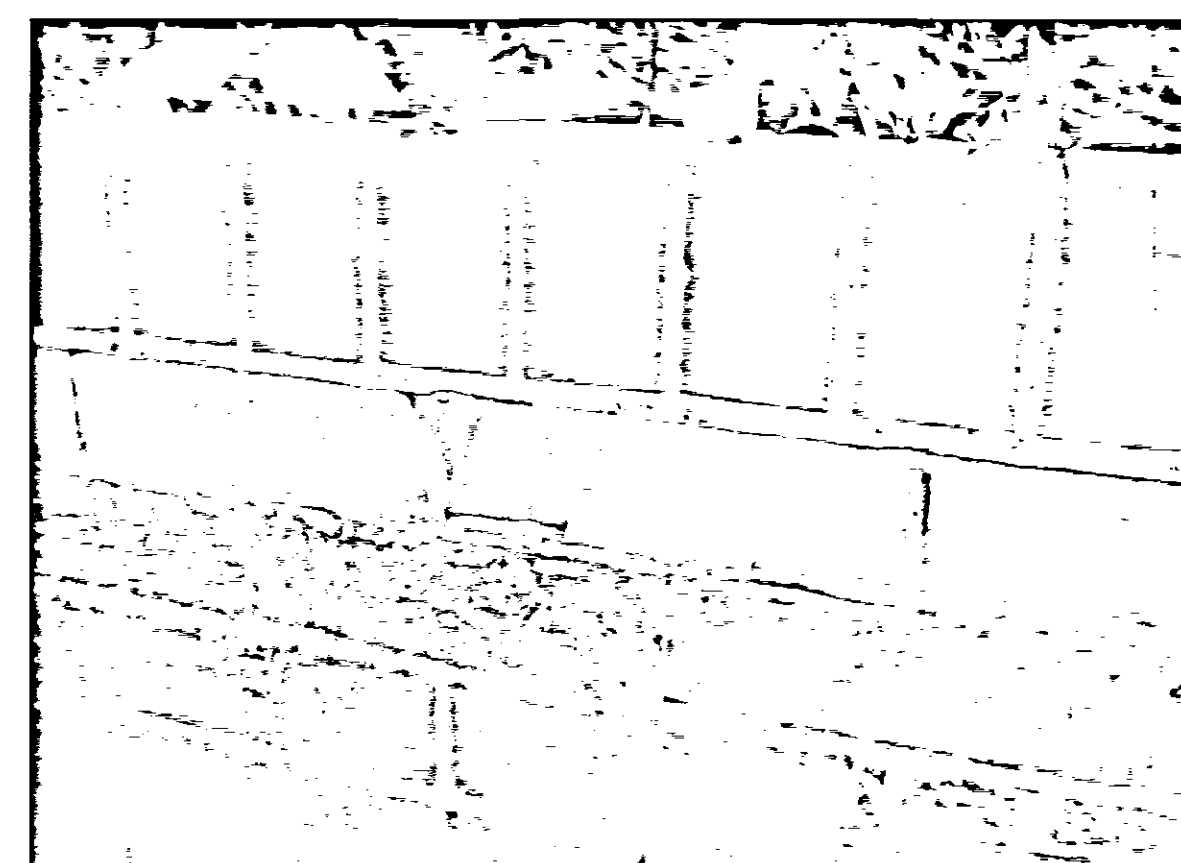


Facing of brickwork has blown off in many places along the boundary wall

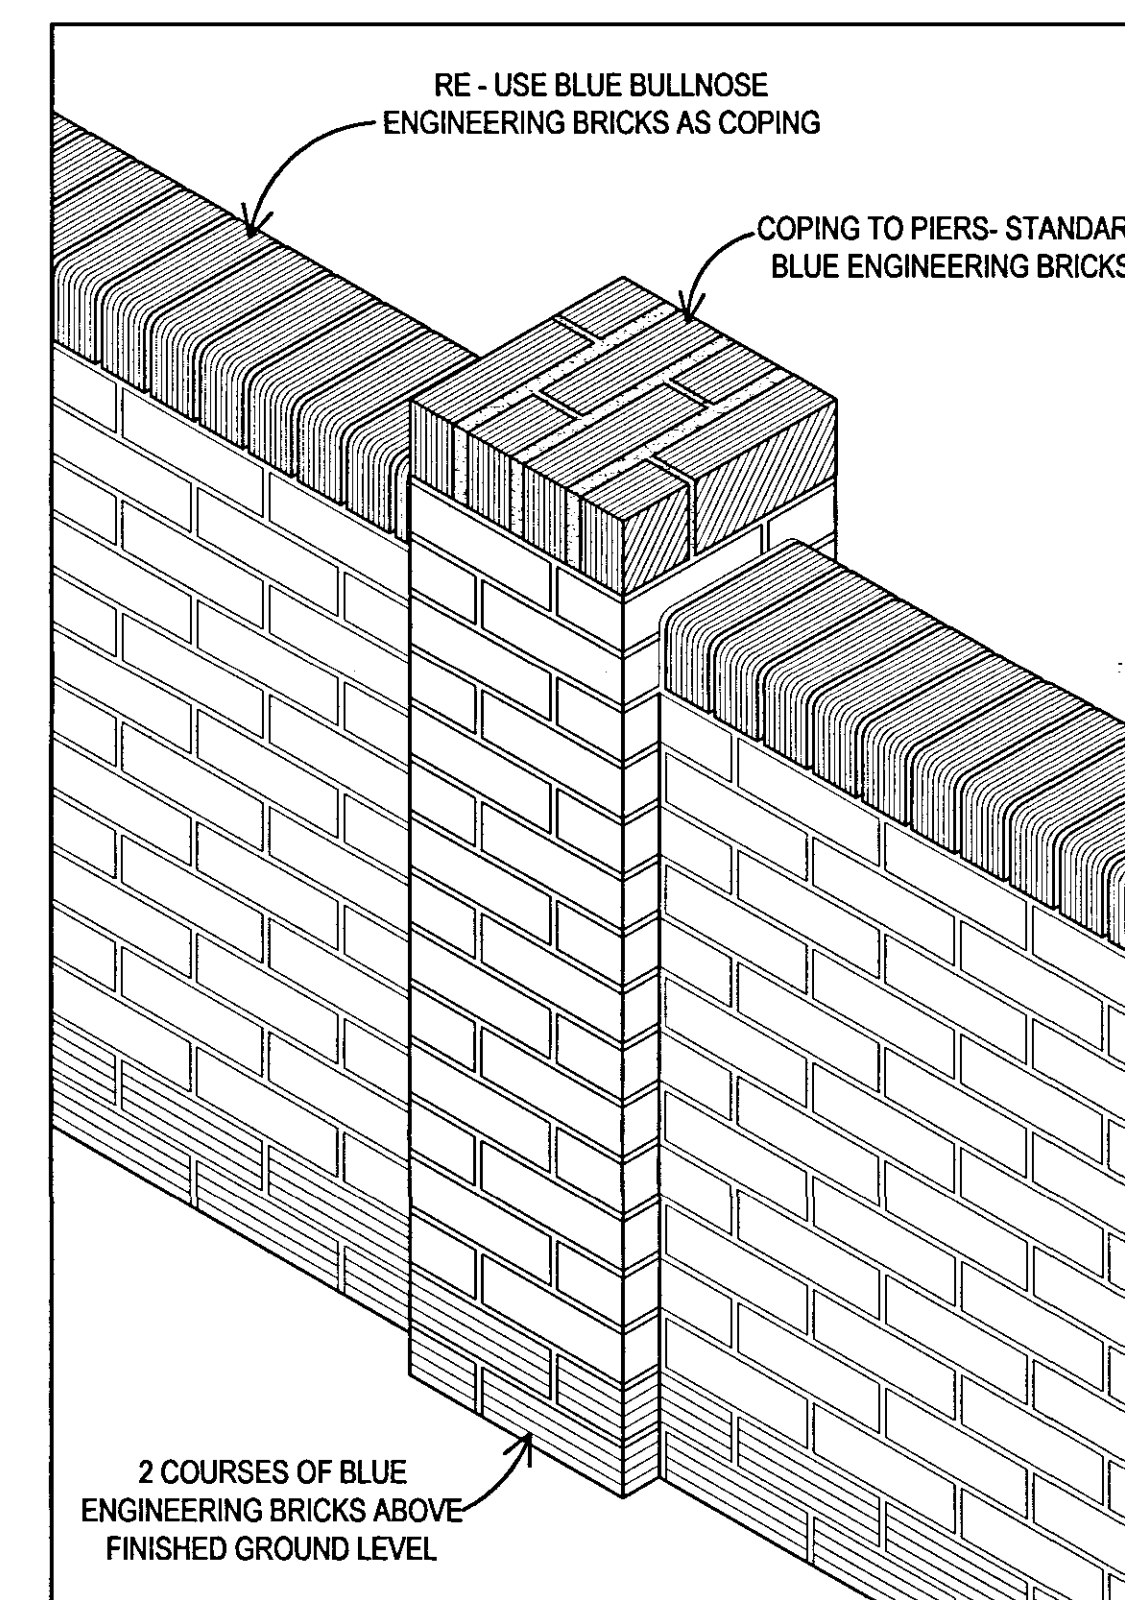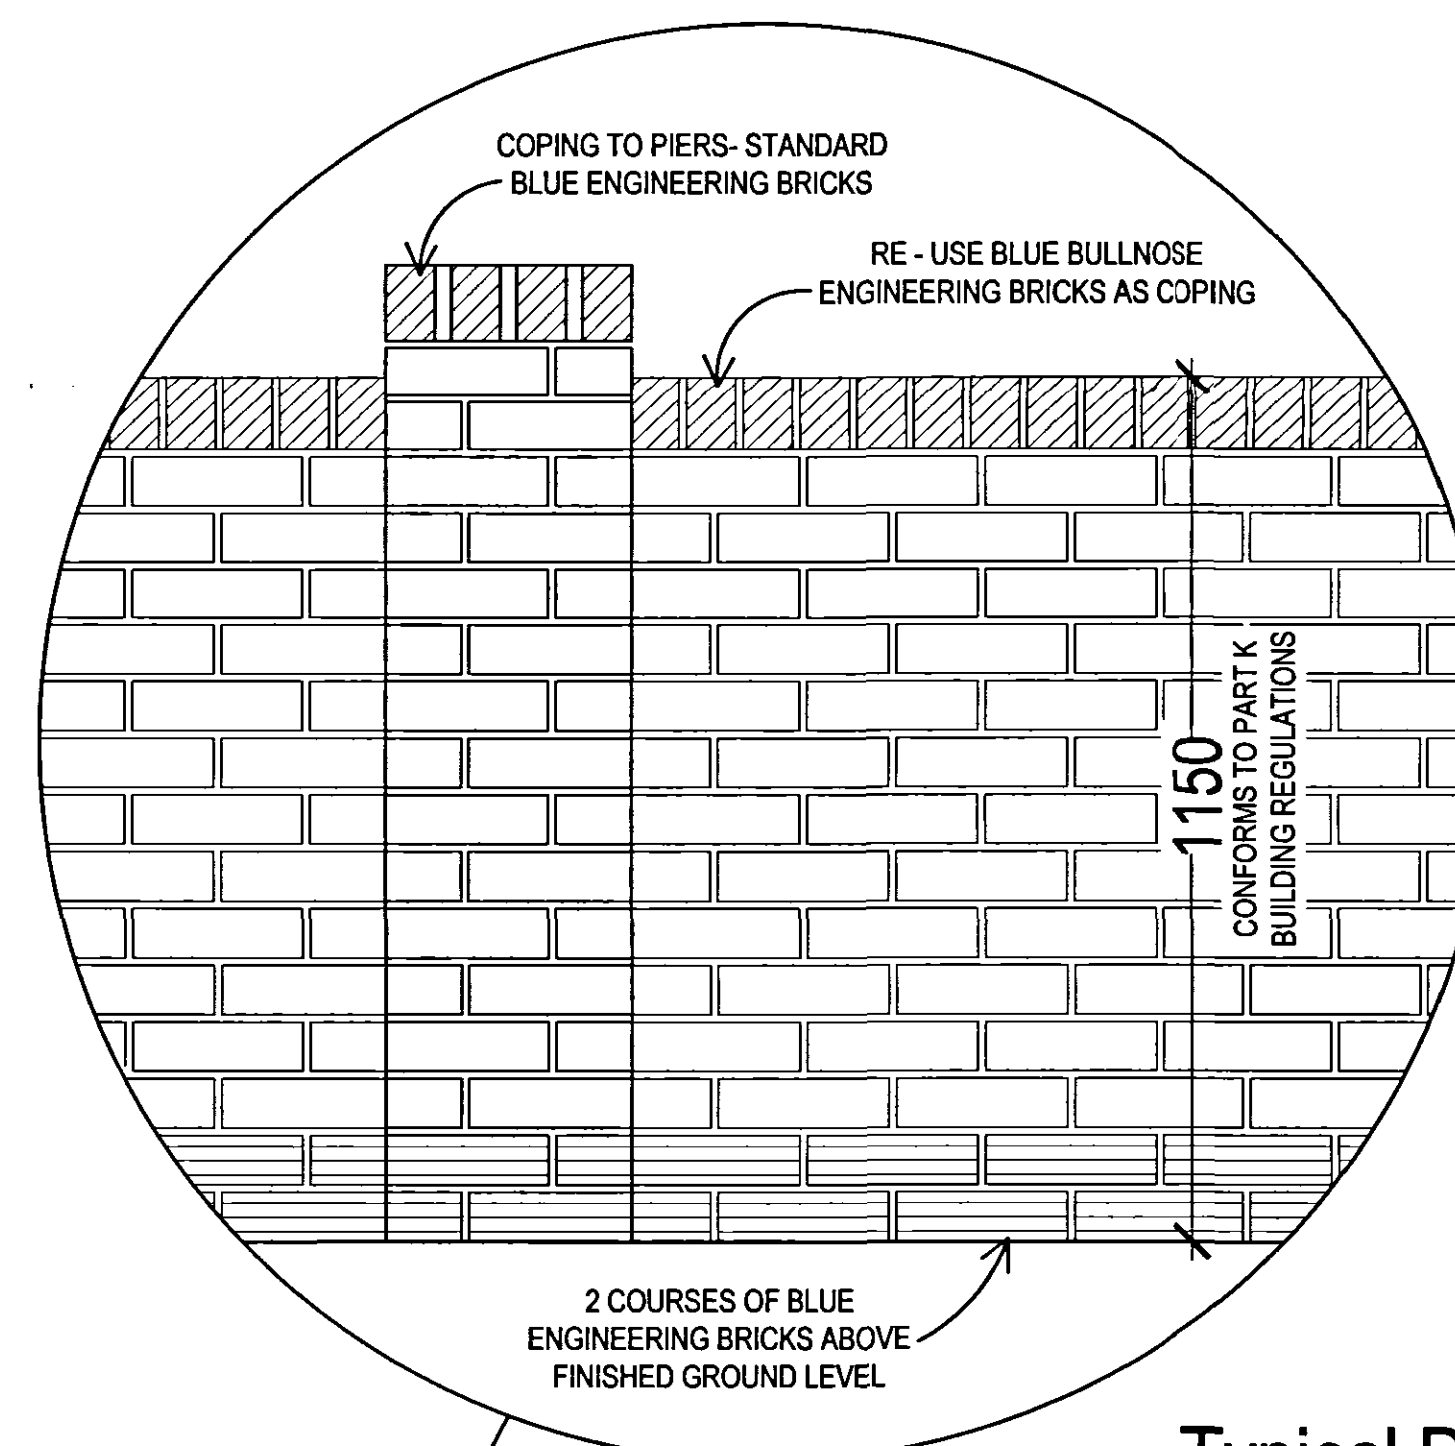


Typical Detailing (Scale 1:10)

Proposed Boundary Treatment
(Scale 1:50)

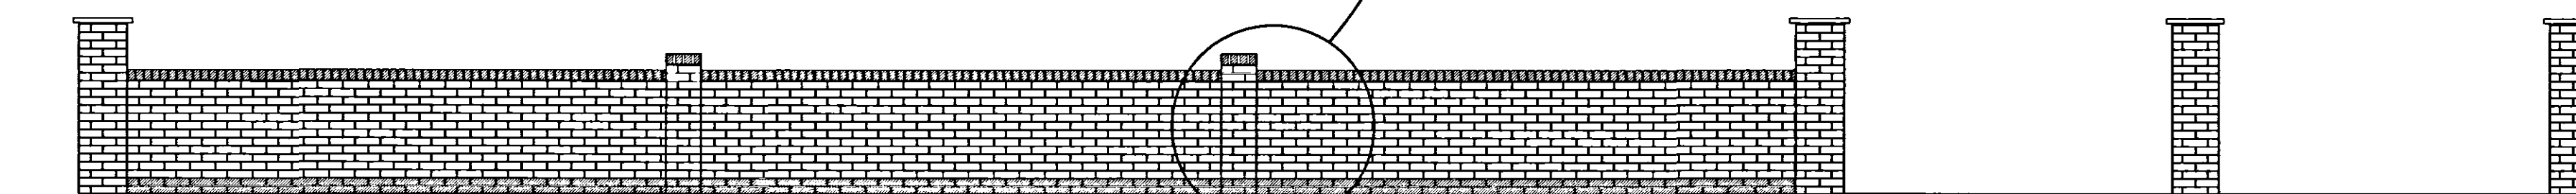

HORSESHOE ROAD

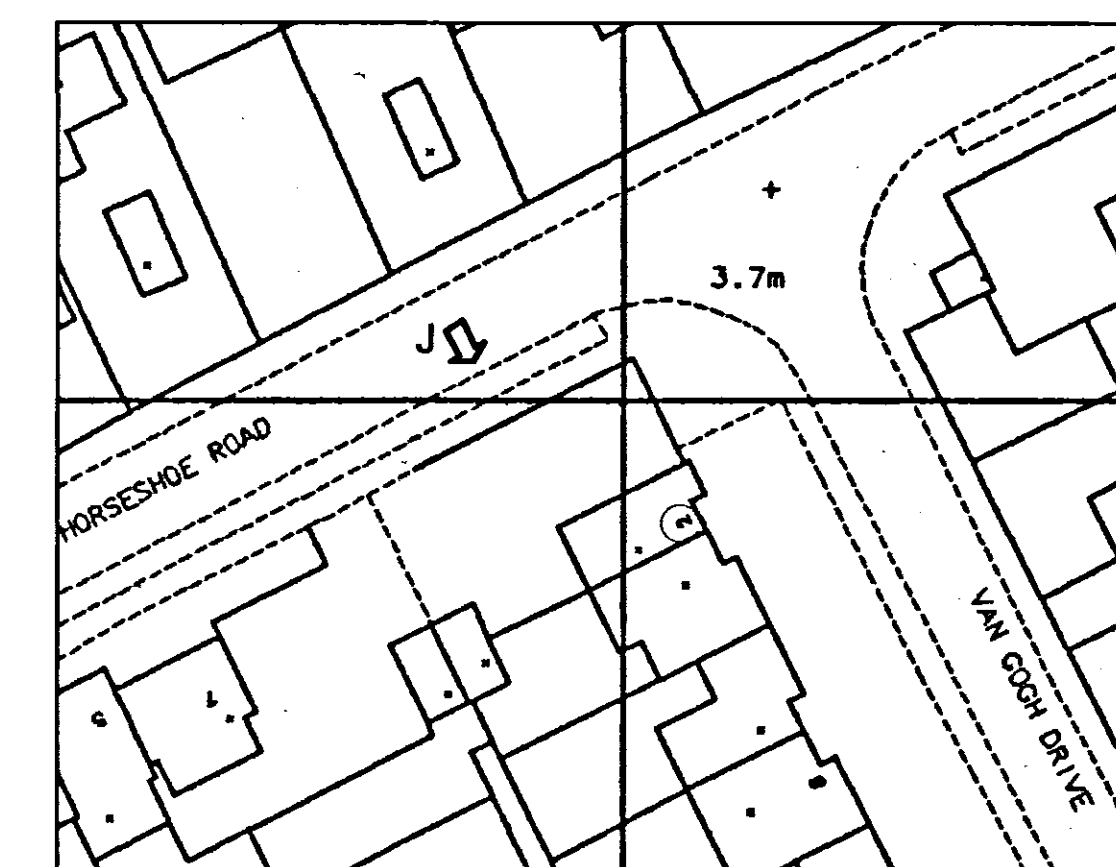

Site Plan
(Scale 1:500)

AMENDED PLAN
Ref. A-1

SHDC
Planning & Development
10 OCT 2007
Ref: 1307/07



Broadgate Homes Limited
Broadgate House, Weston Hills,
Spalding, Lincolnshire, PE12 6DB.
Telephone: 01406 380532 Fax: 01406 380014

PROJECT TITLE

WALL TO BOUNDARY OF:
2 VAN GOGH DRIVE
OFF HORSESHOE ROAD
SPALDING

DRAWING

- EXISTING ELEVATIONS
- PROPOSED ELEVATION
- SITE PLAN

REV	DESCRIPTION	DATE	BY
A	PIERS RAISED BY 2 COURSES	08.10.07	LB

SCALE 1:50 1:10 1:500 DRAWN LB

DATE March 2007 DRAWING No. 0707/2V.G.D./01

DATE
PLAN