




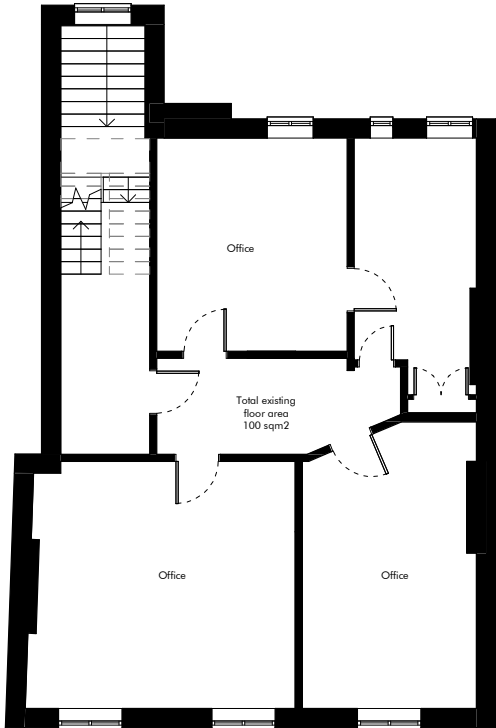


Level 02 - Second Floor- Existing

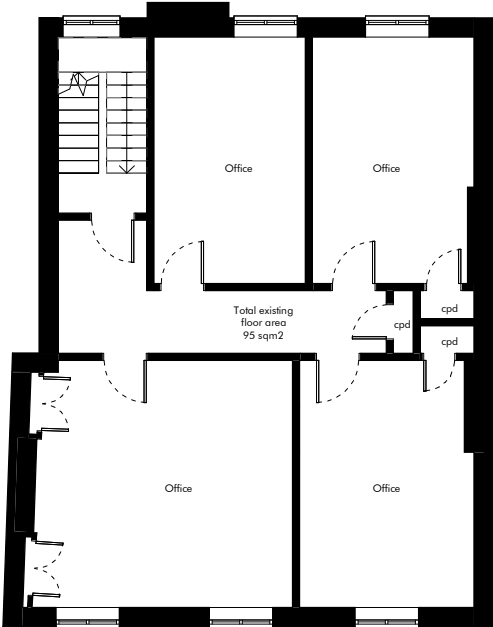

Level 03 - Third Floor - Existing

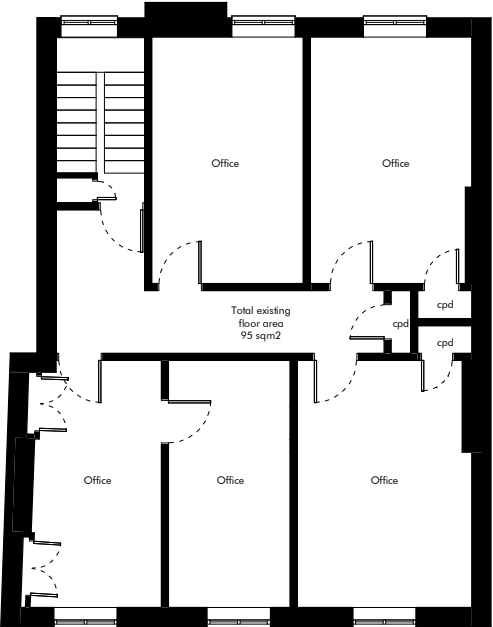

Level 04 - Fourth Floor - Existing

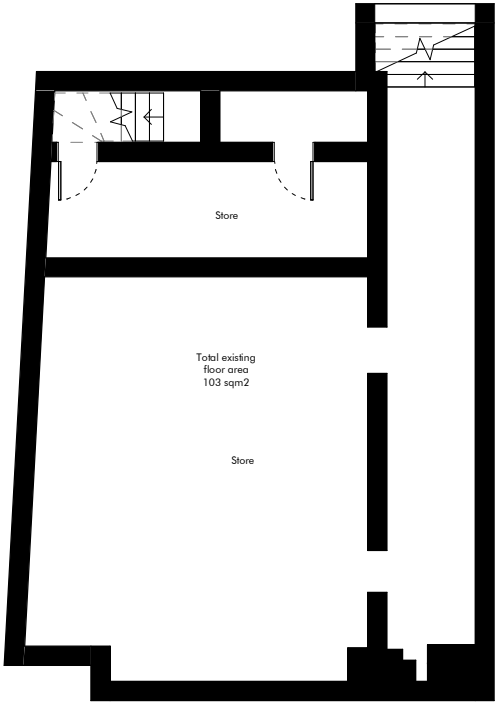

Basement




TMV Architects
The Repeater Station
London Road
Norman Cross
Peterborough PE7 3TB

info@tmvarchitects.co.uk
01733 794 795
tmvarchitects.co.uk

Note
Contractors must work only to figured dimensions which are to be checked on site, any discrepancies are to be reported to the architect before proceeding.

All rights described in chapter IV of the copyright, designs and patents act 1988 have been generally asserted.

Information contained within this drawing is the sole copyright of TMV Architects and should not be reproduced or imparted to a third party without written permission.

 

Rev.	Date	Details
A	17.06.21	Amended as per SM comments

Planning

Drawing Name
Existing Floor Plans

Project Name 11 Market Place, Spalding	Project No. 816	Dwg No. 003
Rev. A	Scale 1 : 150 @ A3	
Drawn NA	Date 27.06.2021	