




Level 00 - Ground Floor - Proposed

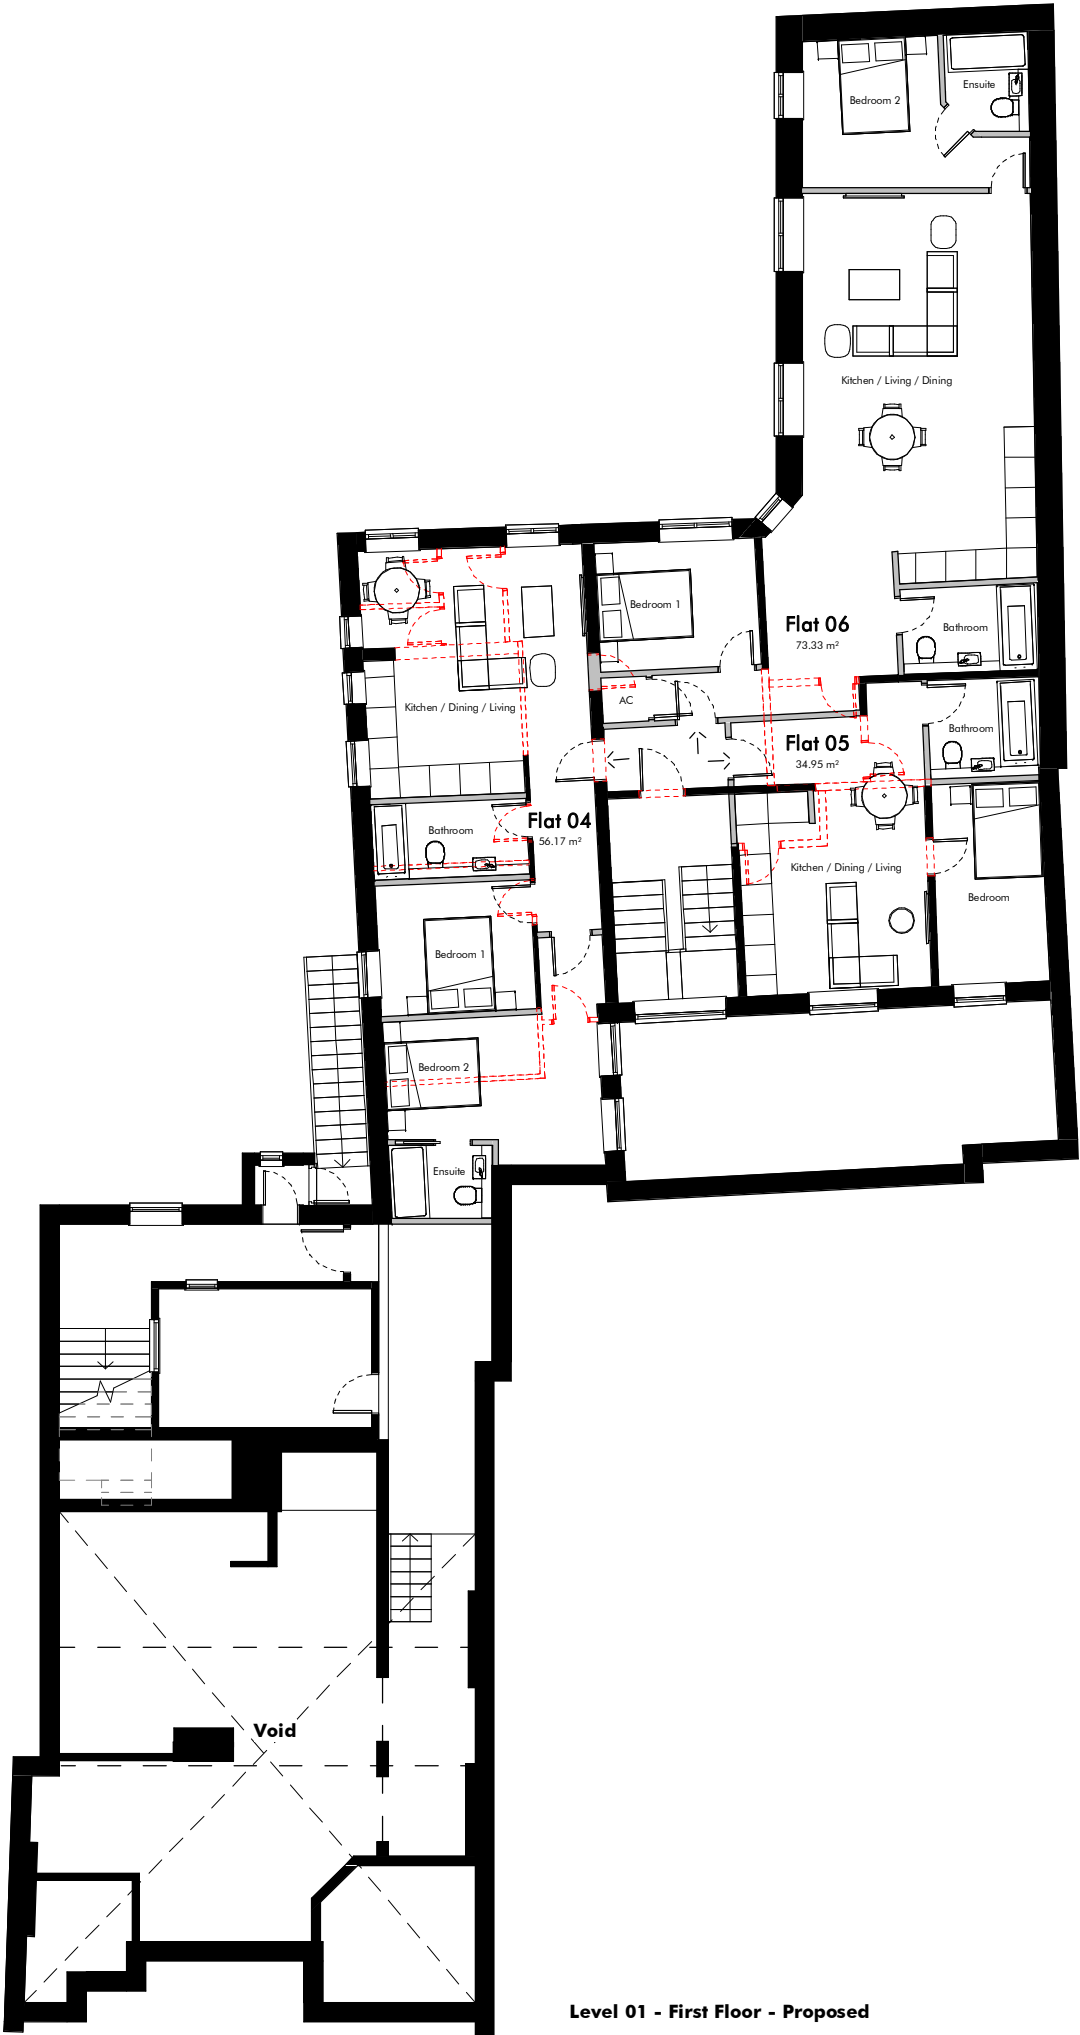

Level 01 - First Floor - Proposed

Floor Level	Area (m2)	Area (sq ft)	Comments
Flat 01	62.7 m²	674.90 ft²	2 Bed
Flat 02	43.6 m²	469.54 ft²	1 Bed
Flat 03	41.4 m²	445.10 ft²	1 Bed
Flat 04	56.2 m²	604.63 ft²	2 Bed
Flat 05	34.9 m²	376.15 ft²	1 Bed
Flat 06	73.3 m²	789.28 ft²	2 Bed
Flat 07	33.7 m²	362.23 ft²	1 Bed
Flat 08	44.6 m²	479.74 ft²	1 Bed
Flat 09	39.5 m²	425.67 ft²	1 Bed
Flat 10	42.3 m²	454.88 ft²	1 Bed
Flat 11	39.5 m²	425.67 ft²	1 Bed
Flat 12	42.3 m²	454.88 ft²	1 Bed
	553.9 m²	5962.66 ft²	

TMV

TMV Architects
The Repeater Station
London Road
Norman Cross
Peterborough PE7 3TB

info@tmvarchitects.co.uk
01733 794 795
tmvarchitects.co.uk

Note
Contractors must work only to figured dimensions which are to be checked on site, any discrepancies are to be reported to the architect before proceeding.

All rights described in chapter IV of the copyright, designs and patents act 1988 have been generally asserted.

Information contained within this drawing is the sole copyright of TMV Architects and should not be reproduced or imparted to a third party without written permission.



Rev.	Date	Details
B	14.01.21	Door amended in Flat 02

Planning

Drawing Name
Proposed Floor Plans

Project Name 11 Market Place, Spalding	Project No. 816	Dwg No. 006
Rev. B	Scale 1 : 150 @ A3	
Drawn NA	Date 27.06.2021	