



Do not scale off this drawing – All dimensions and setting out to be verified on site. If in doubt, contact the originator for clarification.

This drawing is the property of FRAMEWORK. Copyright is reserved by them and the drawing is issued on the condition that it is not copied, reproduced, retained or disclosed to any unauthorised person, either wholly or in part without the consent in writing of FRAMEWORK.


GF APPROX AREA: 42.6m²
FF APPROX AREA: 42.7m²

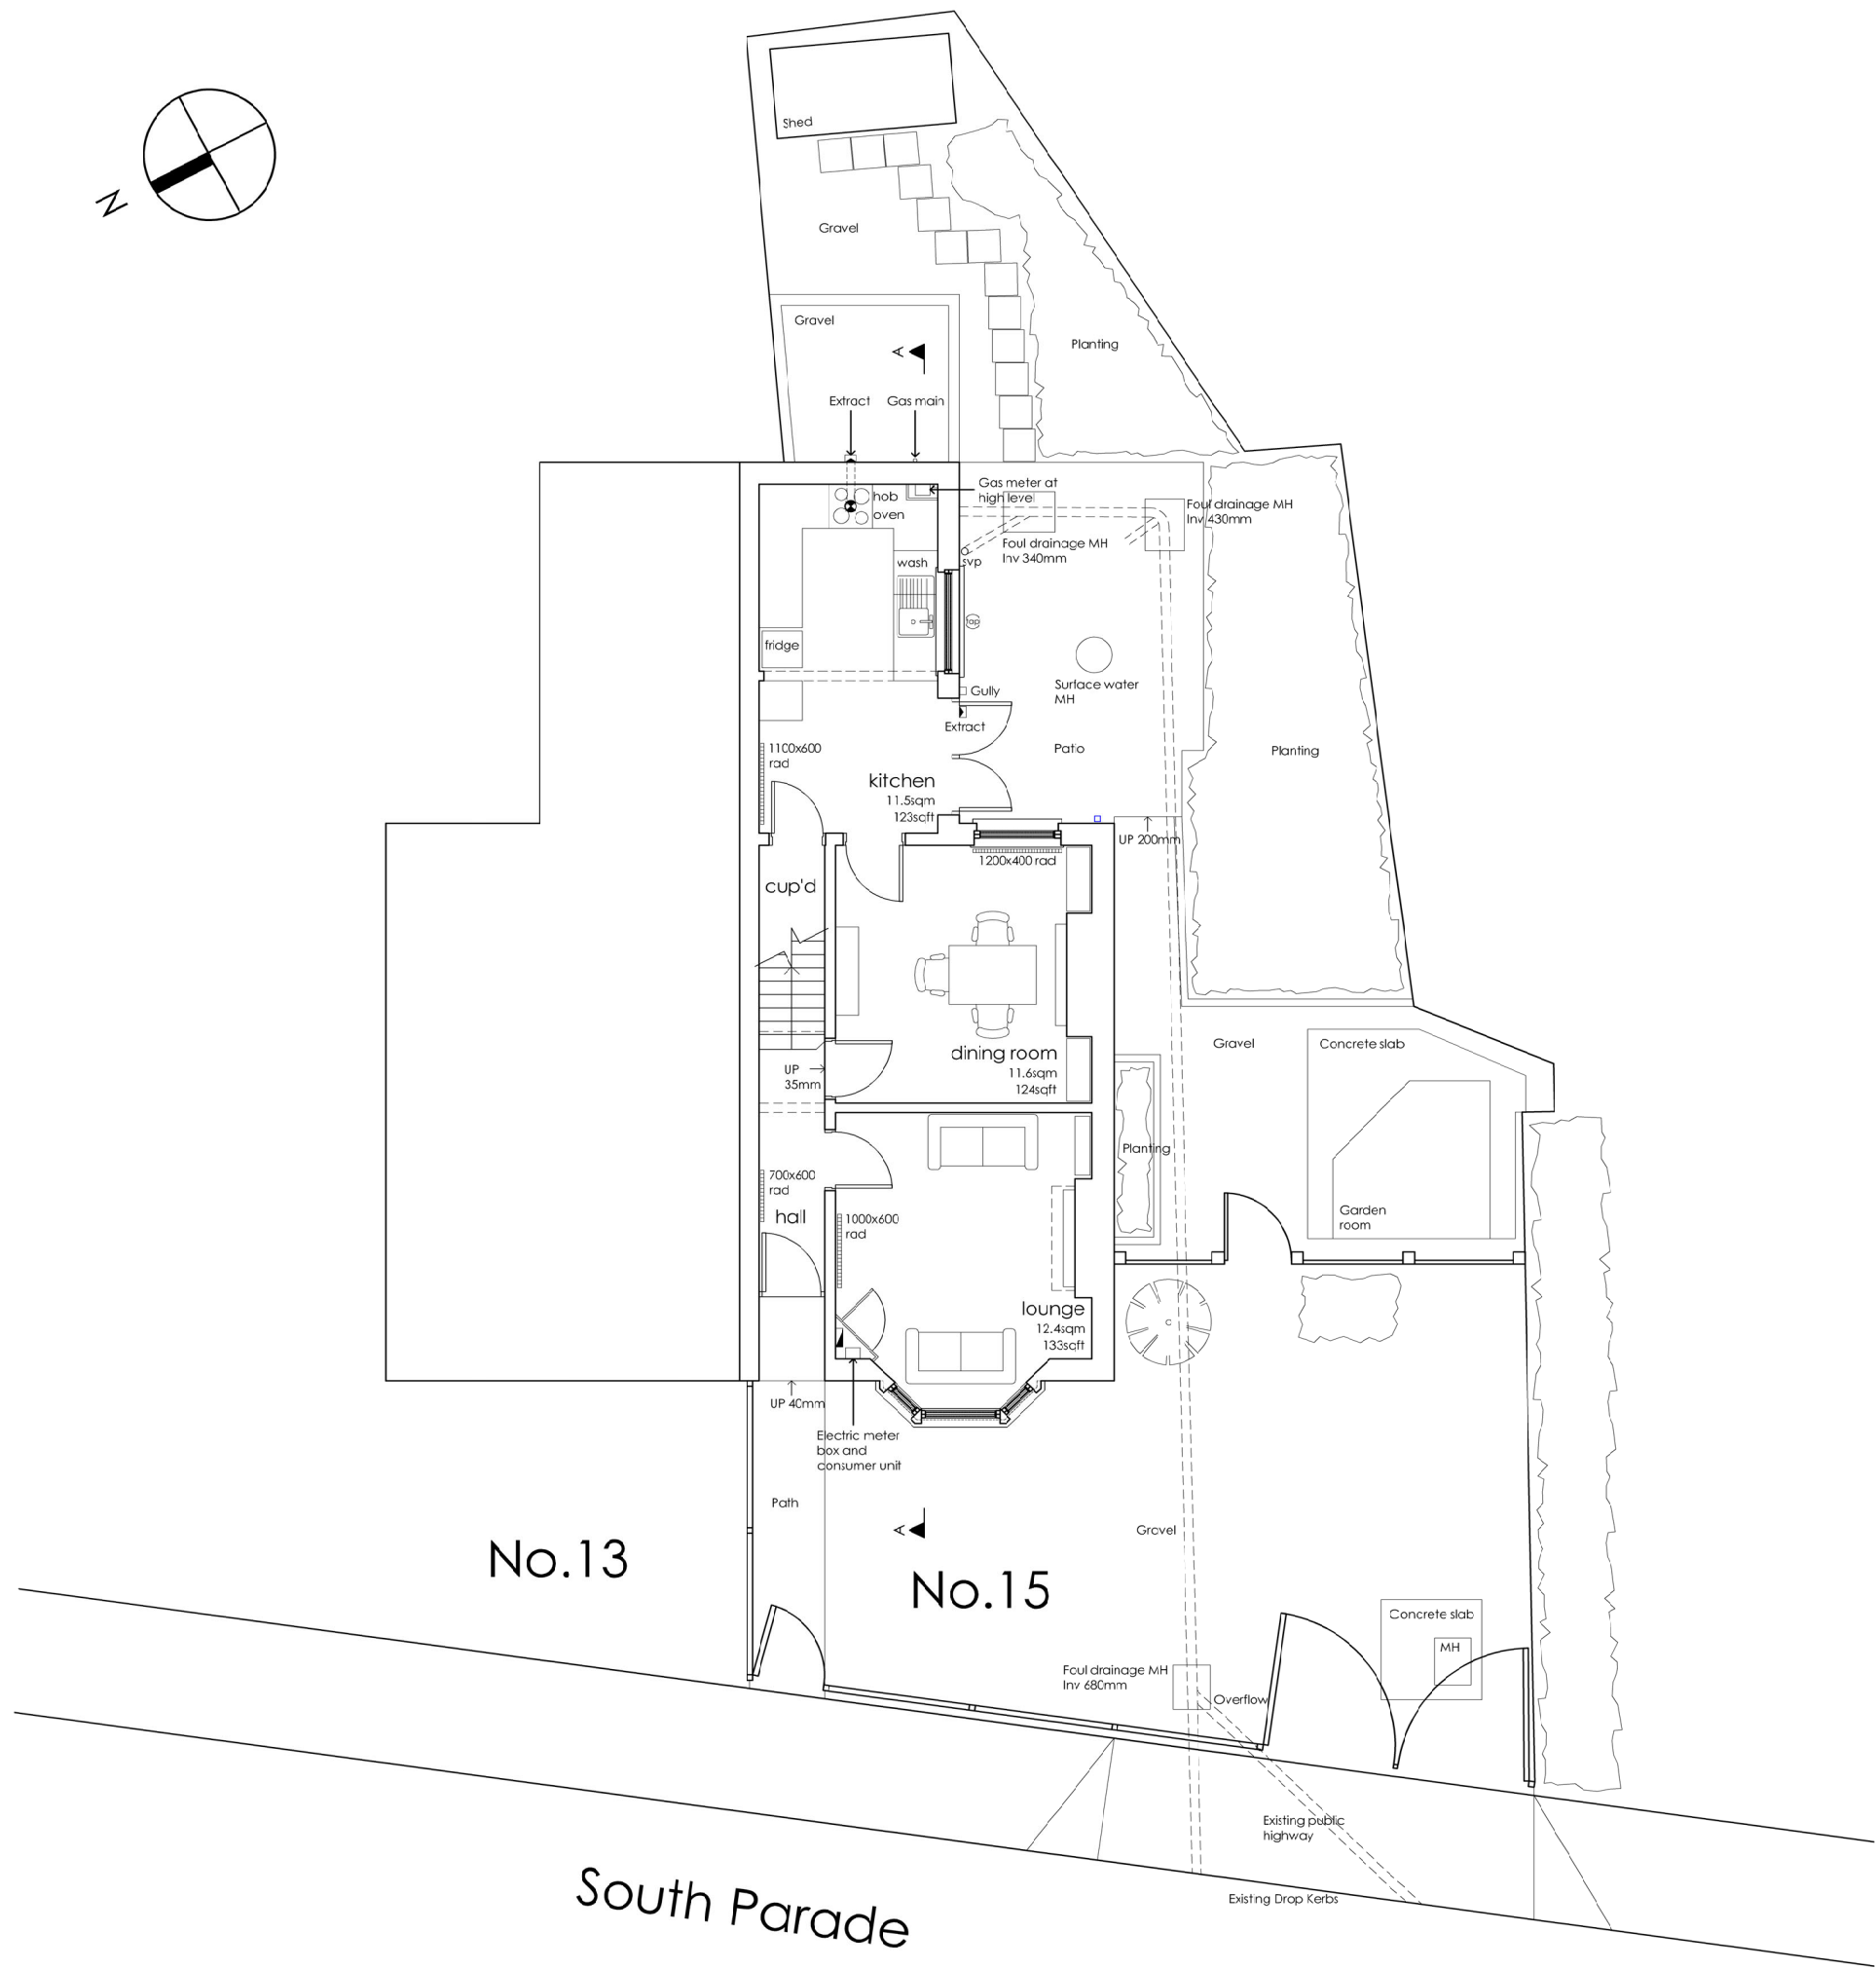

FIRST FLOOR PLAN

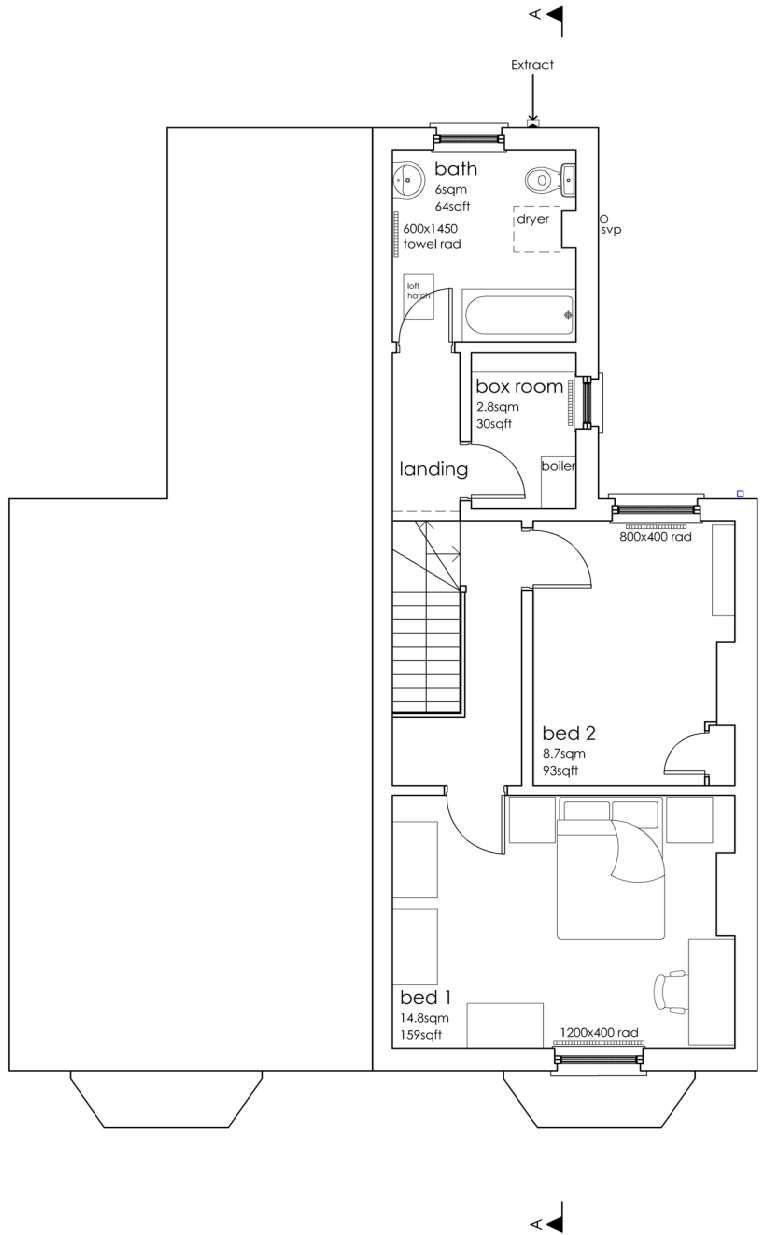

ROOF PLAN

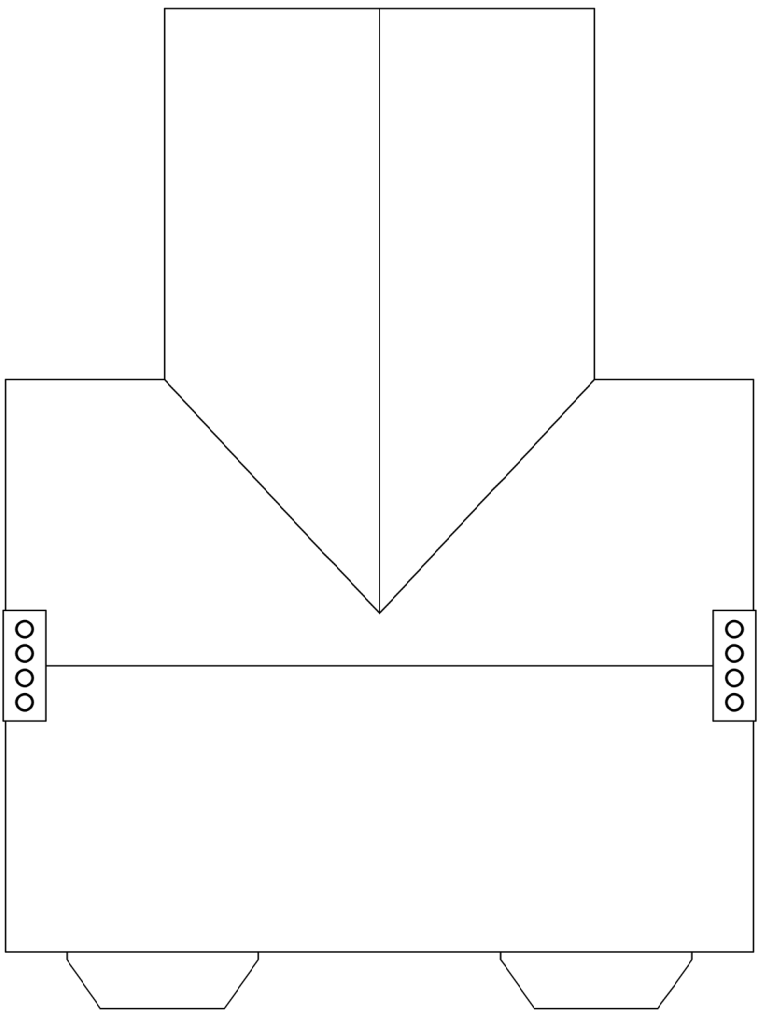

GROUND FLOOR PLAN



FRONT ELEVATION (ROADSIDE)



SIDE ELEVATION




REAR ELEVATION



SECTION A-A

Existing plans, elevations and section

 

Scale bar 1:100.

A FLOOR AREAS ADDED		22/11/2021	HU
Rev	Revision note	Date	Drawn by
1	PROPOSED CONVERSION AT 15 SOUTH PARADE SPALDING		
2	Drawn by HU	Checked	Date NOV 2021
3	Scale 1:100 at A1		
4	EXISTING PLANS, ELEVATIONS & SECTION	Drawn by HU	Date NOV 2021
5	Rev A		