

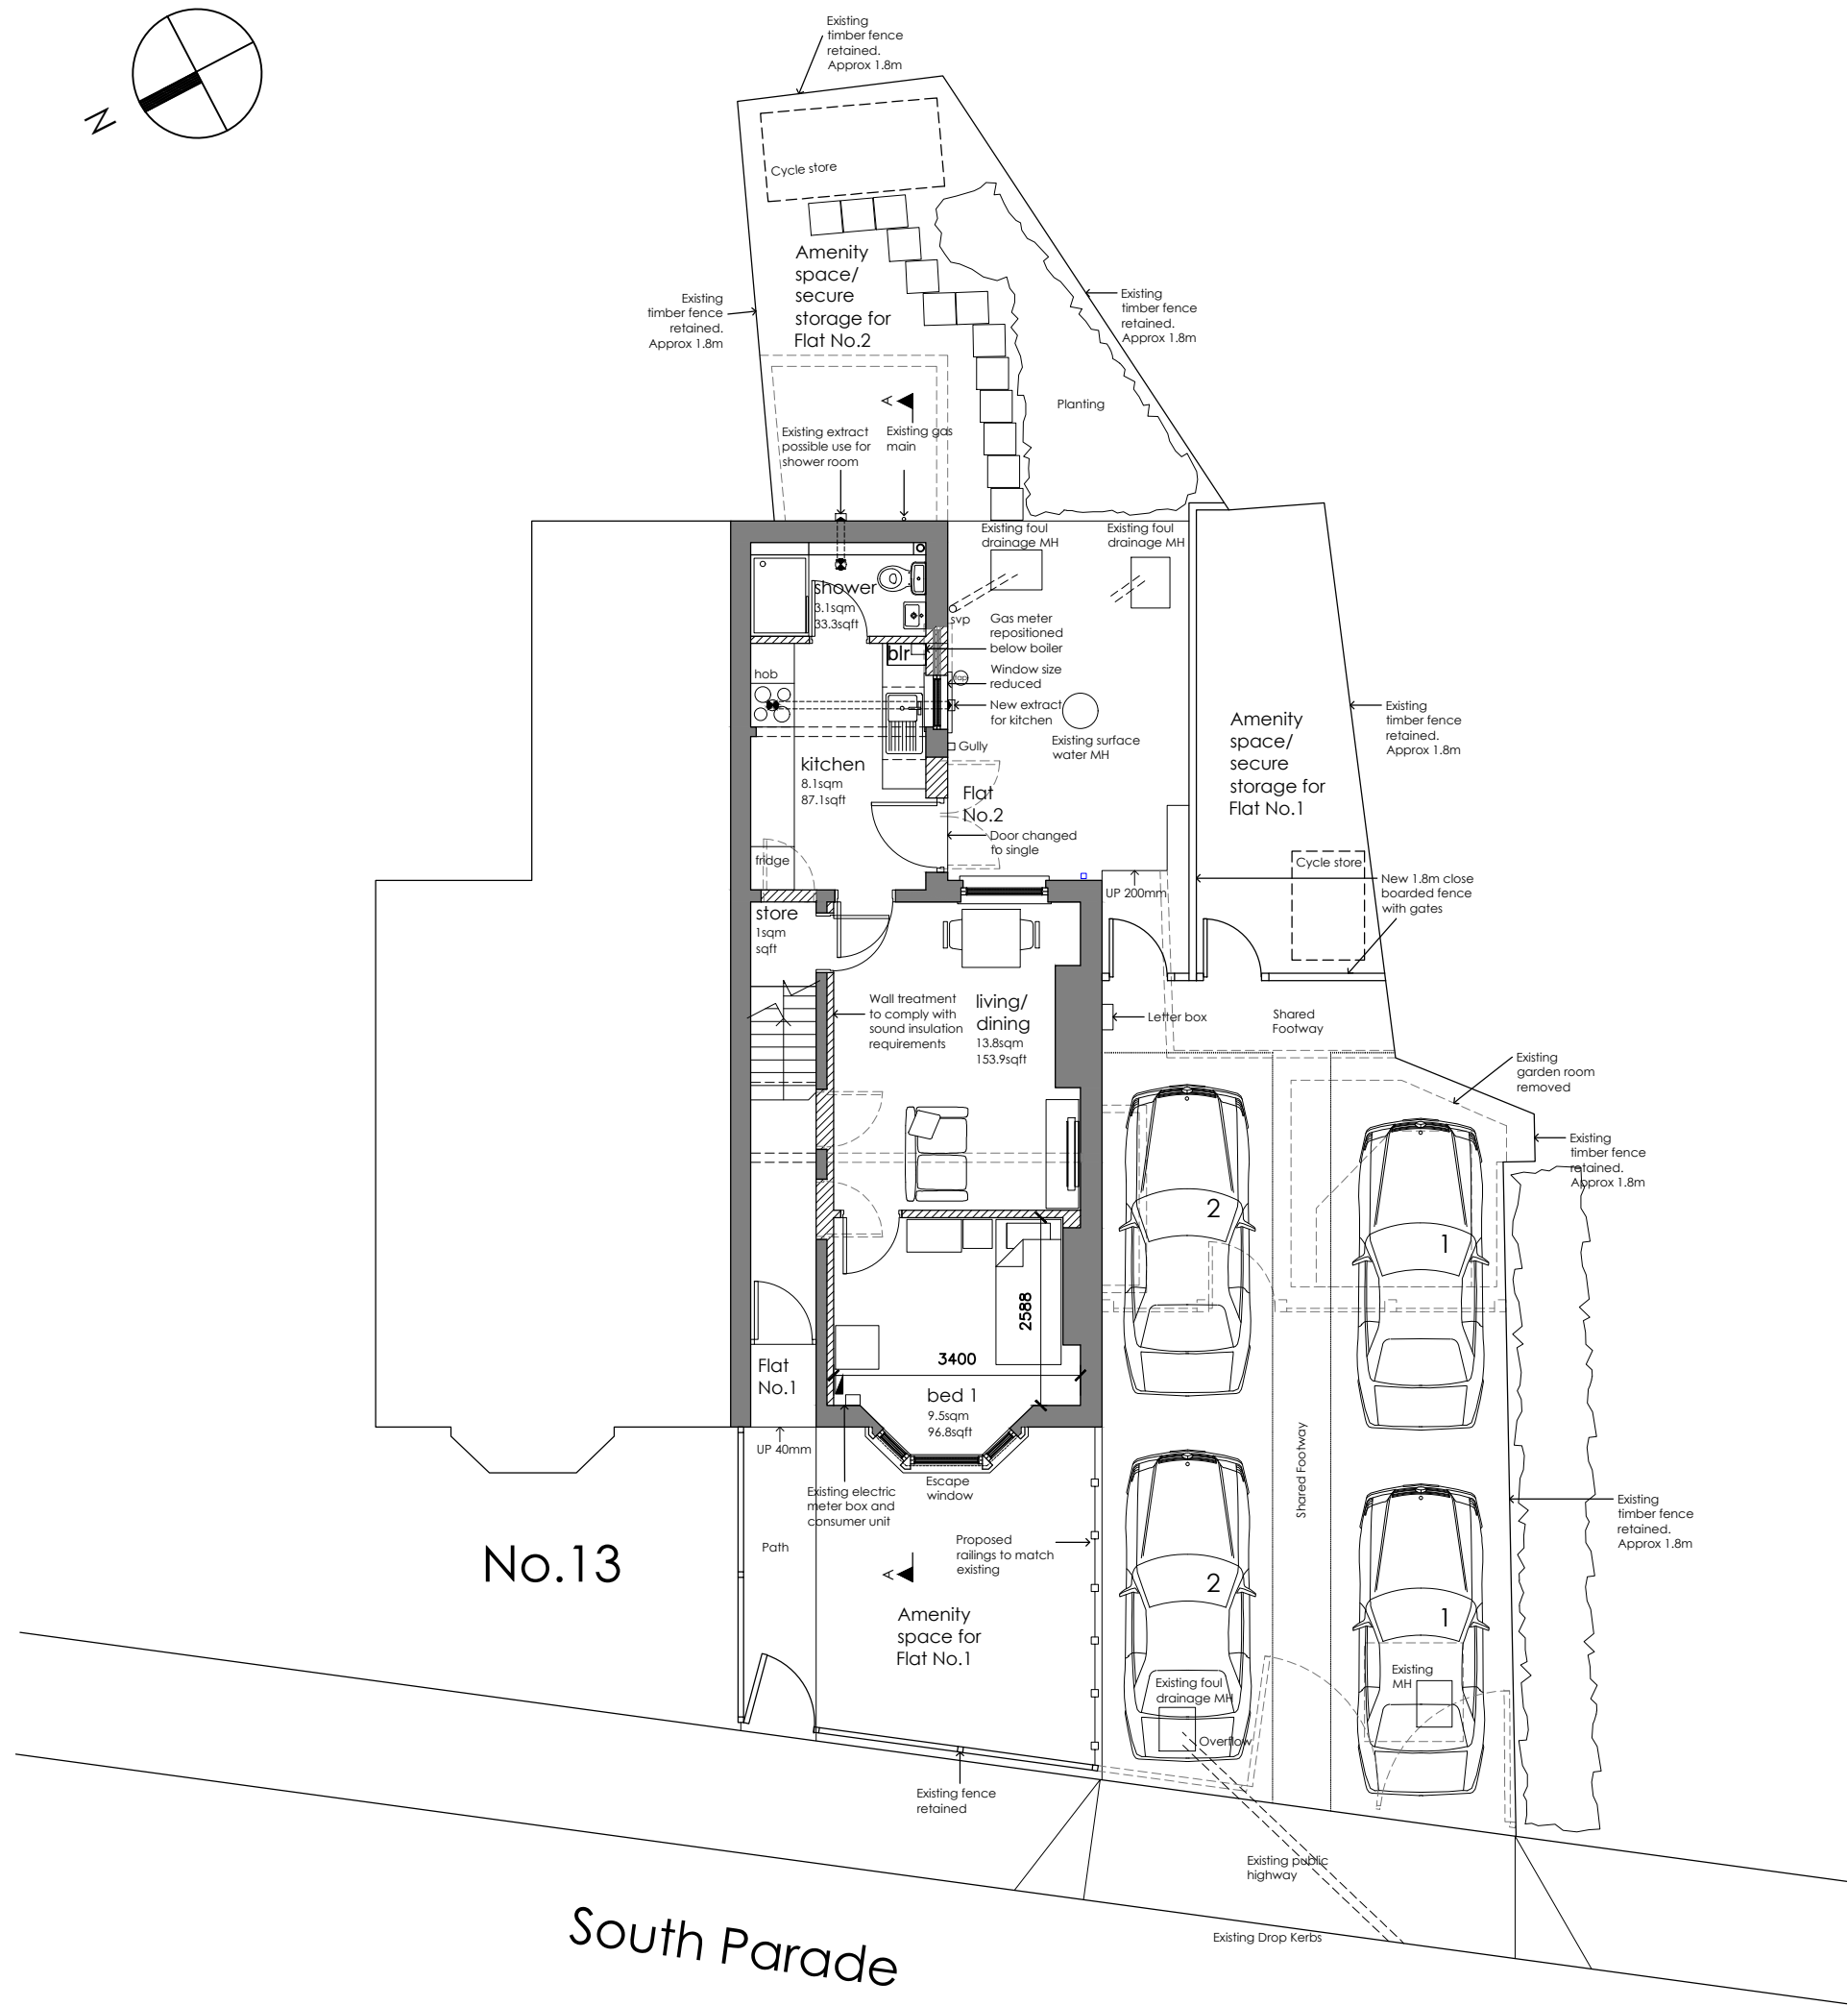


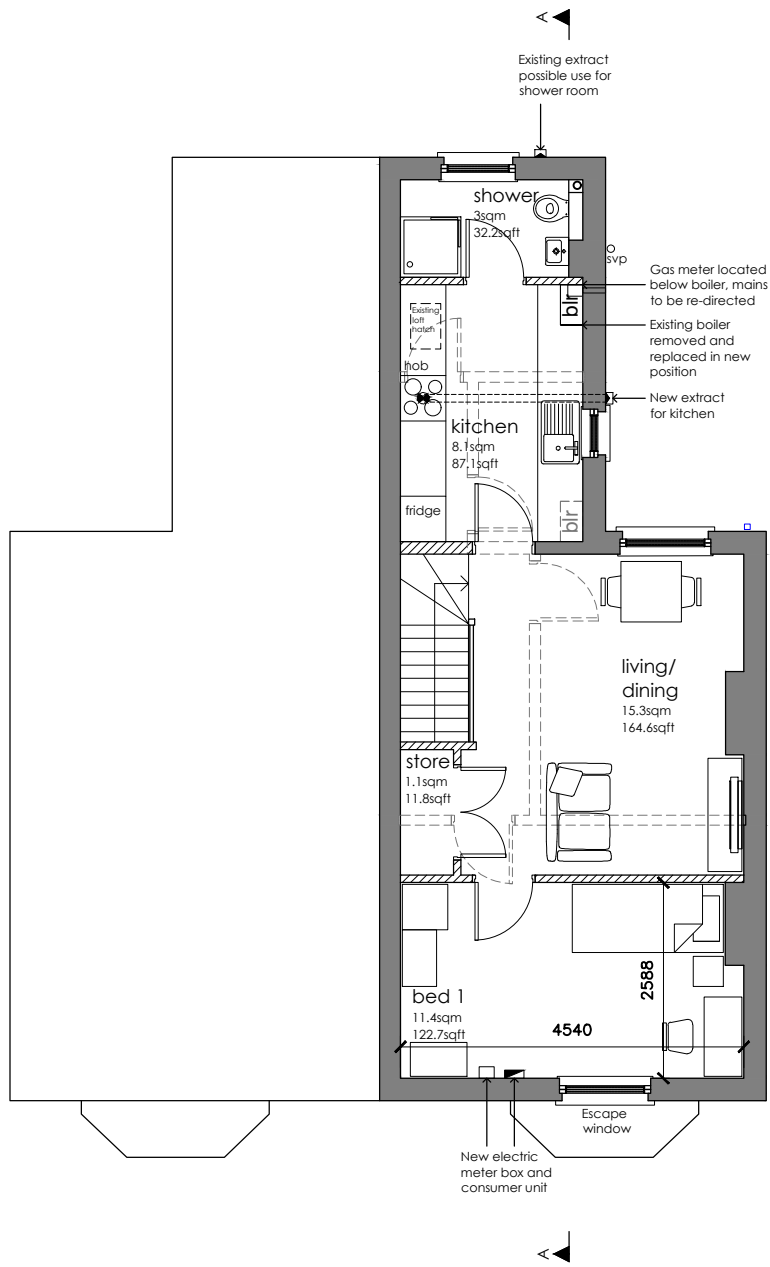

GROUND FLOOR PLAN
FLAT No. 2 - 1-BEDROOM/1 PERSON
TOTAL AREA: 37m²

Proposed plans

(Scale 1:100)

 


FIRST FLOOR PLAN

Do not scale off this drawing. — All dimensions and setting out to be verified on site. If in doubt contact the originator for clarification.

This drawing is the property of FRAMEWORK. Copyright is reserved by them and the drawing is issued on the condition that it is not copied, reproduced, retained or disclosed to any unauthorised person, either wholly or in part without the consent in writing of FRAMEWORK

NEW FABRIC
EXISTING STRUCTURE

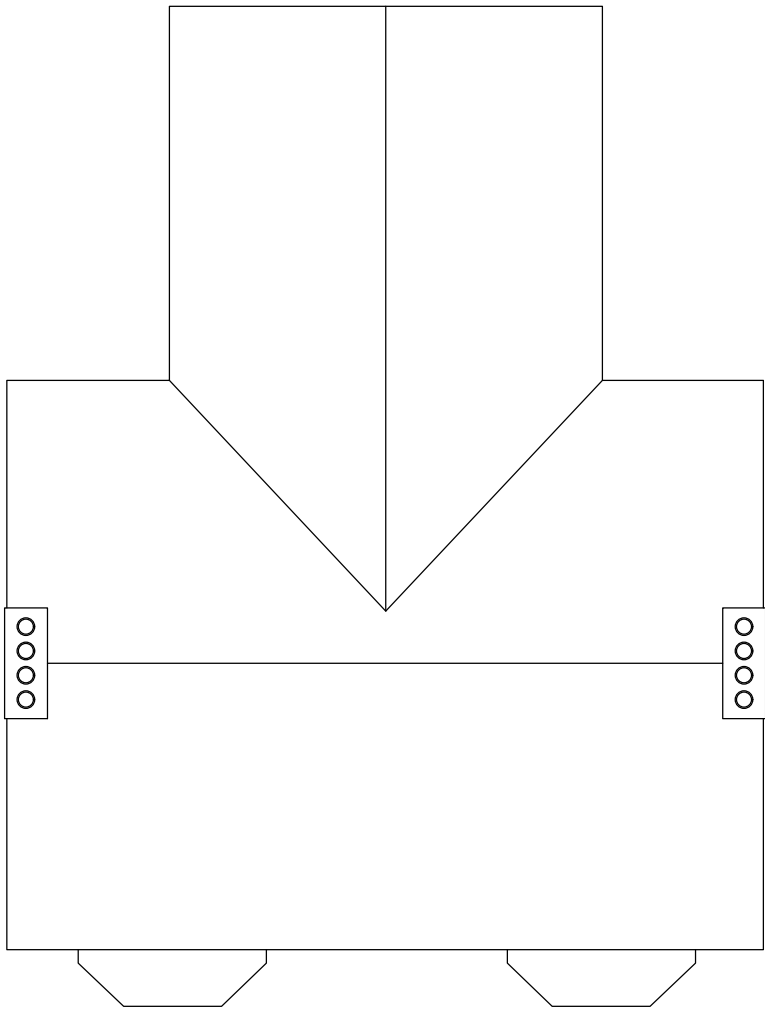

ROOF PLAN

FLAT No.1 - 1-BEDROOM/1PERSON
TOTAL AREA: 45.9m²
GF AREA: 3.1m²
FF AREA: 42.7m²

PROVISIONAL

C	GENERAL CLIENT REQUESTED AMENDMENTS	20.12.2021	PC
B	GENERAL AMENDMENTS	08.12.2021	HU
A	DRAWING AMENDED FOLLOWING CLIENT COMMENTS	23.11.2021	HU
Rev	Revision note	Date	Drawn by
	PROPOSED CONVERSION AT 15 SOUTH PARADE SPALDING		
	Drawn by HU	Checked	Date NOV 2021
	PROPOSED PLANS	Dwg No J2142 00102	Rev C