


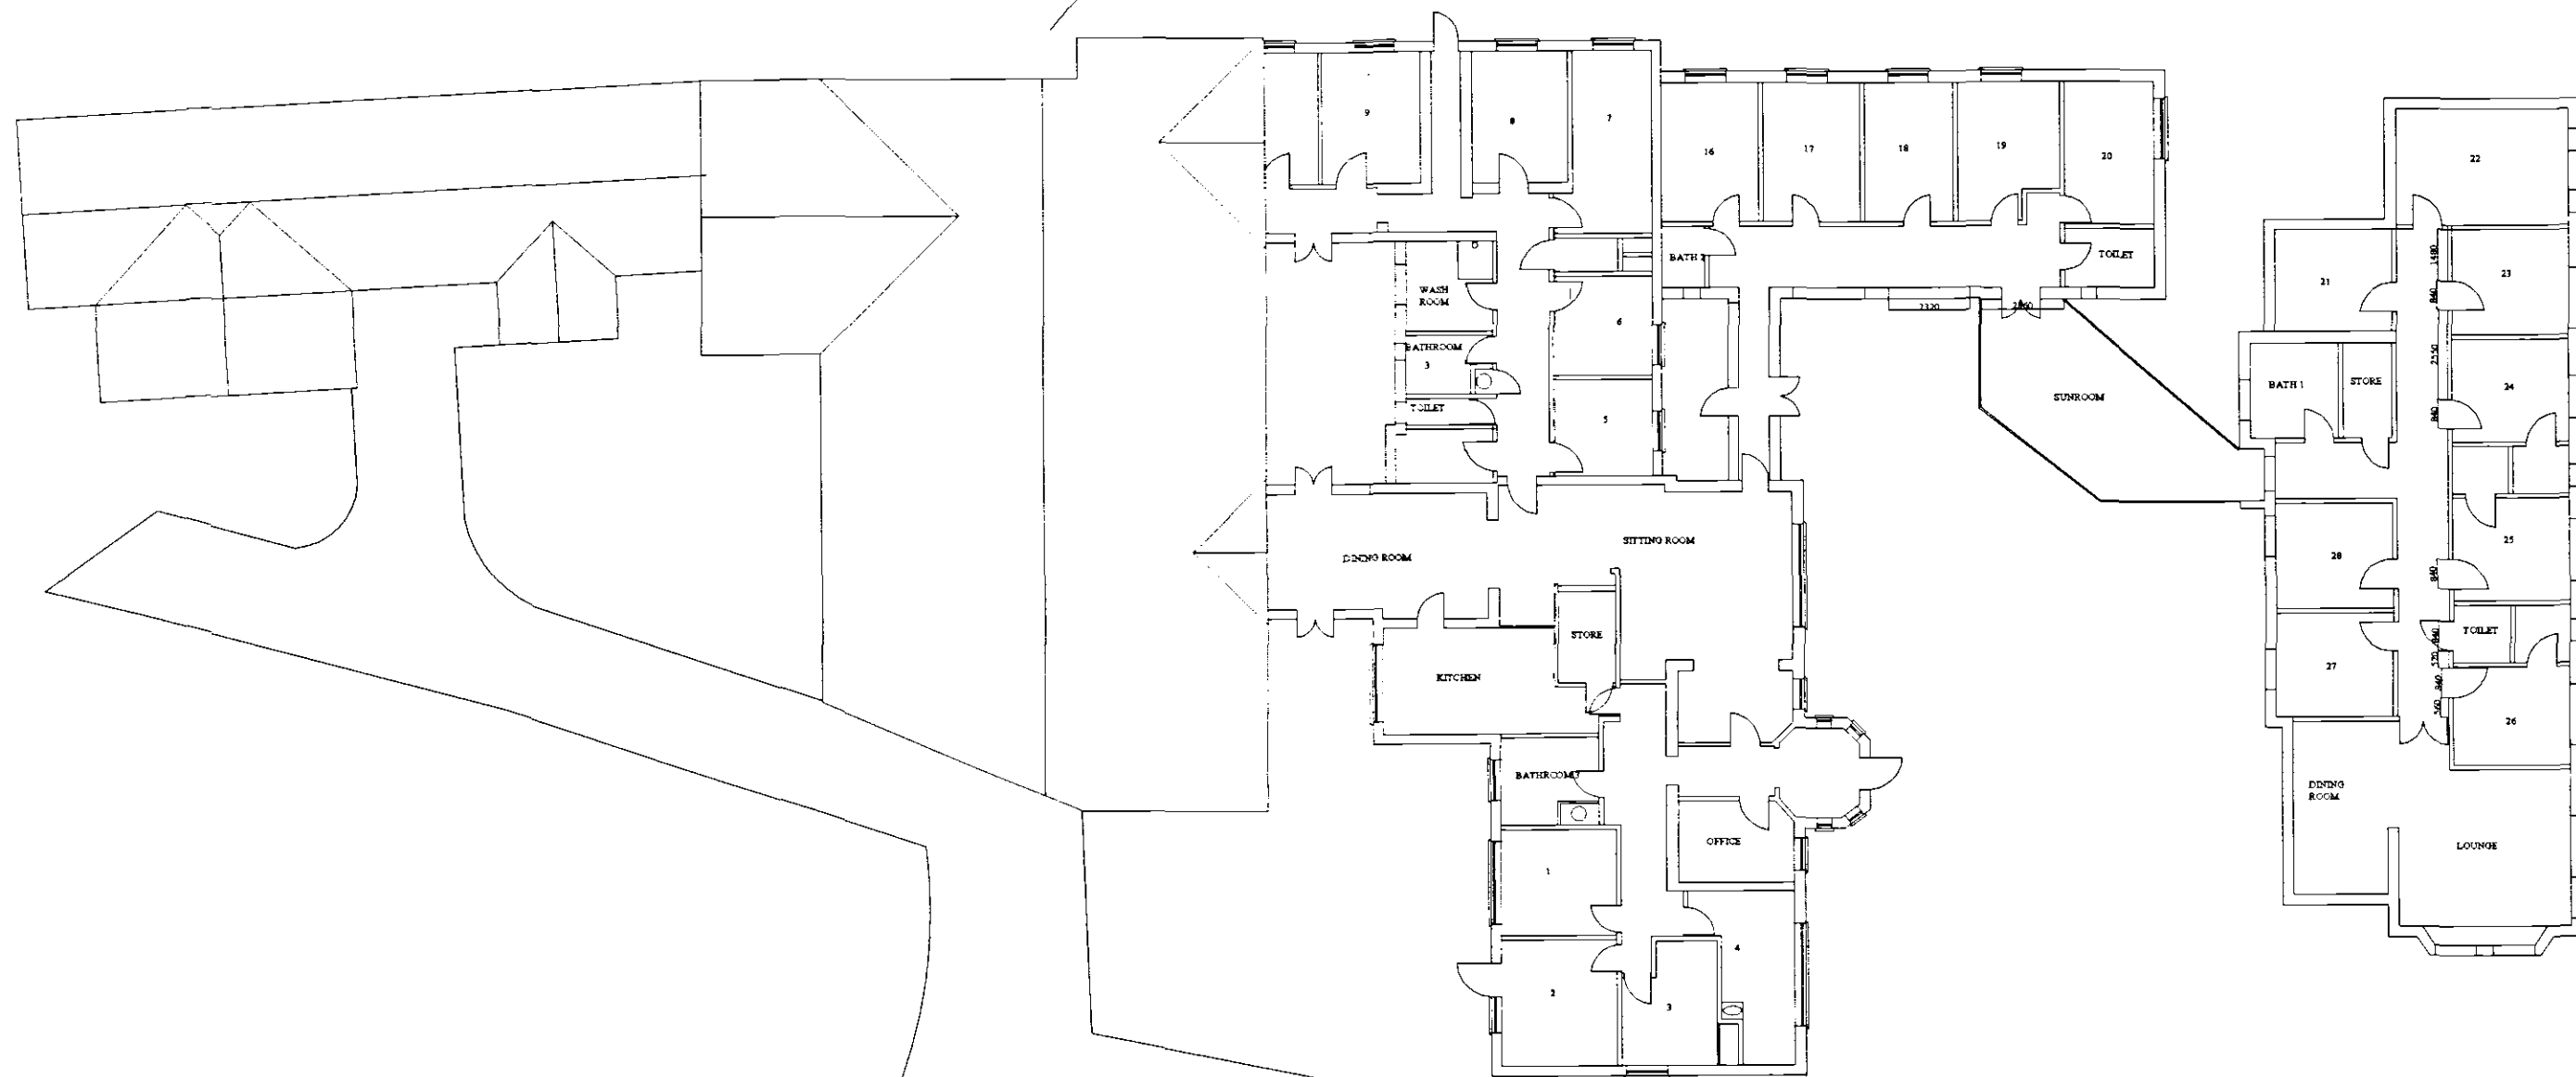

**DETERMINED
PLAN**

SHDC
Planning & Development
- 1 OCT 2007
Ref: 1321/07

General Notes

THIS DRAWING SHALL BE
READ IN CONJUNCTION
WITH THE SEPERATE
BUILDING REGULATION
SPECIFICATION NOTES

ALL DIMENSIONS SHALL BE
CHECKED ON SITE AND
UNDER NO CIRCUMSTANCES
SHALL DIMENSIONS BE
TAKEN FROM THE
DRAWINGS AND USED
FOR TENDERING ORDERING
OR CONSTRUCTION
PURPOSES WITHOUT
CHECKING THEM ON SITE
FIRST

THIS DRAWING IS THE
COPYRIGHT OF J W MOSES
AND SHALL NOT BE COPIED
WITHOUT EXPRESS
CONSENT

No.	Revision/Issue	Date

JOHN W MOSES M.R.I.C.S
CHARTERED SURVEYOR
3 PINE COURT
SPALDING
LINCOLNSHIRE
PE12 6FG

PROPOSED EXTENSIONS AND
ALTERATIONS TO
BUNGALOWS CARE HOME
156 PARK ROAD
SPALDING
LINCOLNSHIRE

Project JWM/APEX 006	Sheet PROPOSED ROOF PLAN
Date 23/09/07	
Scale 1:200	