




SIDE ELEVATION (WEST)

FRONT ELEVATION (SOUTH)

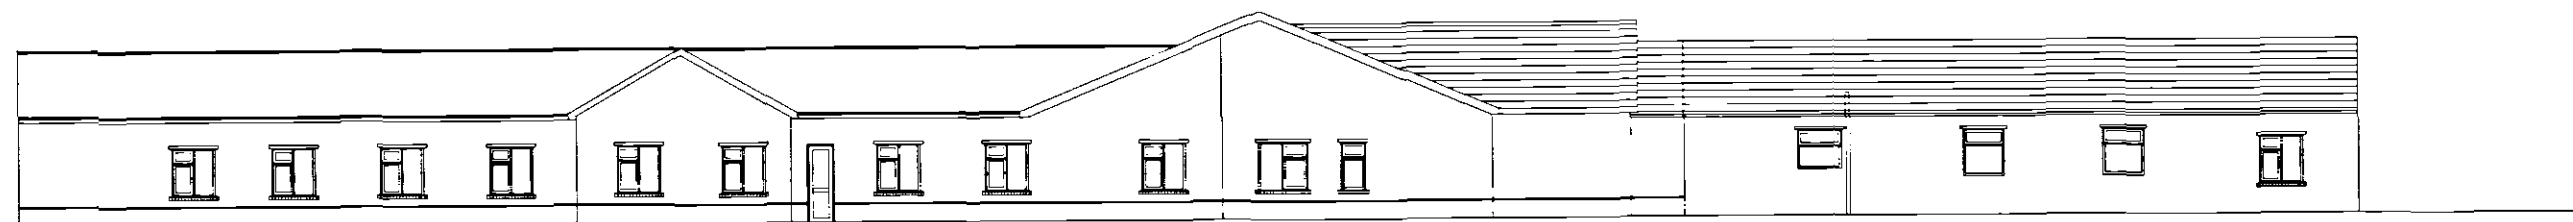

EXTENSION

BUNGALOW

REAR ELEVATION (NORTH)

**DETERMINED
PLAN**

SHDC
Planning & Development

- 1 OCT 2007

Ref: 1321/07

General Notes

THIS DRAWING SHALL BE READ IN CONJUNCTION WITH THE SEPERATE BUILDING REGULATION SPECIFICATION NOTES

ALL DIMENSIONS SHALL BE CHECKED ON SITE AND UNDER NO CIRCUMSTANCES SHALL DIMENSIONS BE TAKEN FROM THE DRAWINGS AND USED FOR TENDERING ORDERING OR CONSTRUCTION PURPOSES WITHOUT CHECKING THEM ON SITE FIRST

THIS DRAWING IS THE COPYRIGHT OF J W MOSES AND SHALL NOT BE COPIED WITHOUR EXPRESS CONSENT

No.	Revision/Issue	Date

Client Name and Address
JOHN W MOSES M.R.I.C.S
CHARTERED SURVEYOR
3 PINE COURT
SPALDING
LINCOLNSHIRE
PE12 6FG

Project Name and Address
PROPOSED EXTENSIONS AND ALTERATIONS TO BUNGALOWS CARE HOME
156 PARK ROAD
SPALDING
LINCOLNSHIRE

Project JWM/APEX-005	Sheet PROPOSED ELEVATIONS
Date 23-09-07	
Scale 1:200	