

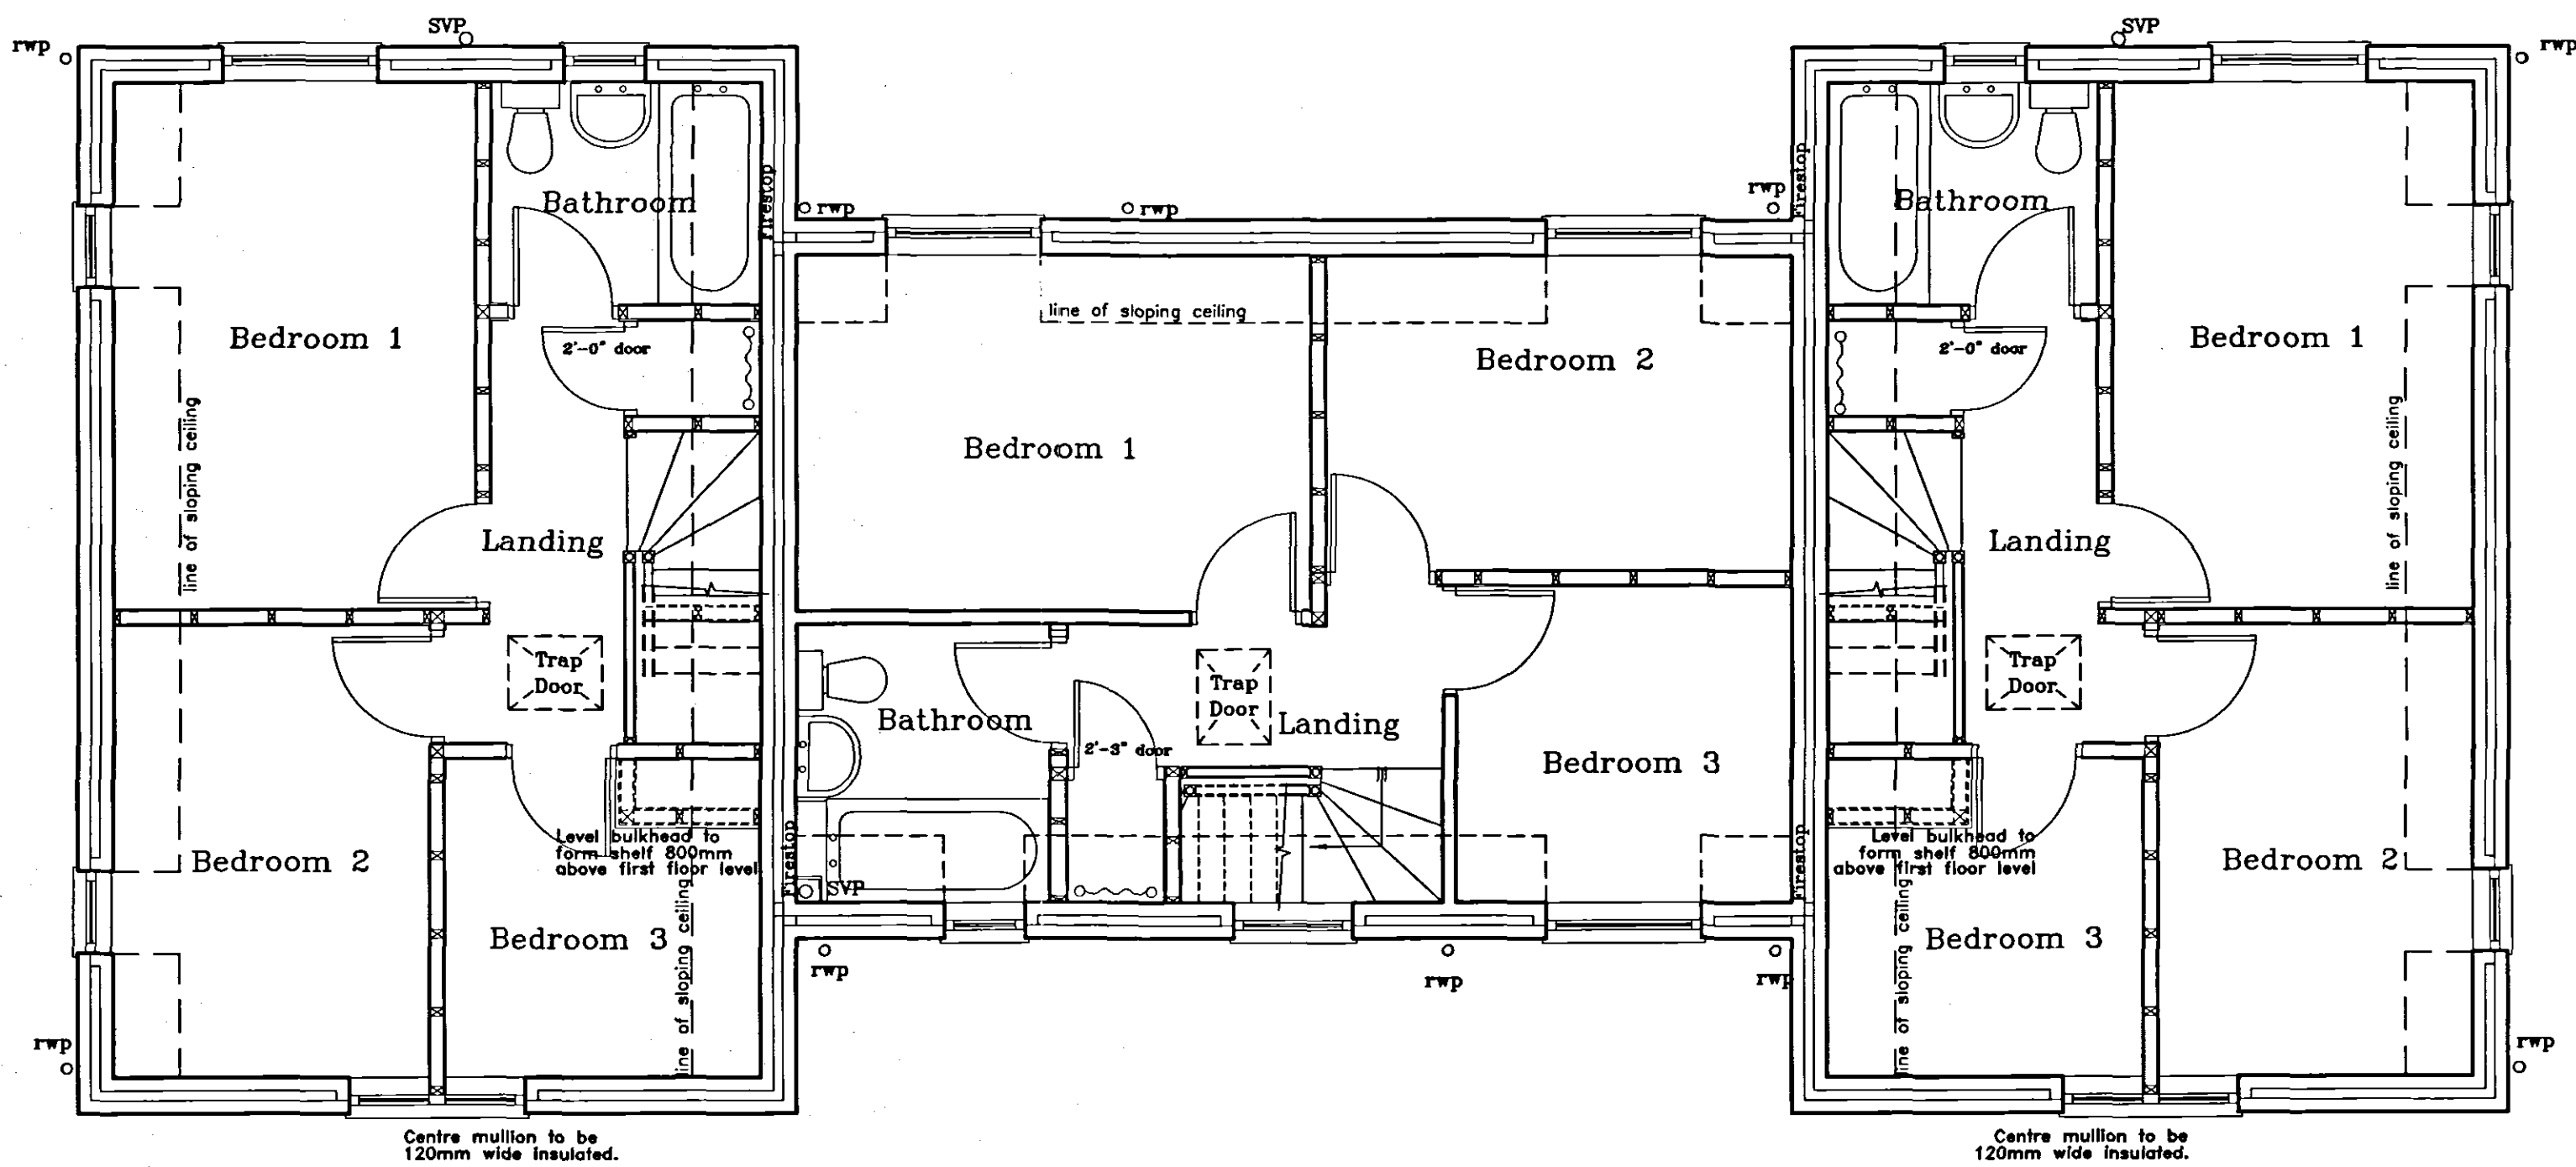


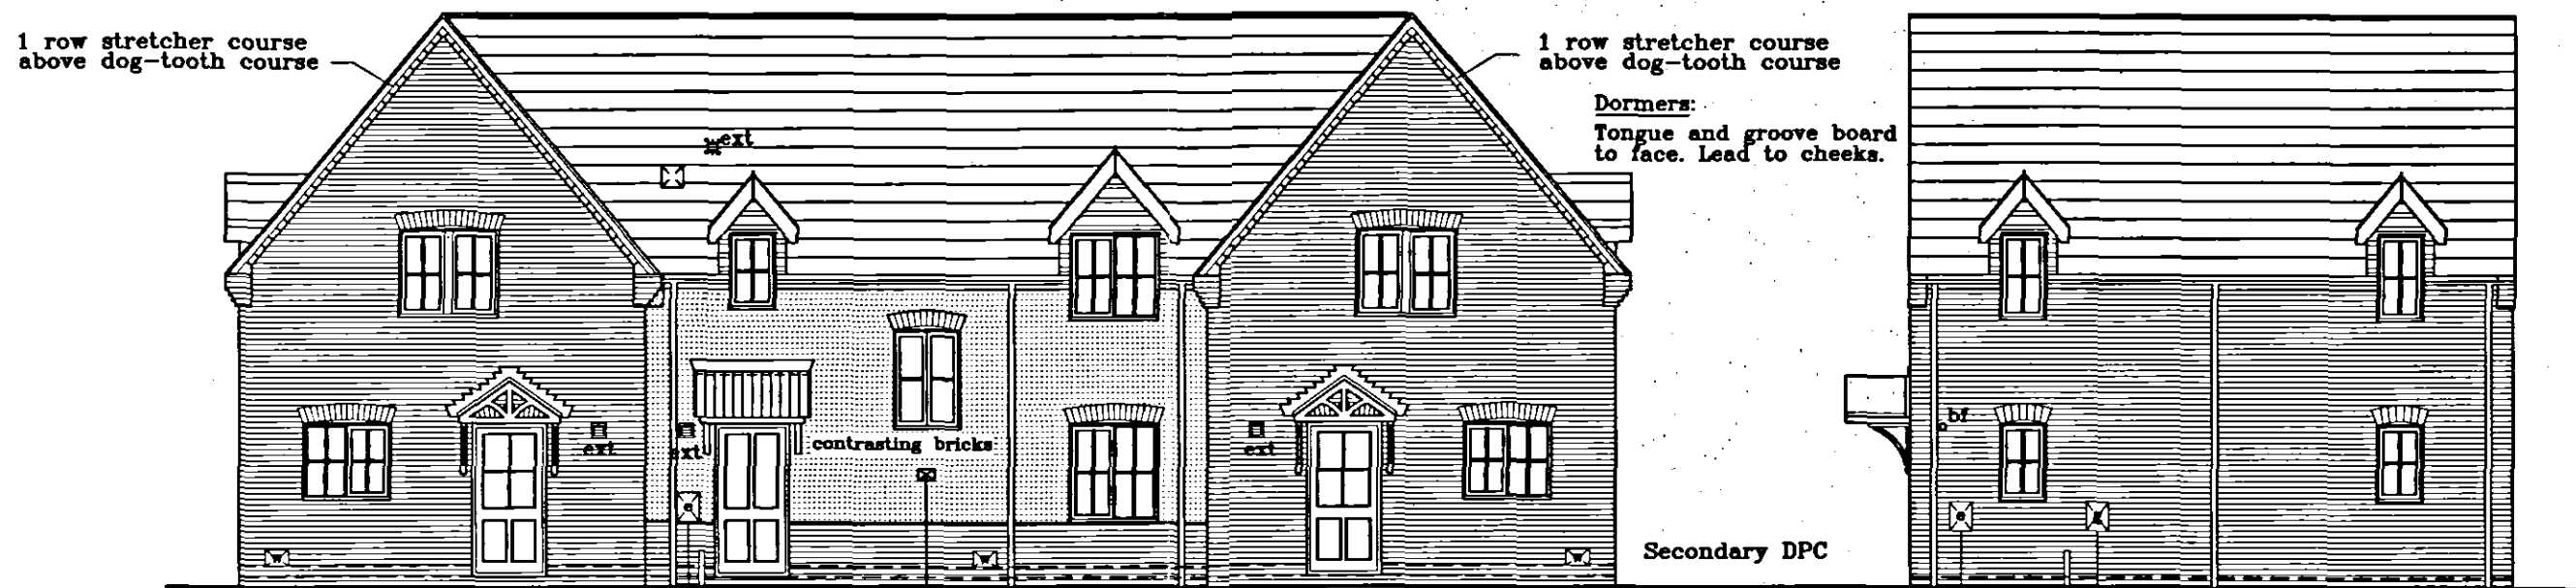

FIRST FLOOR PLAN LAYOUT

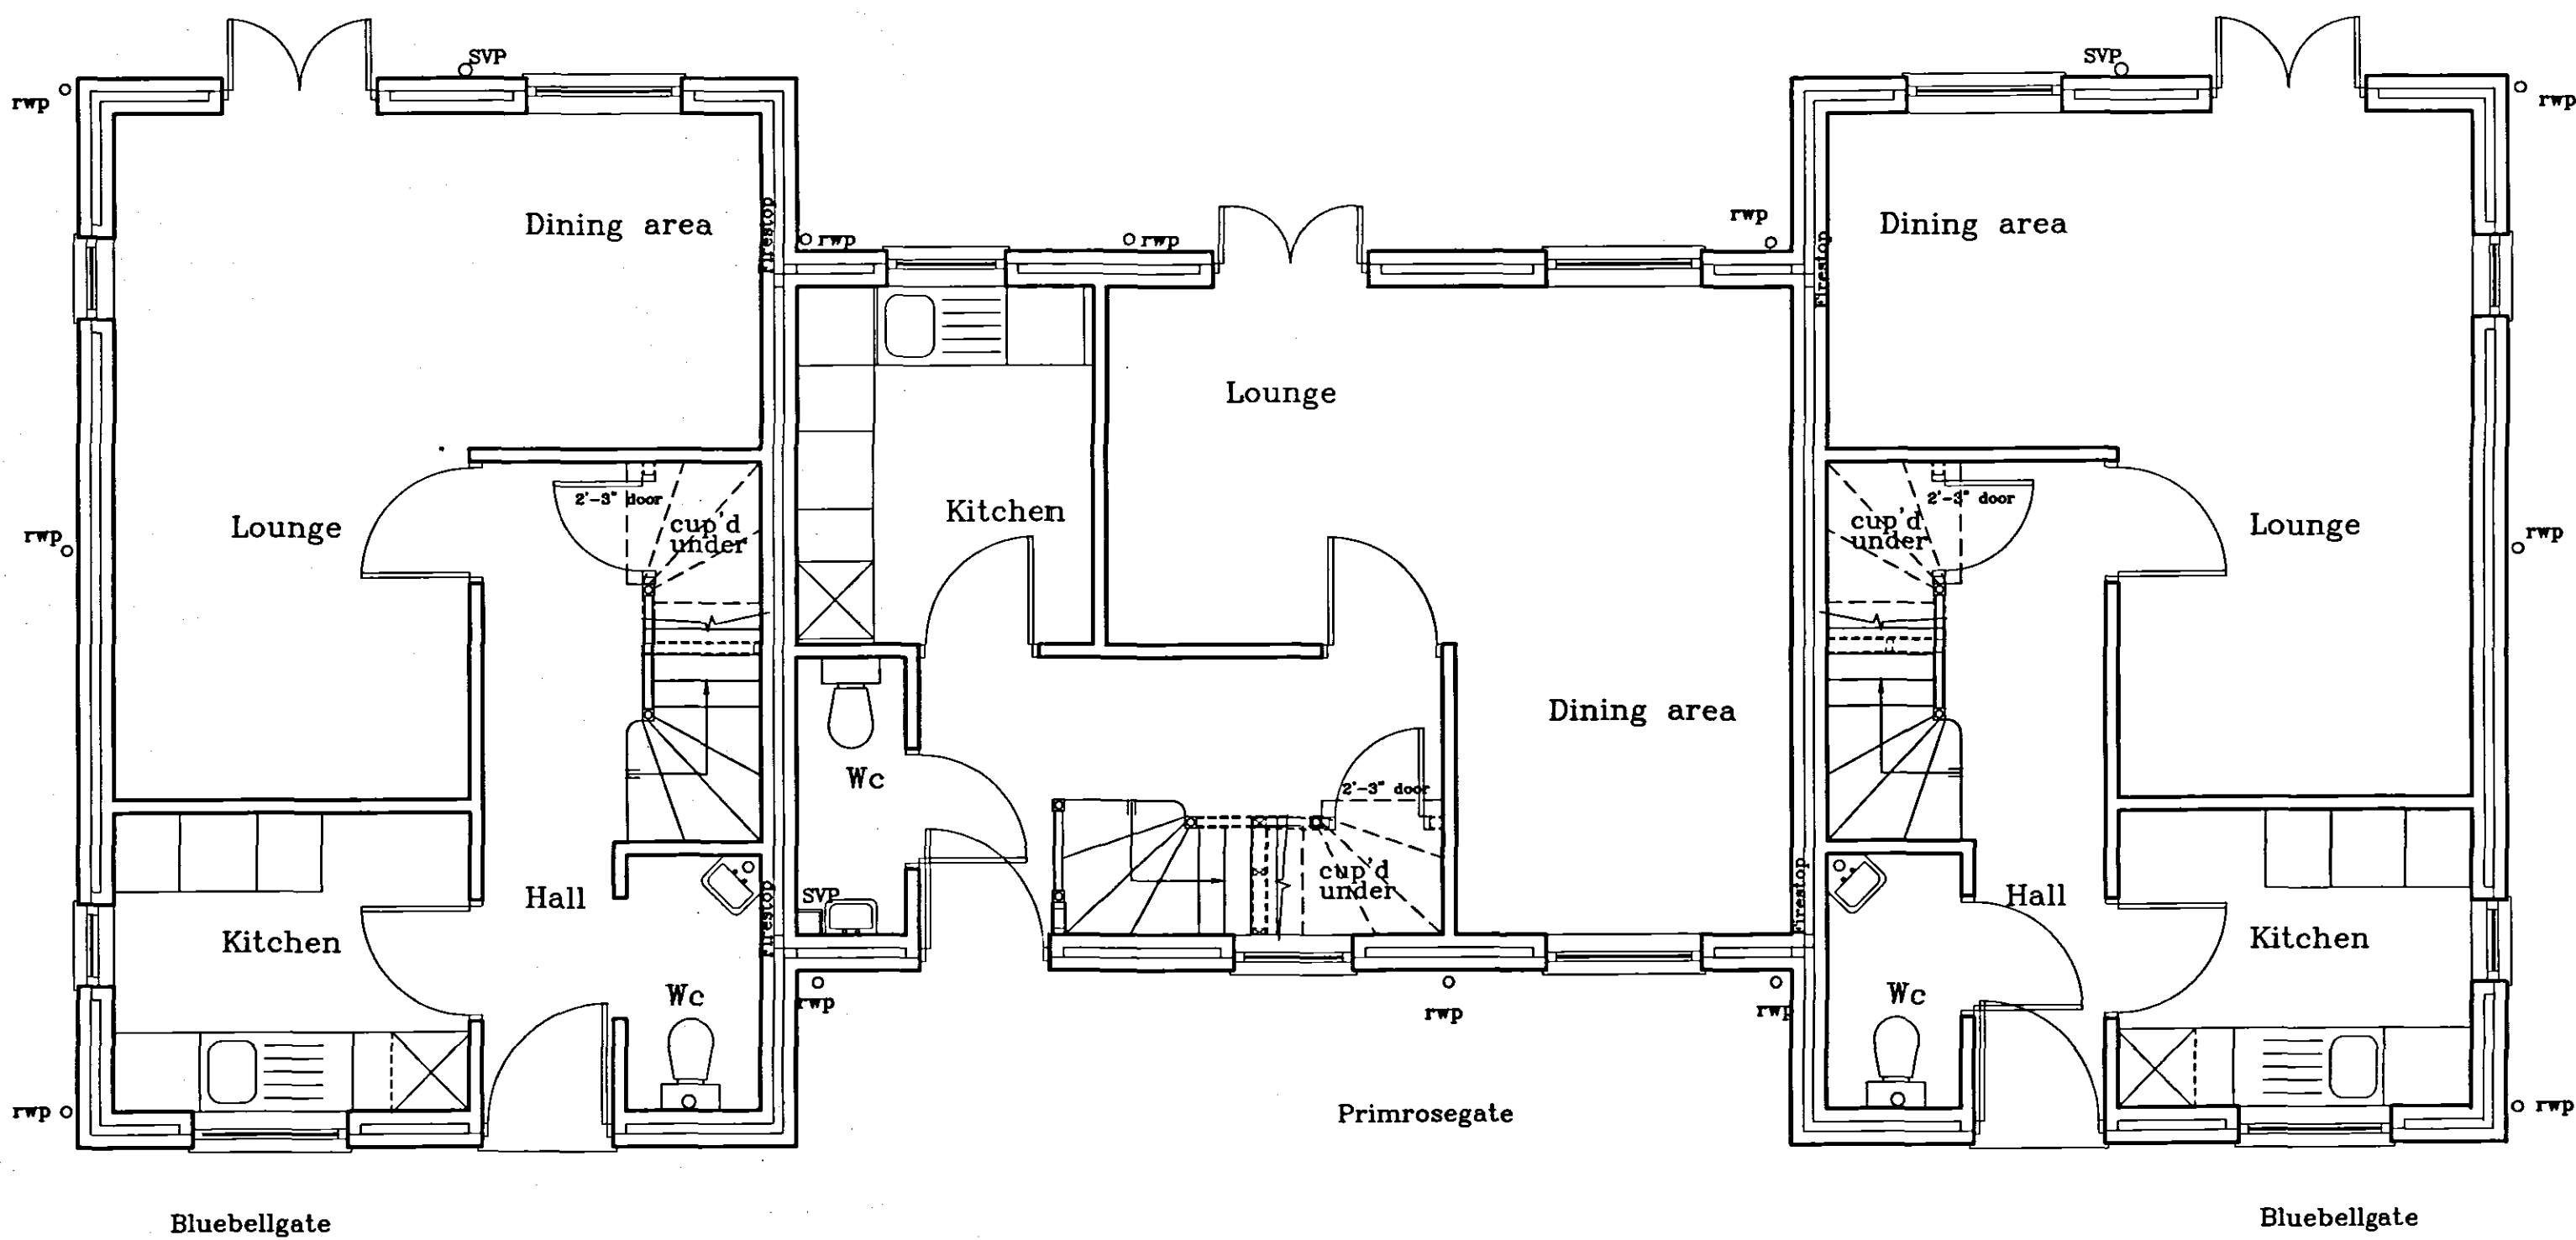

FRONT ELEVATION

SIDE ELEVATION



REAR ELEVATION

SIDE ELEVATION

Plan of Development
05 OCT 2004
Ref: 1329/04



Broadgate Homes Limited
Broadgate House, Weston Hills,
Spalding, Lincolnshire. PE12 6DB.
Telephone: 01406 380532 Fax: 01406 380014

PROJECT TITLE

Plots 33 to 35
Pennygate-
West End Cold Stores
Spalding

DRAWING

FLOOR LAYOUT

REV	DESCRIPTION	DATE	BY

SCALE
1:100

DRAWN
LB

DATE
JULY 2004

DRAWING No.
0401/33 to 35-01

DETERMINED
PLAN