




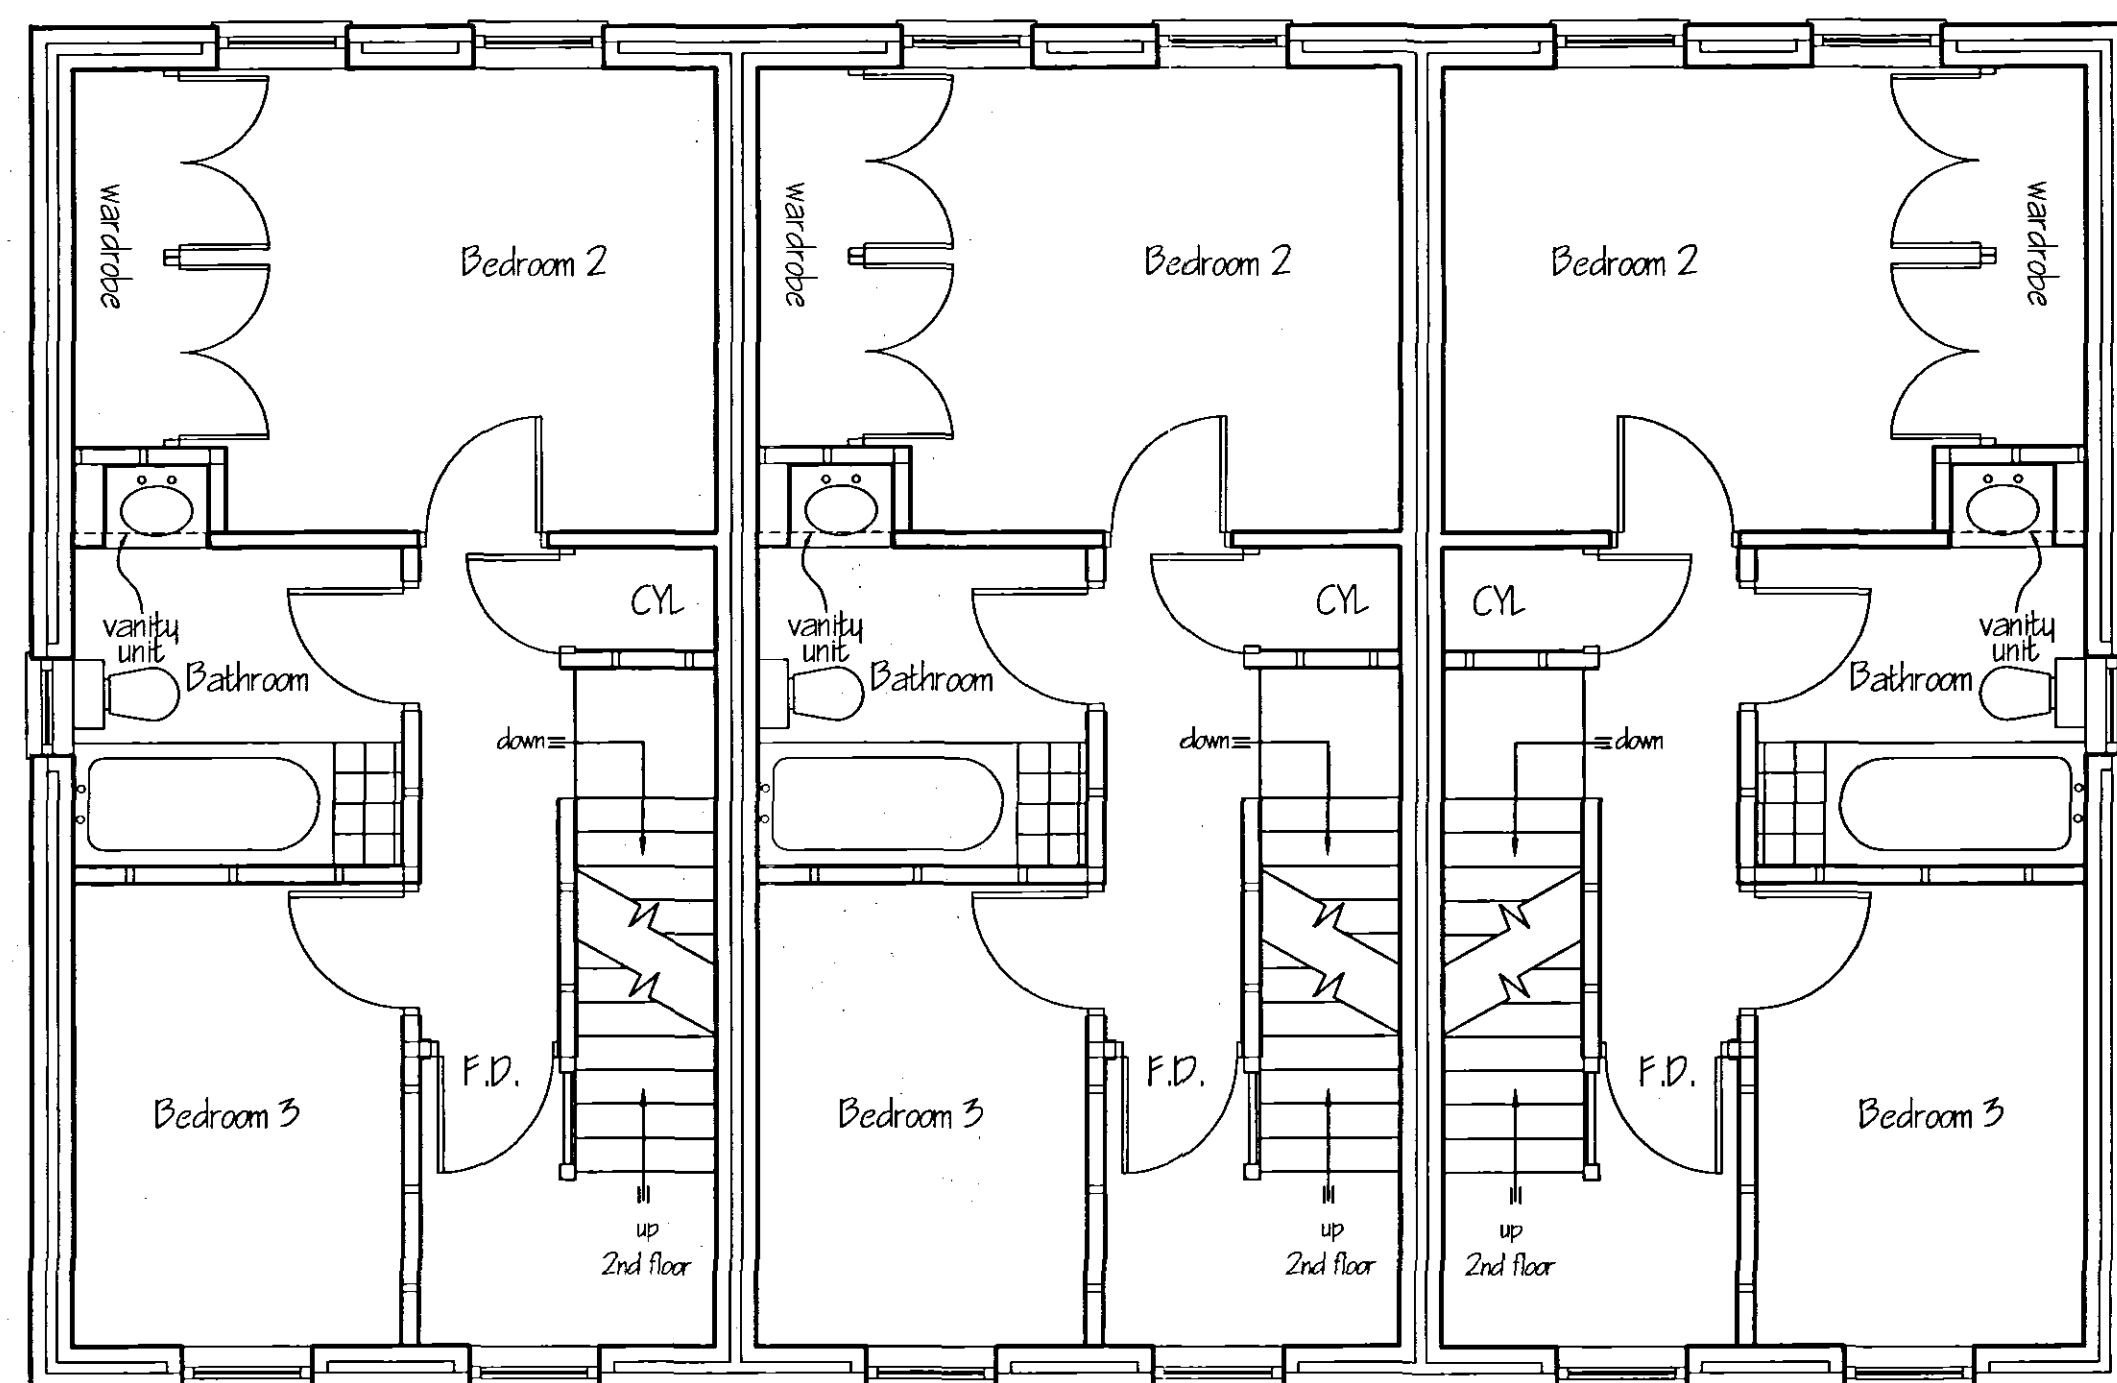


FIRST FLOOR LAYOUT

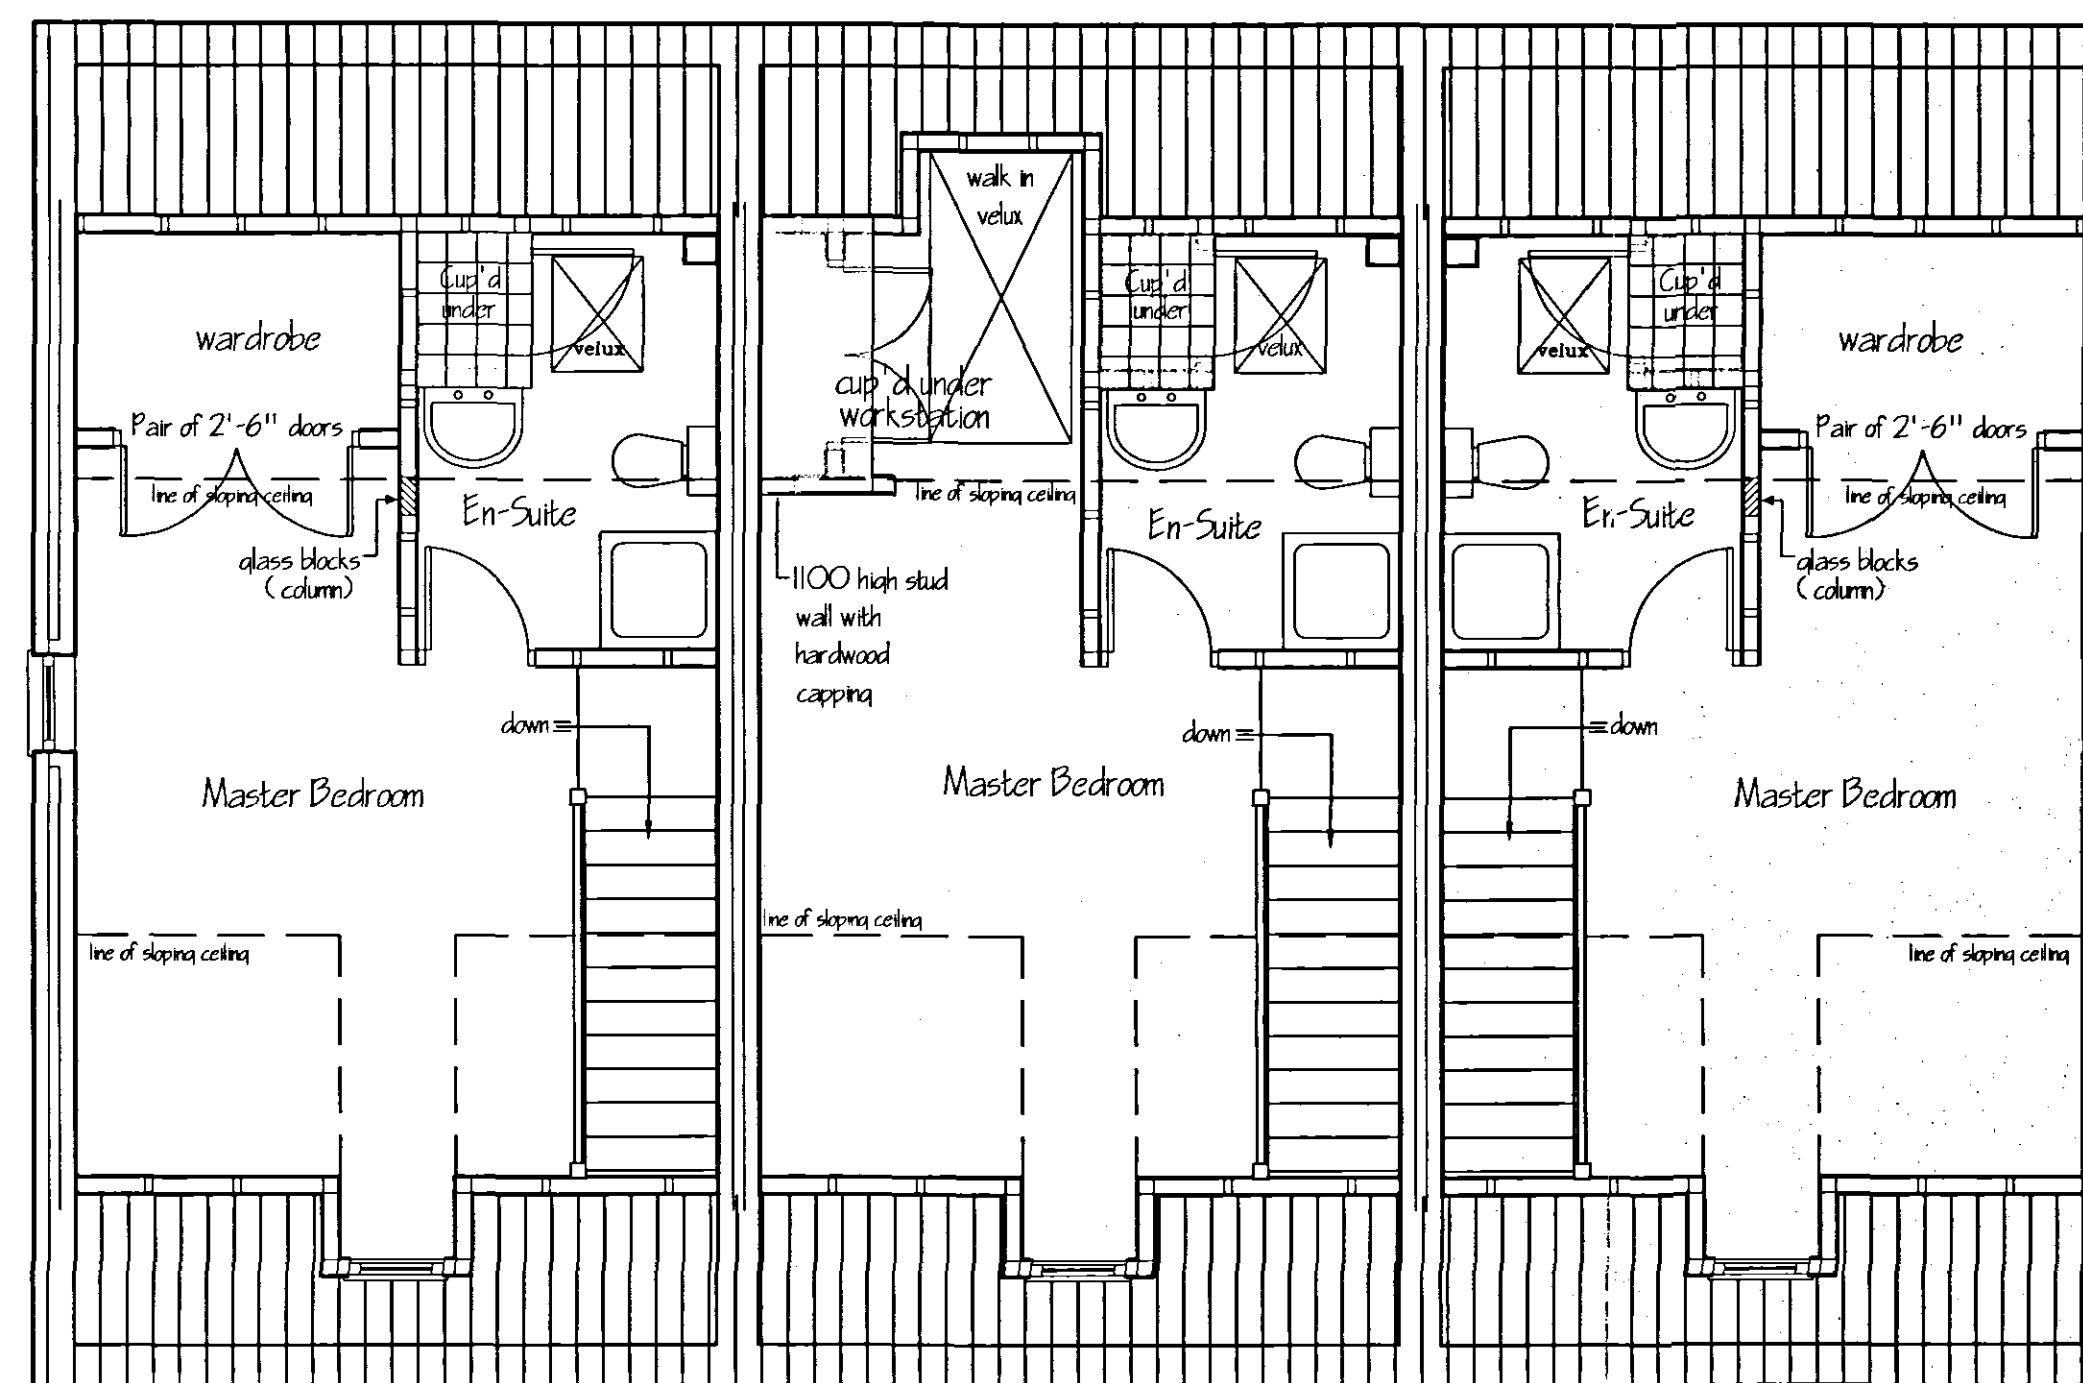


SECOND FLOOR LAYOUT

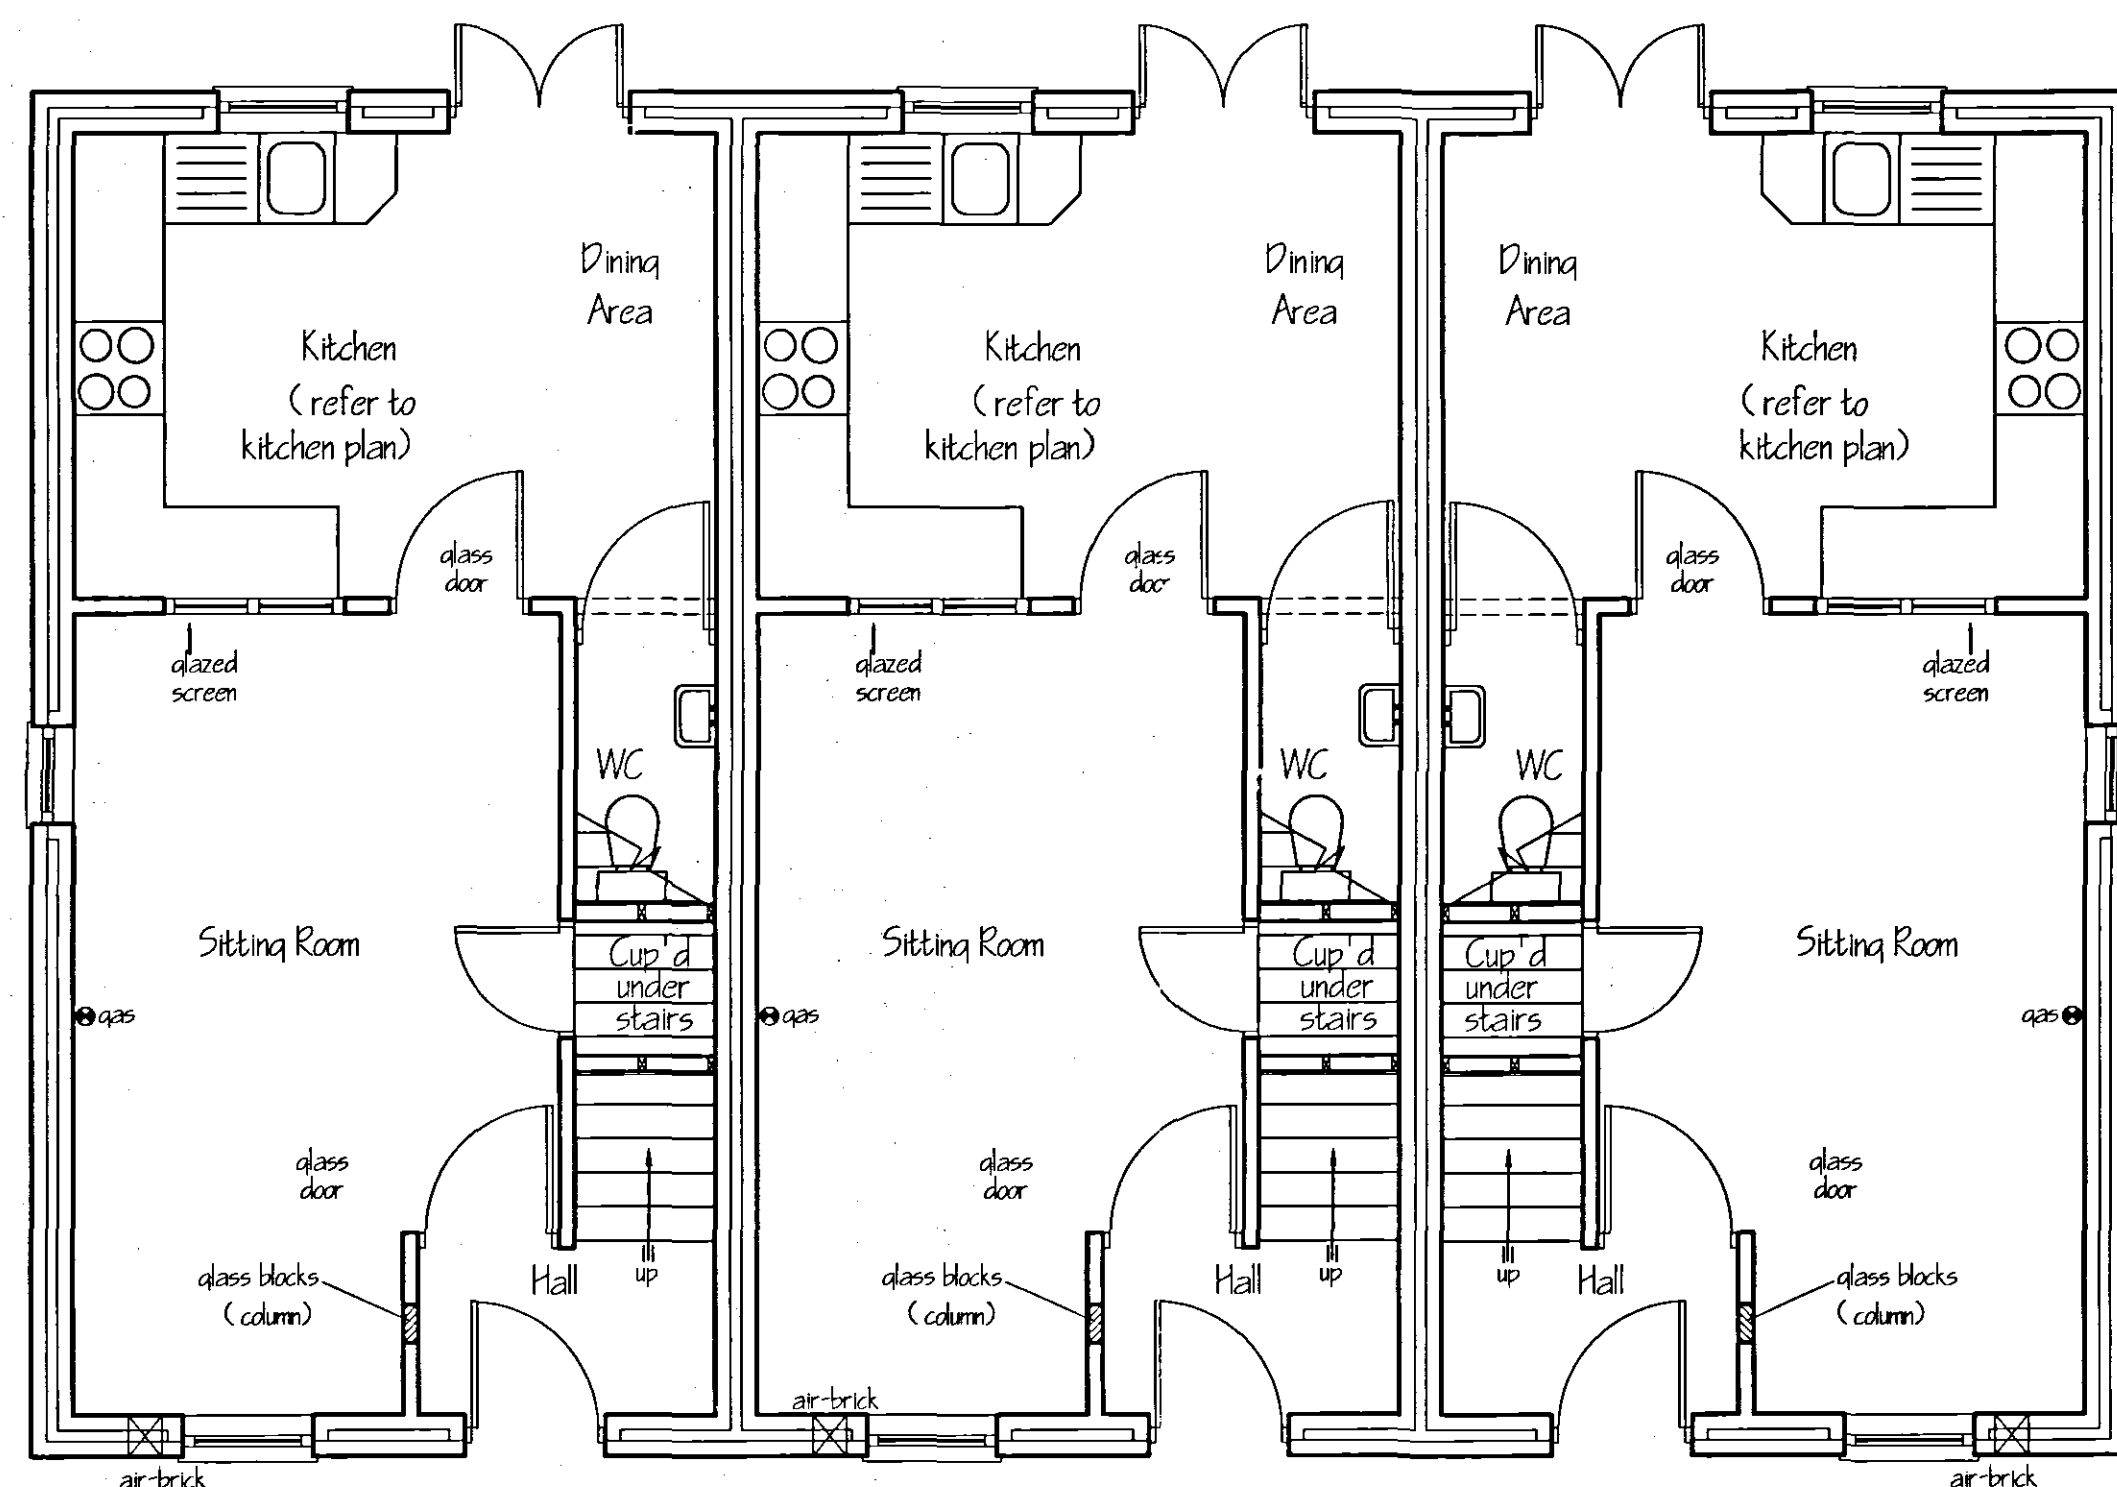


GROUND FLOOR LAYOUT

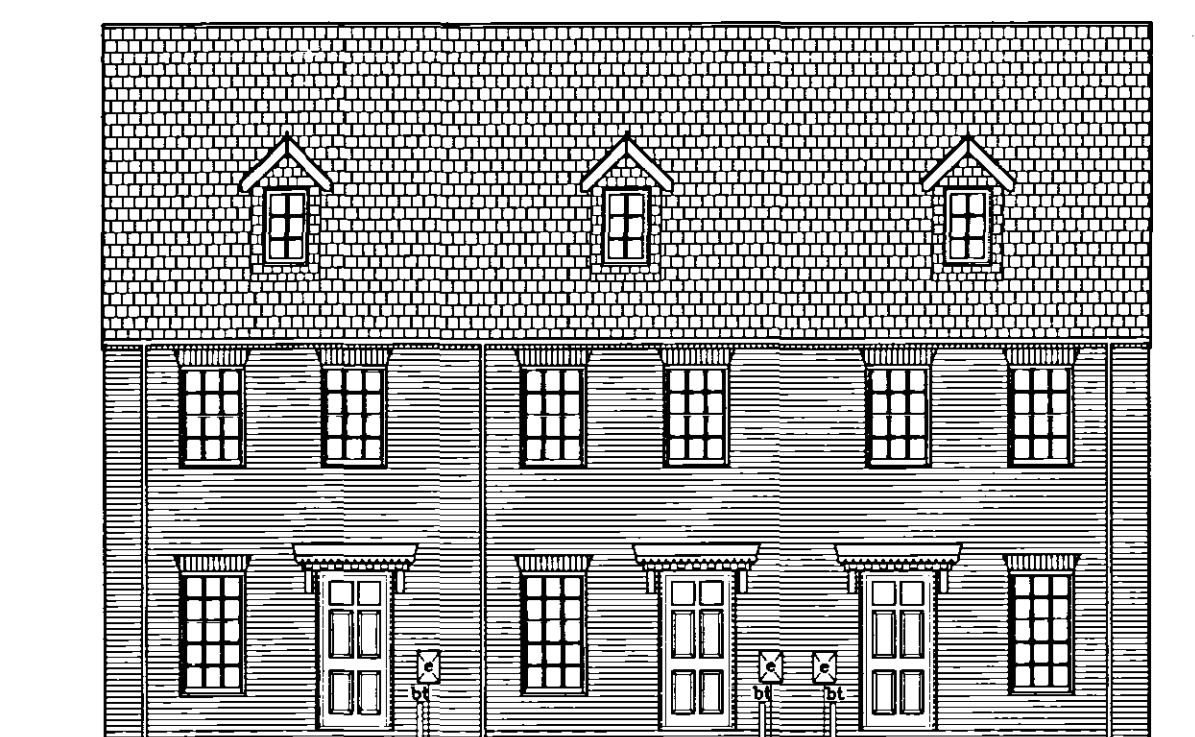


FRONT ELEVATION

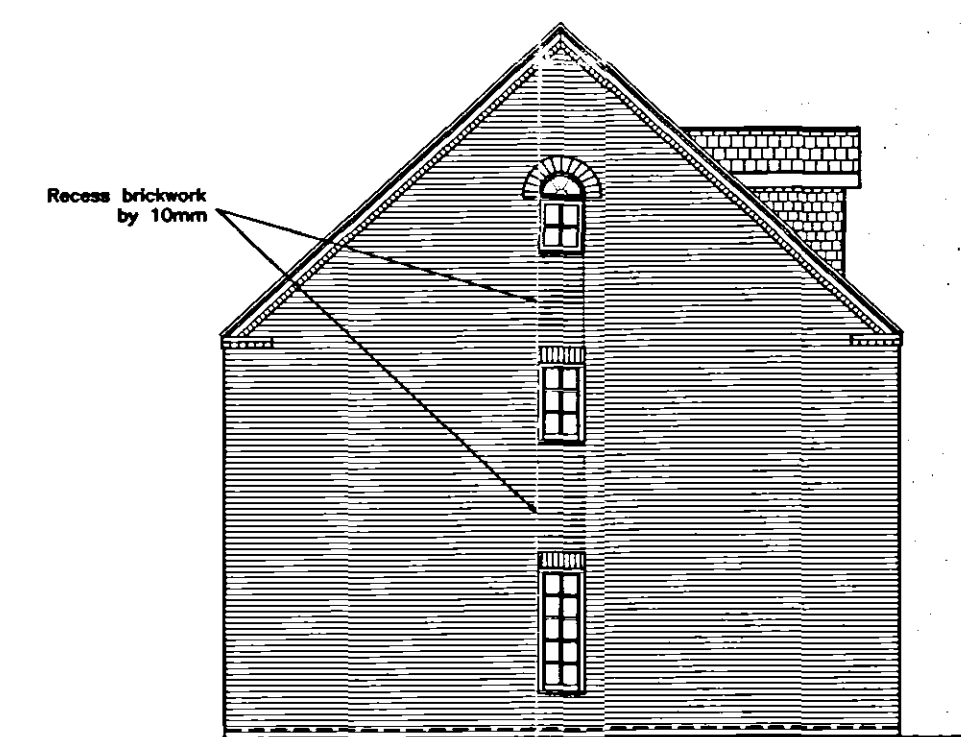

SIDE ELEVATION

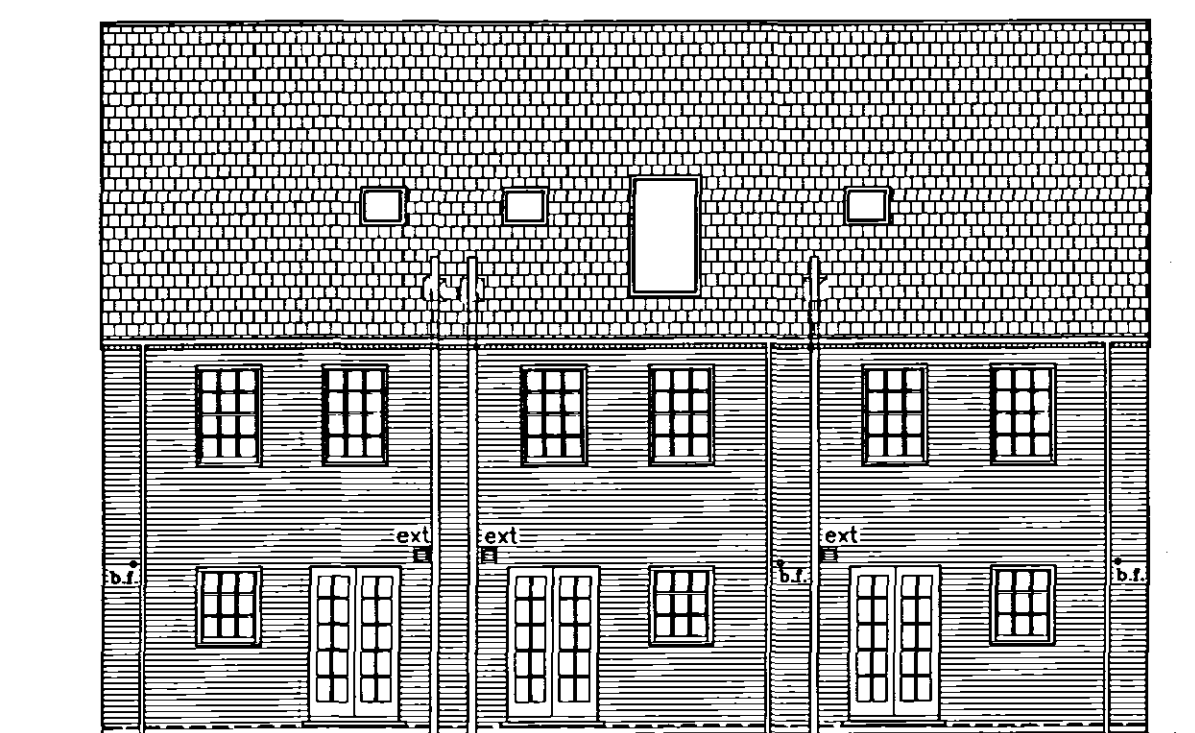

REAR ELEVATION

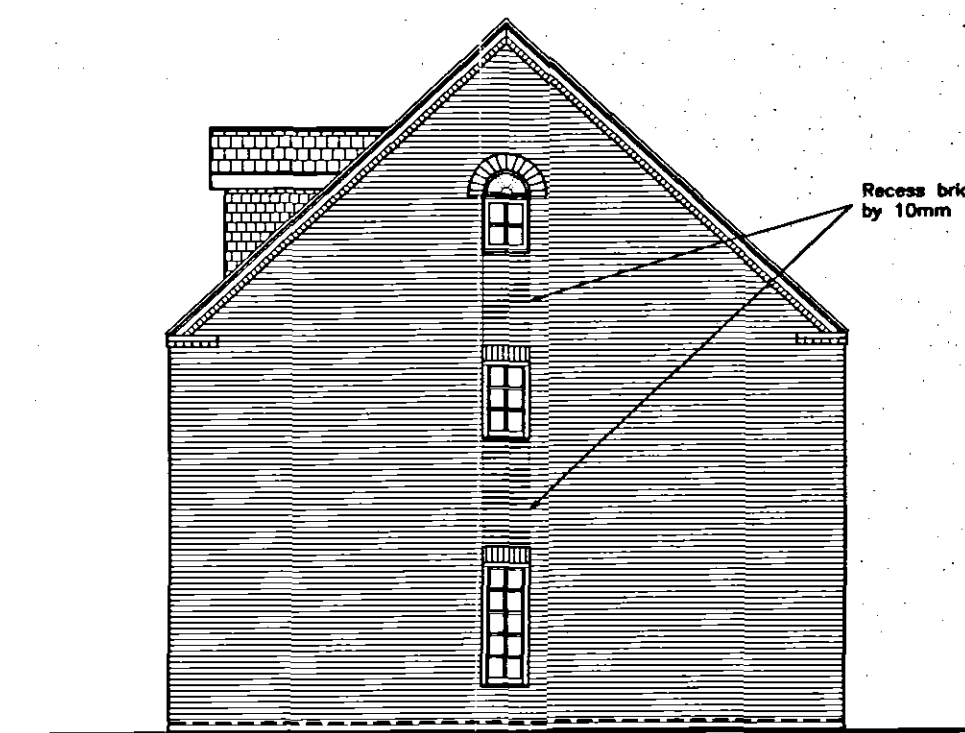

SIDE ELEVATION

SHDC
Planning & Development
05 OCT 2004
Ref: 1329/04



Broadgate Homes Limited
Broadgate House, Weston Hills,
Spalding, Lincolnshire. PE12 6DB.
Telephone: 01406 380532 Fax: 01406 380014

PROJECT TITLE

Plots 38, 39, 40
Plots 55, 56, 57
Plots 58, 59, 60
Pennygate-
West End Cold Stores
Spalding

DRAWING

FLOOR LAYOUT
& ELEVATIONS

REV	DESCRIPTION	DATE	BY

SCALE
1:50

DRAWN
LB

DATE
JULY 2004

DRAWING No.
0401/38 to 40 & 55 to 60-01

DETERMINED
PLAN