





Front Elevation

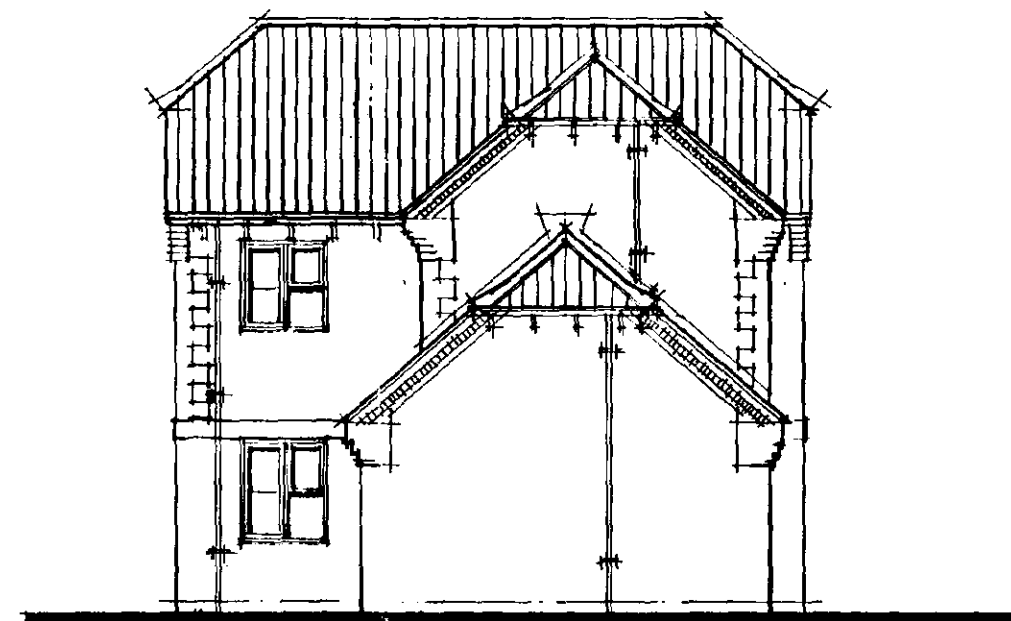


Side Elevation

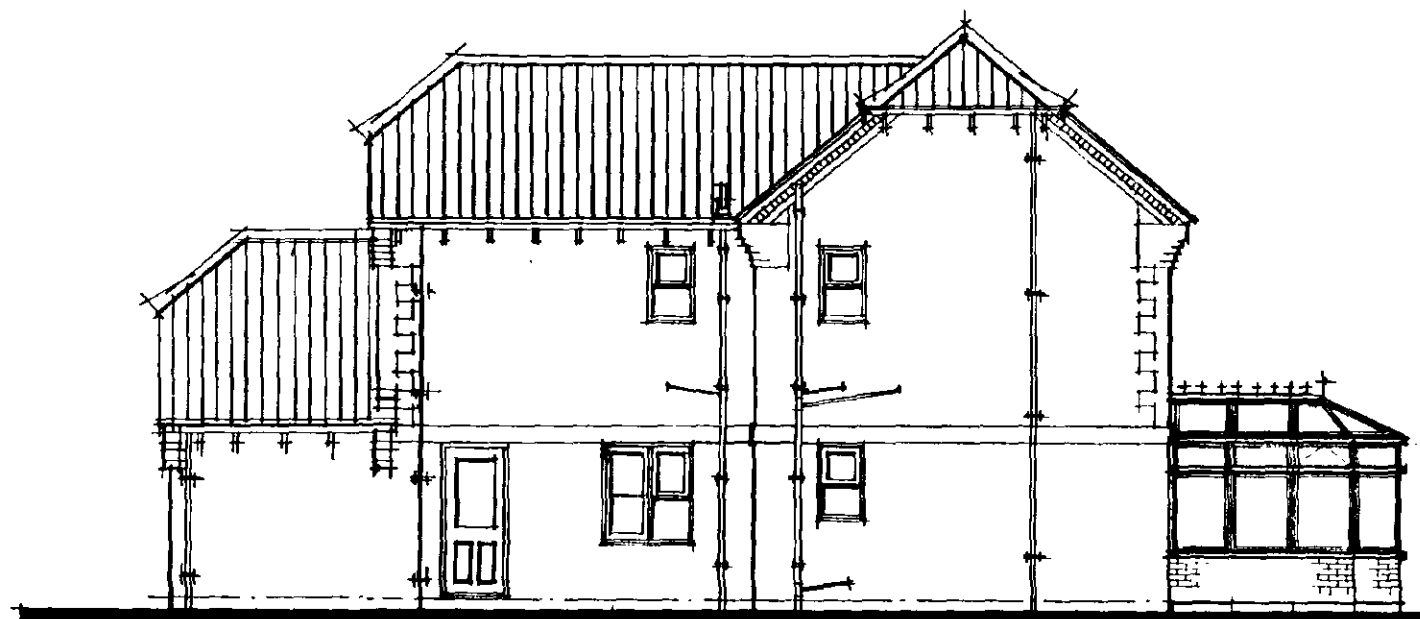


Rear Elevation



Side Elevation

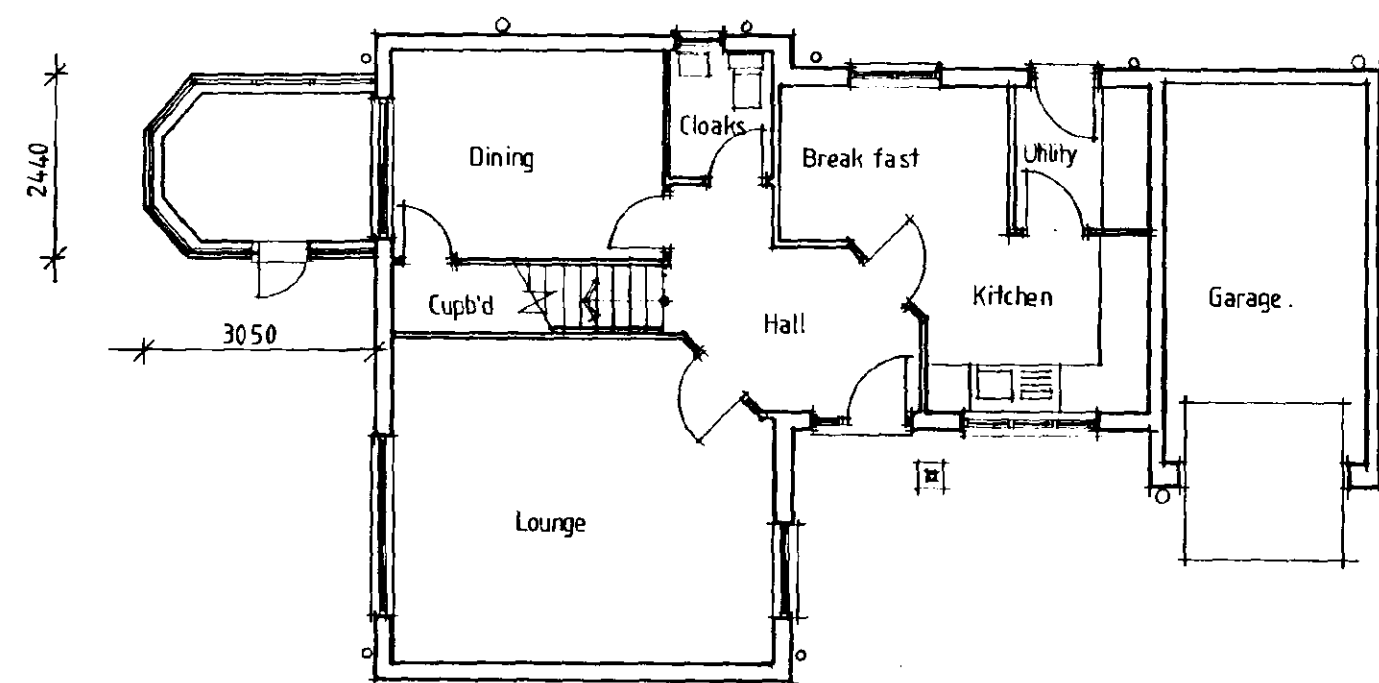

Ground Floor Plan

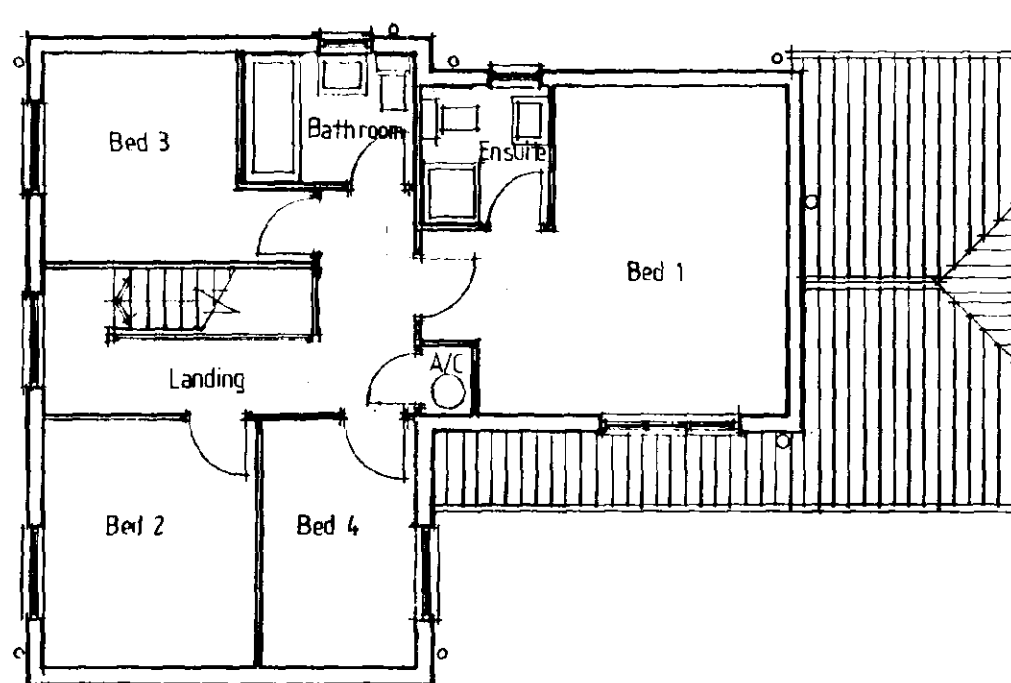

First Floor Plan

Ref: 1329/m

DETERMINED
PLAN

Date	Description	By	App'd
Aug 94	En suite layout revised	A	MS

REVISIONS



HOMES

Swallow House, Banbury Close, West Elloe Avenue
Spalding, Lincs. PE11 2BS
Telephone (0775) 724701 Fax (0775) 762153
ALLISON HOMES is a trading name of SWALLOW HOMES LTD

Project:
D Range House Type
4 Bedroom 1317 sqft. The Normanton V5

Drawing Title:
Design Sheet.

Reference No: D/4/SG/03/V5	Scales: 1:100
Drawing No: 01	Date: May 94
Revision: A	Drawn: P.C. ROE

Do not scale directly from this drawing.
All discrepancies to be brought to the
attention of the above office.